
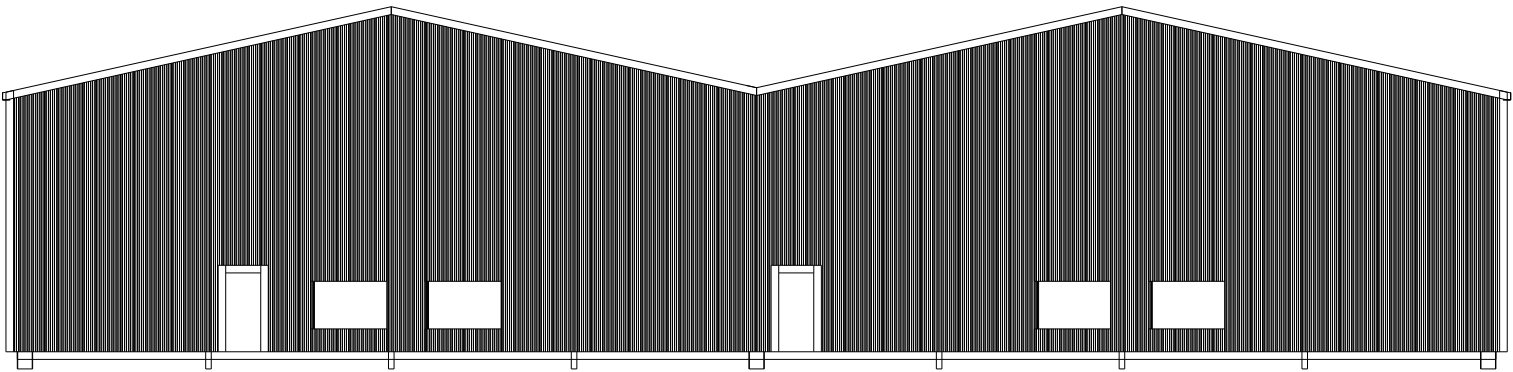


 

Grid L

REV MARK	REVISION DESCRIPTION	REVISION DATE
POTATO STORE	Powered by  	
MOLTON CHAPEL		
DOCUMENT NUMBER		
DRAWING TITLE	NORTH ELEVATION	
CONTRACT	L M SMITH	
MODELLED BY	DRG MODELLED BY	ISSUE DATE
CONTRACT NO	1354	SCALE 1:100
DRAWING No	G [10]	REVISION No.