



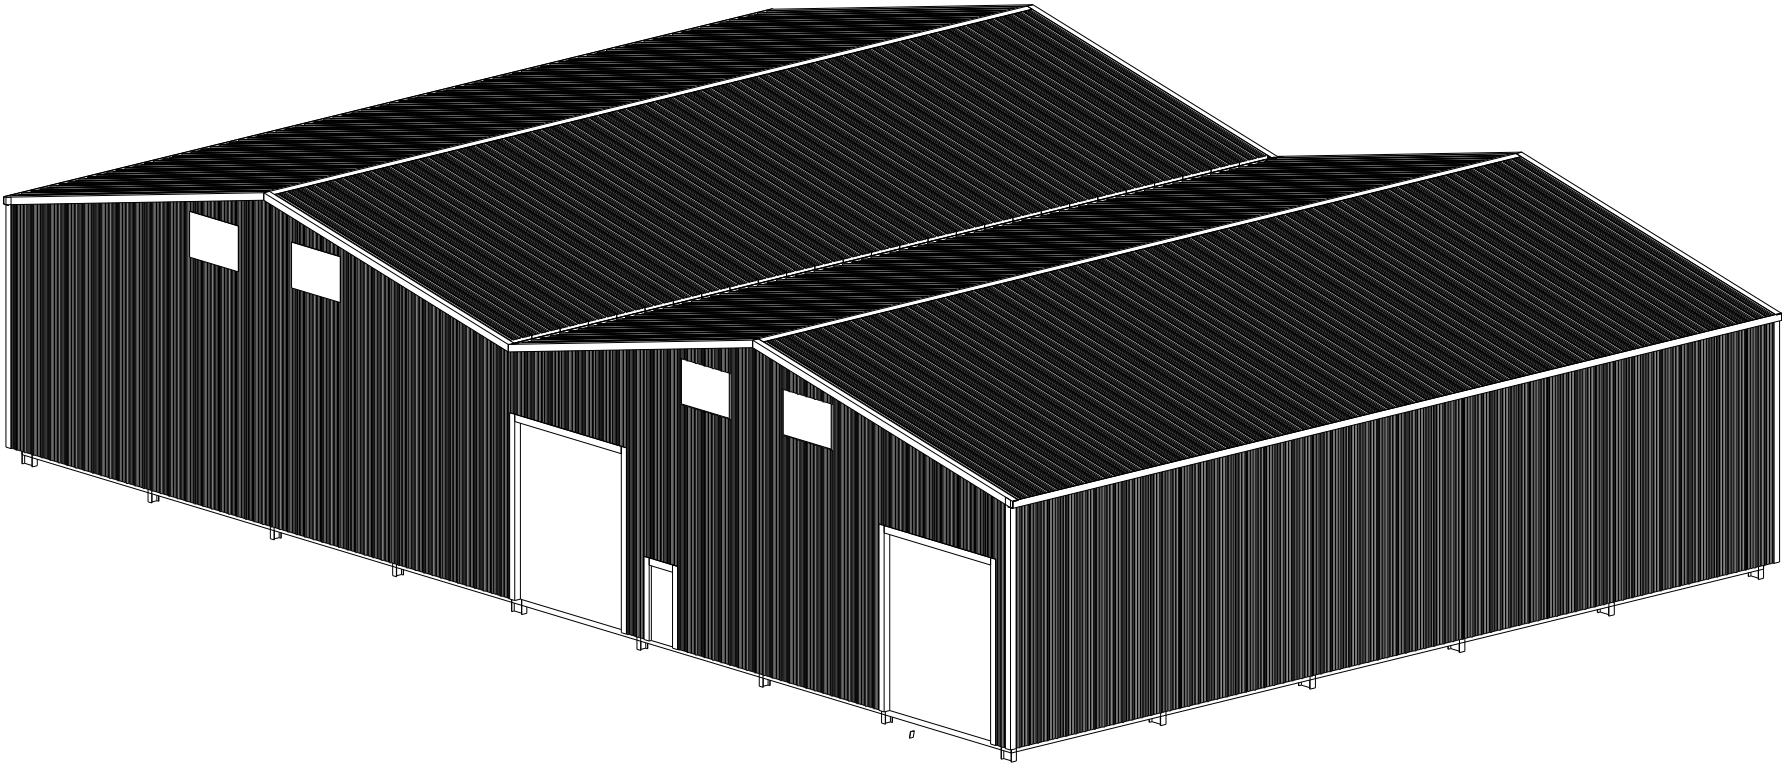

3d

REV MARK		REVISION DESCRIPTION		REVISION DATE
POTATO STORE				
MOLTON CHAPEL				
DOCUMENT NUMBER				
DRAWING TITLE		SOUTH-EAST ELEVATION		
CONTRACT		L M SMITH		
MODELLED BY		DRG MODELLED BY	ISSUE DATE	
CONTRACT NO		1354	SCALE	1:100
DRAWING No		G [11]	REVISION No.	

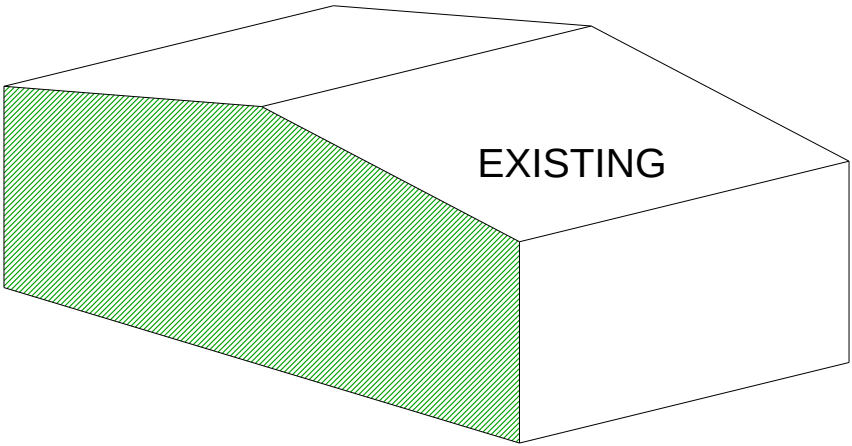