
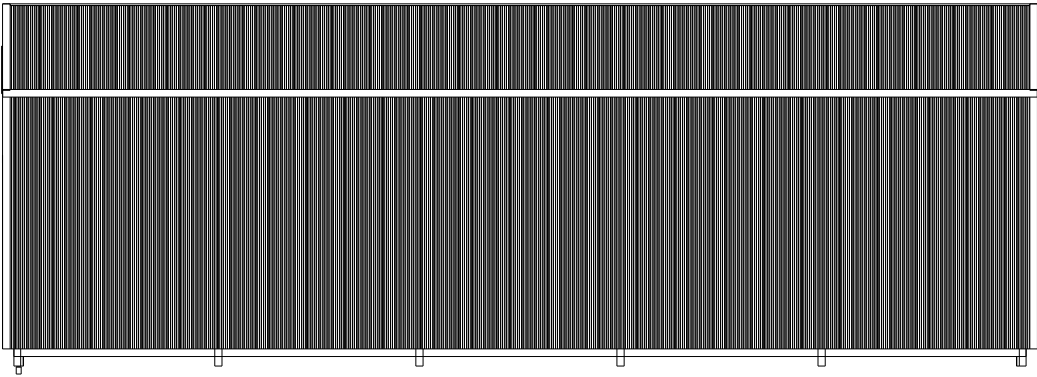


 

Grid 1

REV MARK	REVISION DESCRIPTION		REVISION DATE
POTATO STORE MOLTON CHAPEL Powered by Trimble  Tekla®			
DOCUMENT NUMBER			
DRAWING TITLE		EAST ELEVATION	
CONTRACT		L M SMITH	
MODELLED BY		DRG MODELLED BY	ISSUE DATE
CONTRACT NO		1354	SCALE 1:100
DRAWING No		G [5]	REVISION No.