


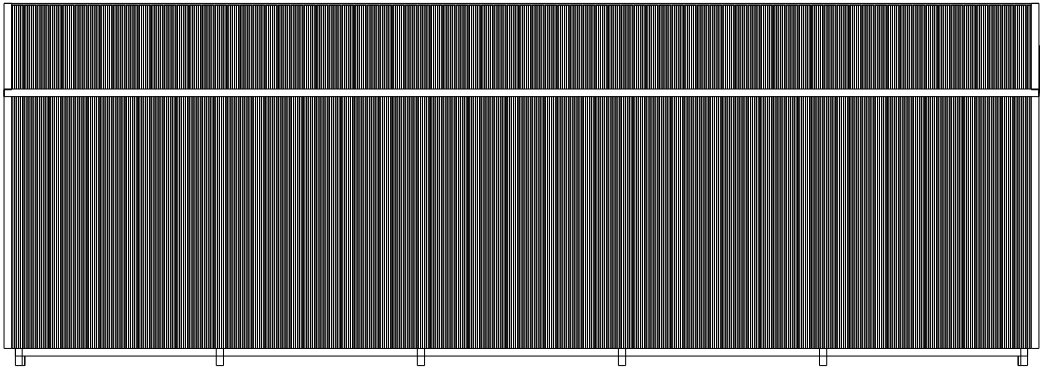

Grid 3

EXISTING

REV MARK	REVISION DESCRIPTION	REVISION DATE
POTATO STORE		
MOLTON CHAPEL		
		Powered by  
DOCUMENT NUMBER		
DRAWING TITLE	WEST ELEVATION	
CONTRACT	L M SMITH	
MODELLED BY	DRG MODELLED BY	ISSUE DATE
CONTRACT NO	1354	SCALE 1:100
DRAWING No	G [7]	REVISION No.