


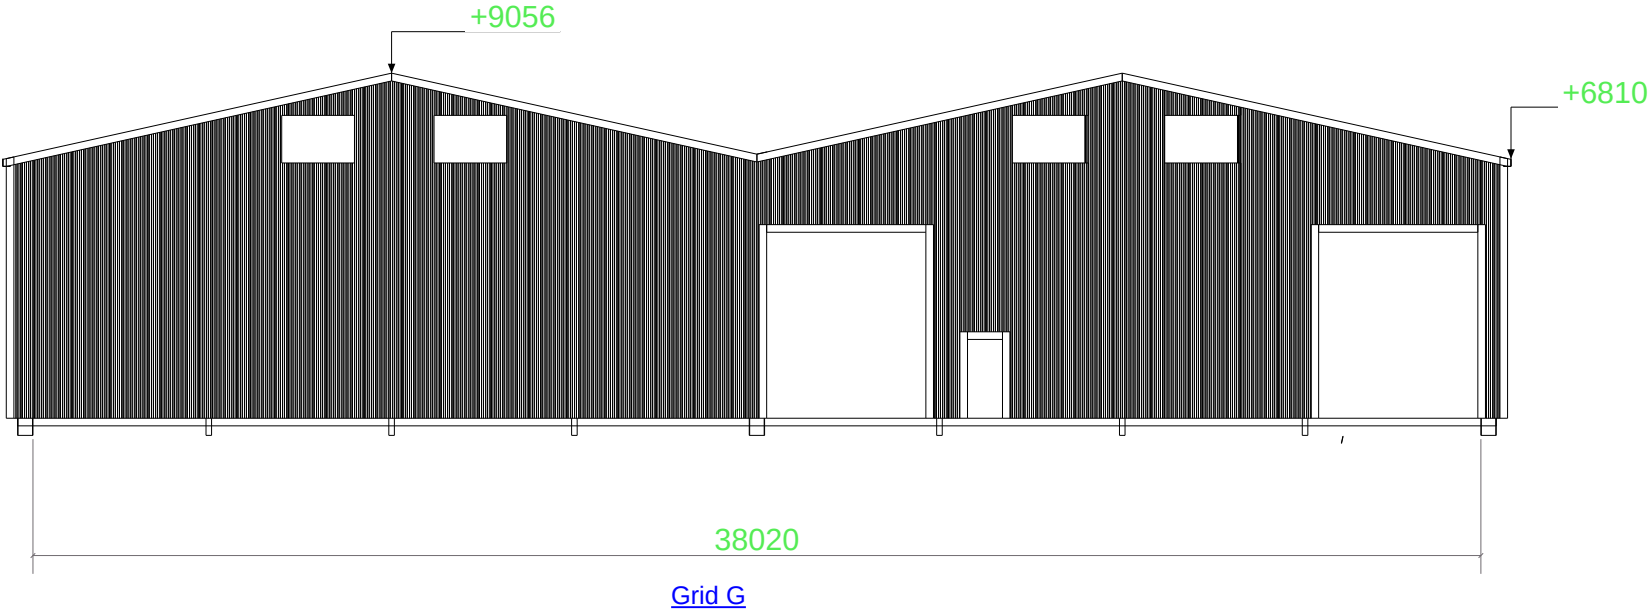

REV MARK	REVISION DESCRIPTION		REVISION DATE
POTATO STORE	Powered by   Tekla®		
MOLTON CHAPEL			
DOCUMENT NUMBER			
DRAWING TITLE	SOUTH ELEVATION		
CONTRACT	L M SMITH		
MODELLED BY	DRG MODELLED BY	ISSUE DATE	
CONTRACT NO	1354	SCALE	1:100
DRAWING No	G [9]	REVISION No.	

