

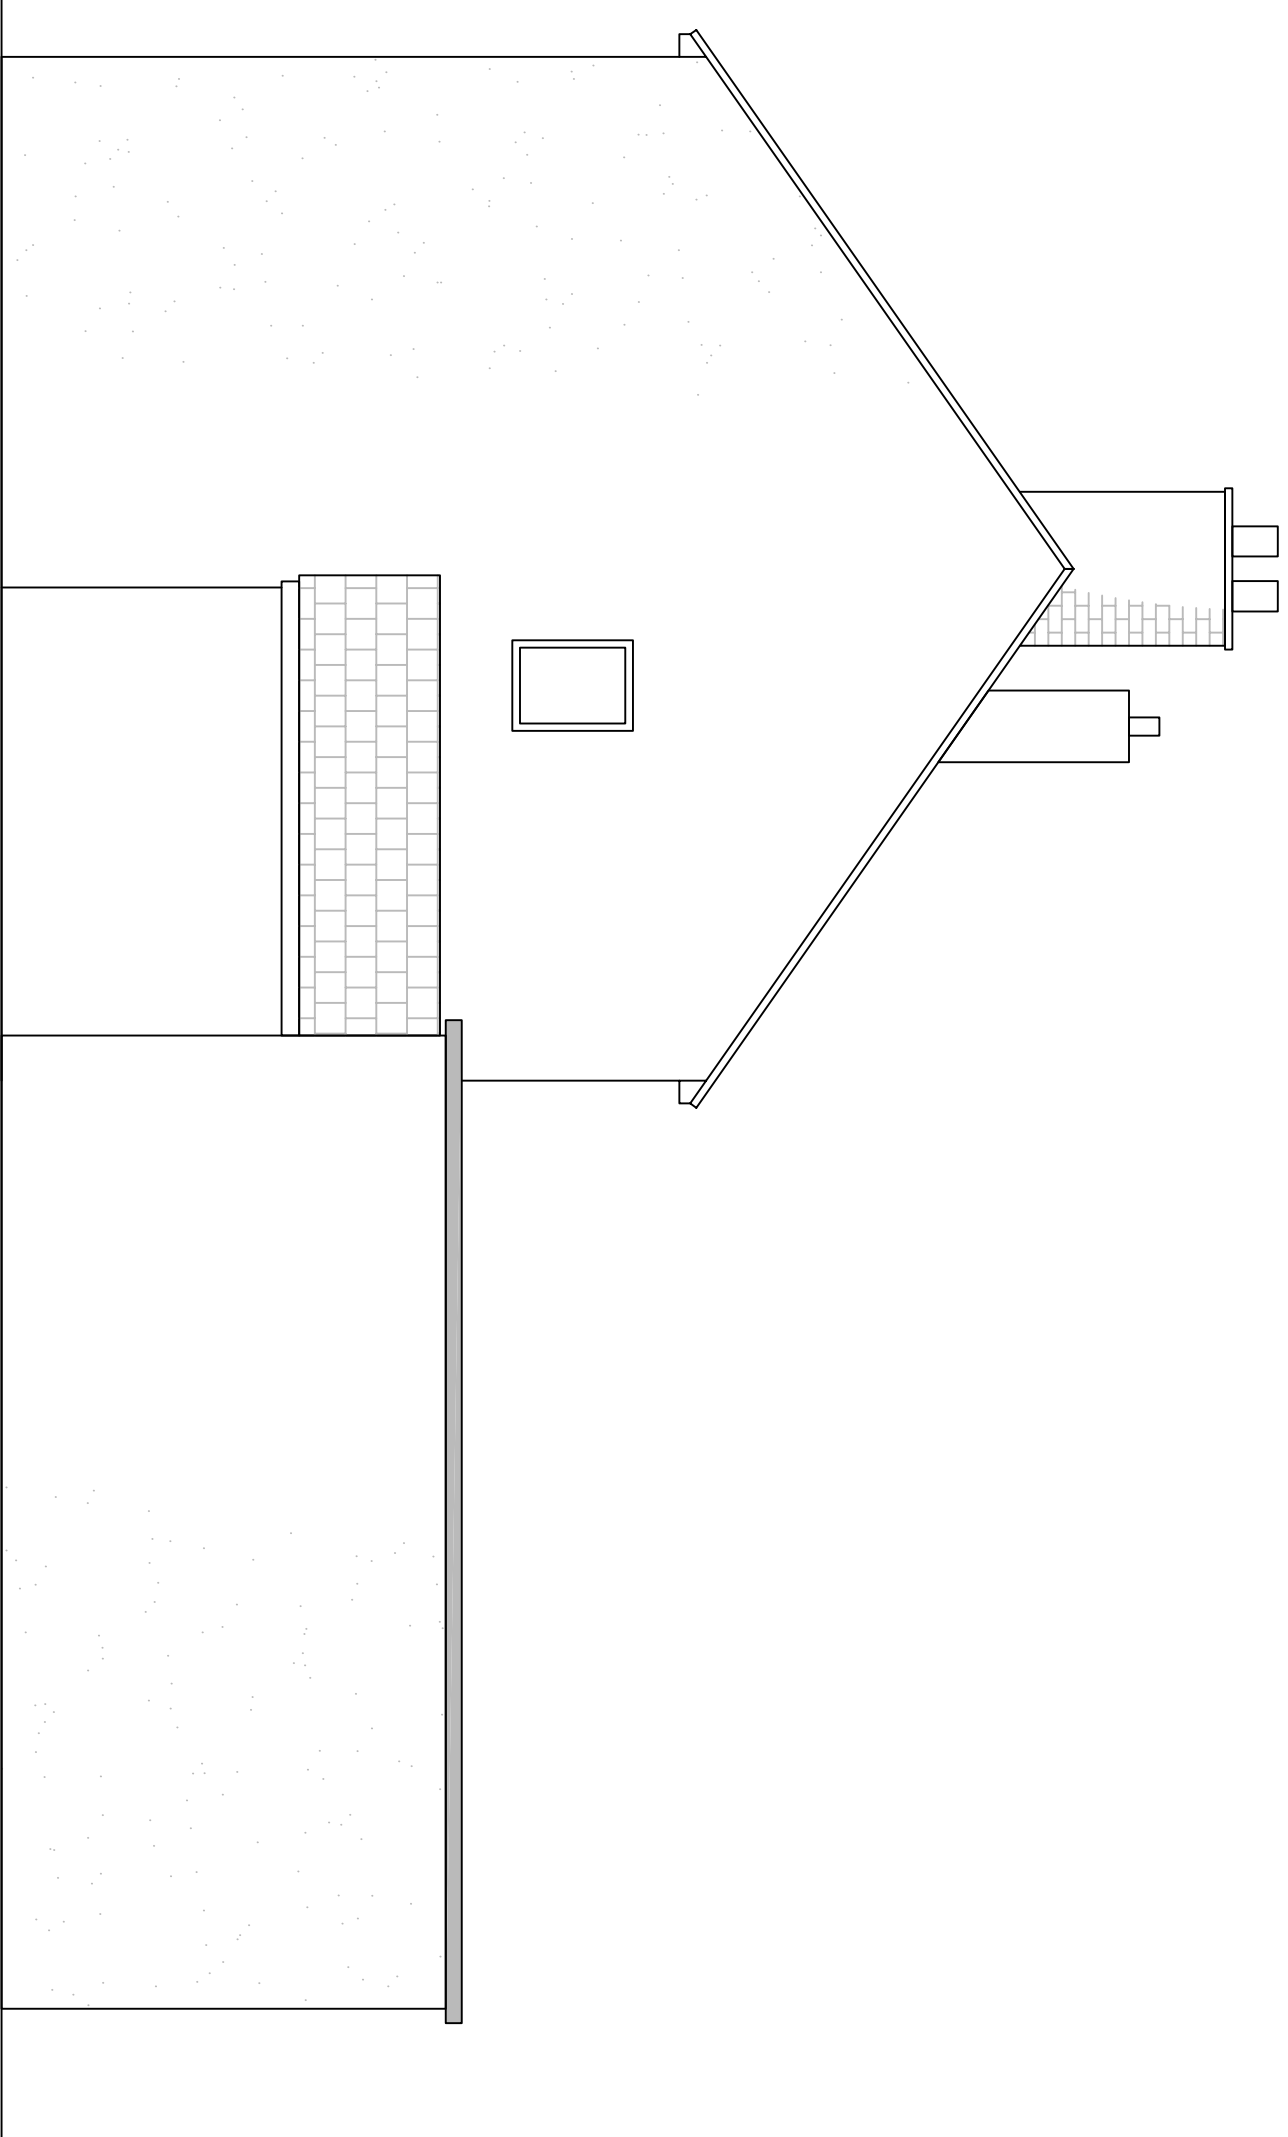
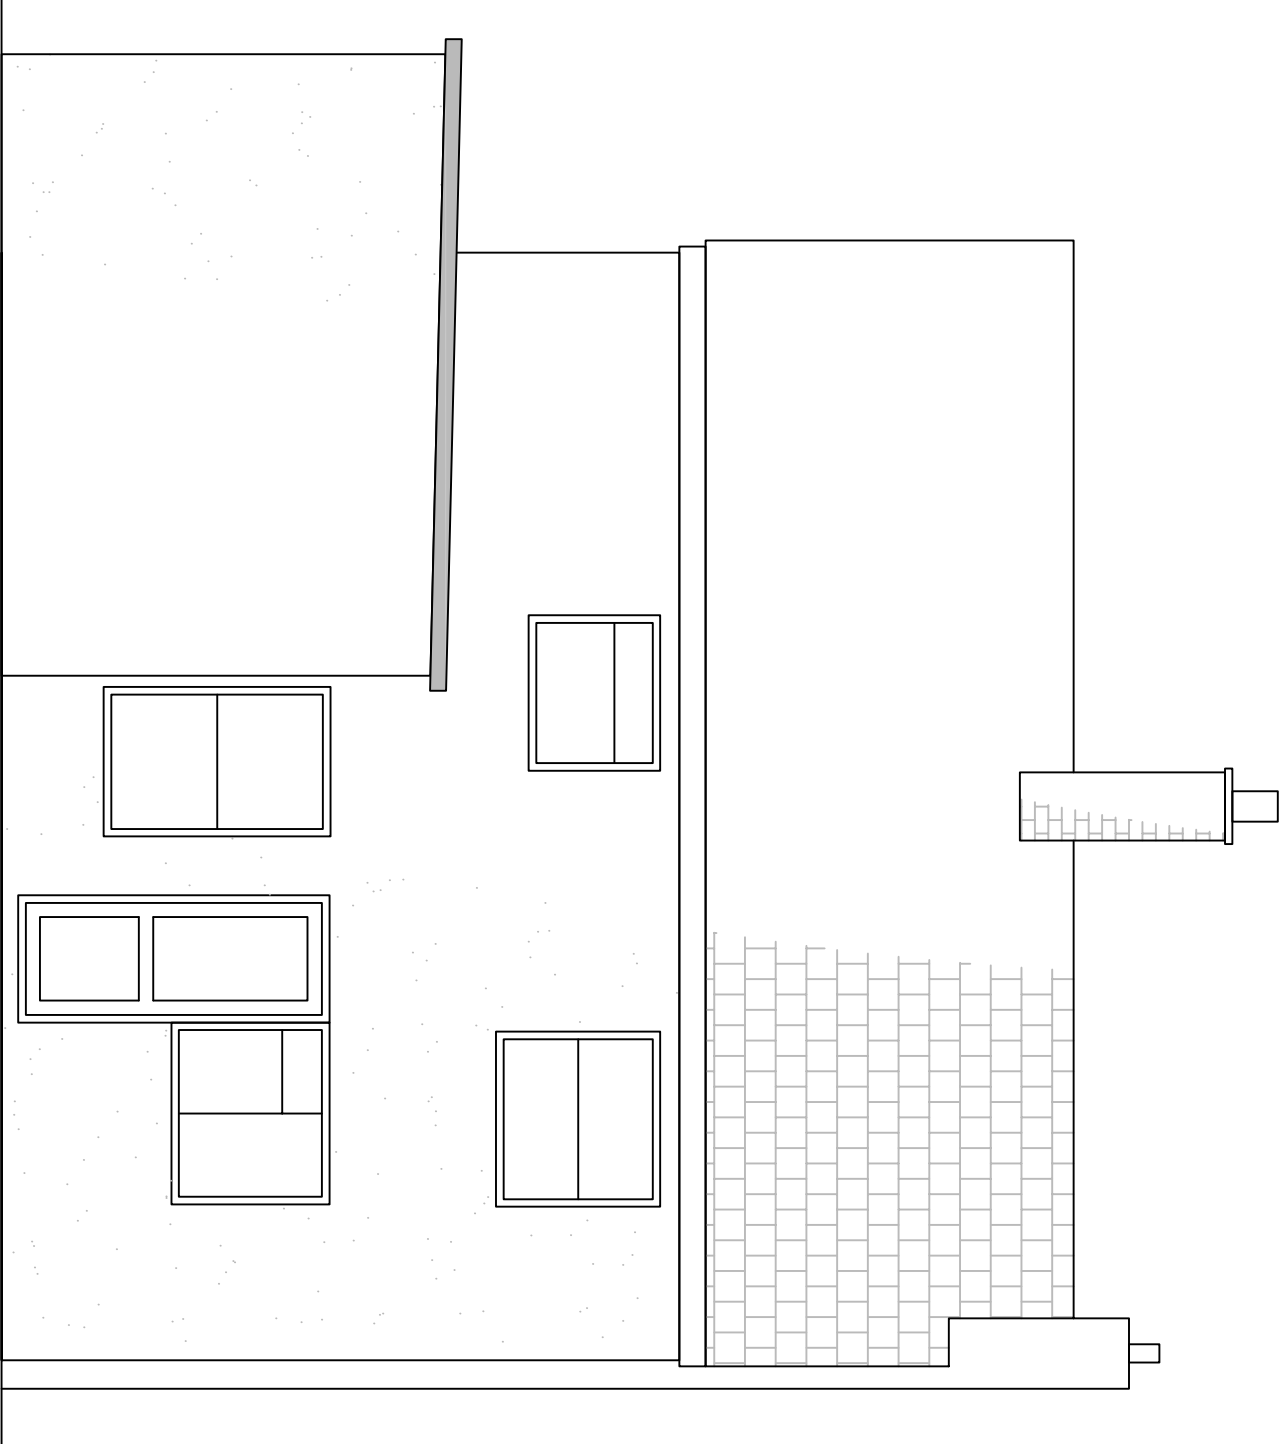
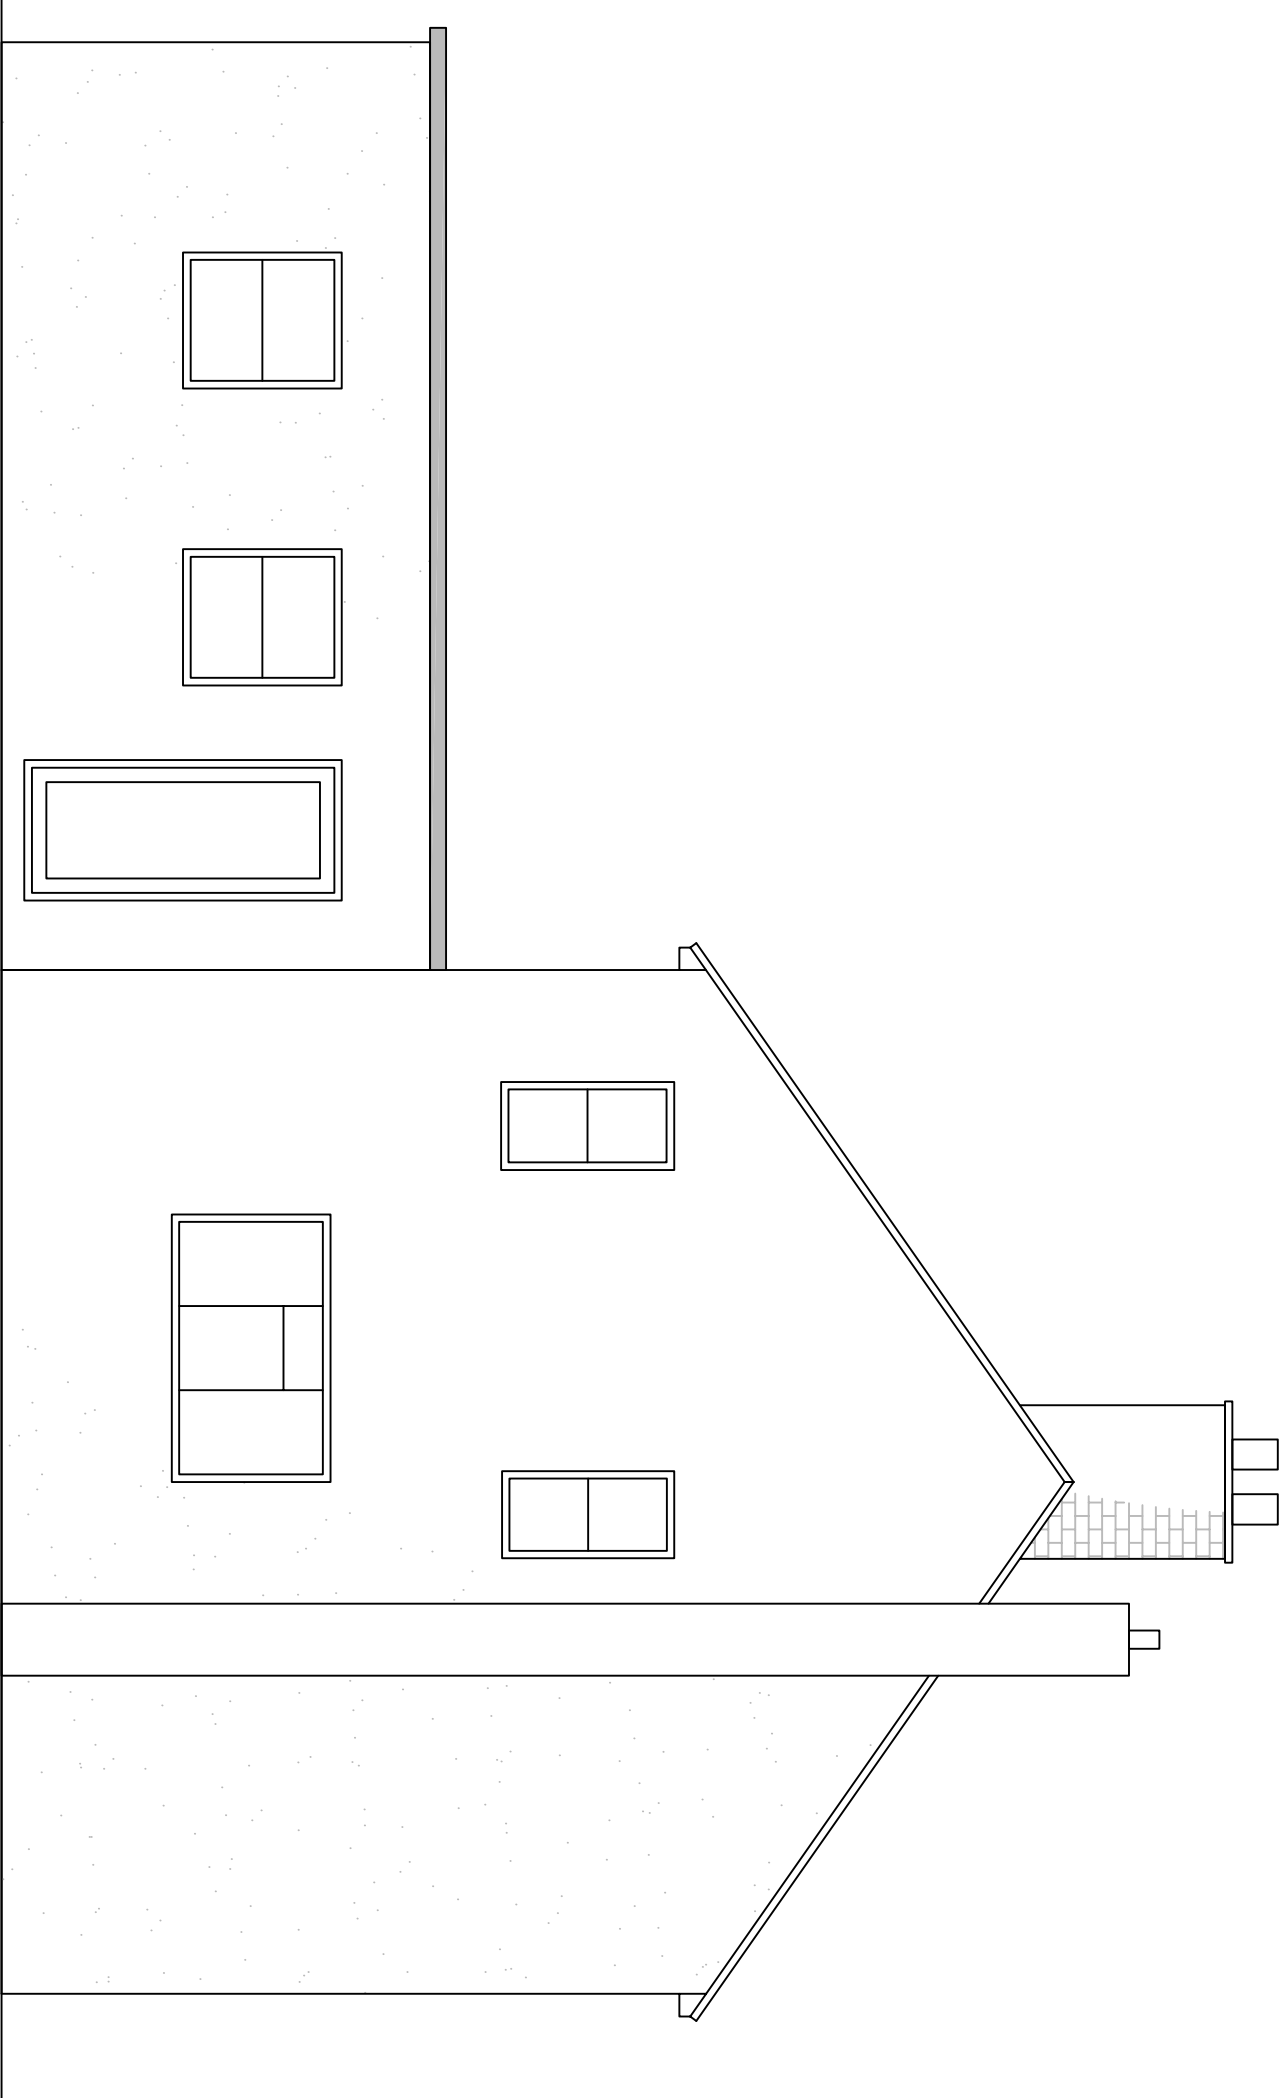


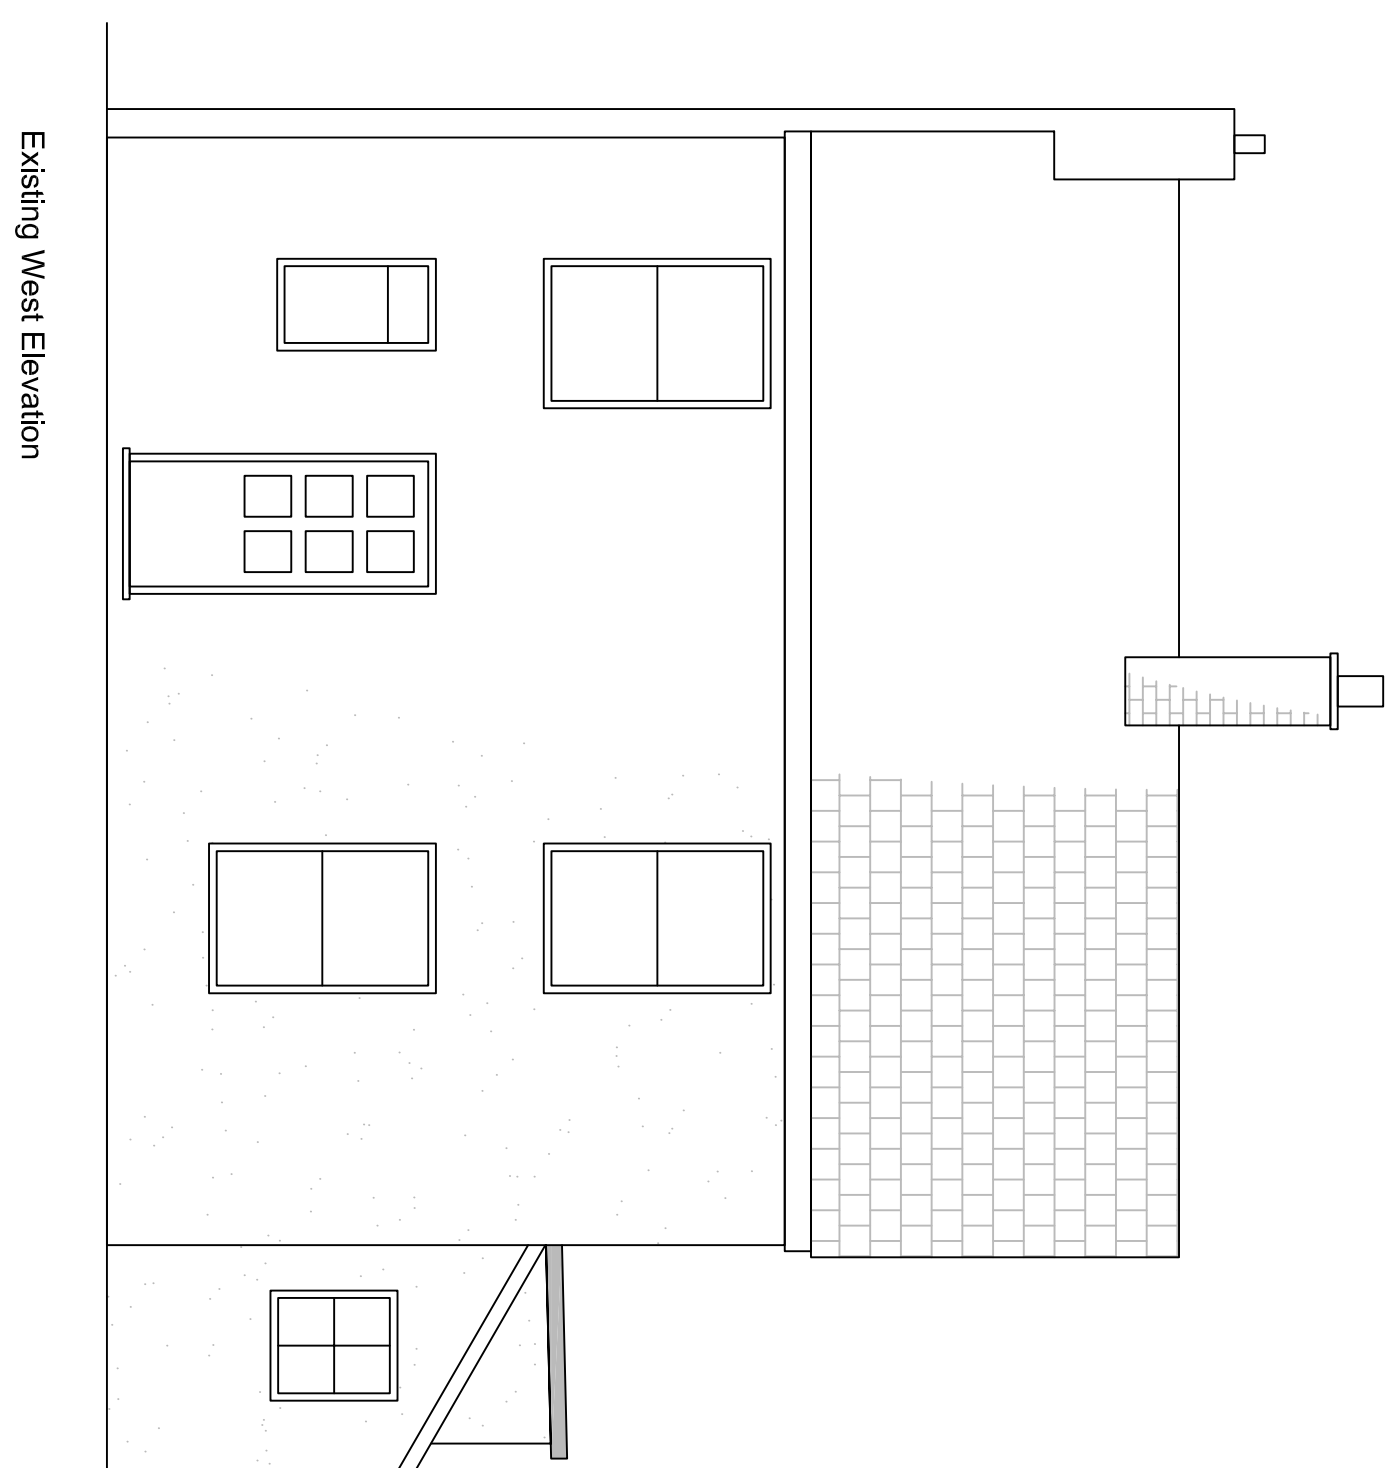

 0 1 2 3 4 5 Scale 1:50 Metres		Applicant: Mr Bradshaw Address: 59 Seas end Rd Moulton Seas End PE12 6LD	
Project: Rear extension		Revision date: Revision: Plan No: PLA001	
Scale: 1:50 @ A1	Date: 06/02/2019	Title: Existing floor plan and elevations	
			

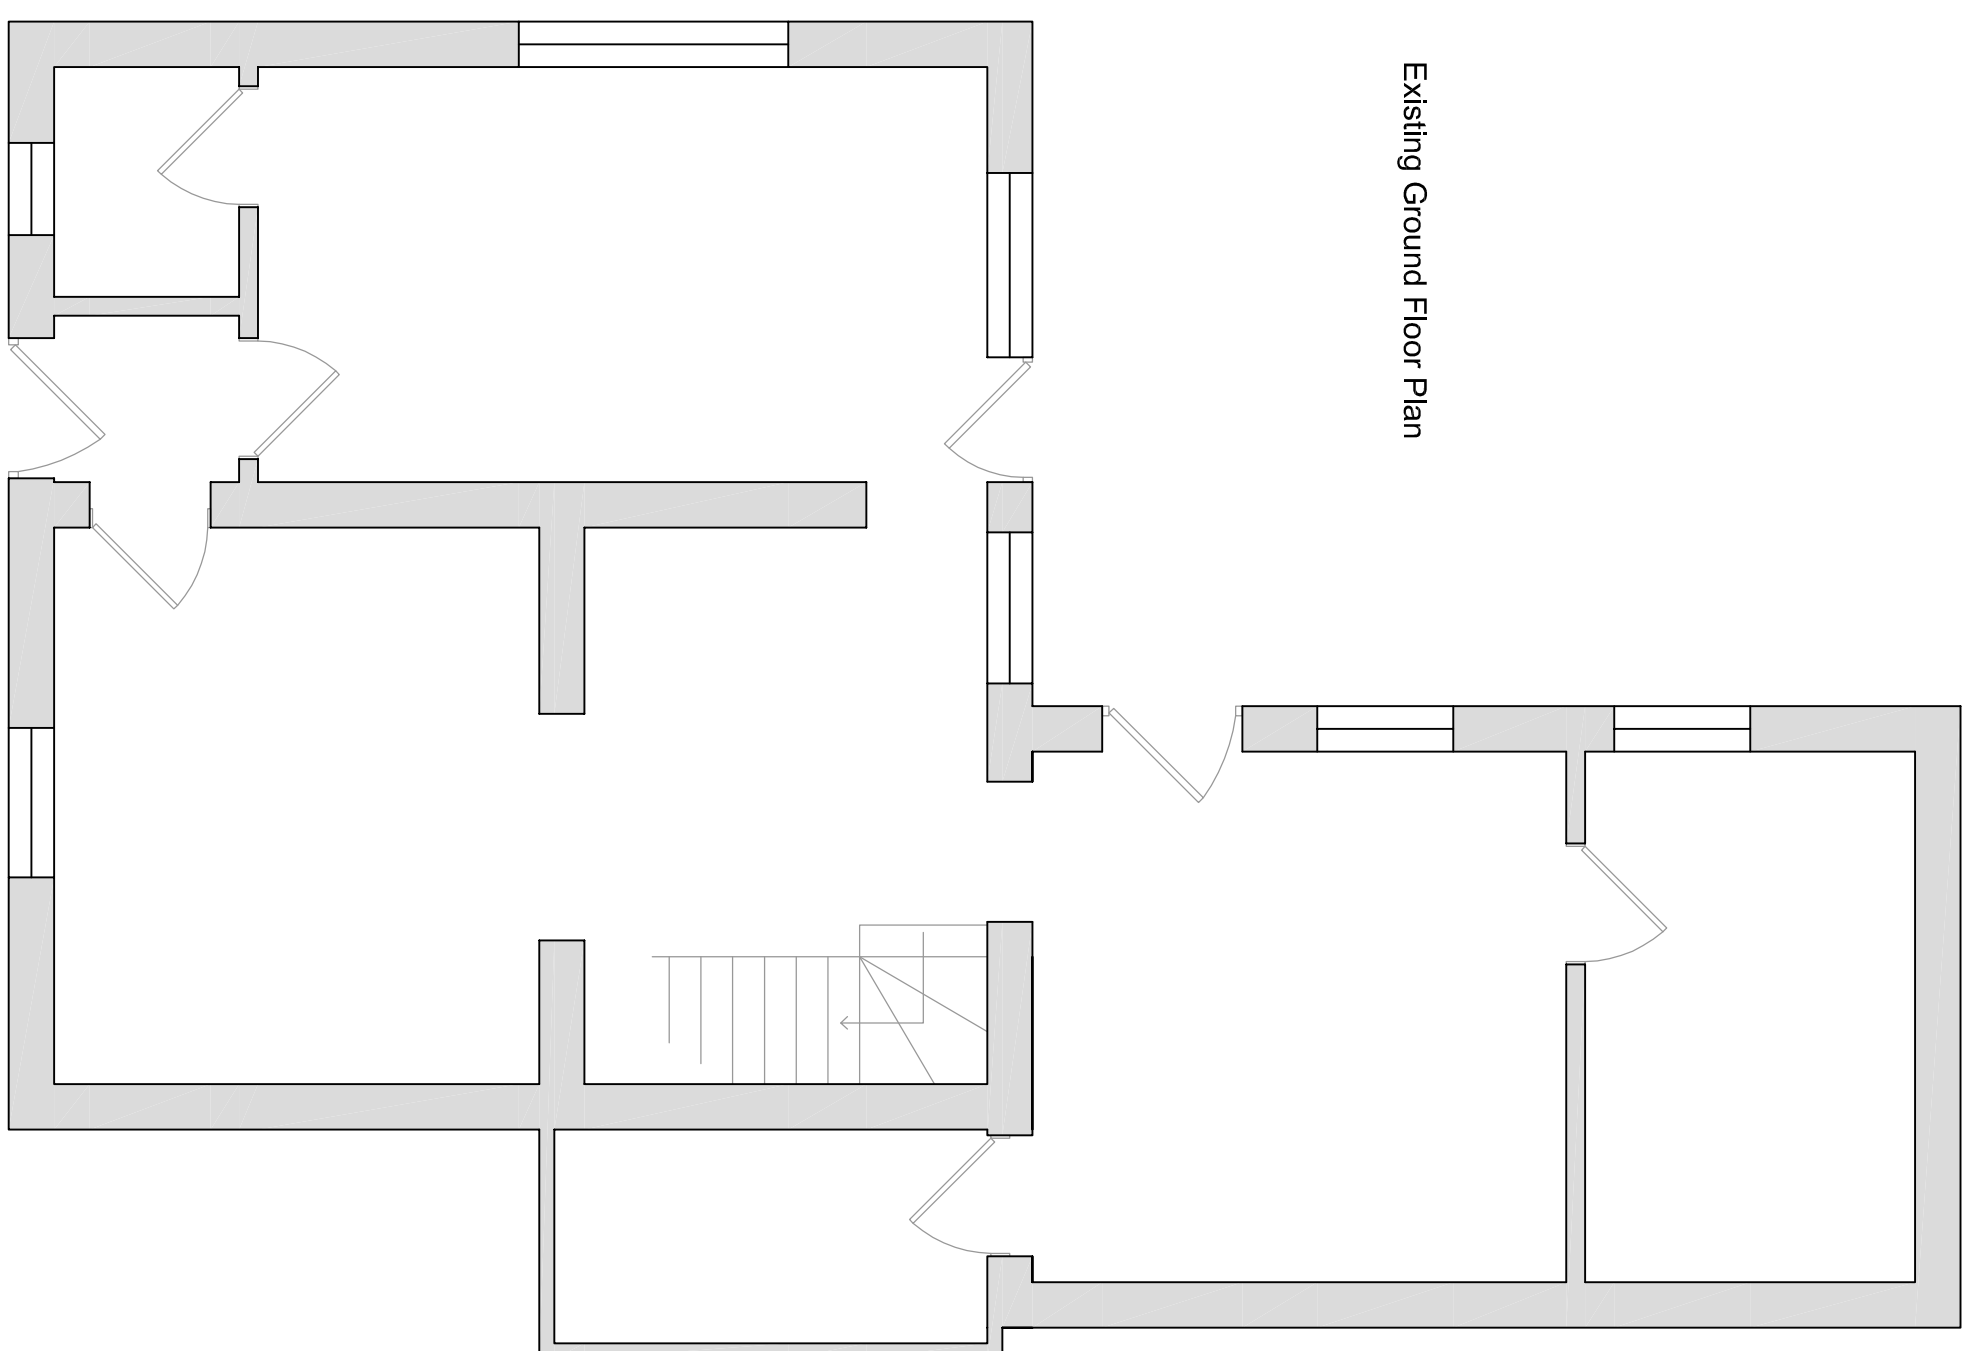