


© Design Copyright reserved. Written consent must be obtained before copying or reproducing this drawing.
Do not scale from this drawing, use dimensioned figures only. Contractors are responsible for taking and checking site dimensions. Any discrepancy must be reported to Tulip Design immediately.

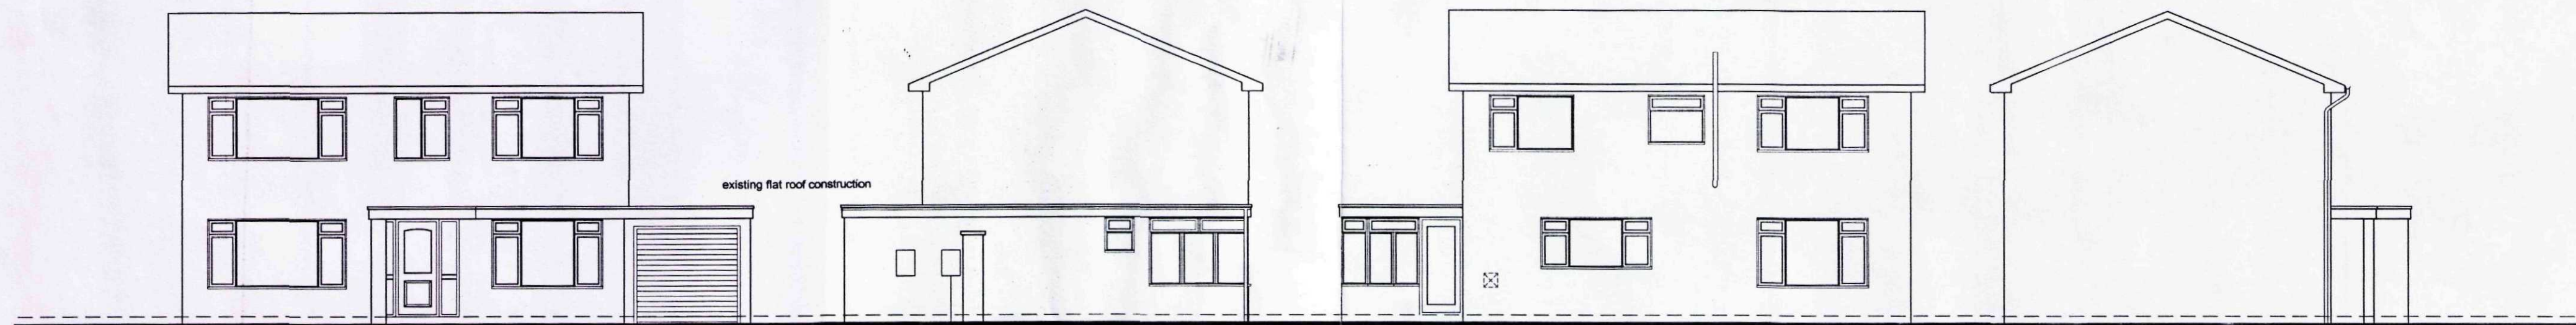

Front Elevation - from Hatt Close

Side Elevation

Rear Elevation

Side Elevation

EXISTING ELEVATIONS



Front Elevation - from Hatt Close

Side Elevation


Rear Elevation

Side Elevation

PROPOSED ELEVATIONS



Location Plan - 1:1250 scale

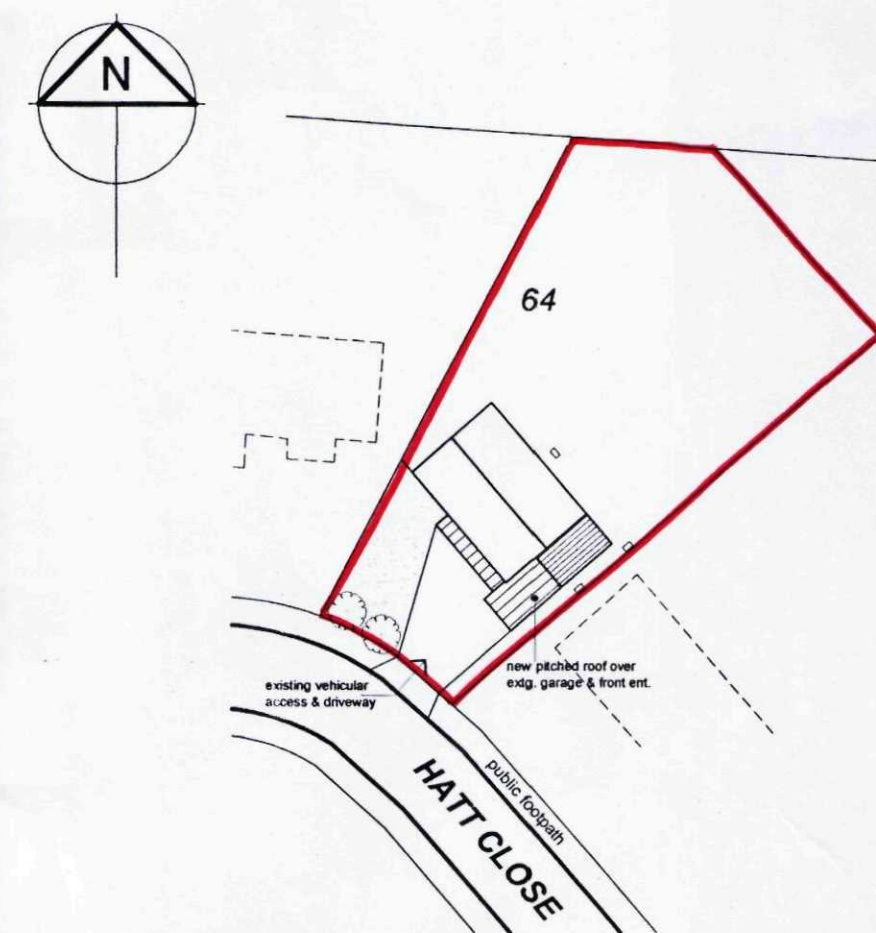

Block Plan - 1:500 scale

SHDC
Planning & Development
- 2 MAR 2009
Ref: 01149/09

Rev	Description	Date
	DETERMINED PLAN	

Tulip Design
Architectural & Building Design Services

6 Tulip Fields, Whaplode, Spalding, Lincs. PE12 6US
Tel: 07500 966039
Email: tulip.design@btinternet.com

Client: **Mr & Mrs J Stanley** Scale: 1:100, 1:500, 1:1250

Project: **Pitched Roof and Alterations at 64 Hatt Close, Moulton Spalding, Lincolnshire. PE12 6PY** Date: Feb 2009
Drawing No. 09/004/001

Title: **Planning Drawing** Revision