




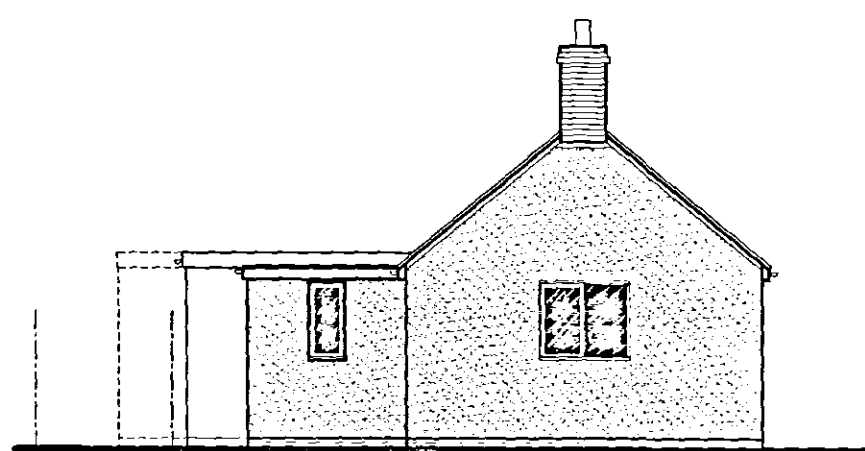

FRONT ELEVATION

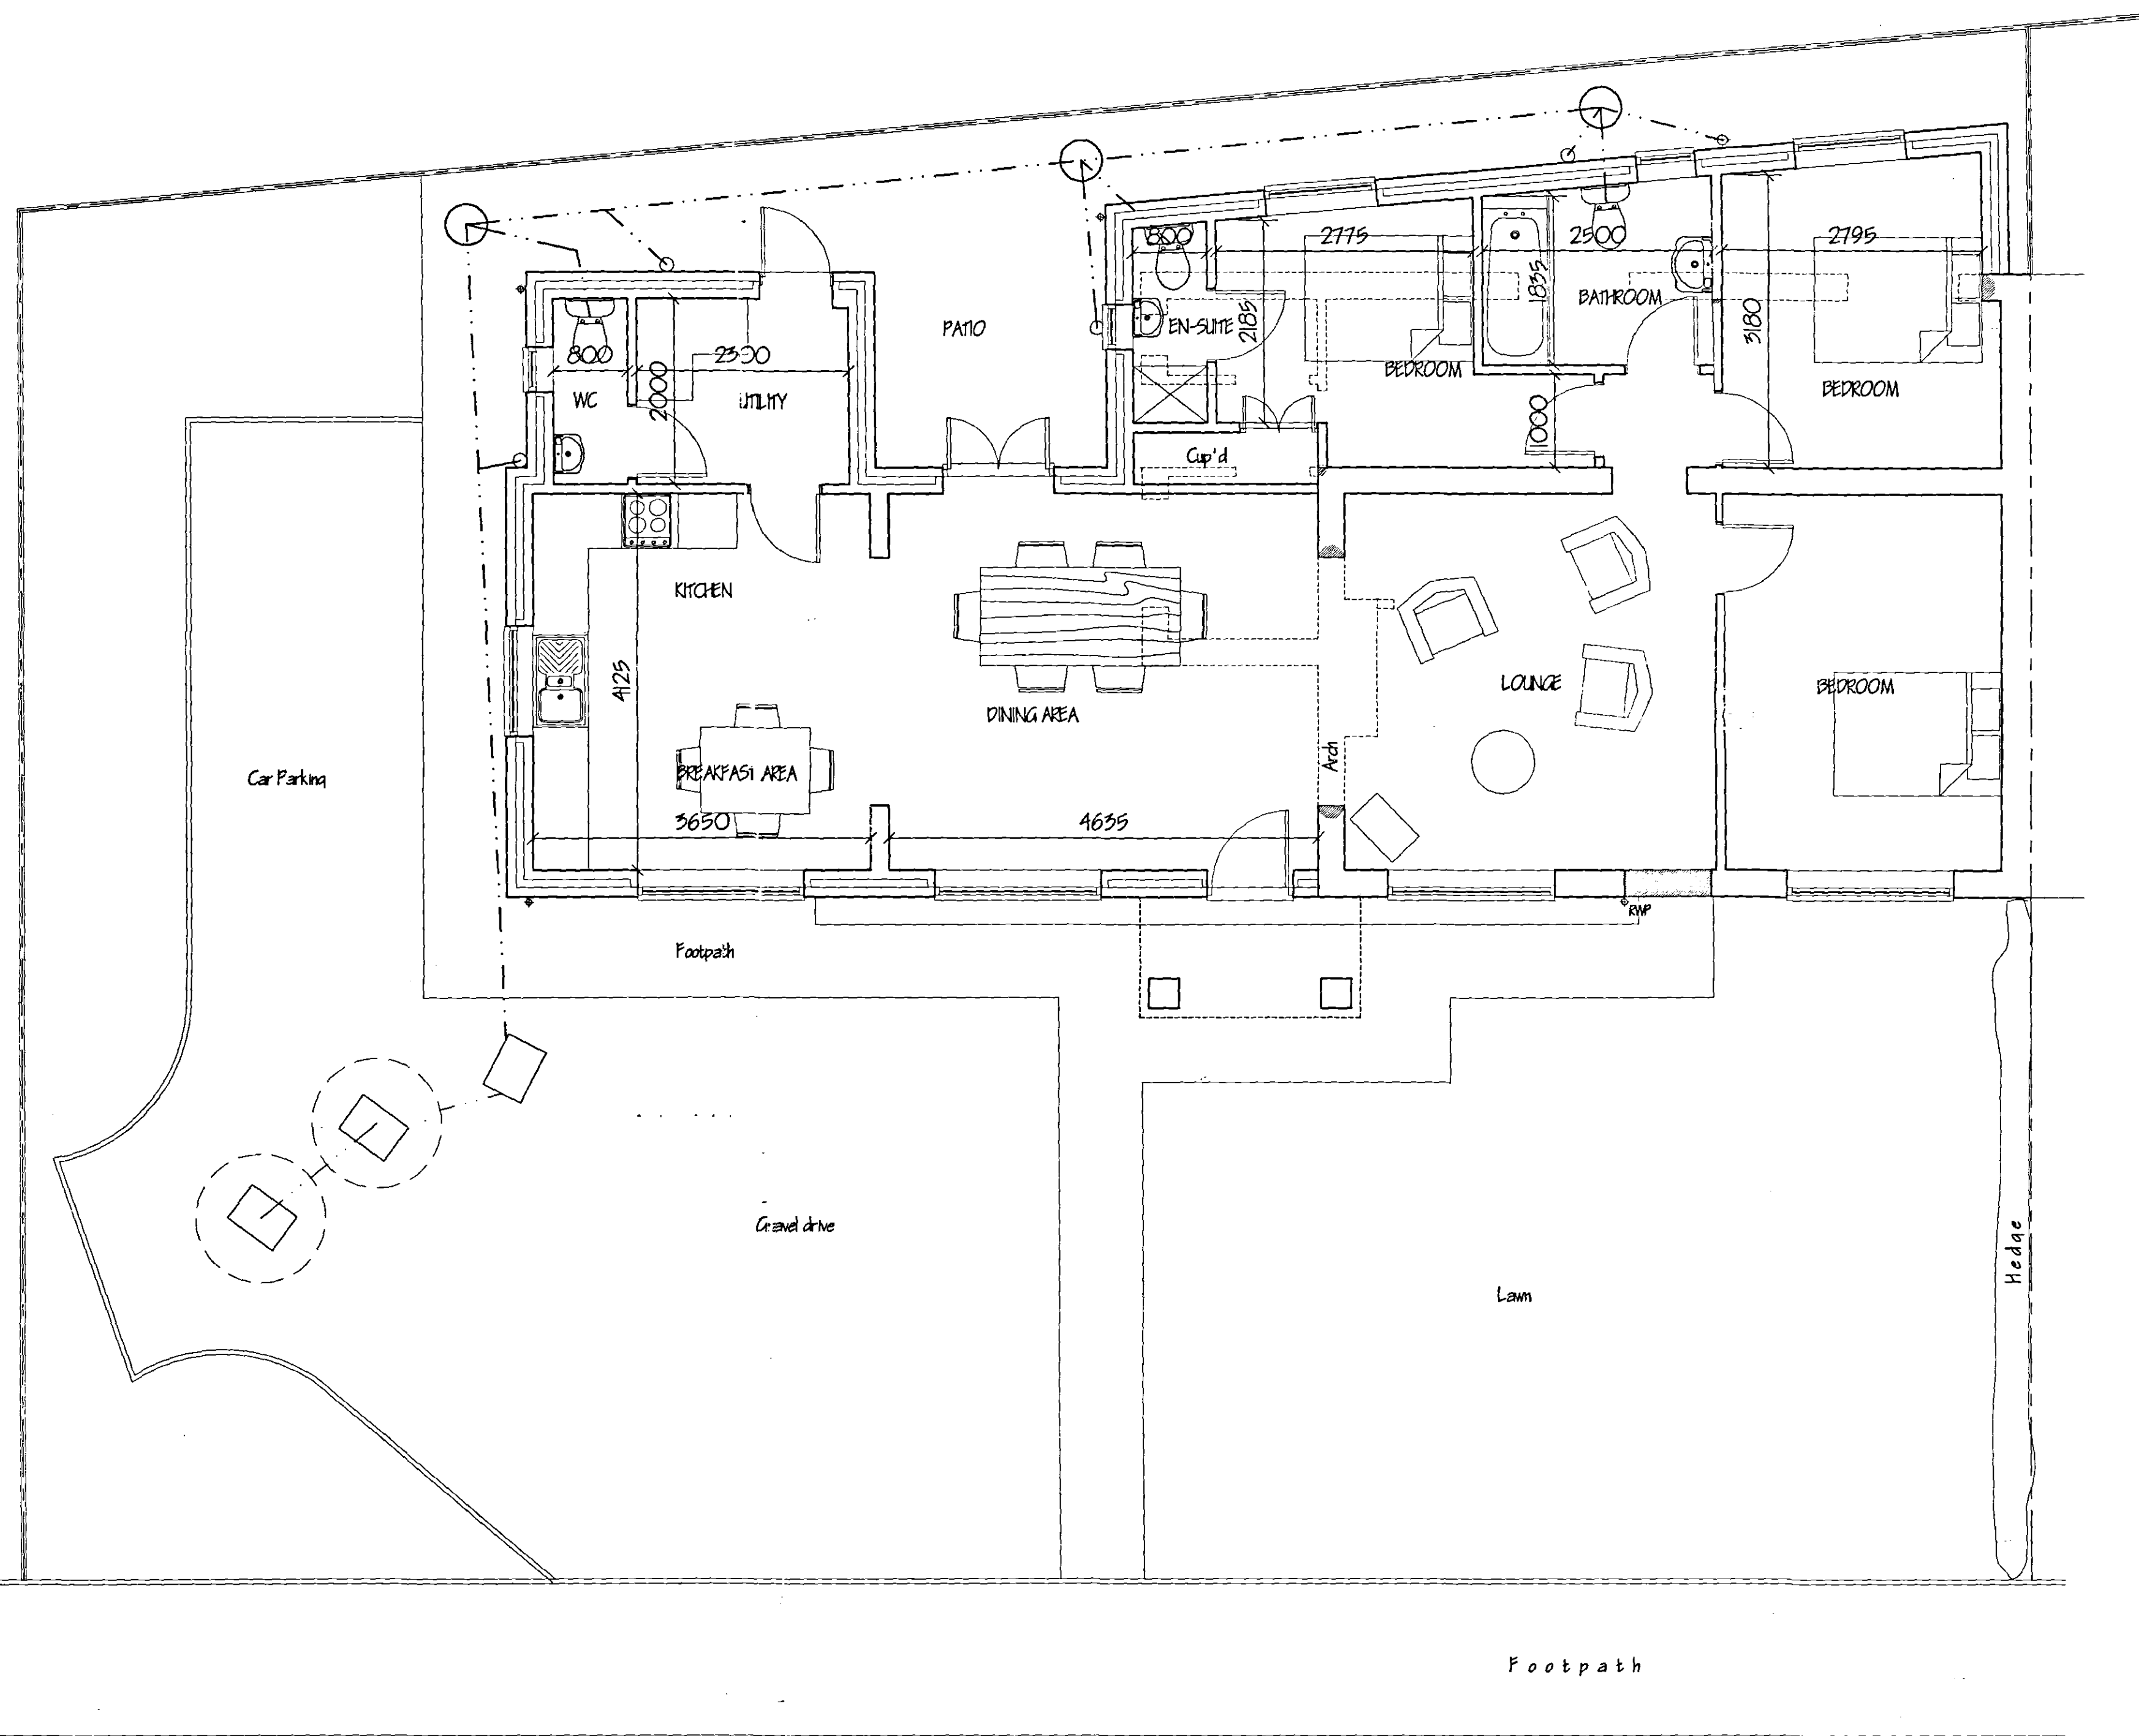

END ELEVATION

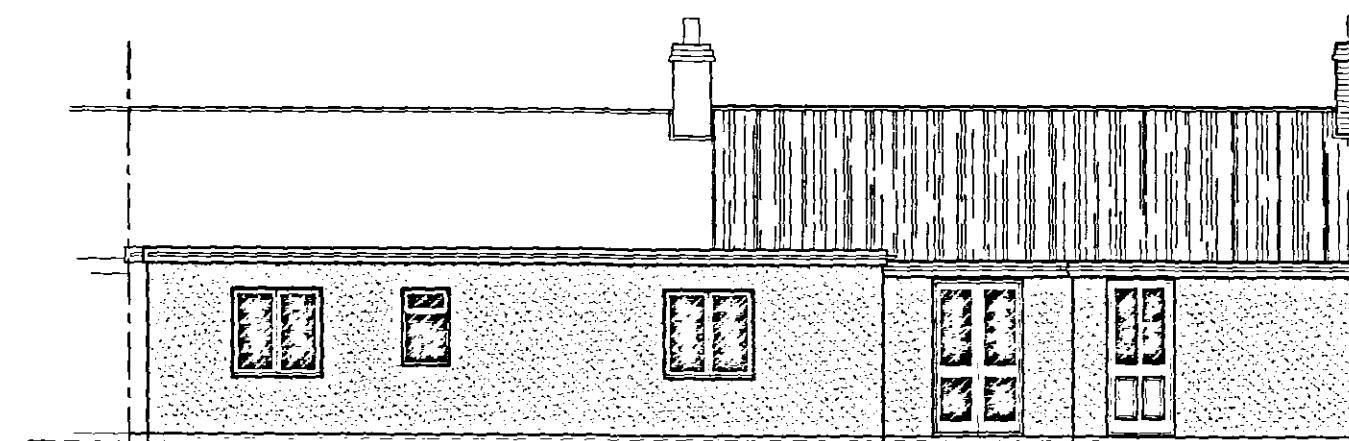

FLOOR PLAN

SEAS END ROAD

SHDC
Planning & Development
08 FEB 2007
Ref:

**DETERMINED
PLAN**

-2 FEB 2007
0152107

B.	CLIENT'S AMENDMENTS	JAN '07
A.	CLIENT'S AMENDMENTS	JAN '07
ref:	revision	date

G. R. MERCHANT LTD.
1.ENG AMICE TWO
**ARCHITECTURAL, STRUCTURAL
AND LAND DRAINAGE
CONSULTANTS**
4 Wrights Mews
12A Park Road, Peabach,
Spalding, Lincs. PE12 7JZ
Tel: 01408 490600
Fax: 01408 423744
E-Mail: gr.merchant@btinternet.com

Project
**EXTENSIONS & ALTERATIONS,
36 SEAS END ROAD,
MOLLTON SEAS END,
SPALDING, Lincs.**

Client
MR. D. LOWMAN.

Drawing
FLOOR PLAN & ELEVATIONS - PROPOSED.

Job Ref. 1526-06.	Drawing No. 025.
----------------------	---------------------

Date DEC '06.	Drawn GRM.
------------------	---------------

Scales
1/50, 1/100.

DO NOT SCALE FROM THIS DRAWING
This drawing is copyright and may not be copied, reproduced or used for any other purpose without the written consent of the architect. The architect's responsibility is to provide a design that meets the client's requirements and to ensure that the design is in accordance with the relevant building regulations. The architect does not accept any liability for any loss or damage, whether direct or indirect, arising from the use of this drawing. The architect's responsibility is to provide a design that meets the client's requirements and to ensure that the design is in accordance with the relevant building regulations. The architect does not accept any liability for any loss or damage, whether direct or indirect, arising from the use of this drawing.