






REAR ELEVATION - EXISTING.

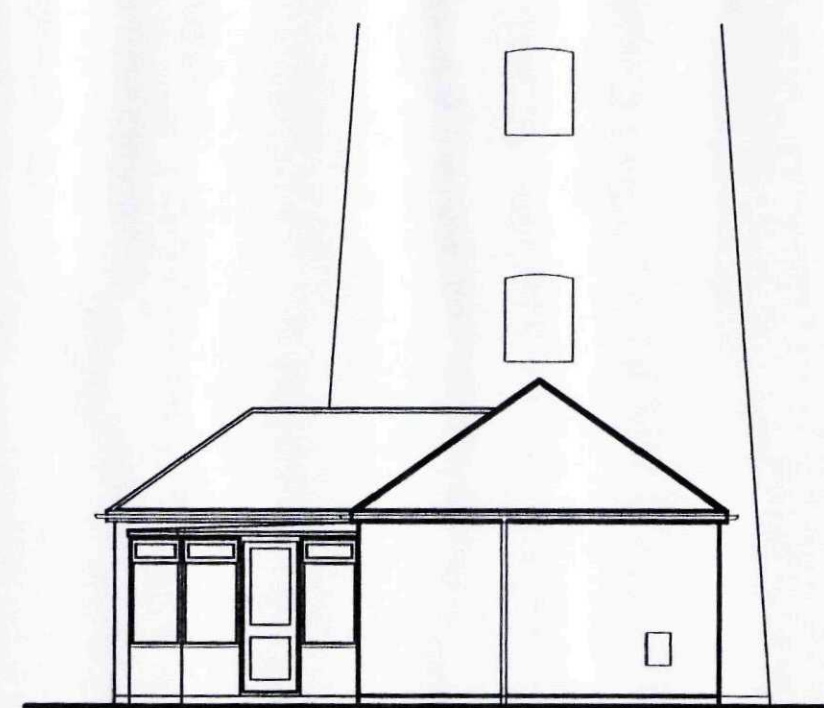


END ELEVATION - EXISTING.

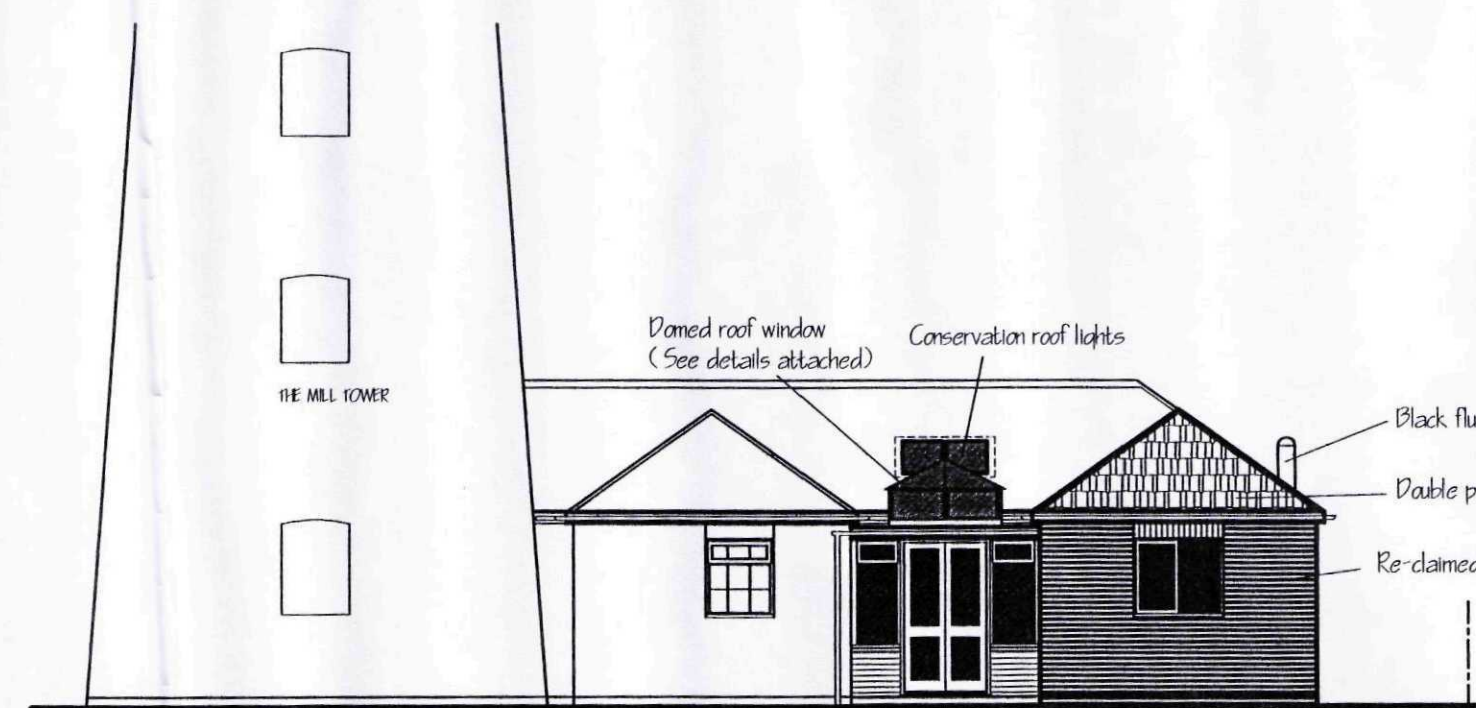


REAR ELEVATION - PROPOSED.

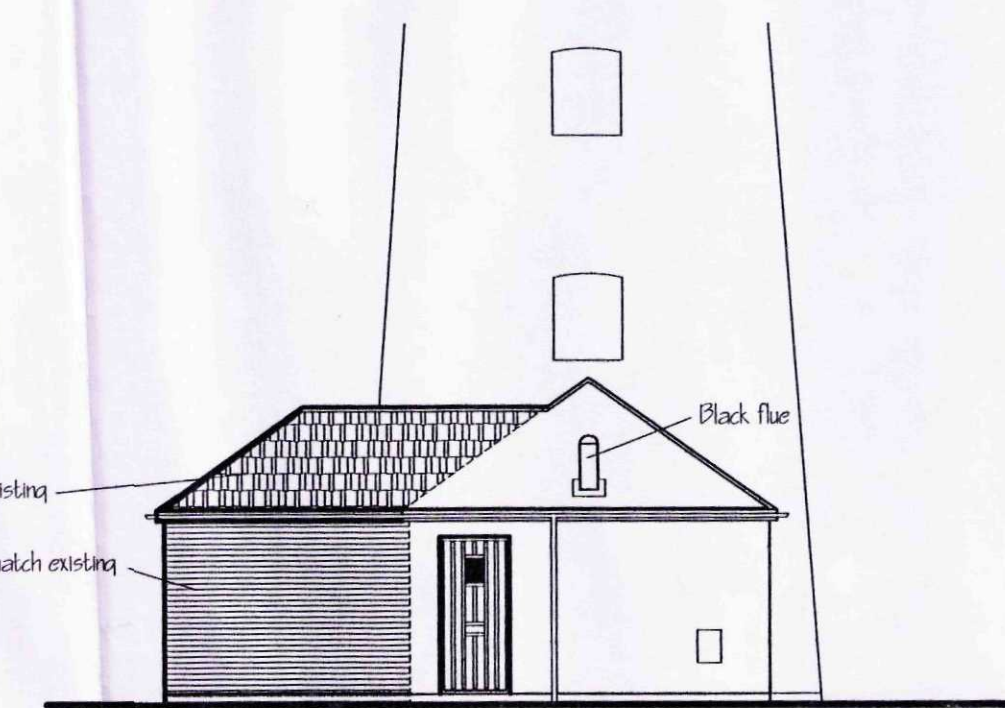


END ELEVATION - PROPOSED.

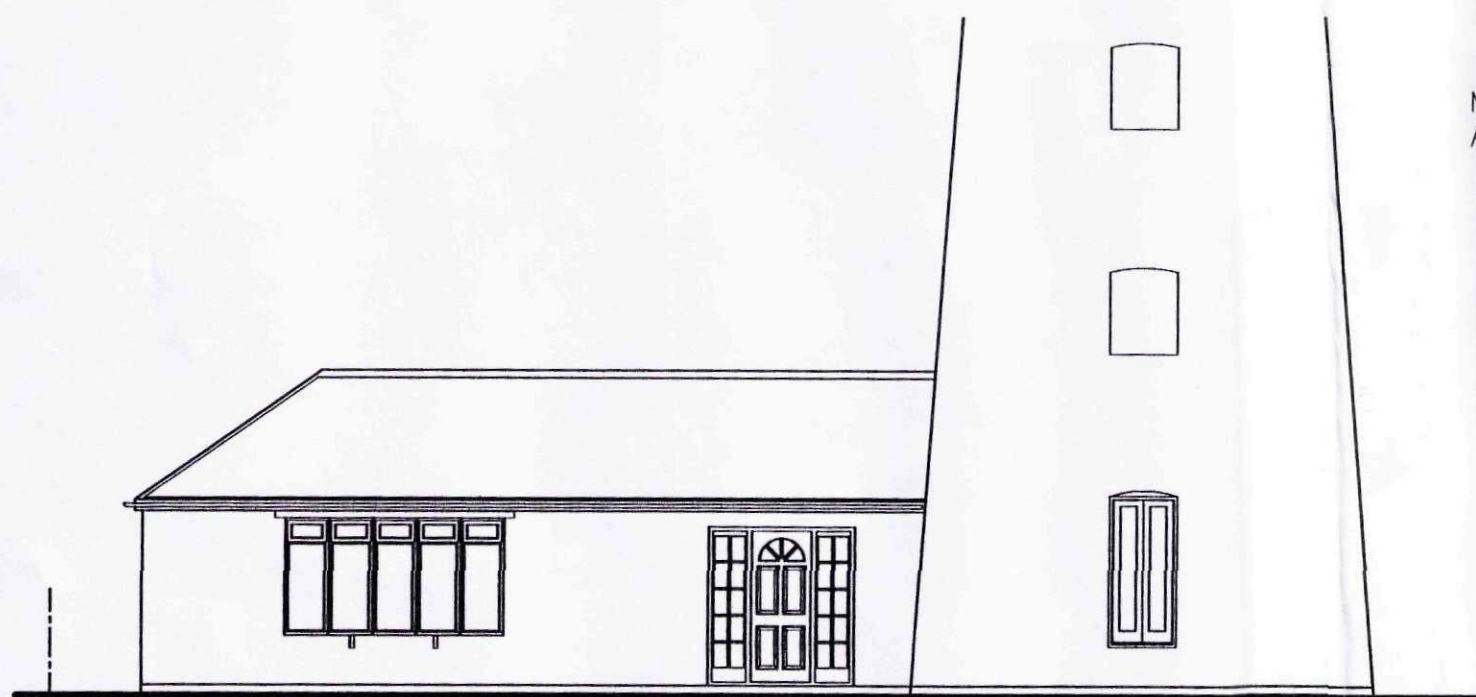


FRONT ELEVATION - EXISTING.

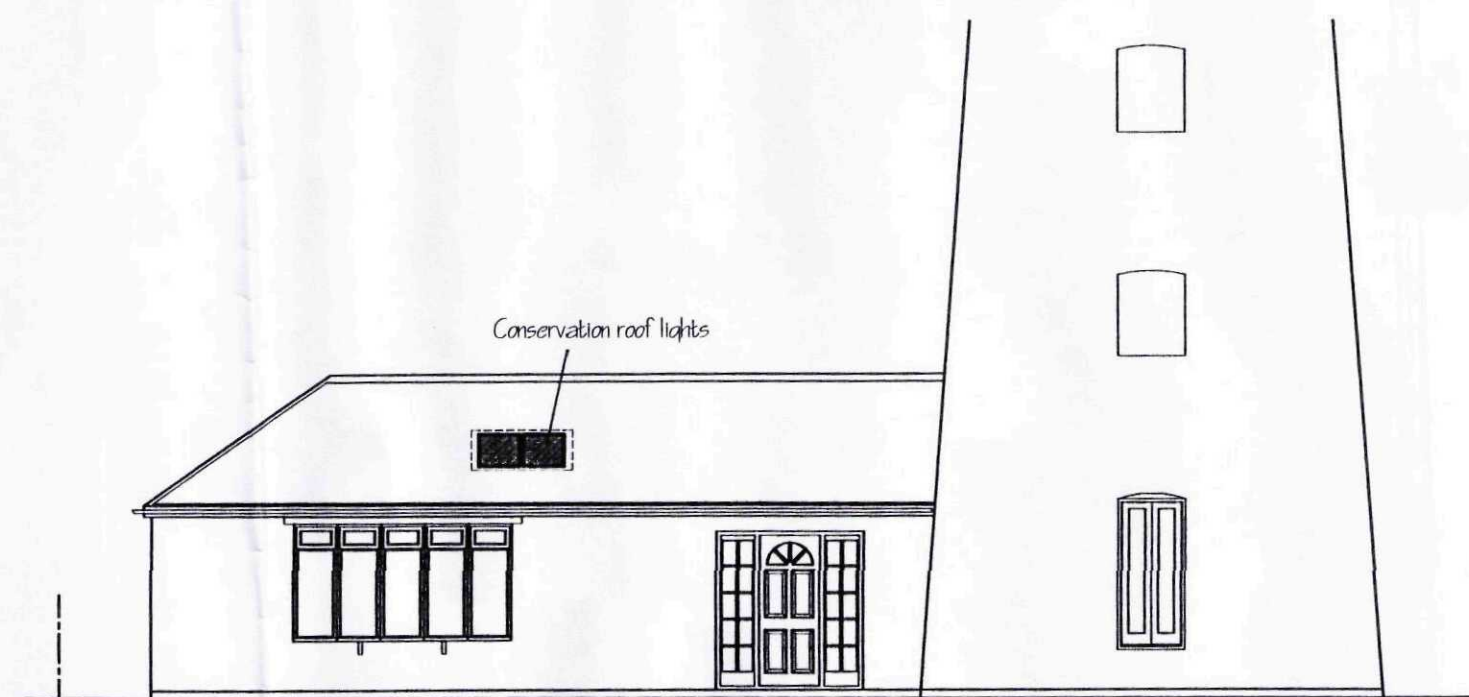


FRONT ELEVATION - PROPOSED.

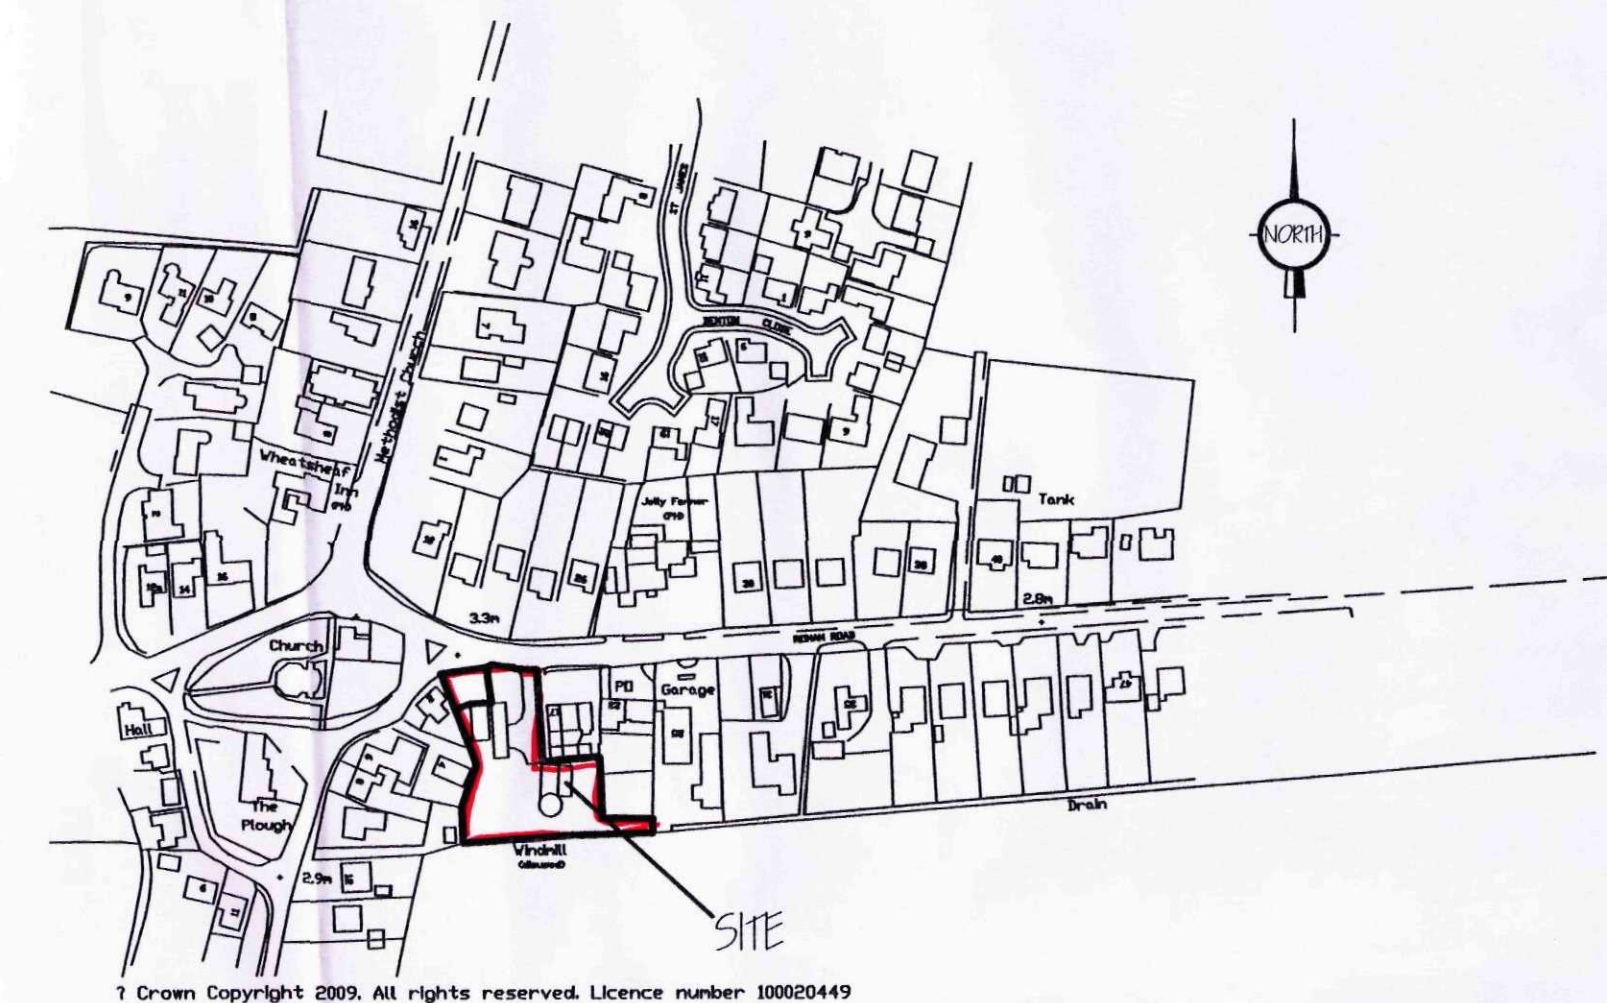


LOCATION PLAN.
1/2500.

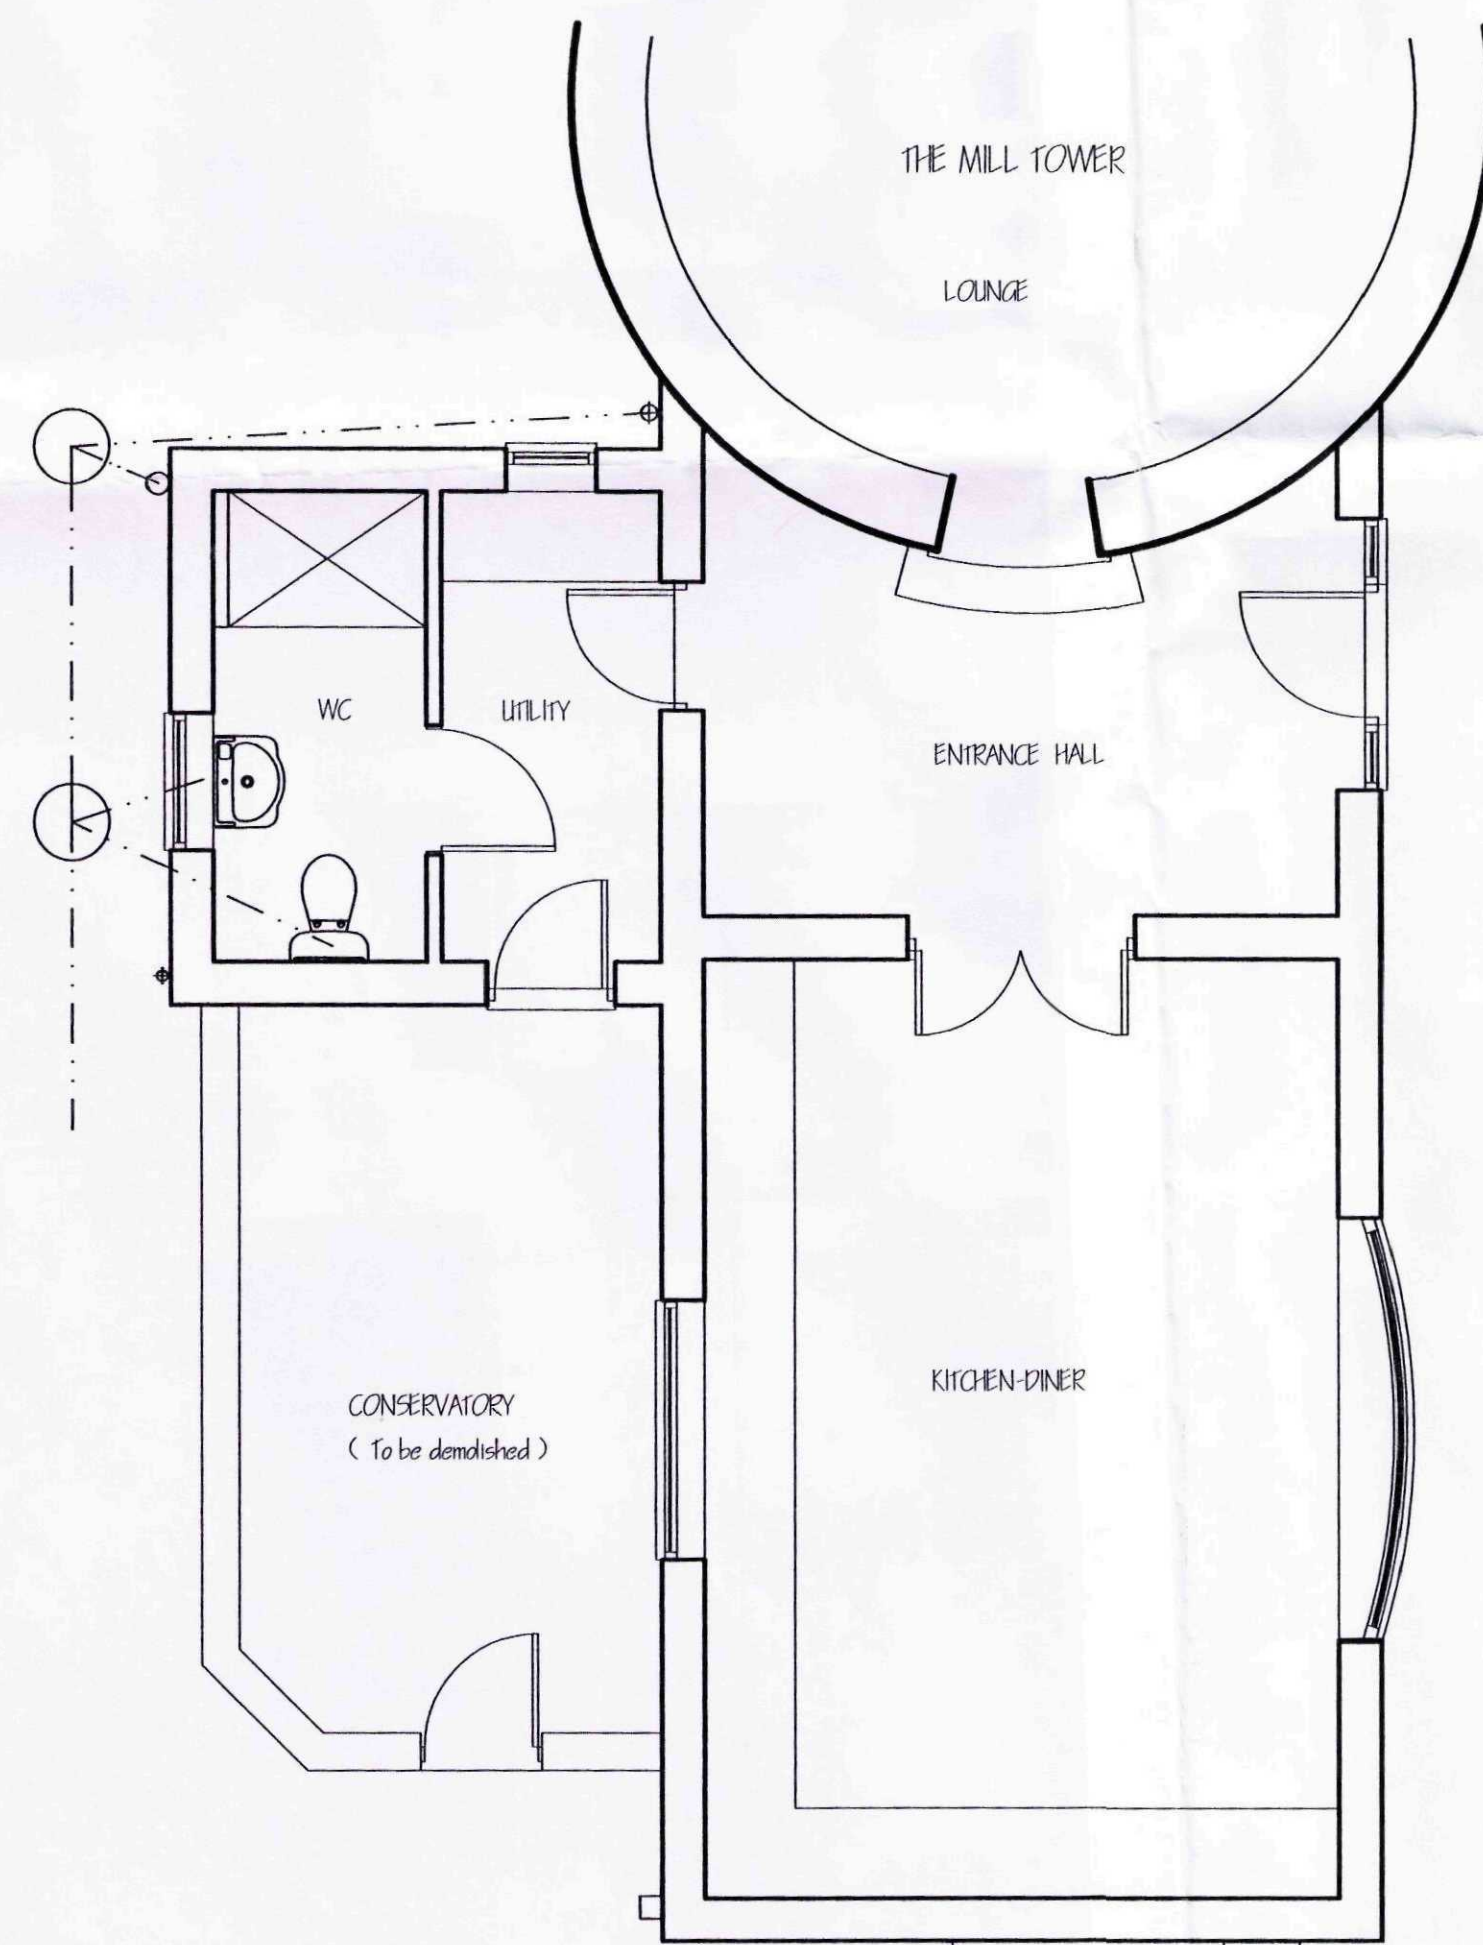

FLOOR PLAN - EXISTING.

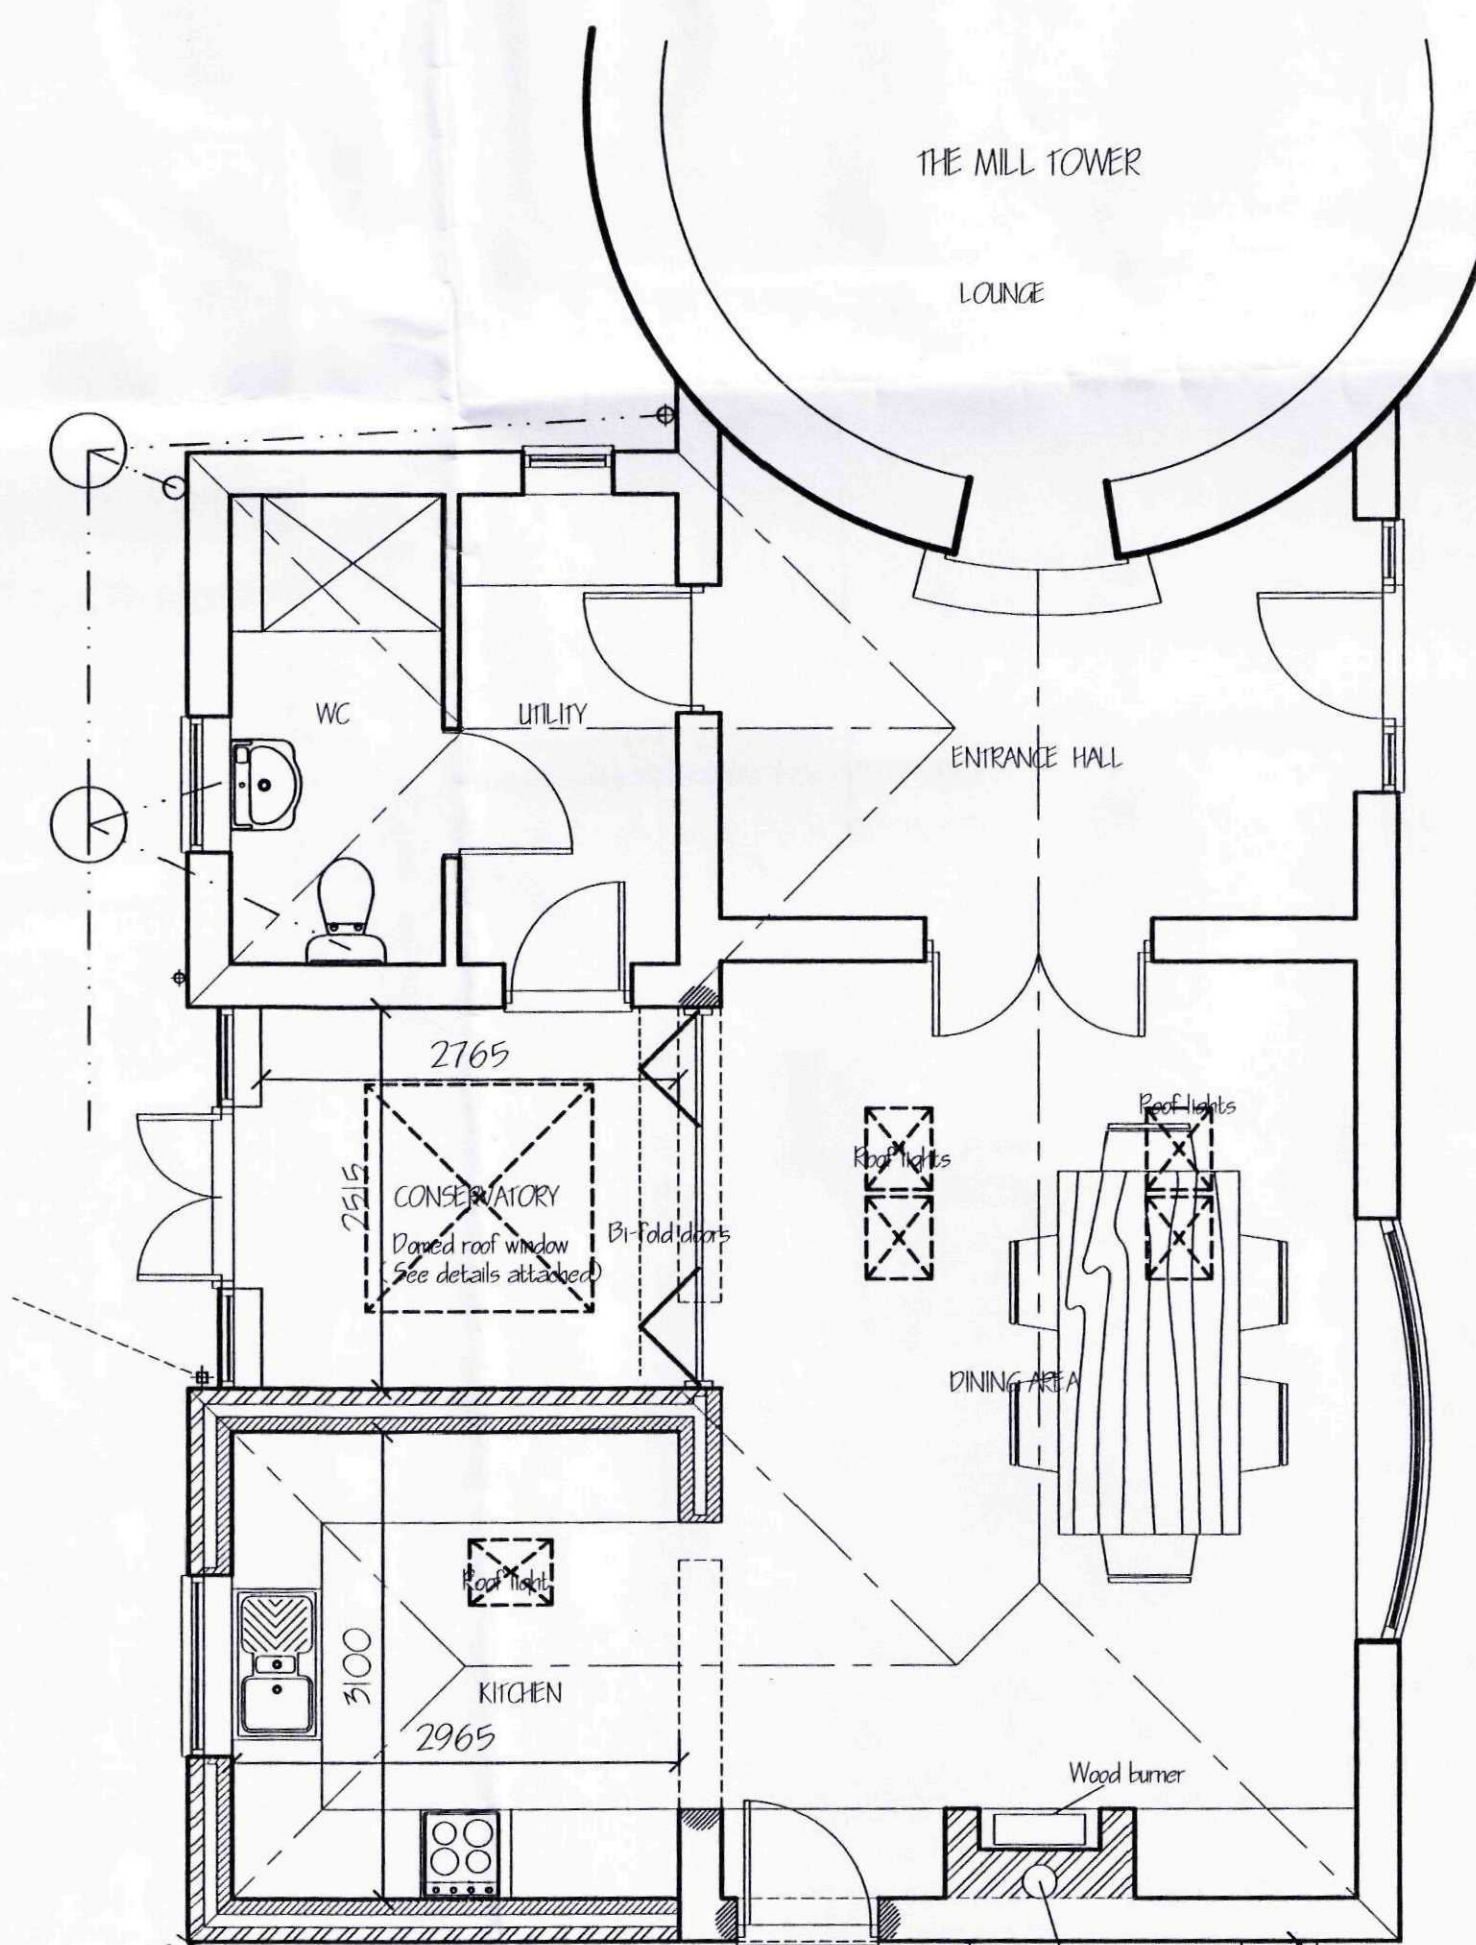

FLOOR PLAN - PROPOSED.

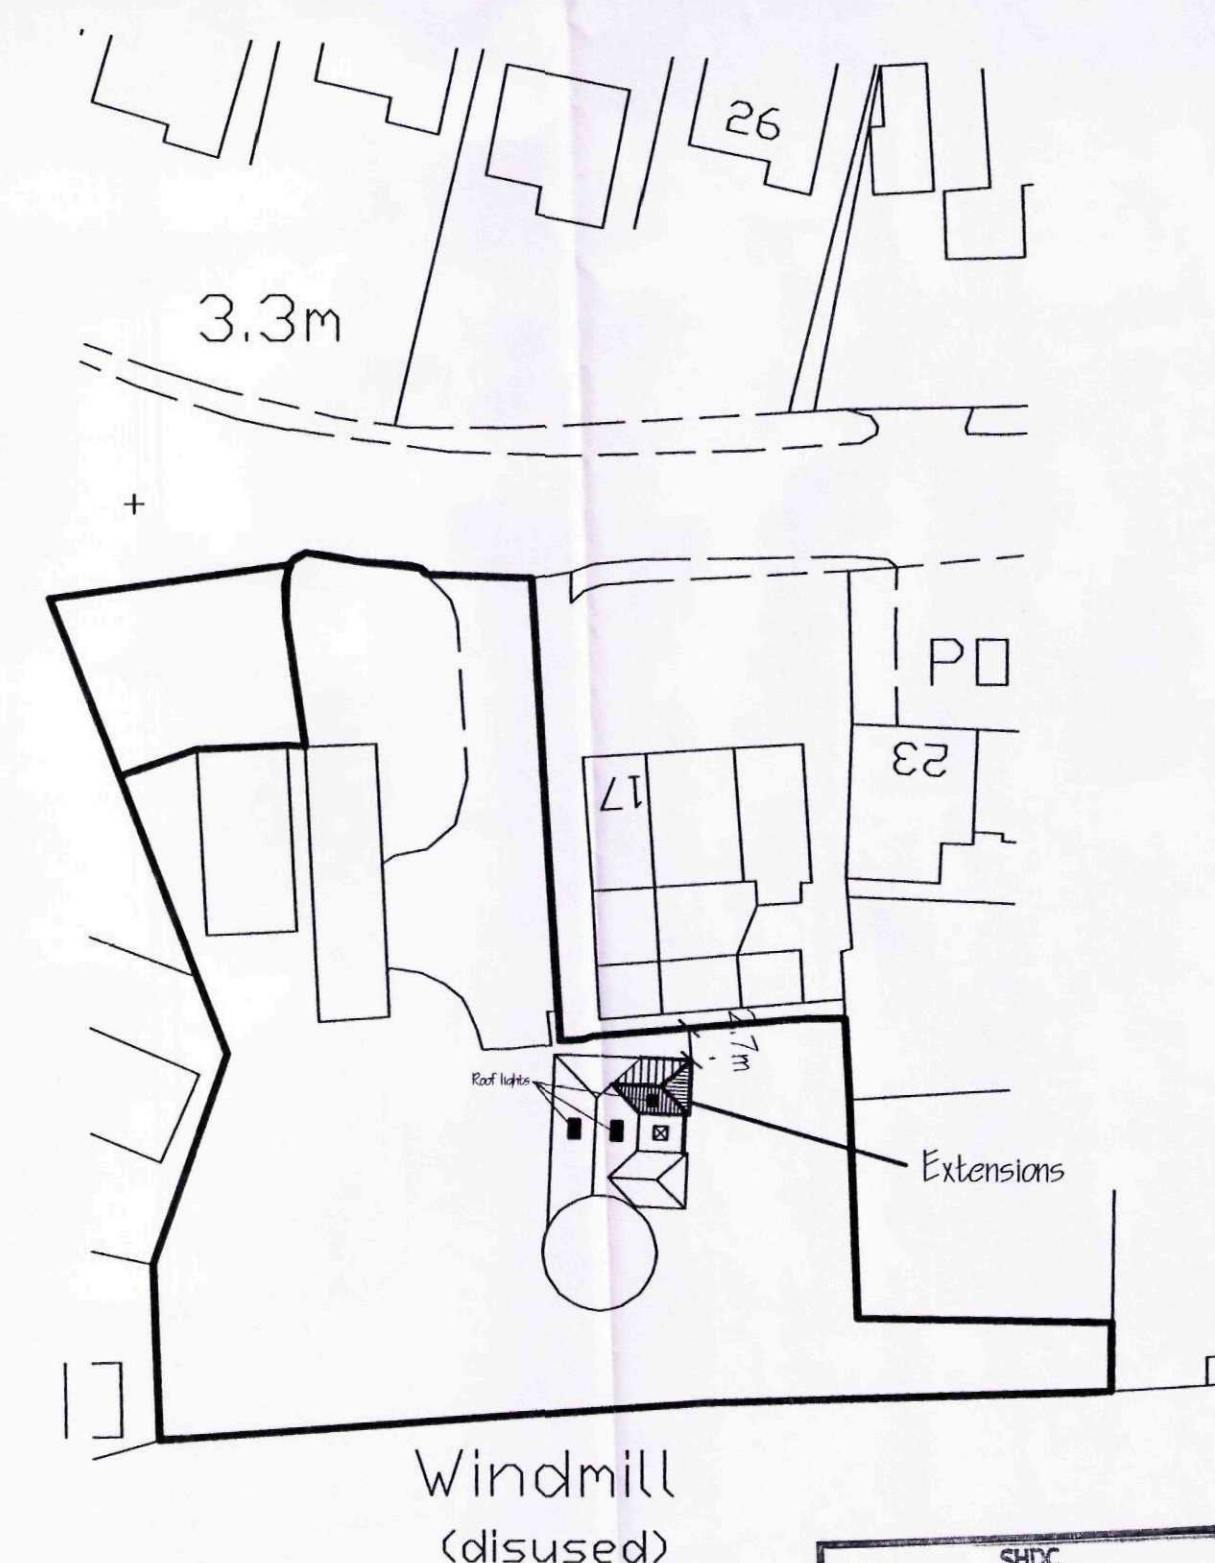

SITE PLAN.
1/500.

A CLIENT'S PLANNING OFFICERS AMENDMENTS FEB '12	
ref	revision
G. R. MERCHANT LTD. I. ENG AMICE FWO ARCHITECTURAL, STRUCTURAL AND LAND DRAINAGE CONSULTANTS 4 Wrights Mews 12A Park Road, Hallshead, Spalding, Lincs. PE12 7EE Tel: 01406 490800 Fax: 01406 425744 E-Mail: gr.merchant@btconnect.com	
Project EXTENSION & ALTERATIONS, THE MILL, ROMAN ROAD, MOLLTON CHAPEL, SPALDING, LINC'S, PE12 0XQ.	
Client MR. & MRS. S. ELEY.	
Drawing FLOOR PLANS & ELEVATIONS, SITE & LOCATION PLANS.	
Job Ref. 2164-10.	Drawing No. 03A
Date SEPT' 2011.	Drawn GRM.
Scales 1/50, 1/100. [unless otherwise stated]	
DO NOT SCALE FROM THIS DRAWING This drawing is copyright and may not be altered, copied, photographed or used for any other purpose without the written consent of the Architect. The Architect is not responsible for any errors or omissions in the drawing and does not accept any liability for any loss or damage caused by the use of the drawing. The Architect is not responsible for any loss or damage caused by the use of the drawing. The Architect is not responsible for any loss or damage caused by the use of the drawing.	
SHDC Planning & Development 27 FEB 2012 Ref: 0157-12	