
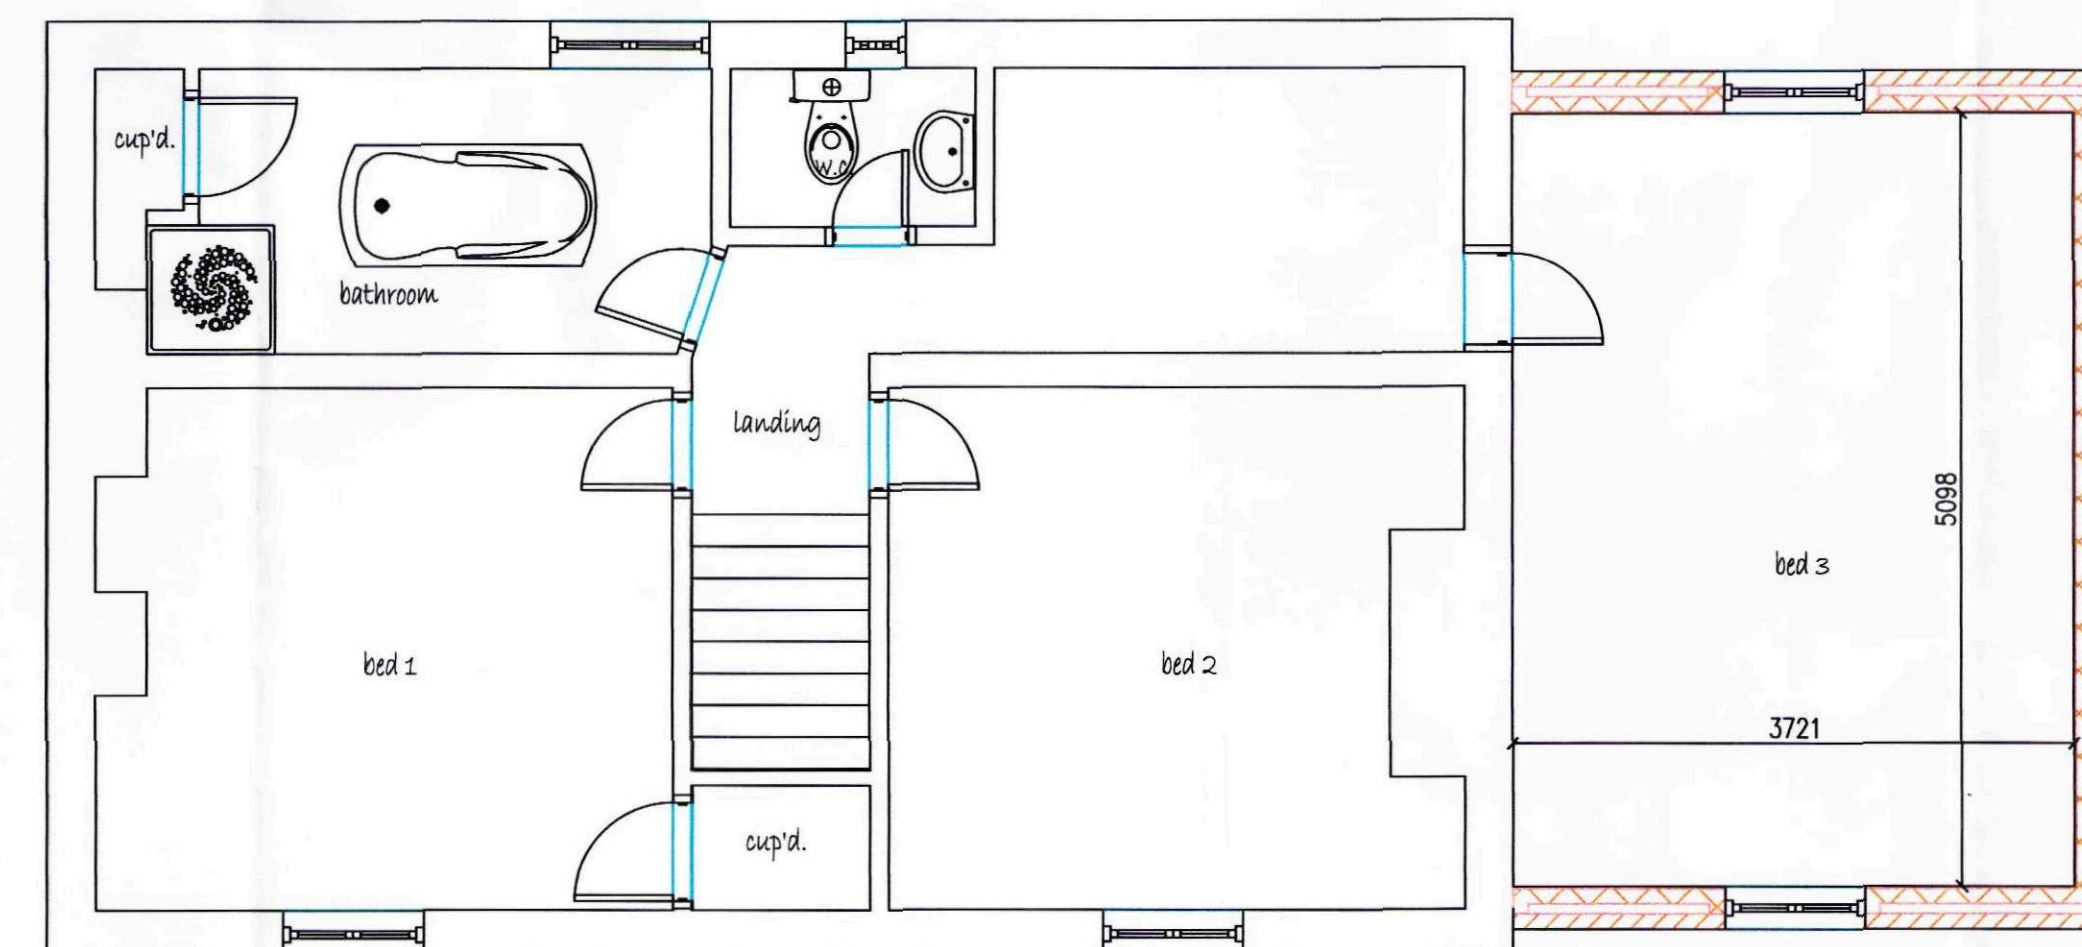
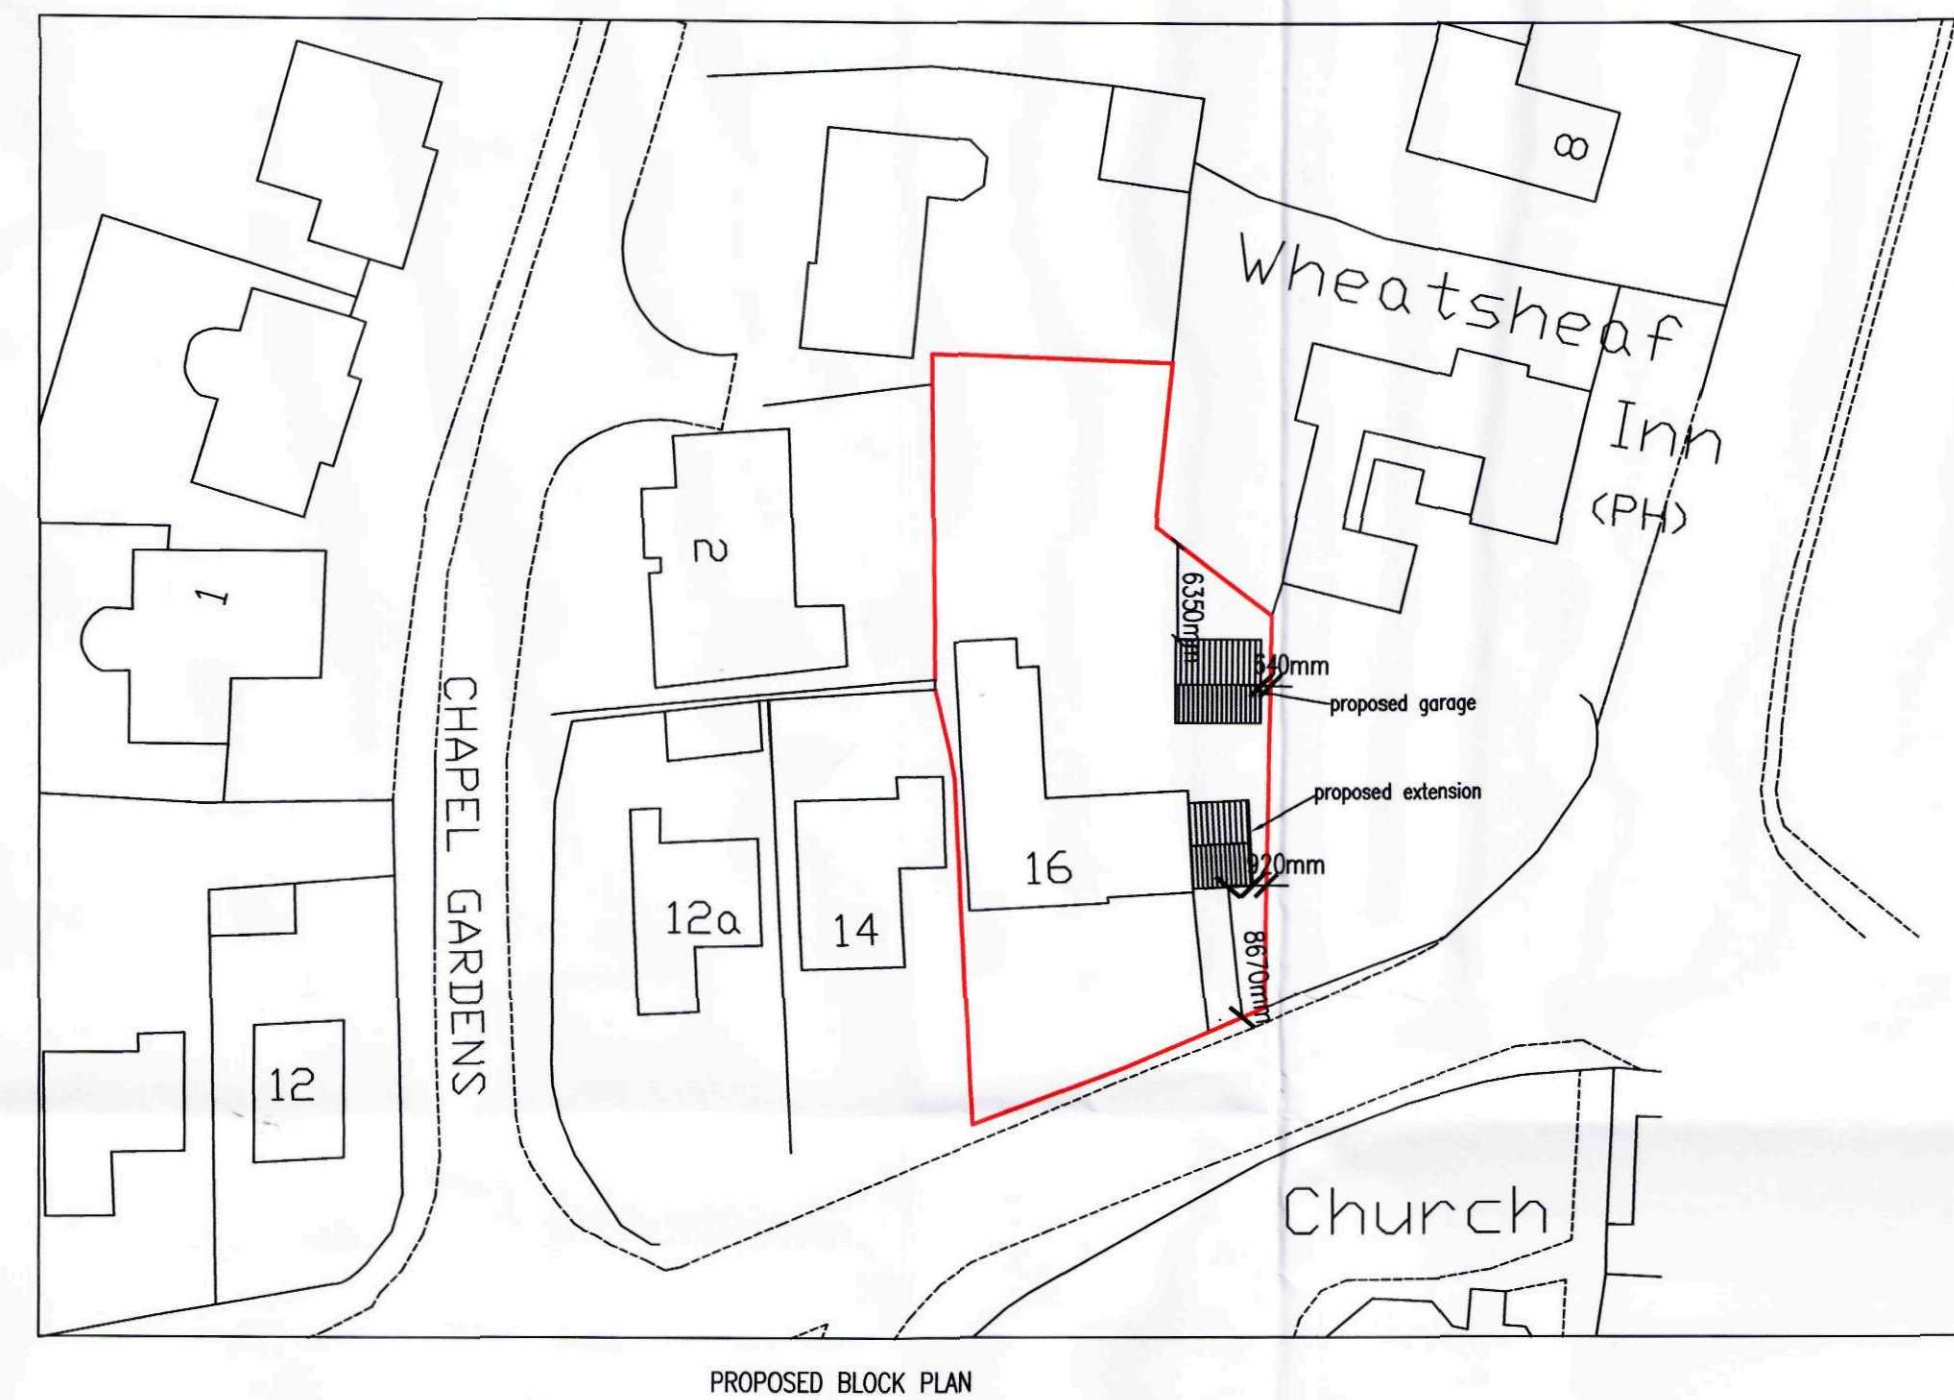
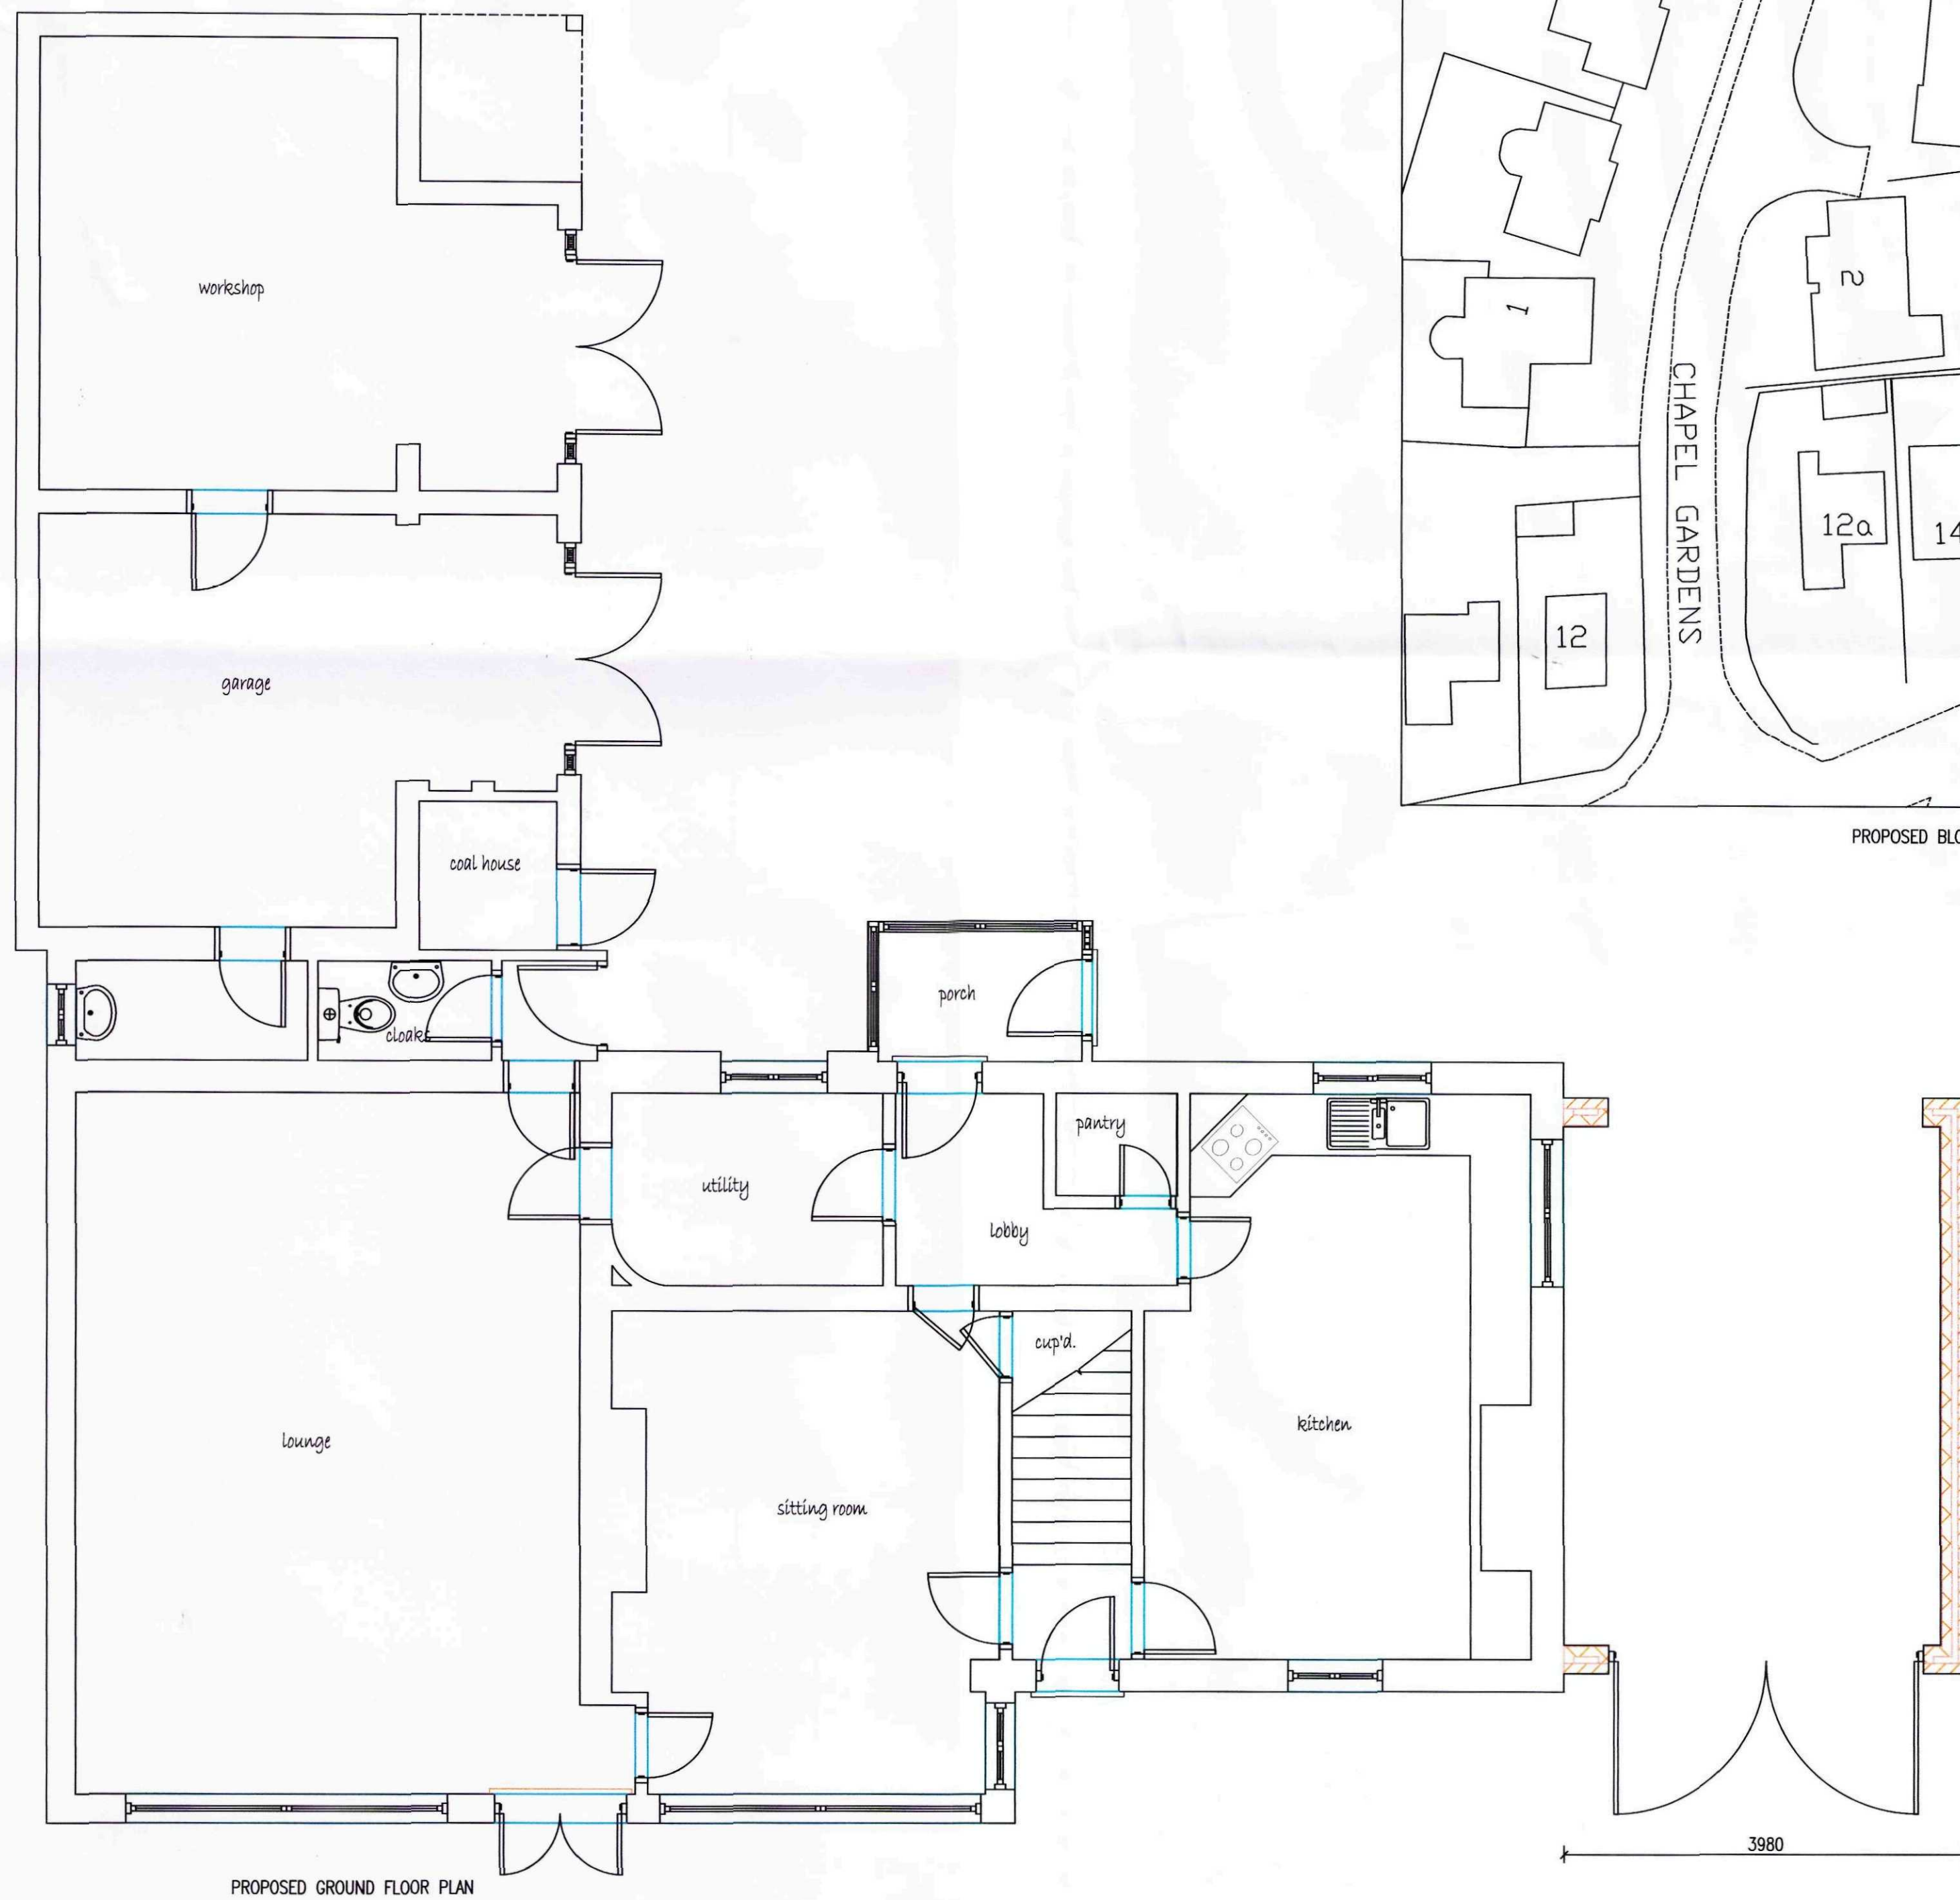
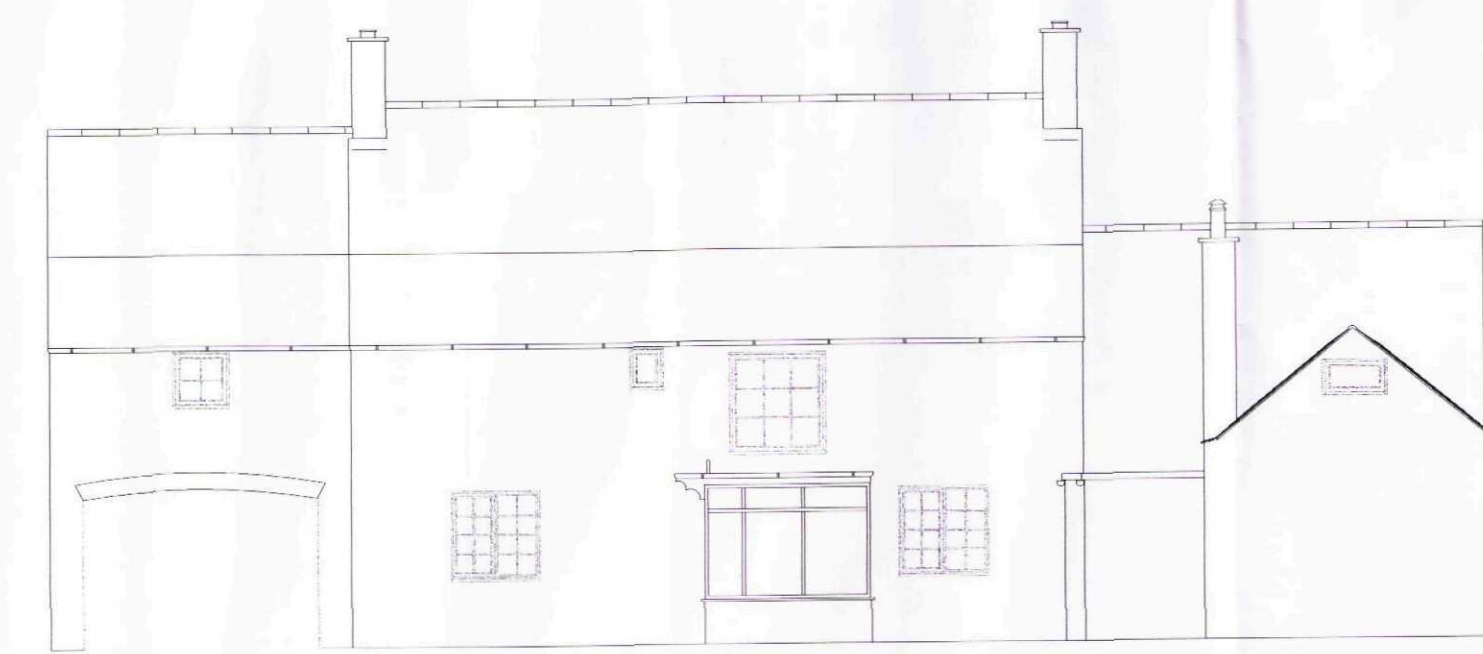


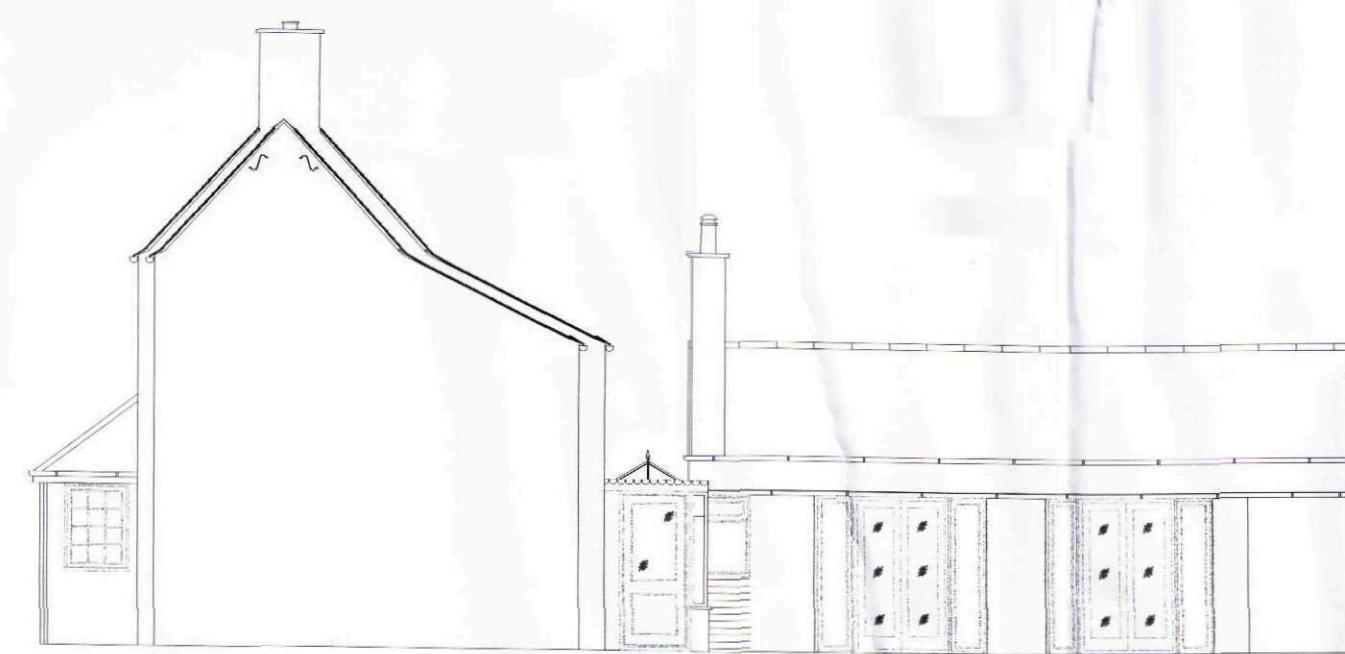

Ref-A	SHOWING FRENCH DOORS ON FLOOR PLAN	MARCH 12
Ref:	Revision:	Date:

WENMAN DESIGN SOLUTIONS Ltd.
2 Austendyke Road
Weston Hills
Spalding
Lincs. PE12 6BX
Tel : 01775 724171
Fax : 01775 720445
Mobile : 0784 1718457
enquiries@wenmanbuildingdesign.co.uk

Project:	PROPOSED EXTENSION & DETACHED GARAGE
----------	--------------------------------------

Client: MS. P. DAWSON
16 ROMAN ROAD
MOULTON CHAPEL
LINCS.

DRAWING:

PROPOSED ELEVATIONS
PROPOSED GROUND FLOOR PLAN
BLOCK PLAN

DRAWING NO: WEN/1468/12/01A	DATE: FEBRUARY 2012
--------------------------------	------------------------

DRAWN BY: RW	SCALES: 1:100 1:50 1:500
---------------------	-----------------------------

[illegible]