




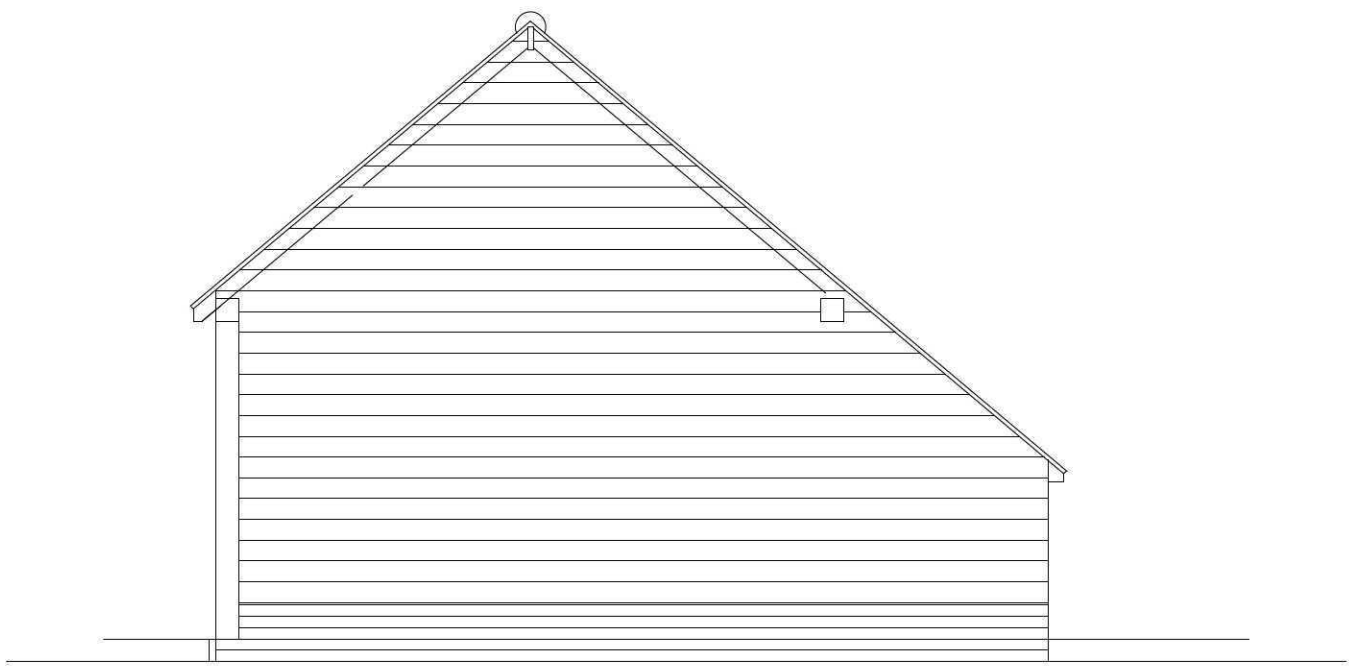


SIDE ELEVATION (RH)

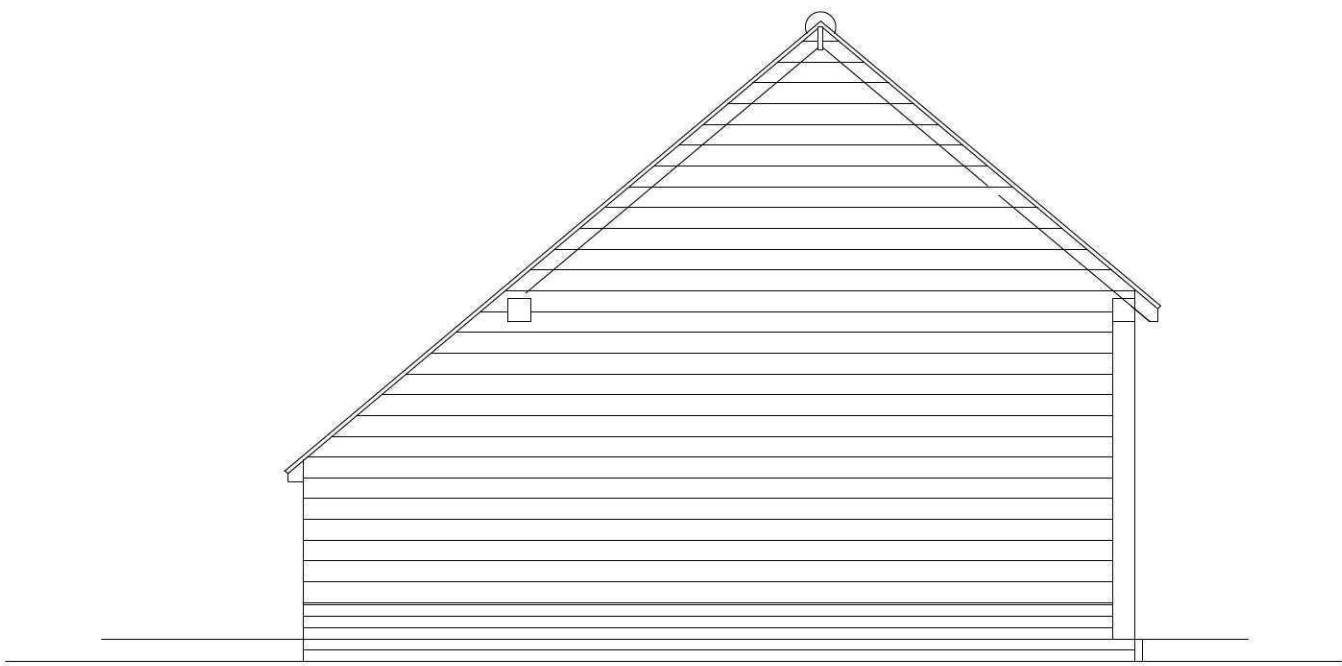


SIDE ELEVATION (LH)

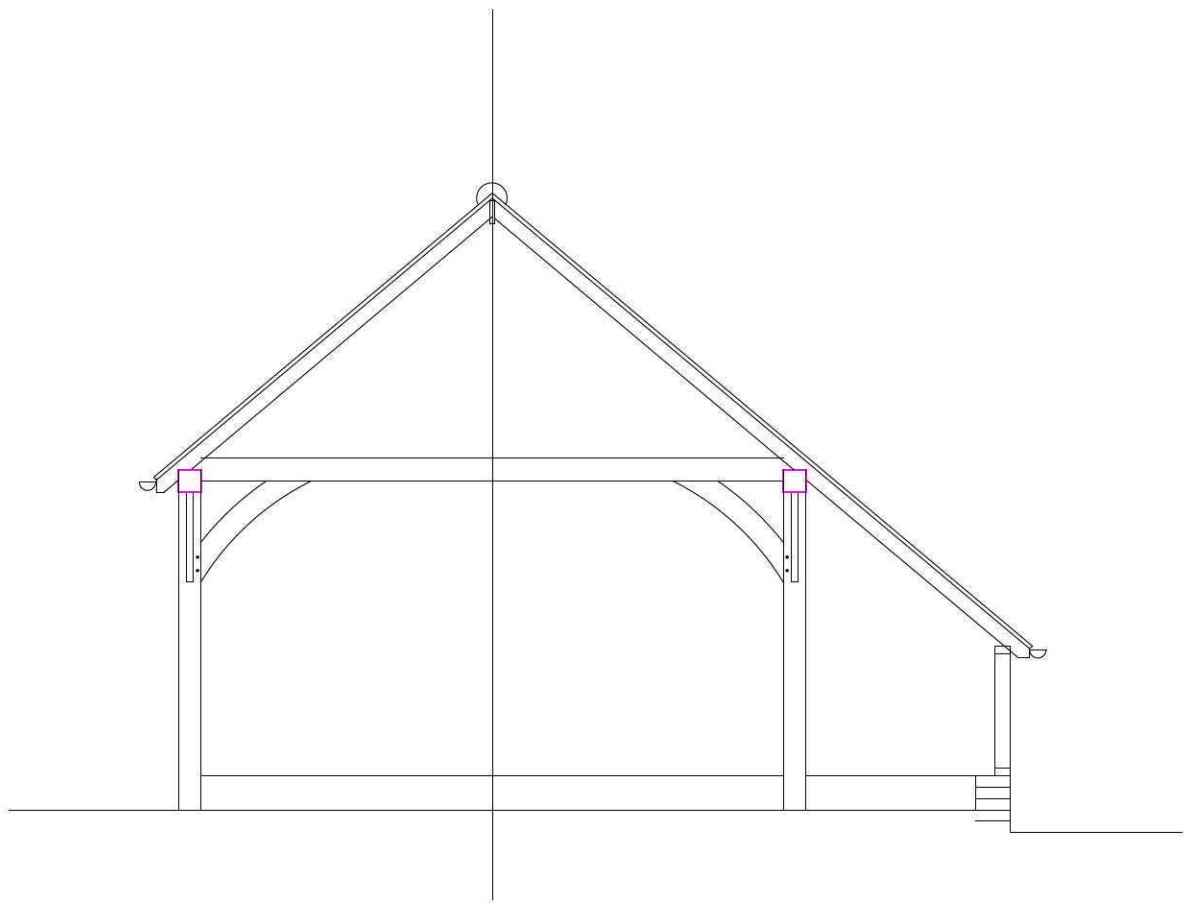


TYPICAL CROSS SECTION

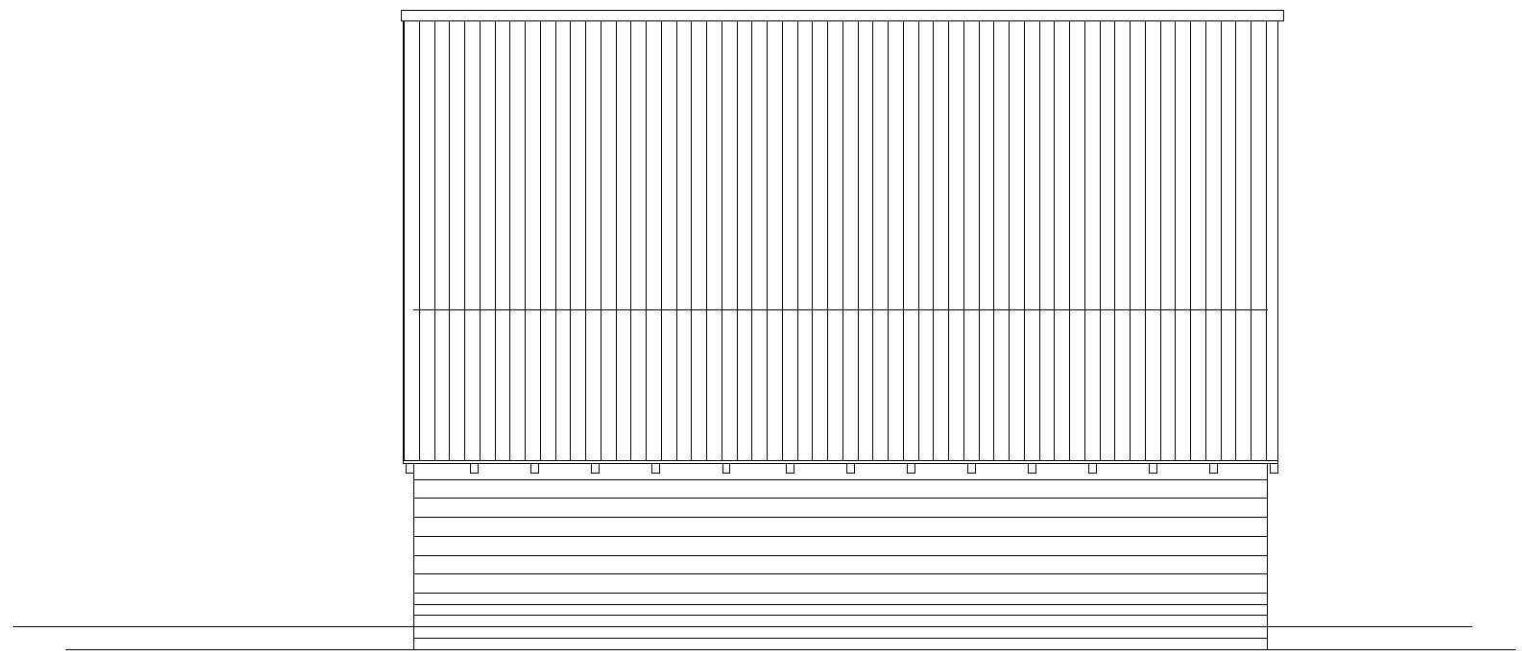


REAR ELEVATION

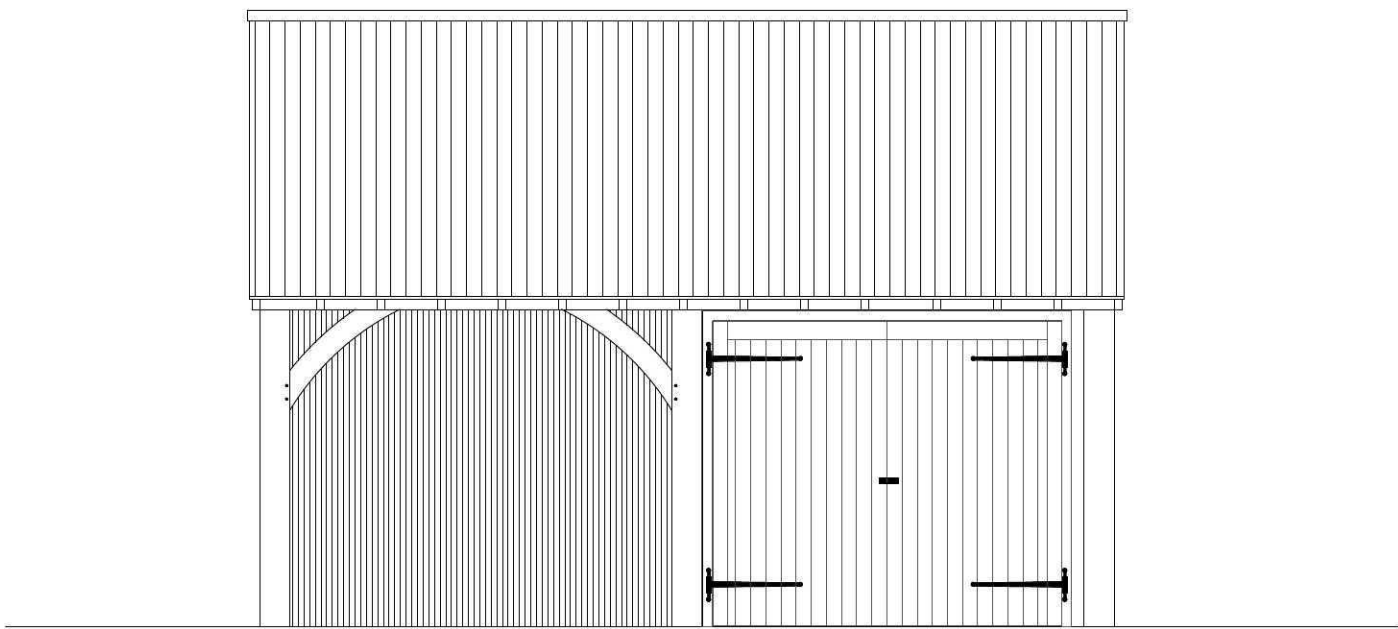

FRONT ELEVATION

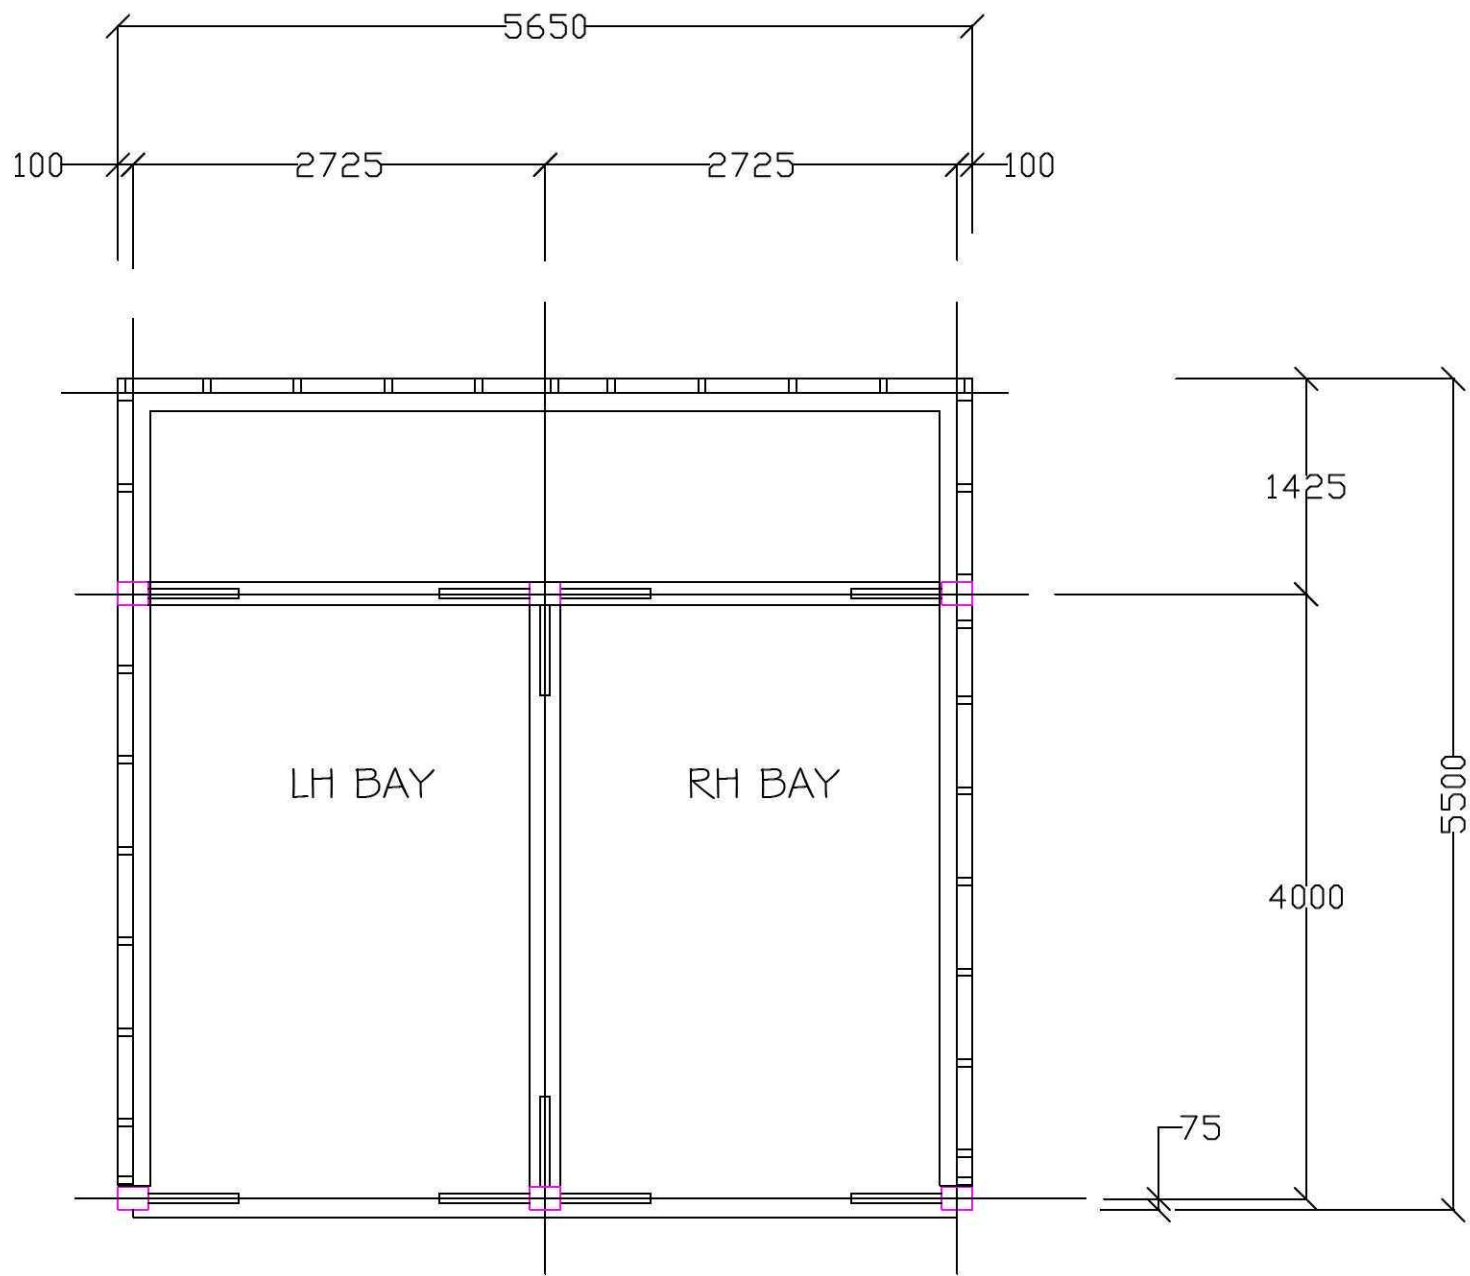

FLOOR PLAN

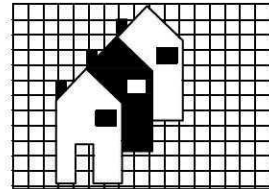Ref:	Revision:	Date:
WENMAN DESIGN SOLUTIONS Ltd.		
2 Austendyke Road		
Weston Hills		
Spalding		
Lincs. PE12 6BX		
Tel : 01775 724171		
Fax : 01775 720445		
Mobile : 0784 1718457		
enquiries@wenmanbuildingdesign.co.uk		
		
Project:		
PROPOSED EXTENSION & DETACHED GARAGE		
Client:		
MS. P. DAWSON		
16 ROMAN ROAD		
MOULTON CHAPEL		
LINCS.		
DRAWING:		
PROPOSED ELEVATIONS		
PROPOSED FLOOR PLAN		
DRAWING N°:		DATE:
WEN/1468/12/02		FEBRUARY 2012
DRAWN BY:		SCALES:
RW		1:50
Copies of these drawings must not be taken, traced or altered for any purpose other than that for which they are issued without written permission of Wenman Building Design. These services are provided only for the purpose of obtaining planning or building regulations approval and do not contain a full specification for the proposed works and must not be used as a contract document alone. The proposed work will not be supervised/inspected by Wenman Building Design (unless agreed otherwise in writing by the client). Therefore it is the client or their appointed building contractor's responsibility to check workmanship/materials & specification and any variations to the contract. It is neither practical or reasonable to show all relevant matters on the drawings. The fact that matters are not noticed does not alleviate the building contractor from responsibility of non-compliance in carrying out the work. All works and materials to be fitted and installed to the manufacturers' instructions and comply with the manufacturer's and approved documents of the building regulations and current best practice. Technical requirements codes of practice, British standards or European codes are all mentioned on this drawing are not to be used for construction/concrete purposes. All dimensions for setting out of the works as shown on the drawing to be checked by the building contractor prior to the commencement of work and any discrepancies reported immediately. These dimensions are shown as the center line of wall or finish line of works and not the actual positioning of existing services (pipes, electrical cables etc.) are not generally shown. The actual positioning of approved works must be established by the building contractor prior to commencement of work and repositioned to suit the individual service suppliers installation recommendations. HEALTH & SAFETY The client is to ensure that the appointed contractor is familiar with and complies with Health & Safety for Building Sites and Work Places.		