



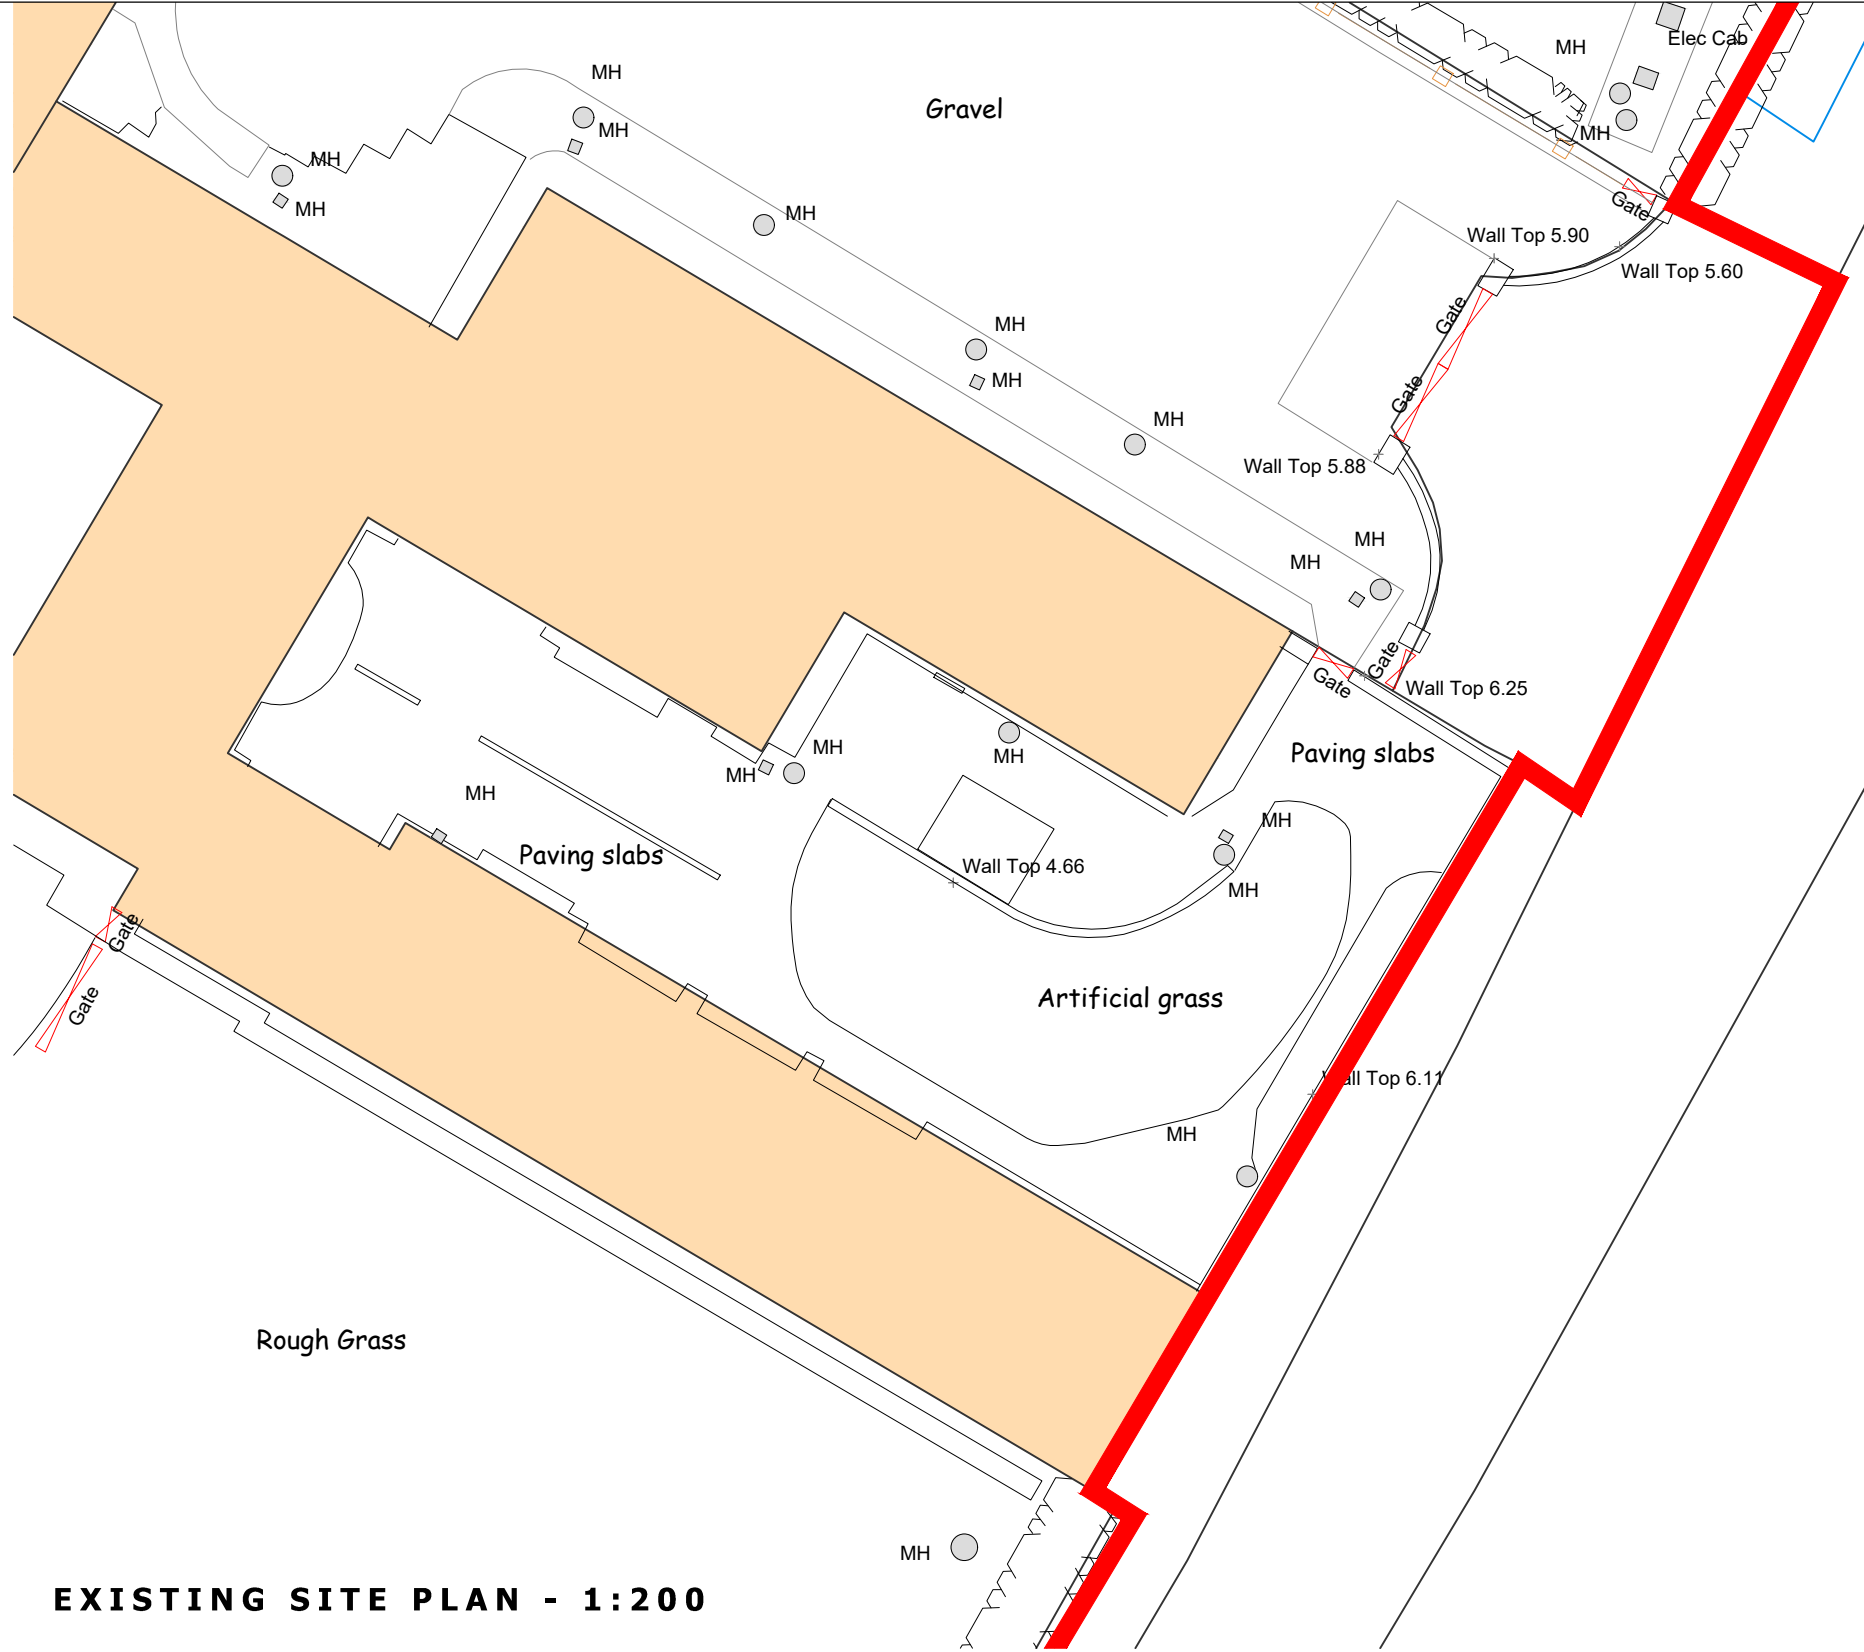

EXISTING SITE PLAN - 1:200

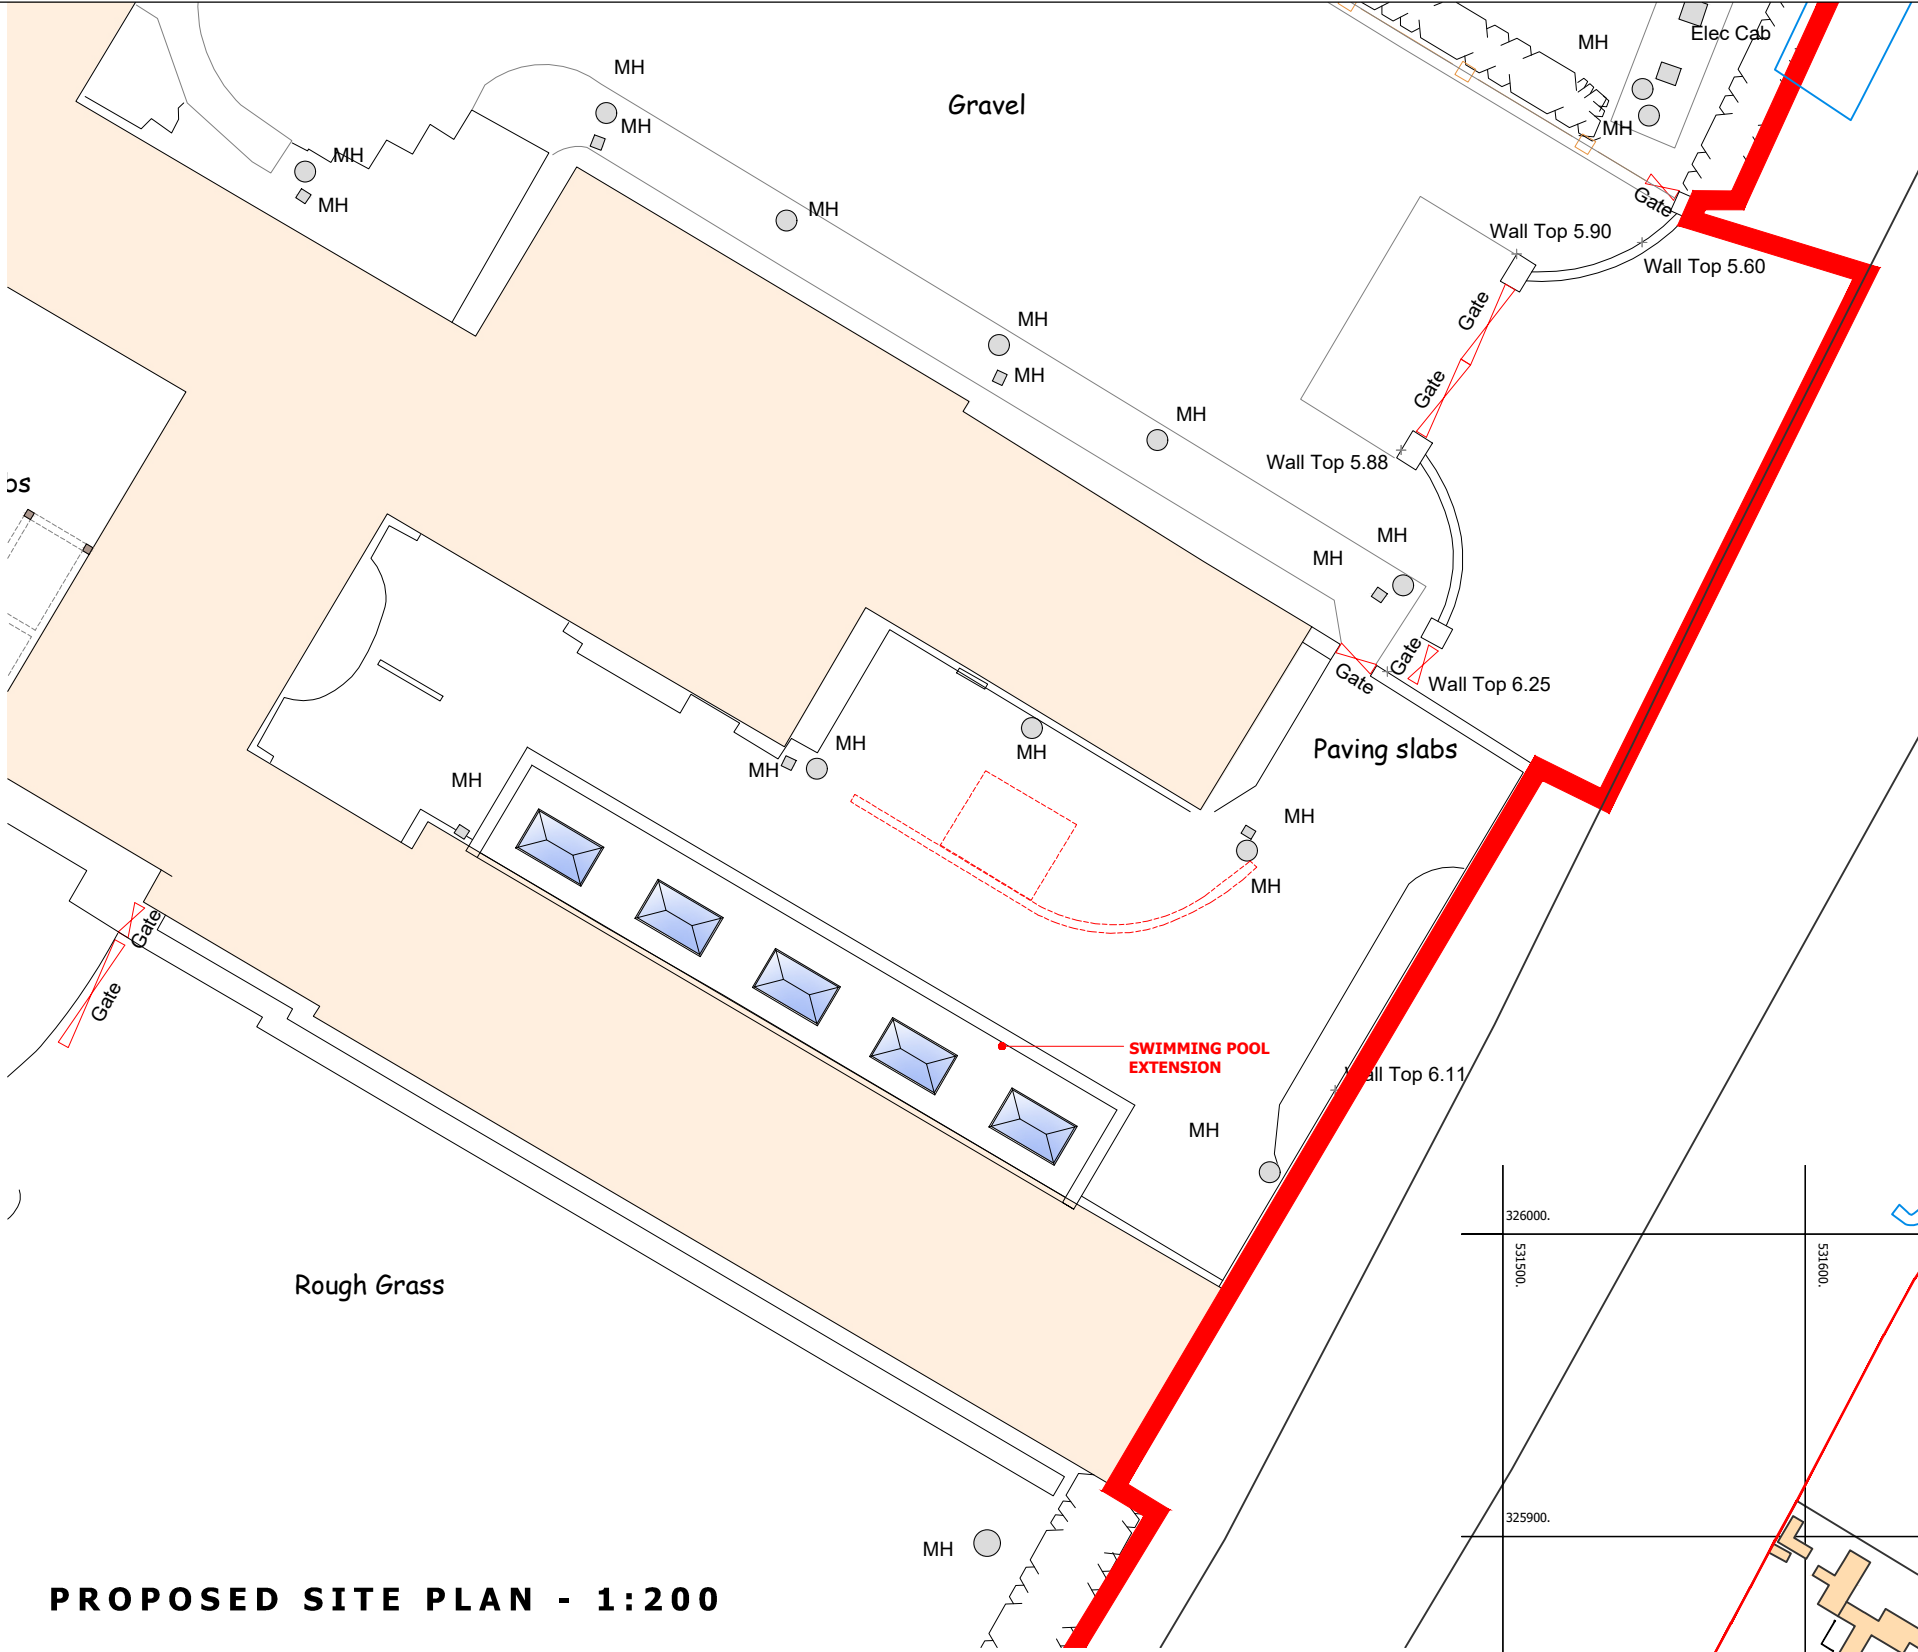


PROPOSED SITE PLAN - 1:200



EXISTING BLOCK PLAN - 1:500



PROPOSED BLOCK PLAN - 1:500

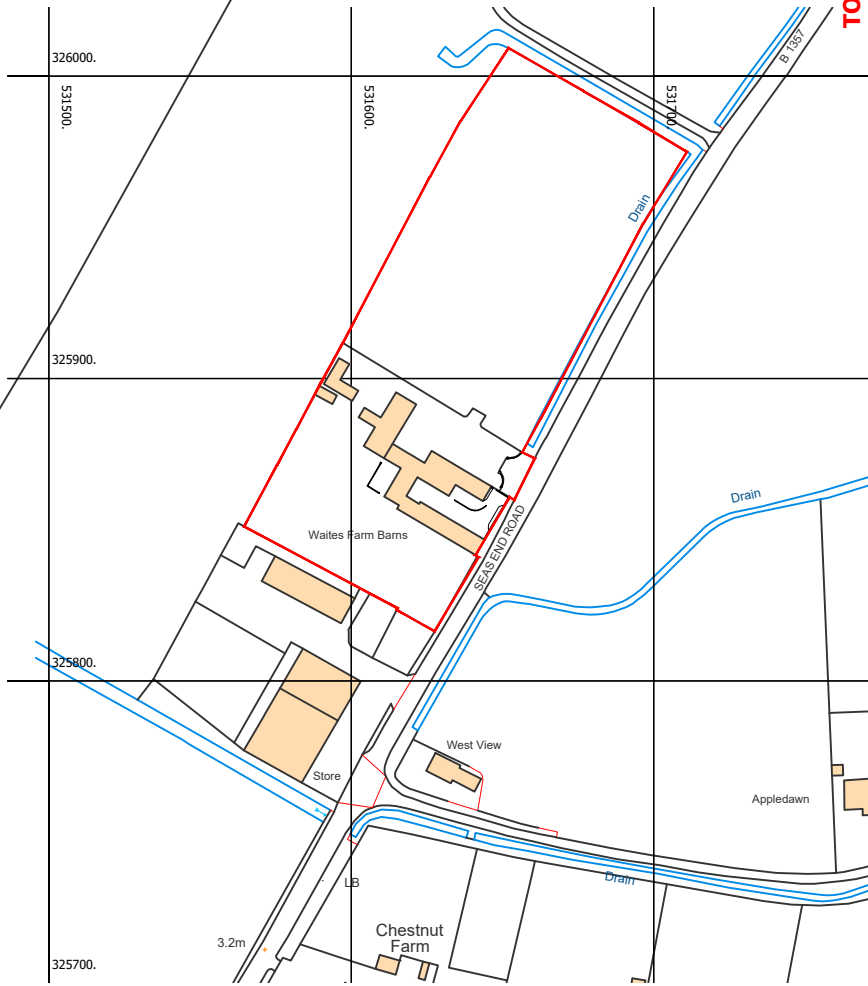

LOCATION PLAN (1:2500)

Crown copyright and database rights 2022 Ordnance Survey 0100031673

Copyright L.P.C. Architectural Design.
Do Not Scale This Drawing

Notes:
- All dimensions to be checked & confirmed on site prior to commencement of works
- All structural elements to be checked & installed strictly in accordance with structural engineers & manufacturers details & specifications.
- All foul & surface water drainage systems to be checked & confirmed on site prior to commencement of works.

TO BE READ IN CONJUNCTION WITH PLANNING, BUILDING REGULATION APPROVALS AND STRUCTURAL ENGINEERS DETAILS AND SPECIFICATION AS NECESSARY

ARCHITECTURAL DESIGN
07930 915730 lee@lpcdesign.co.uk
www.lpcdesign.co.uk

Project:
SWIMMING POOL BUILDING EXT
Walters Farm Barns, Sea End Road,
Moulton Seas End, Spalding, PE12 6LD

Client:
Smith Electrical (Mr K Alsop)

Drawing Title:
SITE PLANS

Date:
JAN 2025

Scale:
As Shown @ A2

Drawing No:
LPC-320-SP-00

Revision:

Drawing Status:
PLANNING APPLICATION