




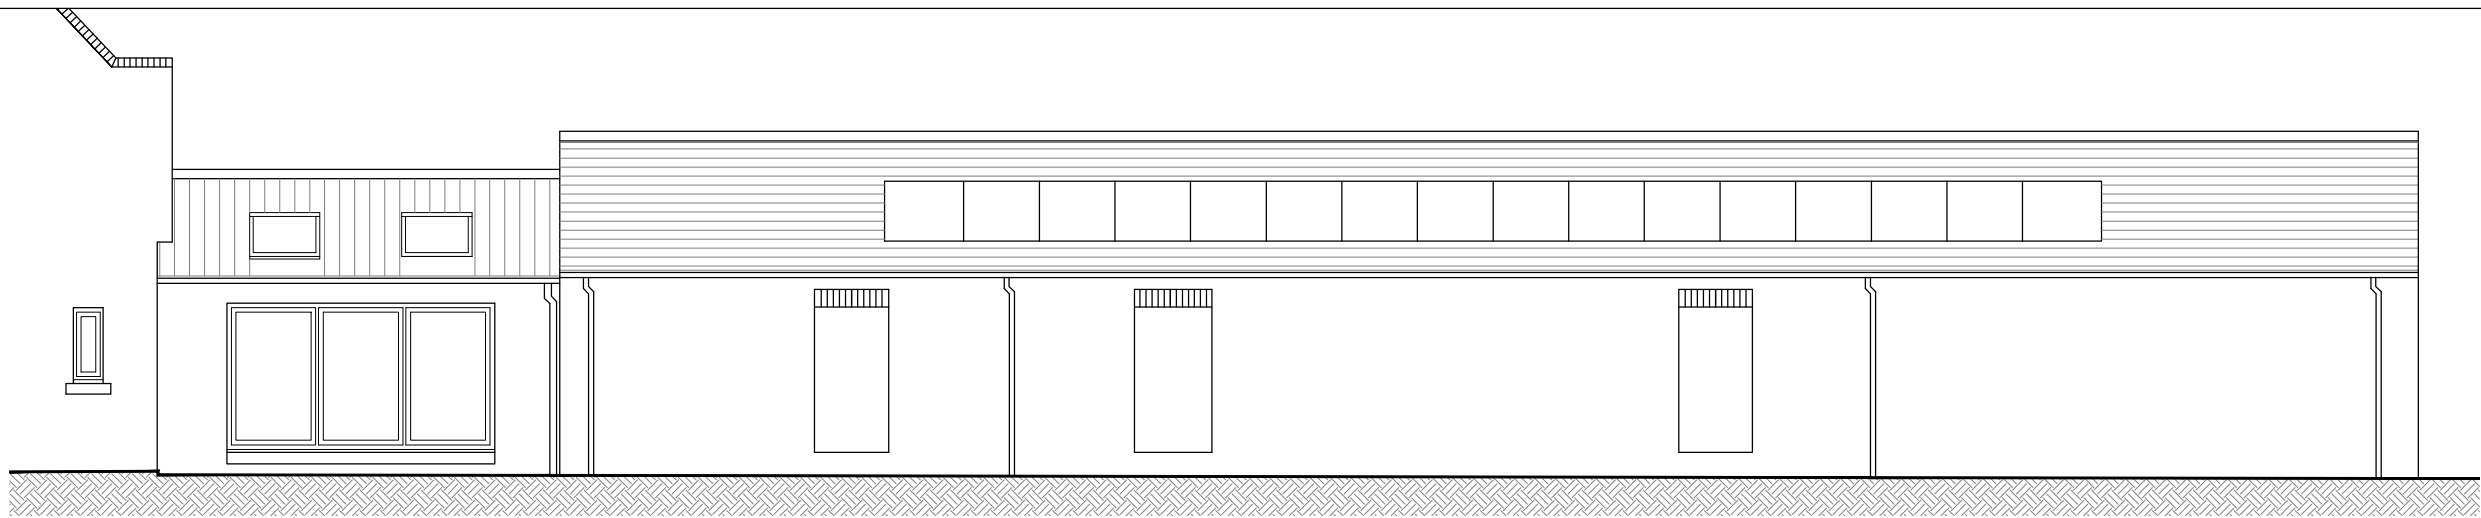


SOUTH ELEVATION

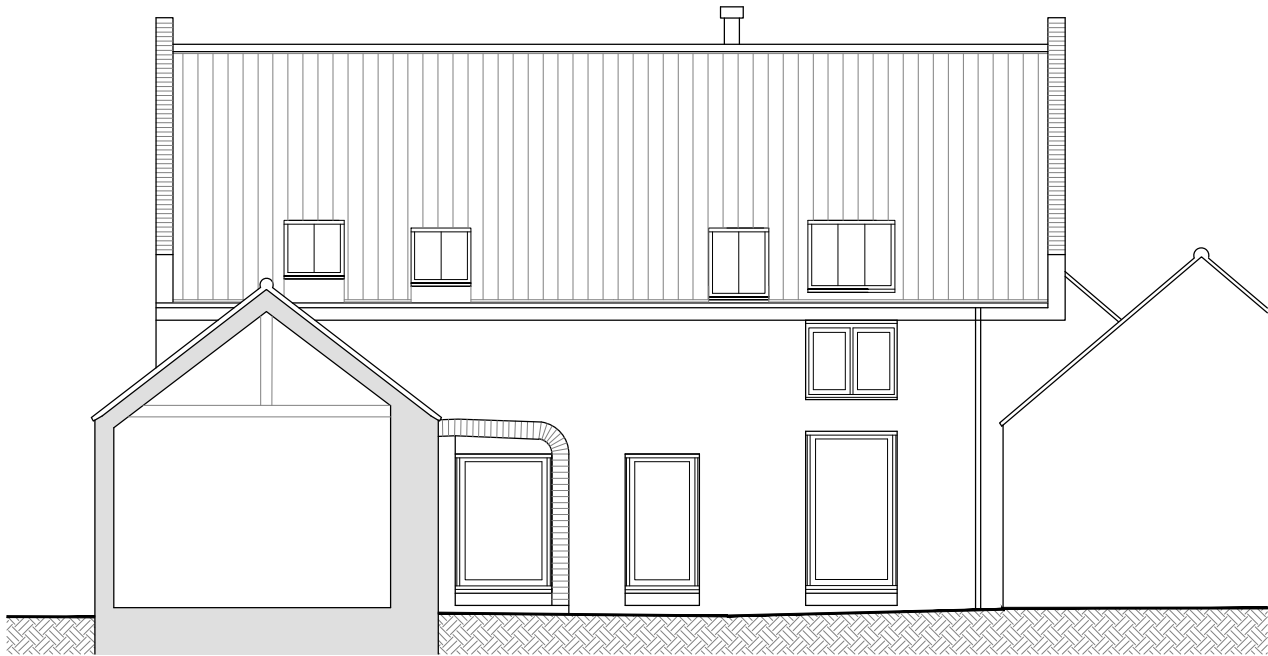


EAST ELEVATION

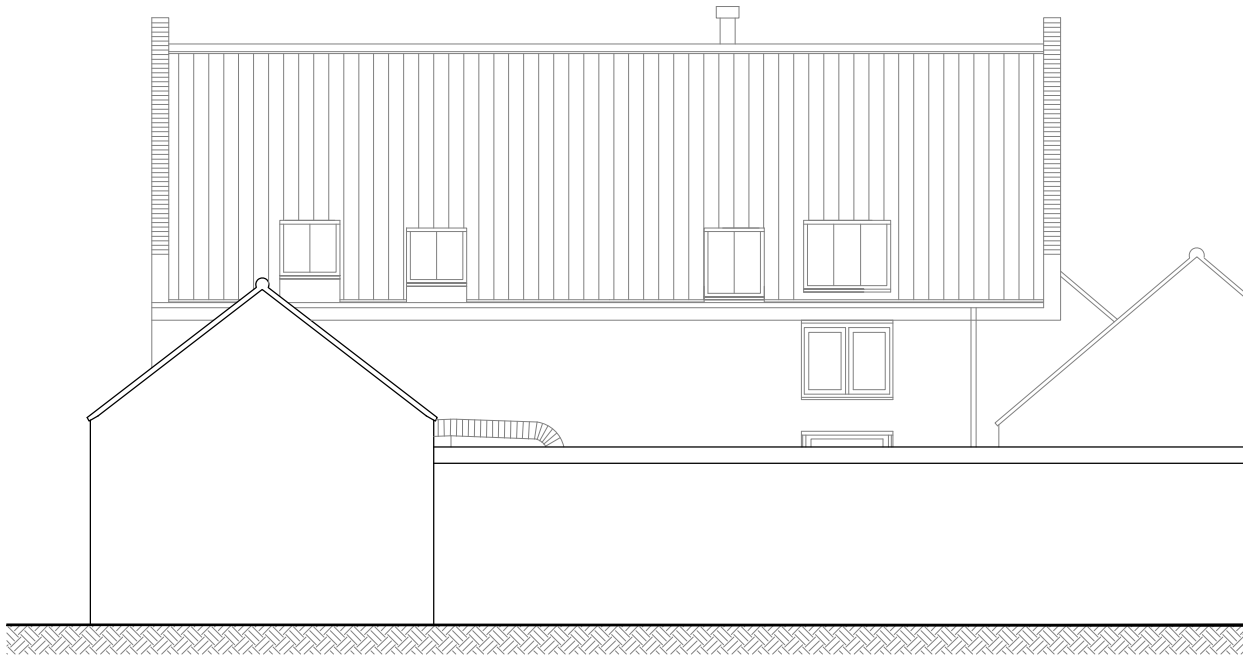

EAST ELEVATION (WITH COURT YARD WALL)

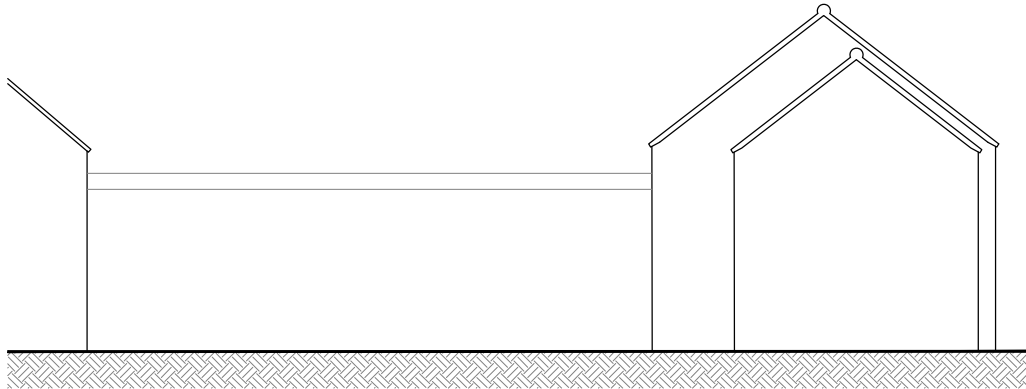

WEST ELEVATION

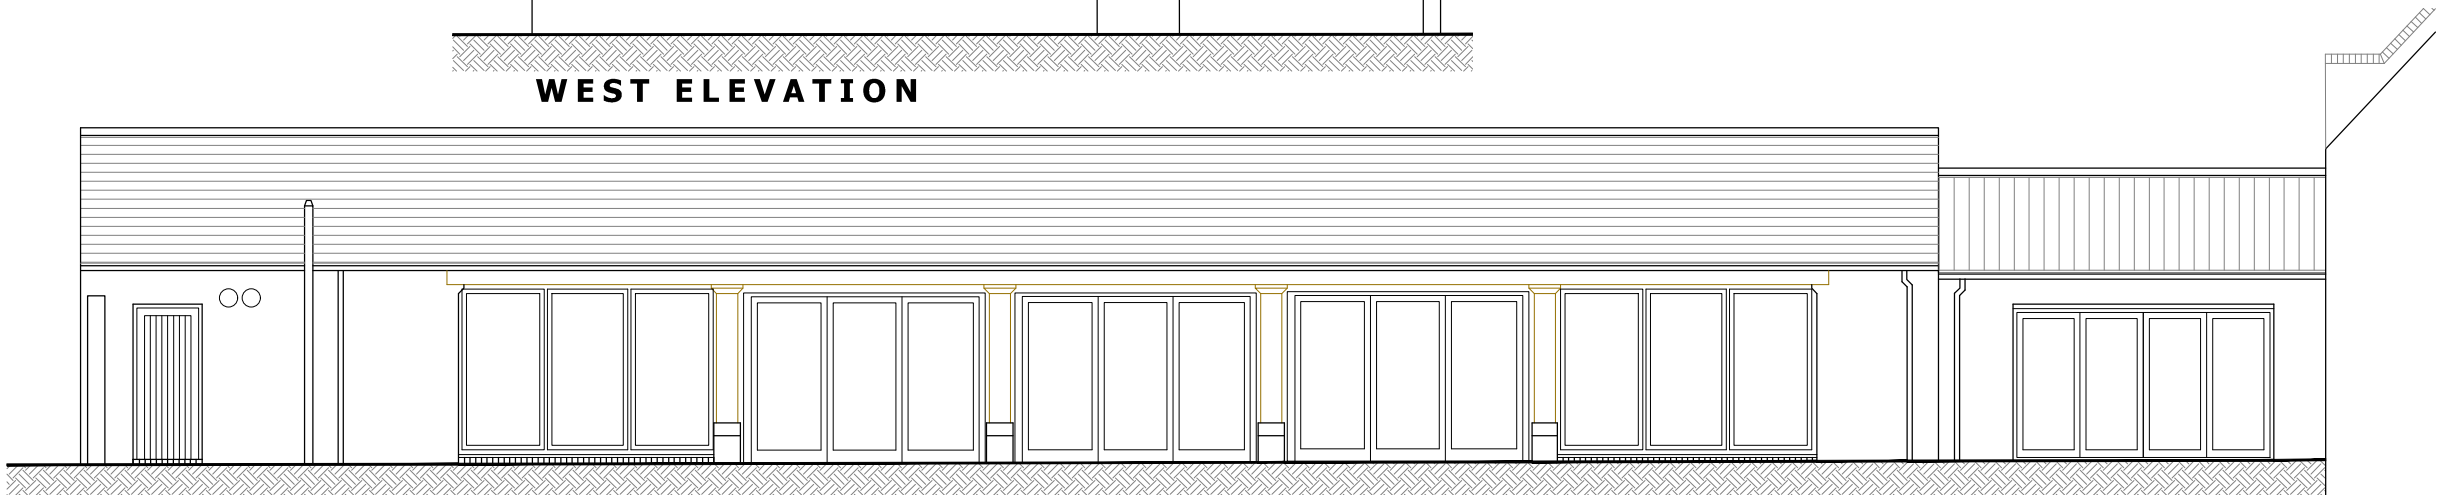

NORTH ELEVATION

- Notes:
- All dimensions to be checked & confirmed on site prior to commencement of works
 - All structural elements to be checked & installed strictly in accordance with structural engineers & manufactures details & specifications.
 - All foul & surface water drainage systems to be checked & confirmed on site prior to commencement of works.

TO BE READ IN CONJUNCTION WITH PLANNING, BUILDING REGULATION APPROVALS
AND STRUCTURAL ENGINEERS DETAILS AND SPECIFICATION AS NECESSARY

A	XXXXX	00-00-2022
REV	Note	Date



ARCHITECTURAL
DESIGN

07930 915730 lee@lpcdesign.co.uk
www.lpcdesign.co.uk

Project/Site
SWIMMING POOL BUILDING EXT

Waites Farm Barns, Sea End Road,
Moulton Seas End, Spalding, PE12 6LD

Client
Smith Electrical (Mr K Alsop)

Dwg Title
EXISTING ELEVATIONS

Date	JAN 2025	Scale	1:100 @ A3
Dwg No	LPC-320-SP-03	Revision	---

Drawing Status
PLANNING APPLICATION