




SOUTH ELEVATION

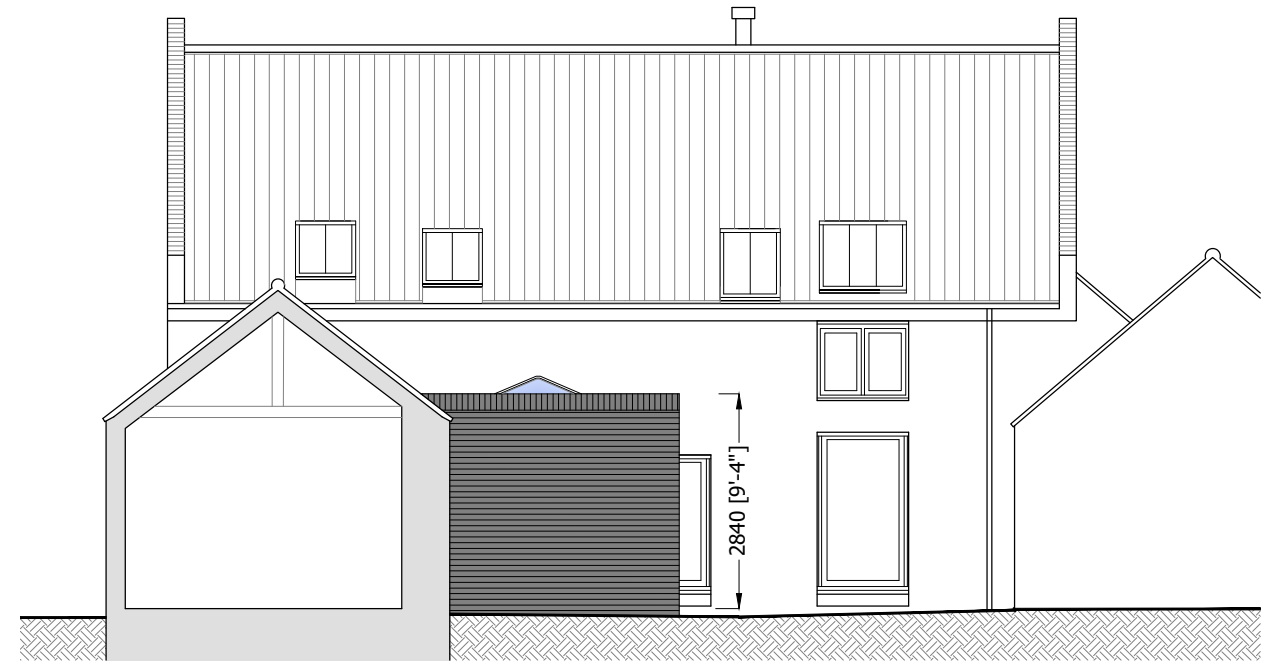

EAST ELEVATION

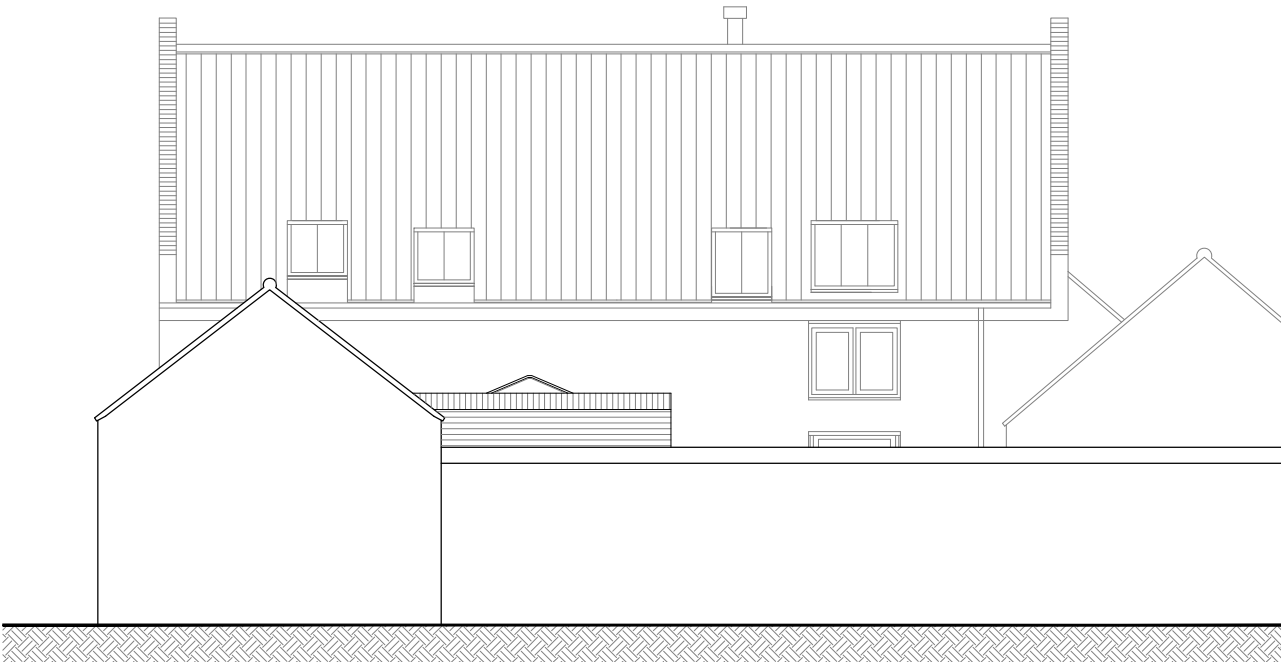


EAST ELEVATION (WITH COURT YARD WALL)

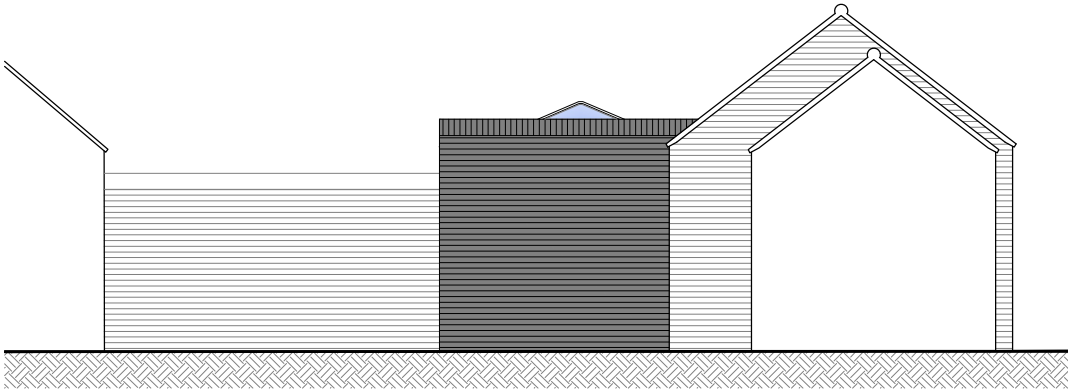

WEST ELEVATION

- EXTERNAL MATERIALS**
- Existing glazed doors to re-used
 - Existing solid timber columns and beams to be re-used
 - Facing brickwork and details to match existing
 - Flat roof single ply membrane covering behind parapet wall with box guttering adjacent to existing building
 - 5 roof lanterns as shown (approx 1.2 x 2.0m)

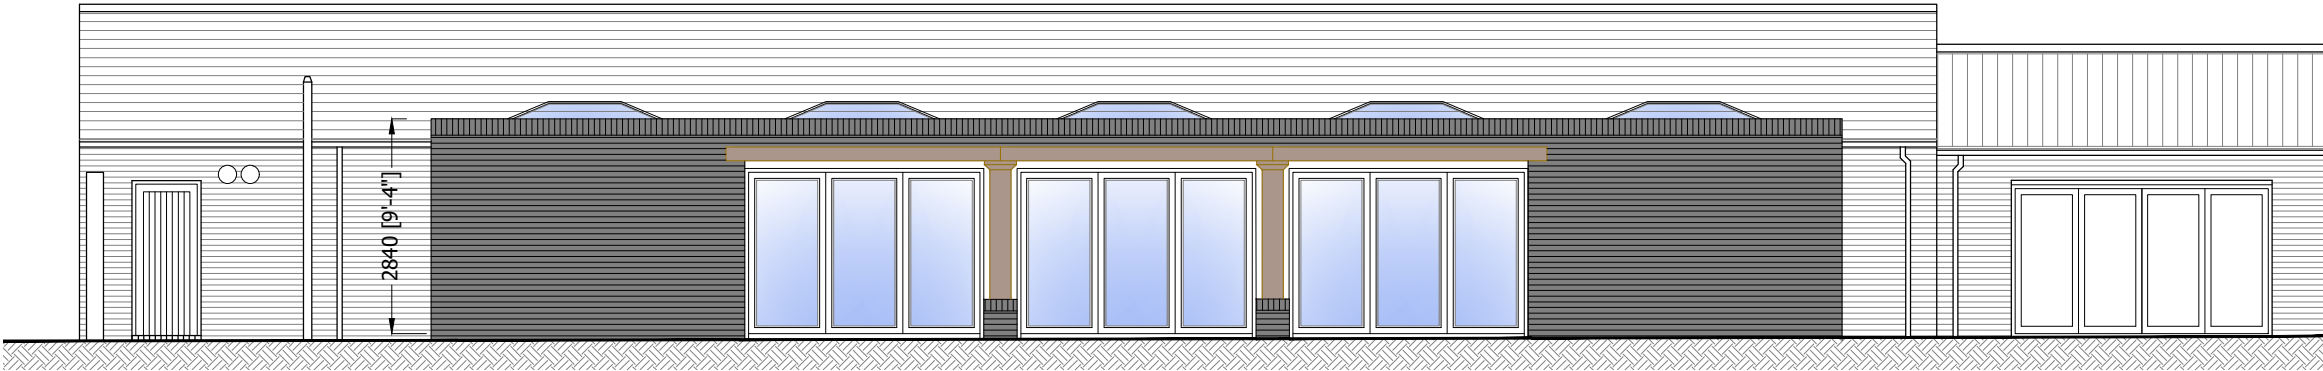

NORTH ELEVATION

Notes:
- All dimensions to be checked & confirmed on site prior to commencement of works
- All structural elements to be checked & installed strictly in accordance with structural engineers & manufactures details & specifications.
- All foul & surface water drainage systems to be checked & confirmed on site prior to commencement of works.

TO BE READ IN CONJUNCTION WITH PLANNING, BUILDING REGULATION APPROVALS
AND STRUCTURAL ENGINEERS DETAILS AND SPECIFICATION AS NECESSARY

A	XXXXX	00-00-2022
REV	Note	Date



ARCHITECTURAL
DESIGN

07930 915730 lee@lpcdesign.co.uk
www.lpcdesign.co.uk

Project/Site
SWIMMING POOL BUILDING EXT

Waites Farm Barns, Sea End Road,
Moulton Seas End, Spalding, PE12 6LD

Client
Smith Electrical (Mr K Alsop)

Dwg Title
**PROPOSED
ELEVATIONS**

Date	JAN 2025	Scale	1:100 @ A3
Dwg No	LPC-320-SP-06	Revision	---

Drawing Status
PLANNING APPLICATION