
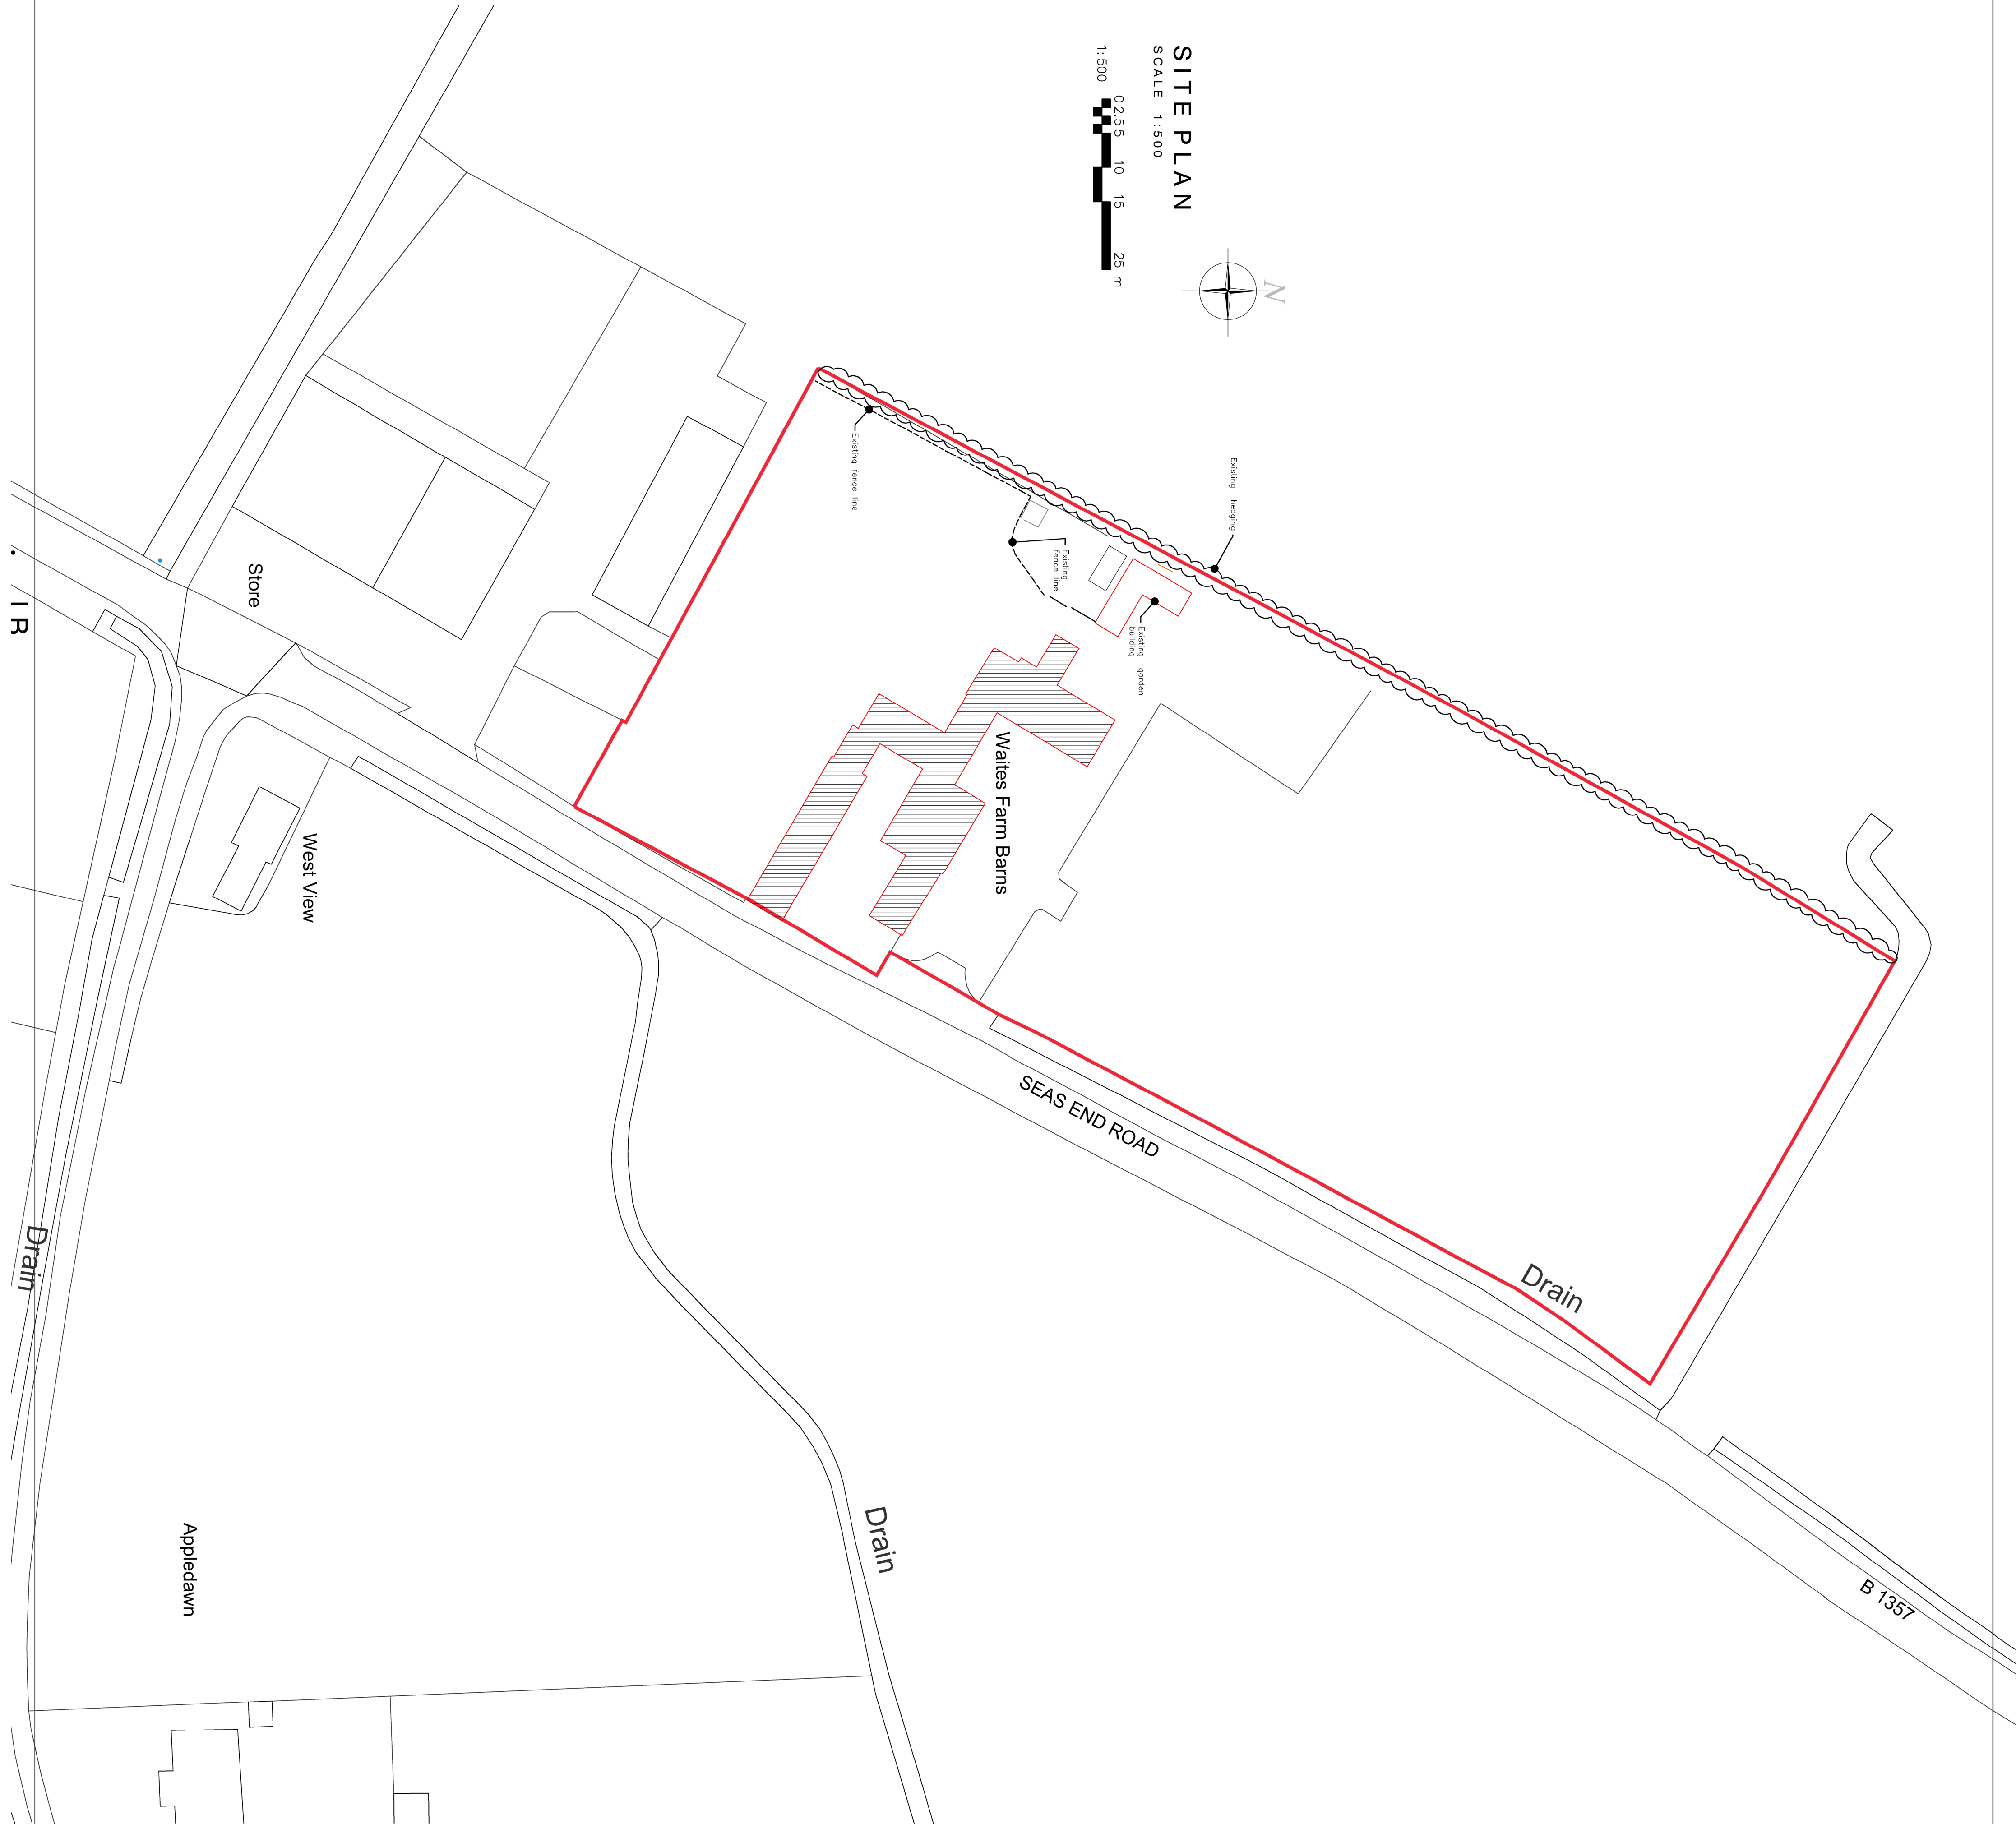


| REVISION: | DESCRIPTION: | MADE BY: | DATE: |
|-----------|--------------|----------|-------|
|-----------|--------------|----------|-------|

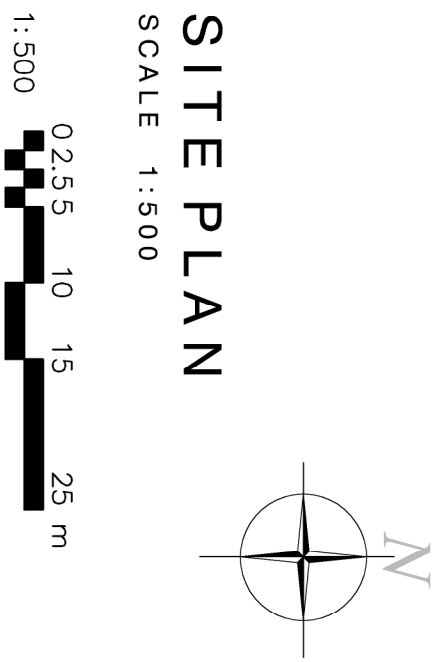

CLIENT: Smiths Electrical Ltd

PROJECT: Proposed Summer House

Wailes Barn Seas End Road Spalding PE12 6LD

TITLE: Site Plan as existing


SCALE: 1:500 REVISION LETTER: B/3804-1002

DRAWN: NH DRAWING NO: A1

ORIGINAL SIZE: June 2023

CHECKED: DATE:

Architectural Consultants

 

**BOSTON** 12-14 Main Ridge West, Boston PE21 6DQ **T:** 01203 357 272 **E:** boston@neildowman-architecture.co.uk  
**STAMFORD** 14 Ben Hill, Stamford PE9 2LE **T:** 01780 738 522 **E:** stamford@neildowman-architecture.co.uk  
**HORNCASTLE** 28 St Lawrence Street, Horncastle LN9 5DN **T:** 01507 522 899 **E:** horncastle@neildowman-architecture.co.uk  
**LOUTH** 62 Northgate, Louth LN1 0LY **T:** 01507 601 155 **E:** louth@neildowman-architecture.co.uk  
**SKEGNESS** (Skegness Office) **T:** 01754 880 080 **E:** skegness@neildowman-architecture.co.uk  
*By appointment only*

www.neildowman-architecture.co.uk



Neil Dowman Architecture

Planning | Design | Project Management