



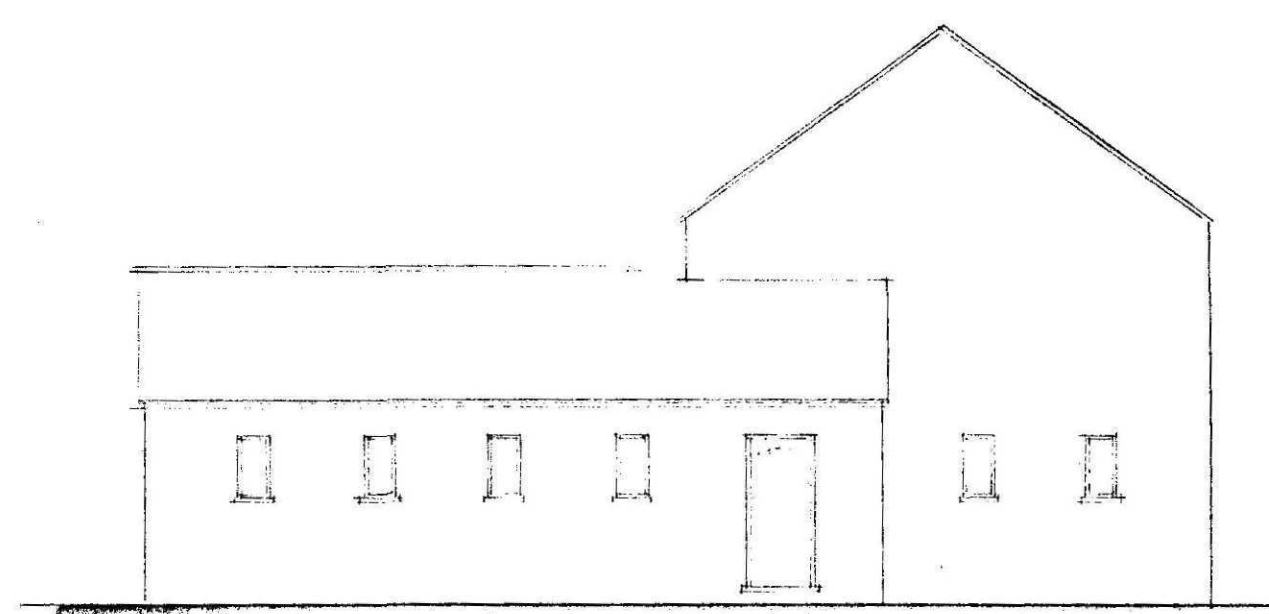


east

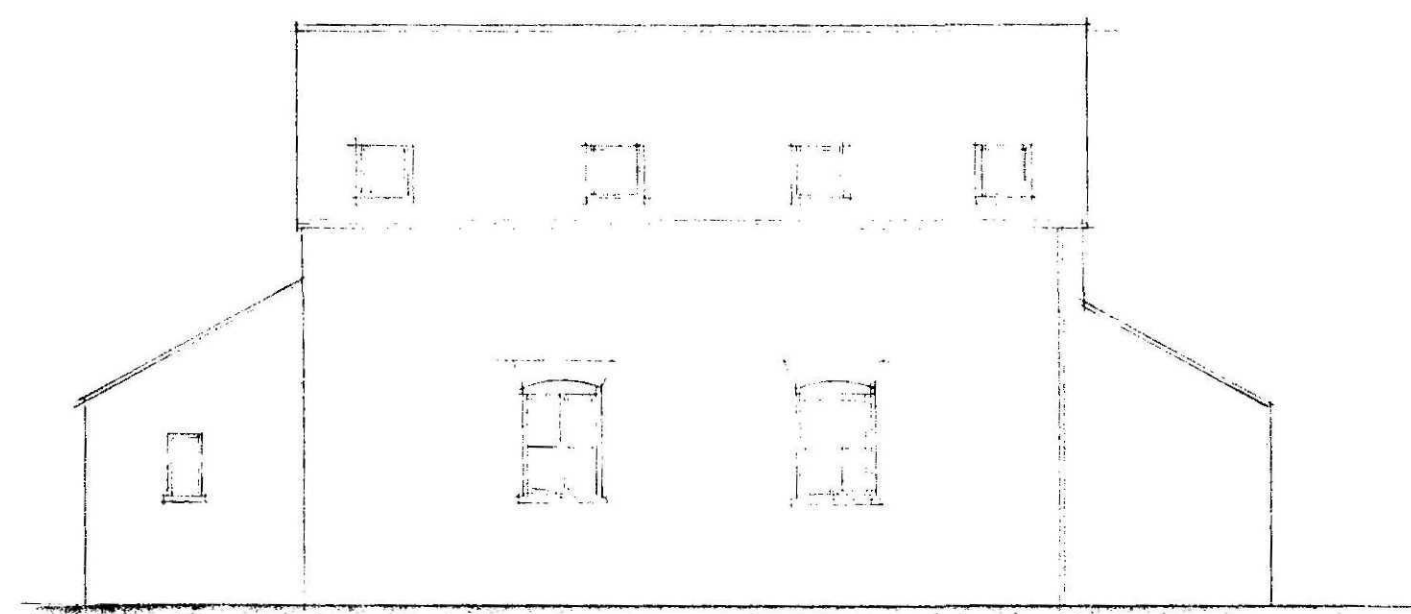


north




west

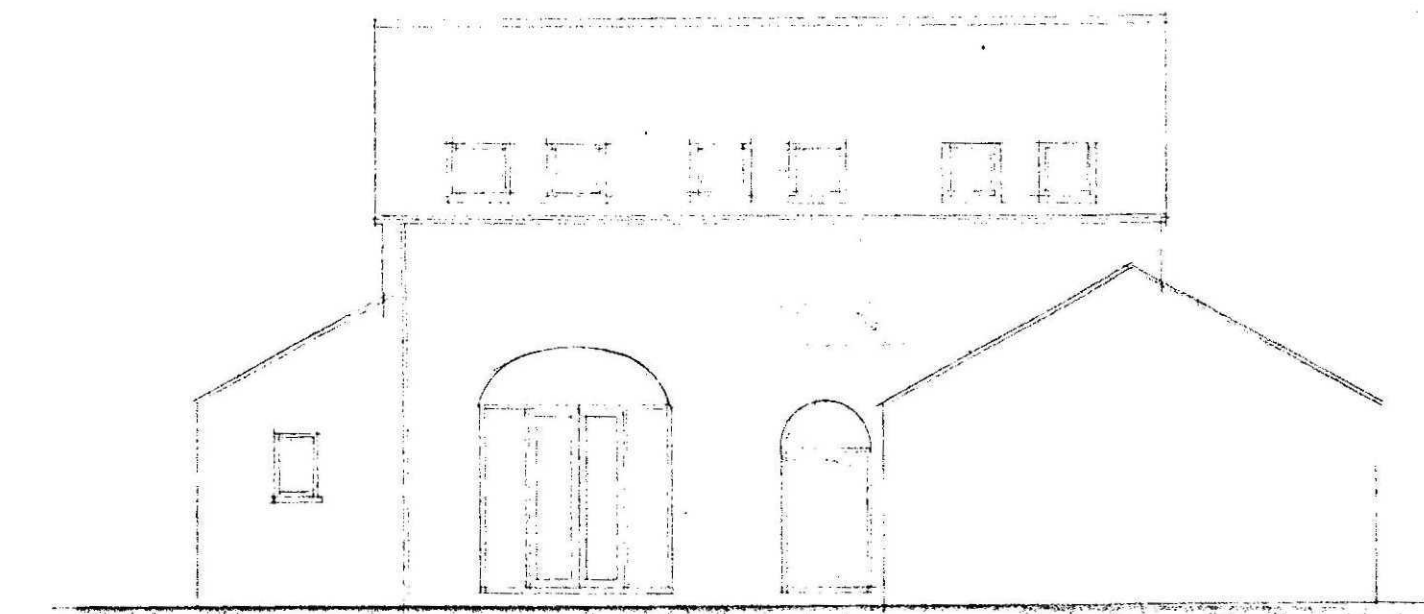

south

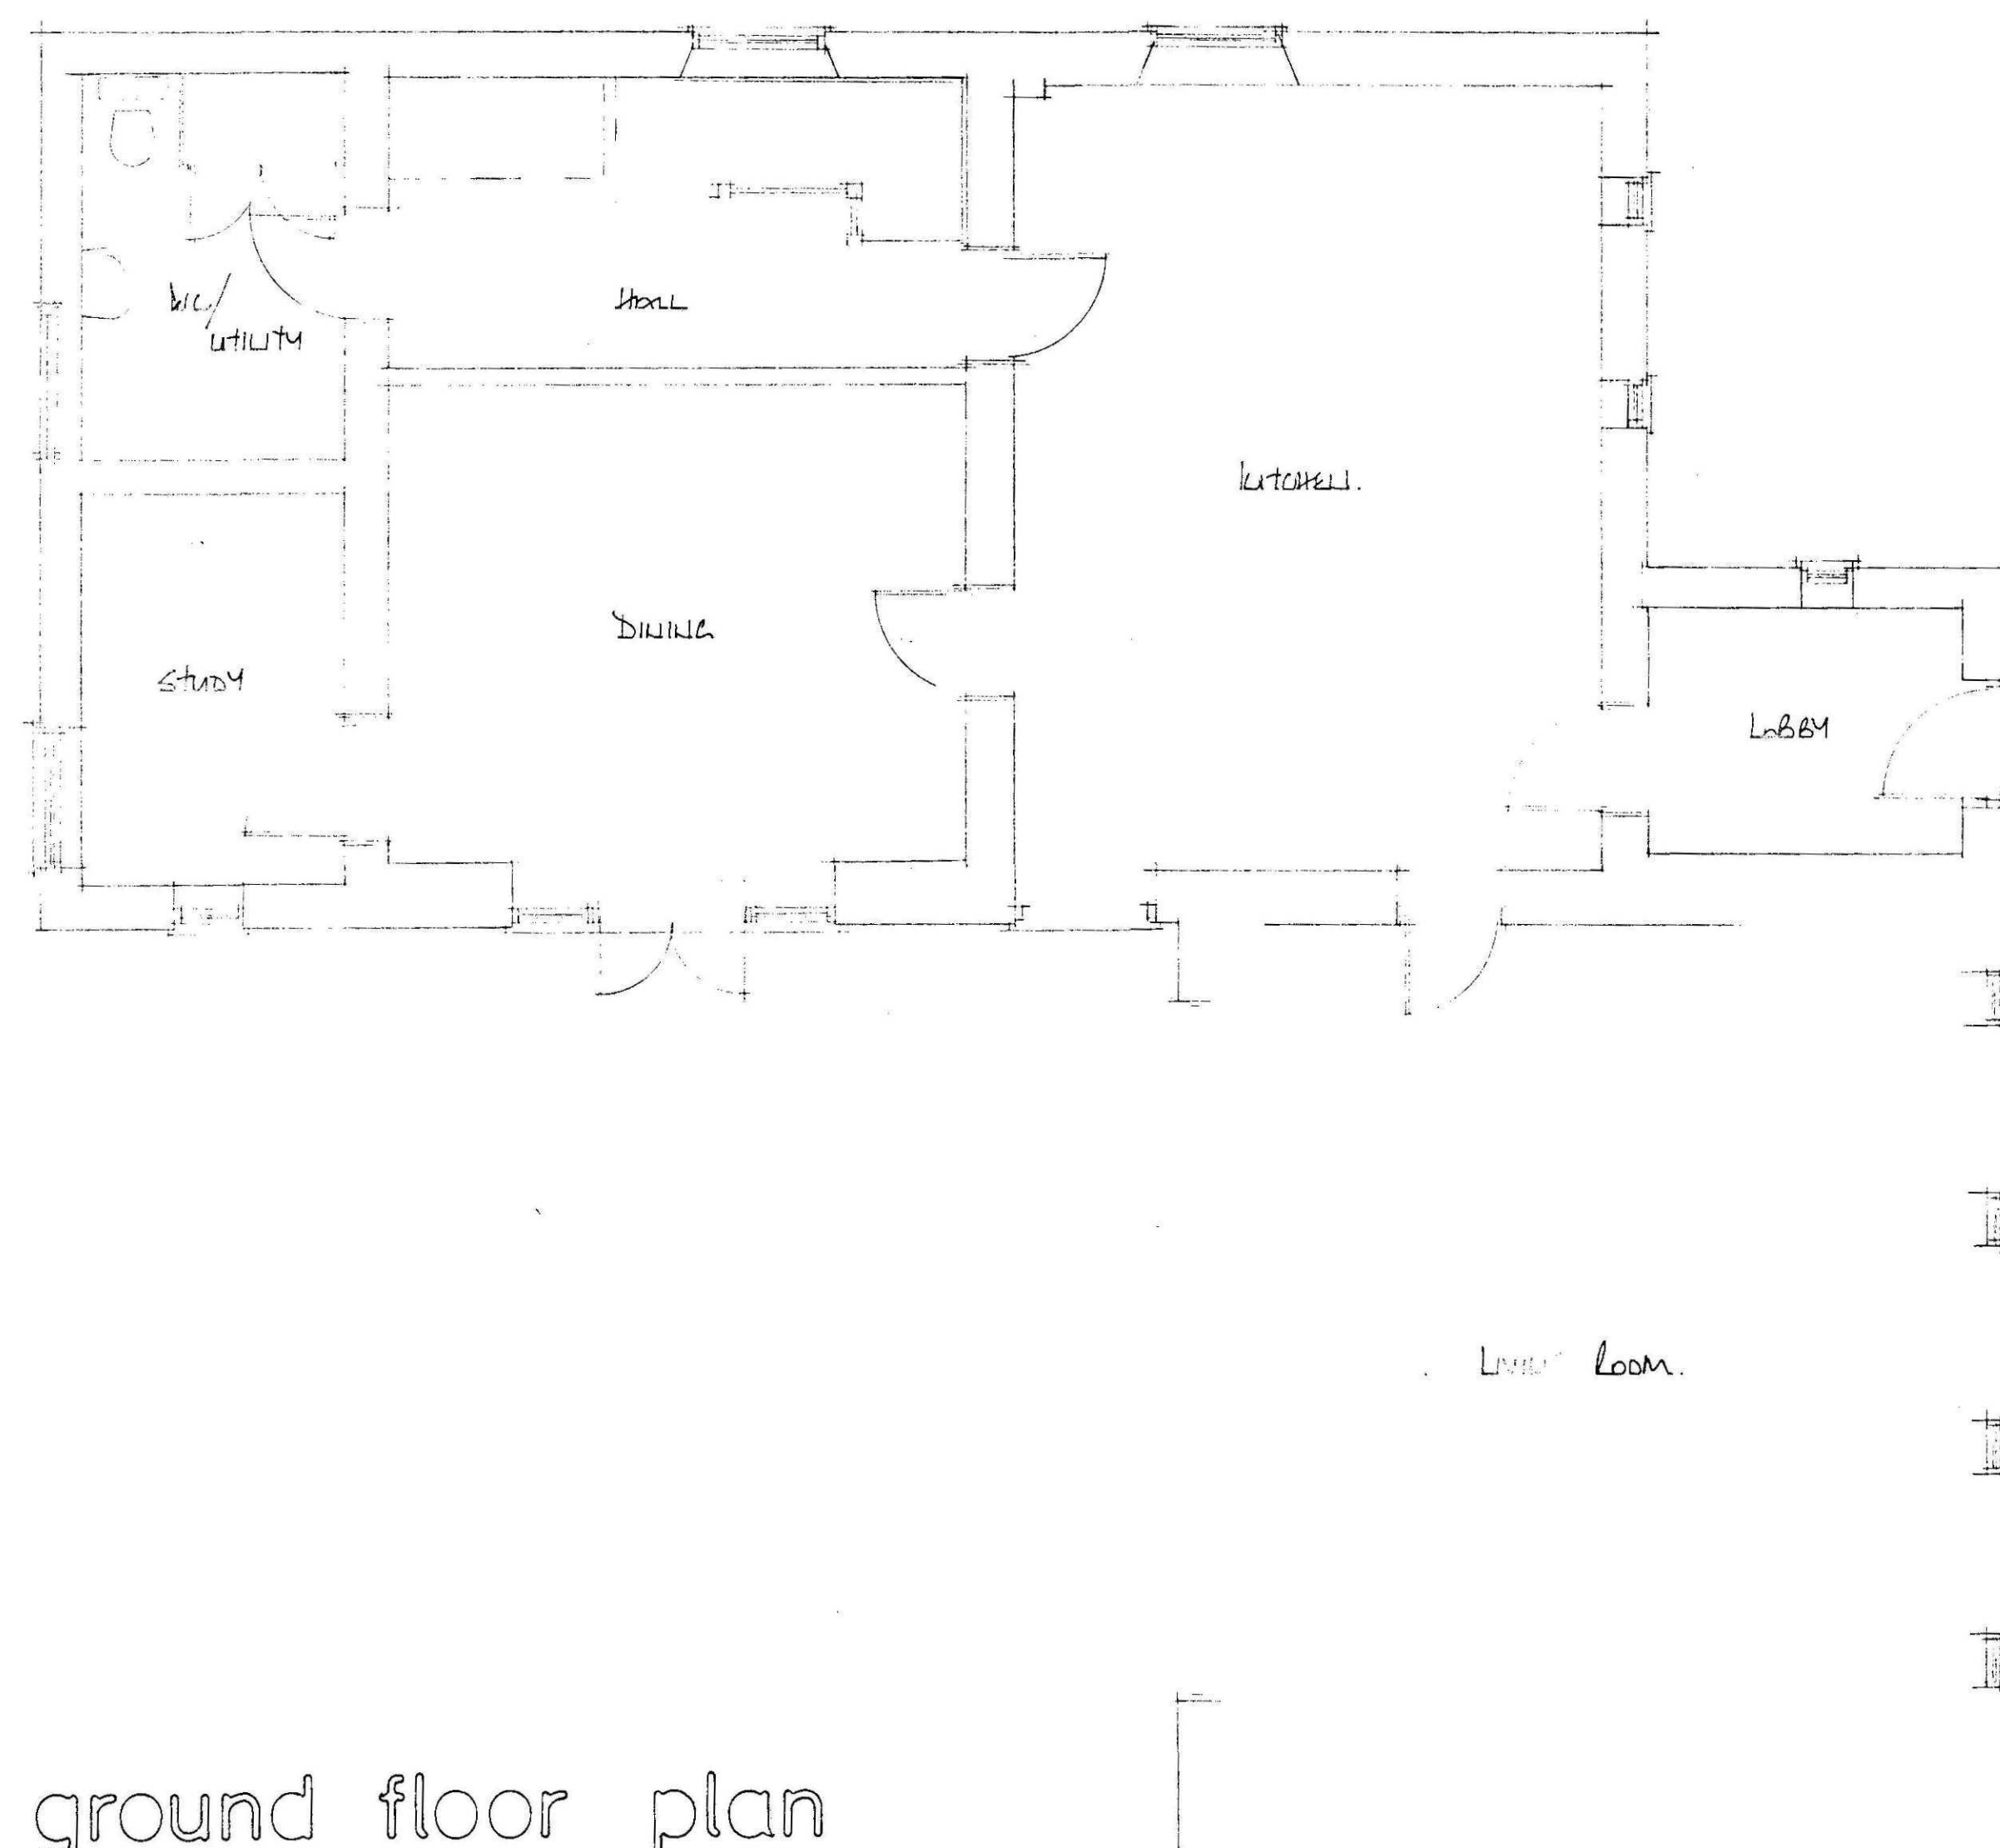

ground floor plan

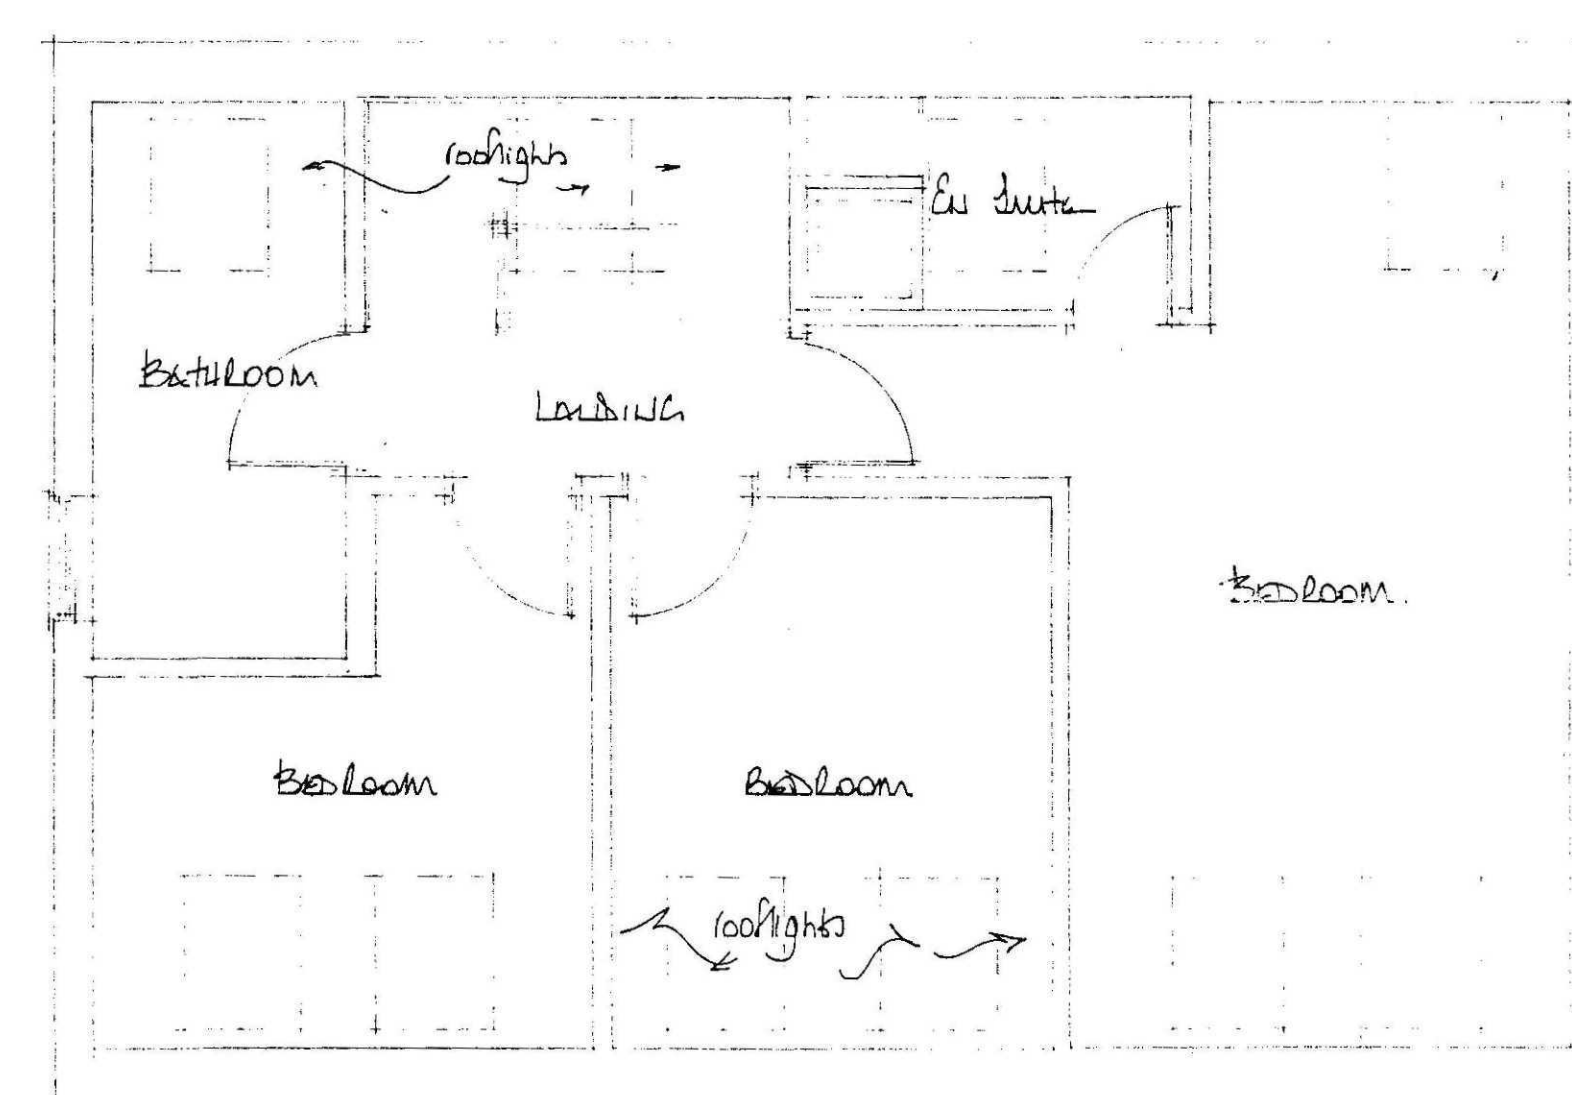

first floor plan

EAST MIDLANDS DESIGN ASSOC.

Architectural Consultants

Willow Lodge
Horseshoe Road
Spalding
Lincs
PE11 3JA

Tel/fax :- 01775 767968
E-mail :- willowlodge@zoom.co.uk
Mobile phone :- 07710 815044

Client

MR D & MRS L REDLICH

Project

EXTENSION TO DWELLING AT
107 MAIN ROAD
MOUTON
Lincs

Drawing

Plans & Elevations
As Existing.

Scale

1:50 & 1:100

Date

FEB 04

Drawn

ML

Dwg No:

08/12/01

Rev.

