



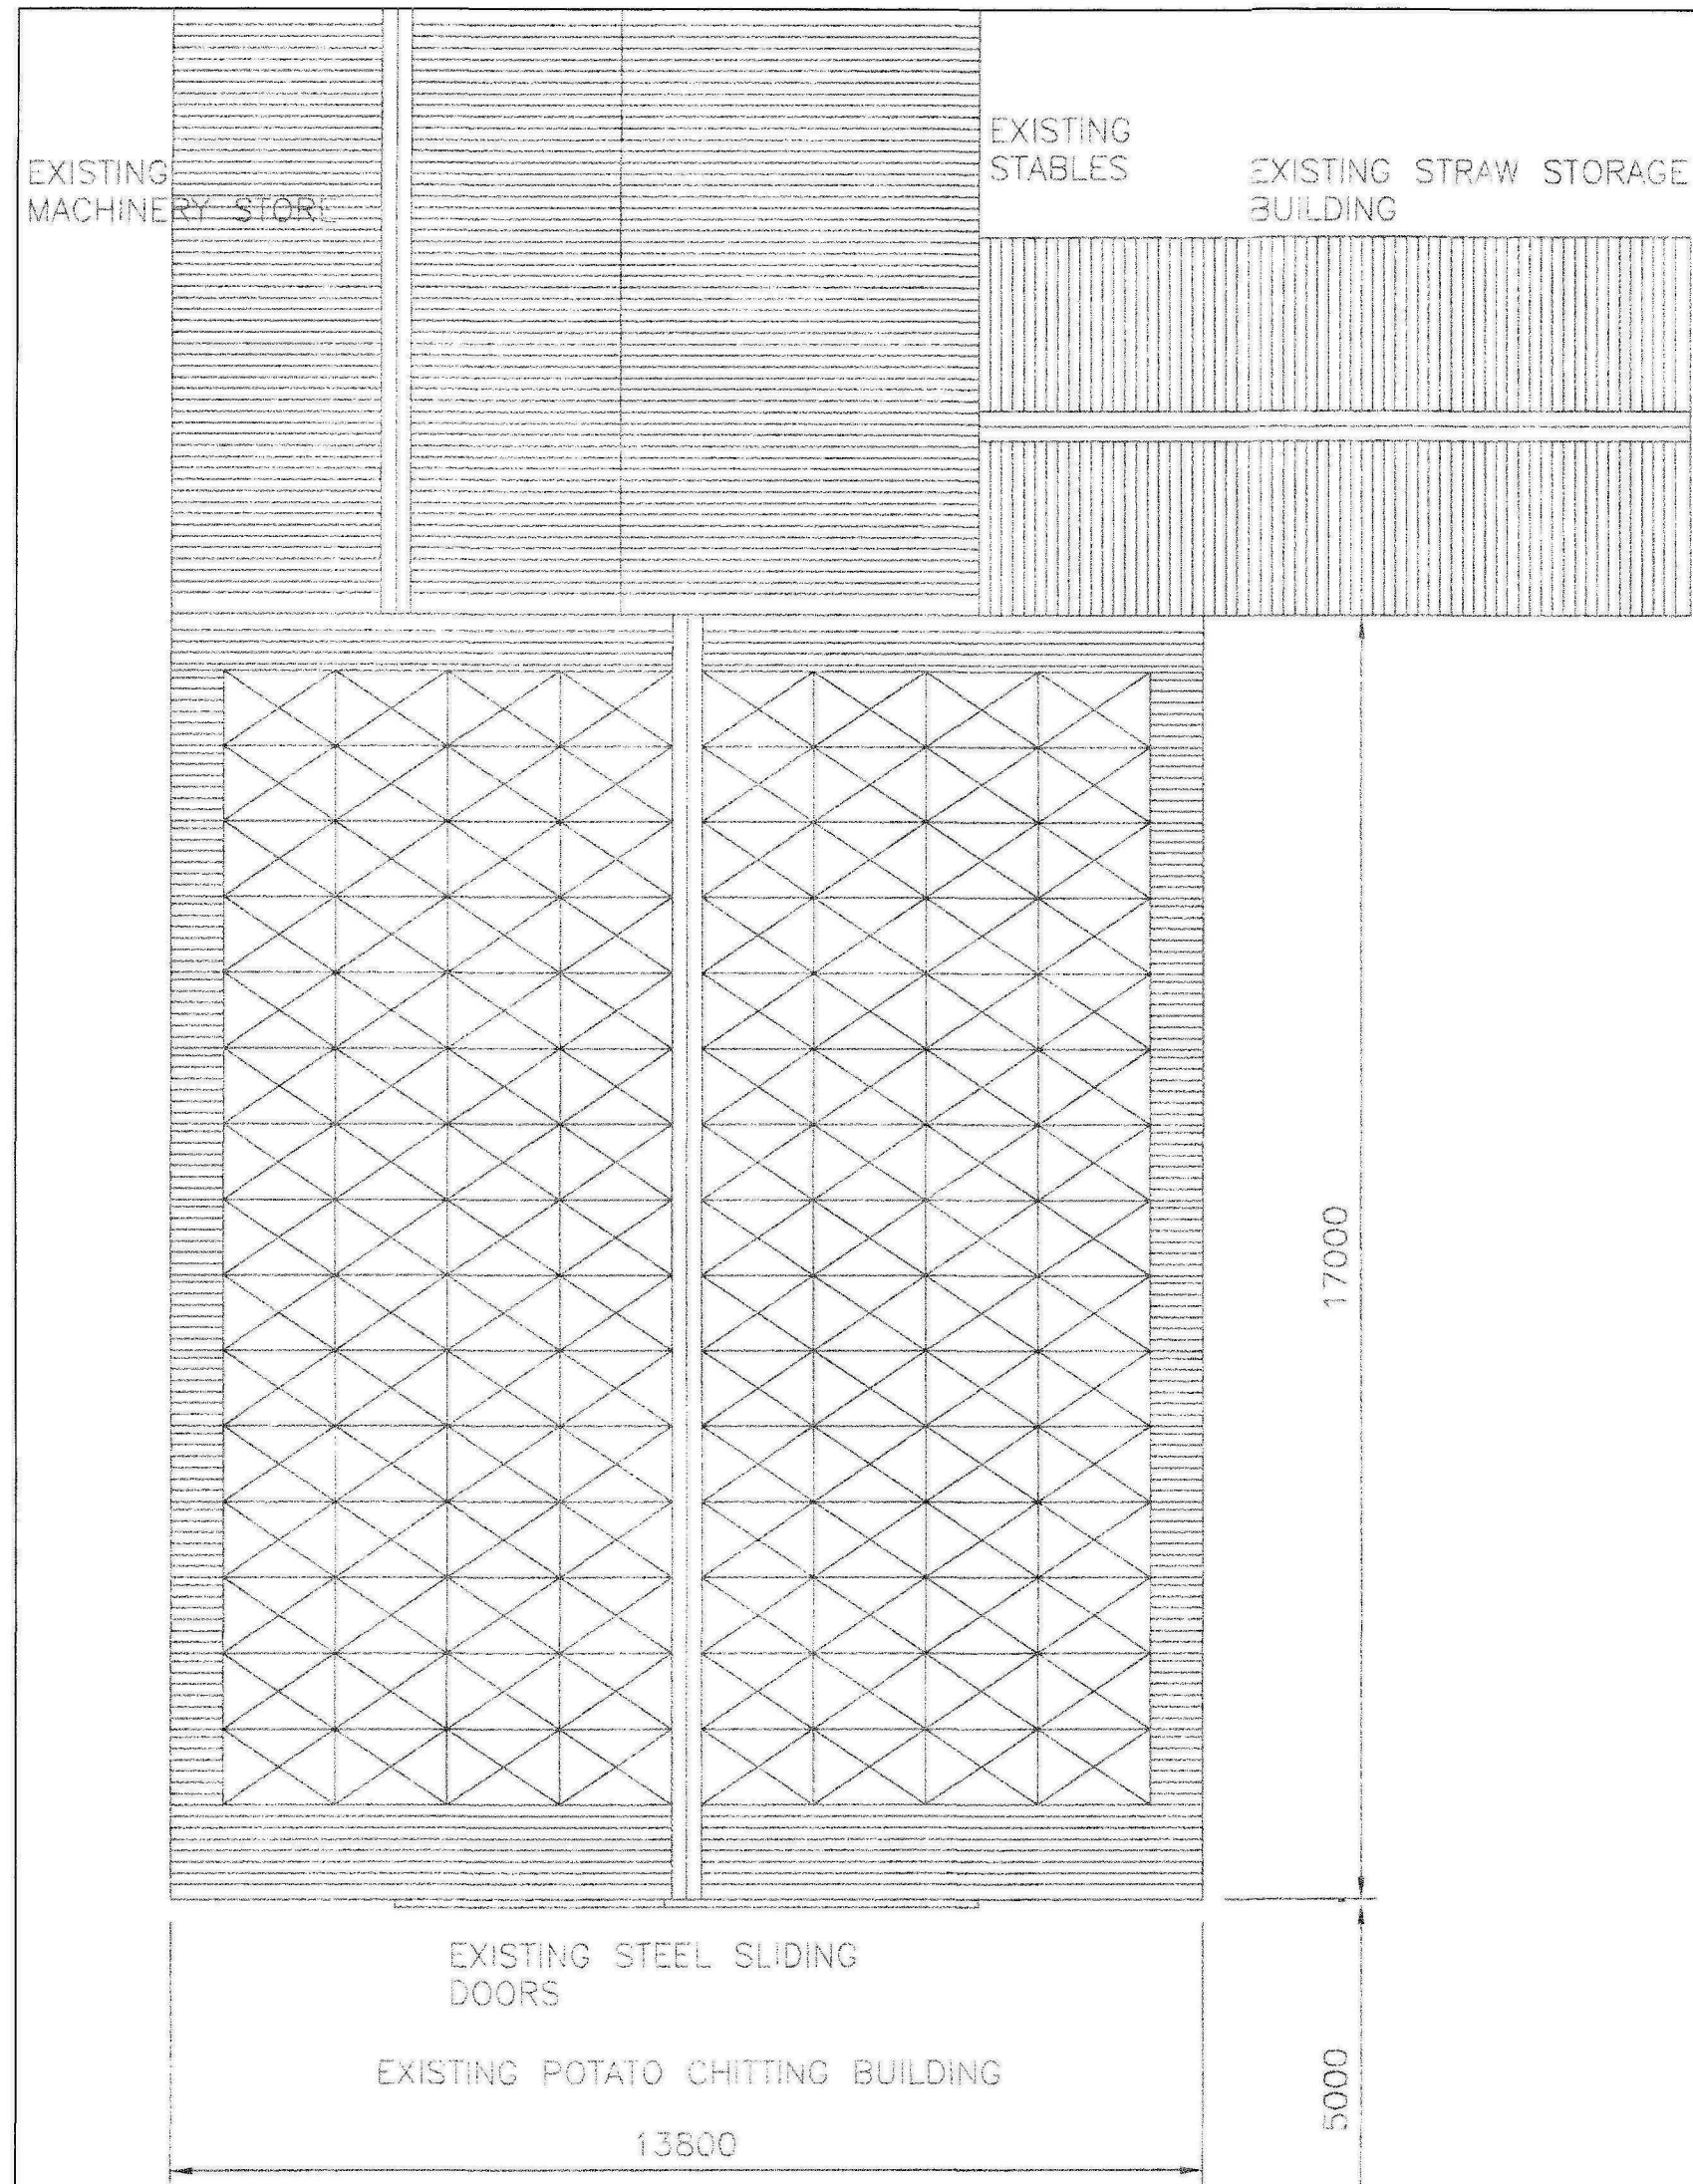


EXISTING OPEN SIDED LEAN TO BUILDING WITH BOX WASHER


EXISTING MACHINERY/ PRODUCE STORE

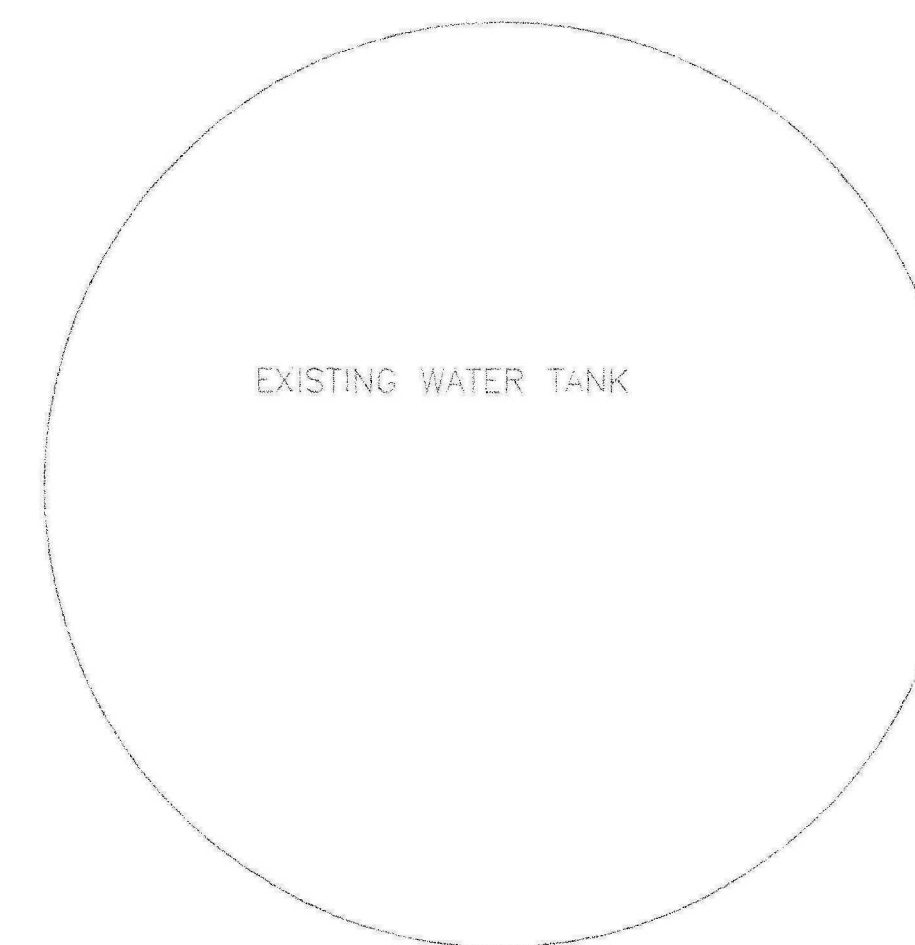

SHCC
Planning & Development
10 MAR 2010
Ref: 0197-10

BY		DAT	
J B TAYLOR CONSTRUCTION LTD			
HOLMEFIELD FARM			
HOLMEFIELD LANE			
ORBY			
SKEGNESS Lincs			
TELE 01754 811406			
Client			
JACK BUCK FARMS LTD			
Job Title			
NEW SPRAYER/FARM MACHINERY STORE BUILDING AT GREEN LANE MOULTON SEAS END SPALDING Lincs PE12 6LT			
Project			
EXISTING ROOF PLAN			
Scale	1-100	Date	3 MARCH 2010
Drawn by	SHAUN	Checked by	
DRAWING NO 020/2010		REV A	

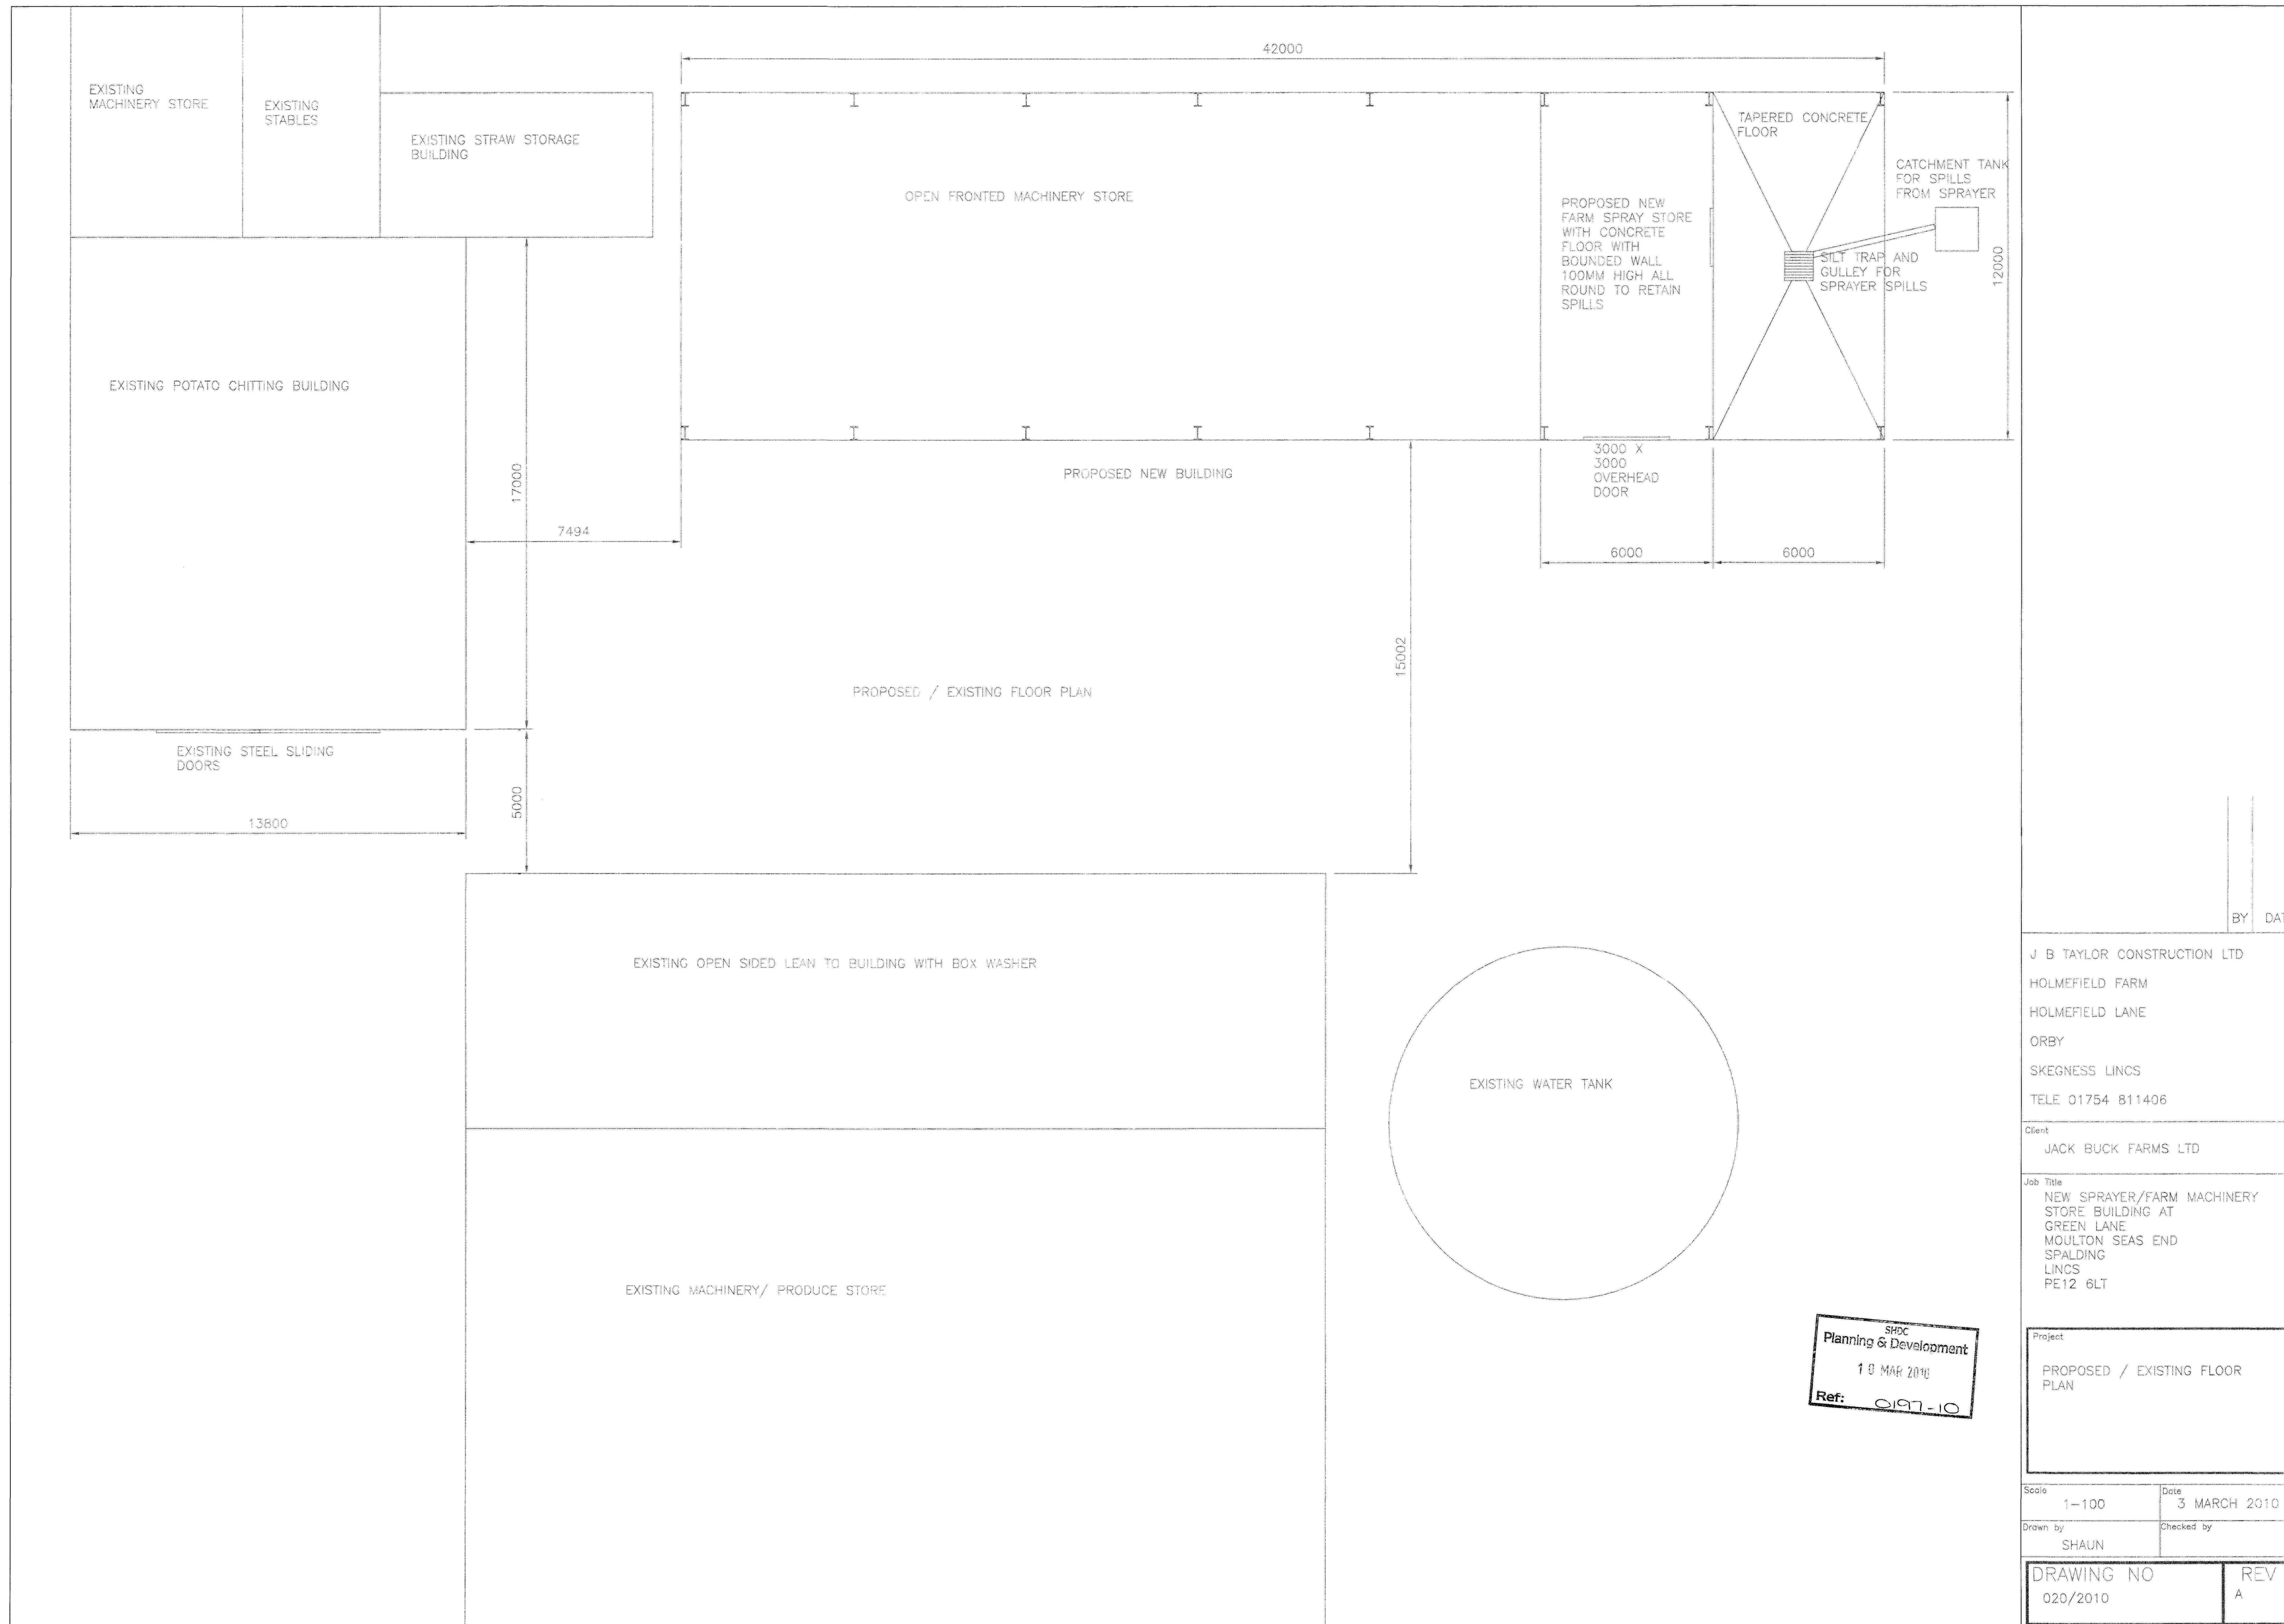

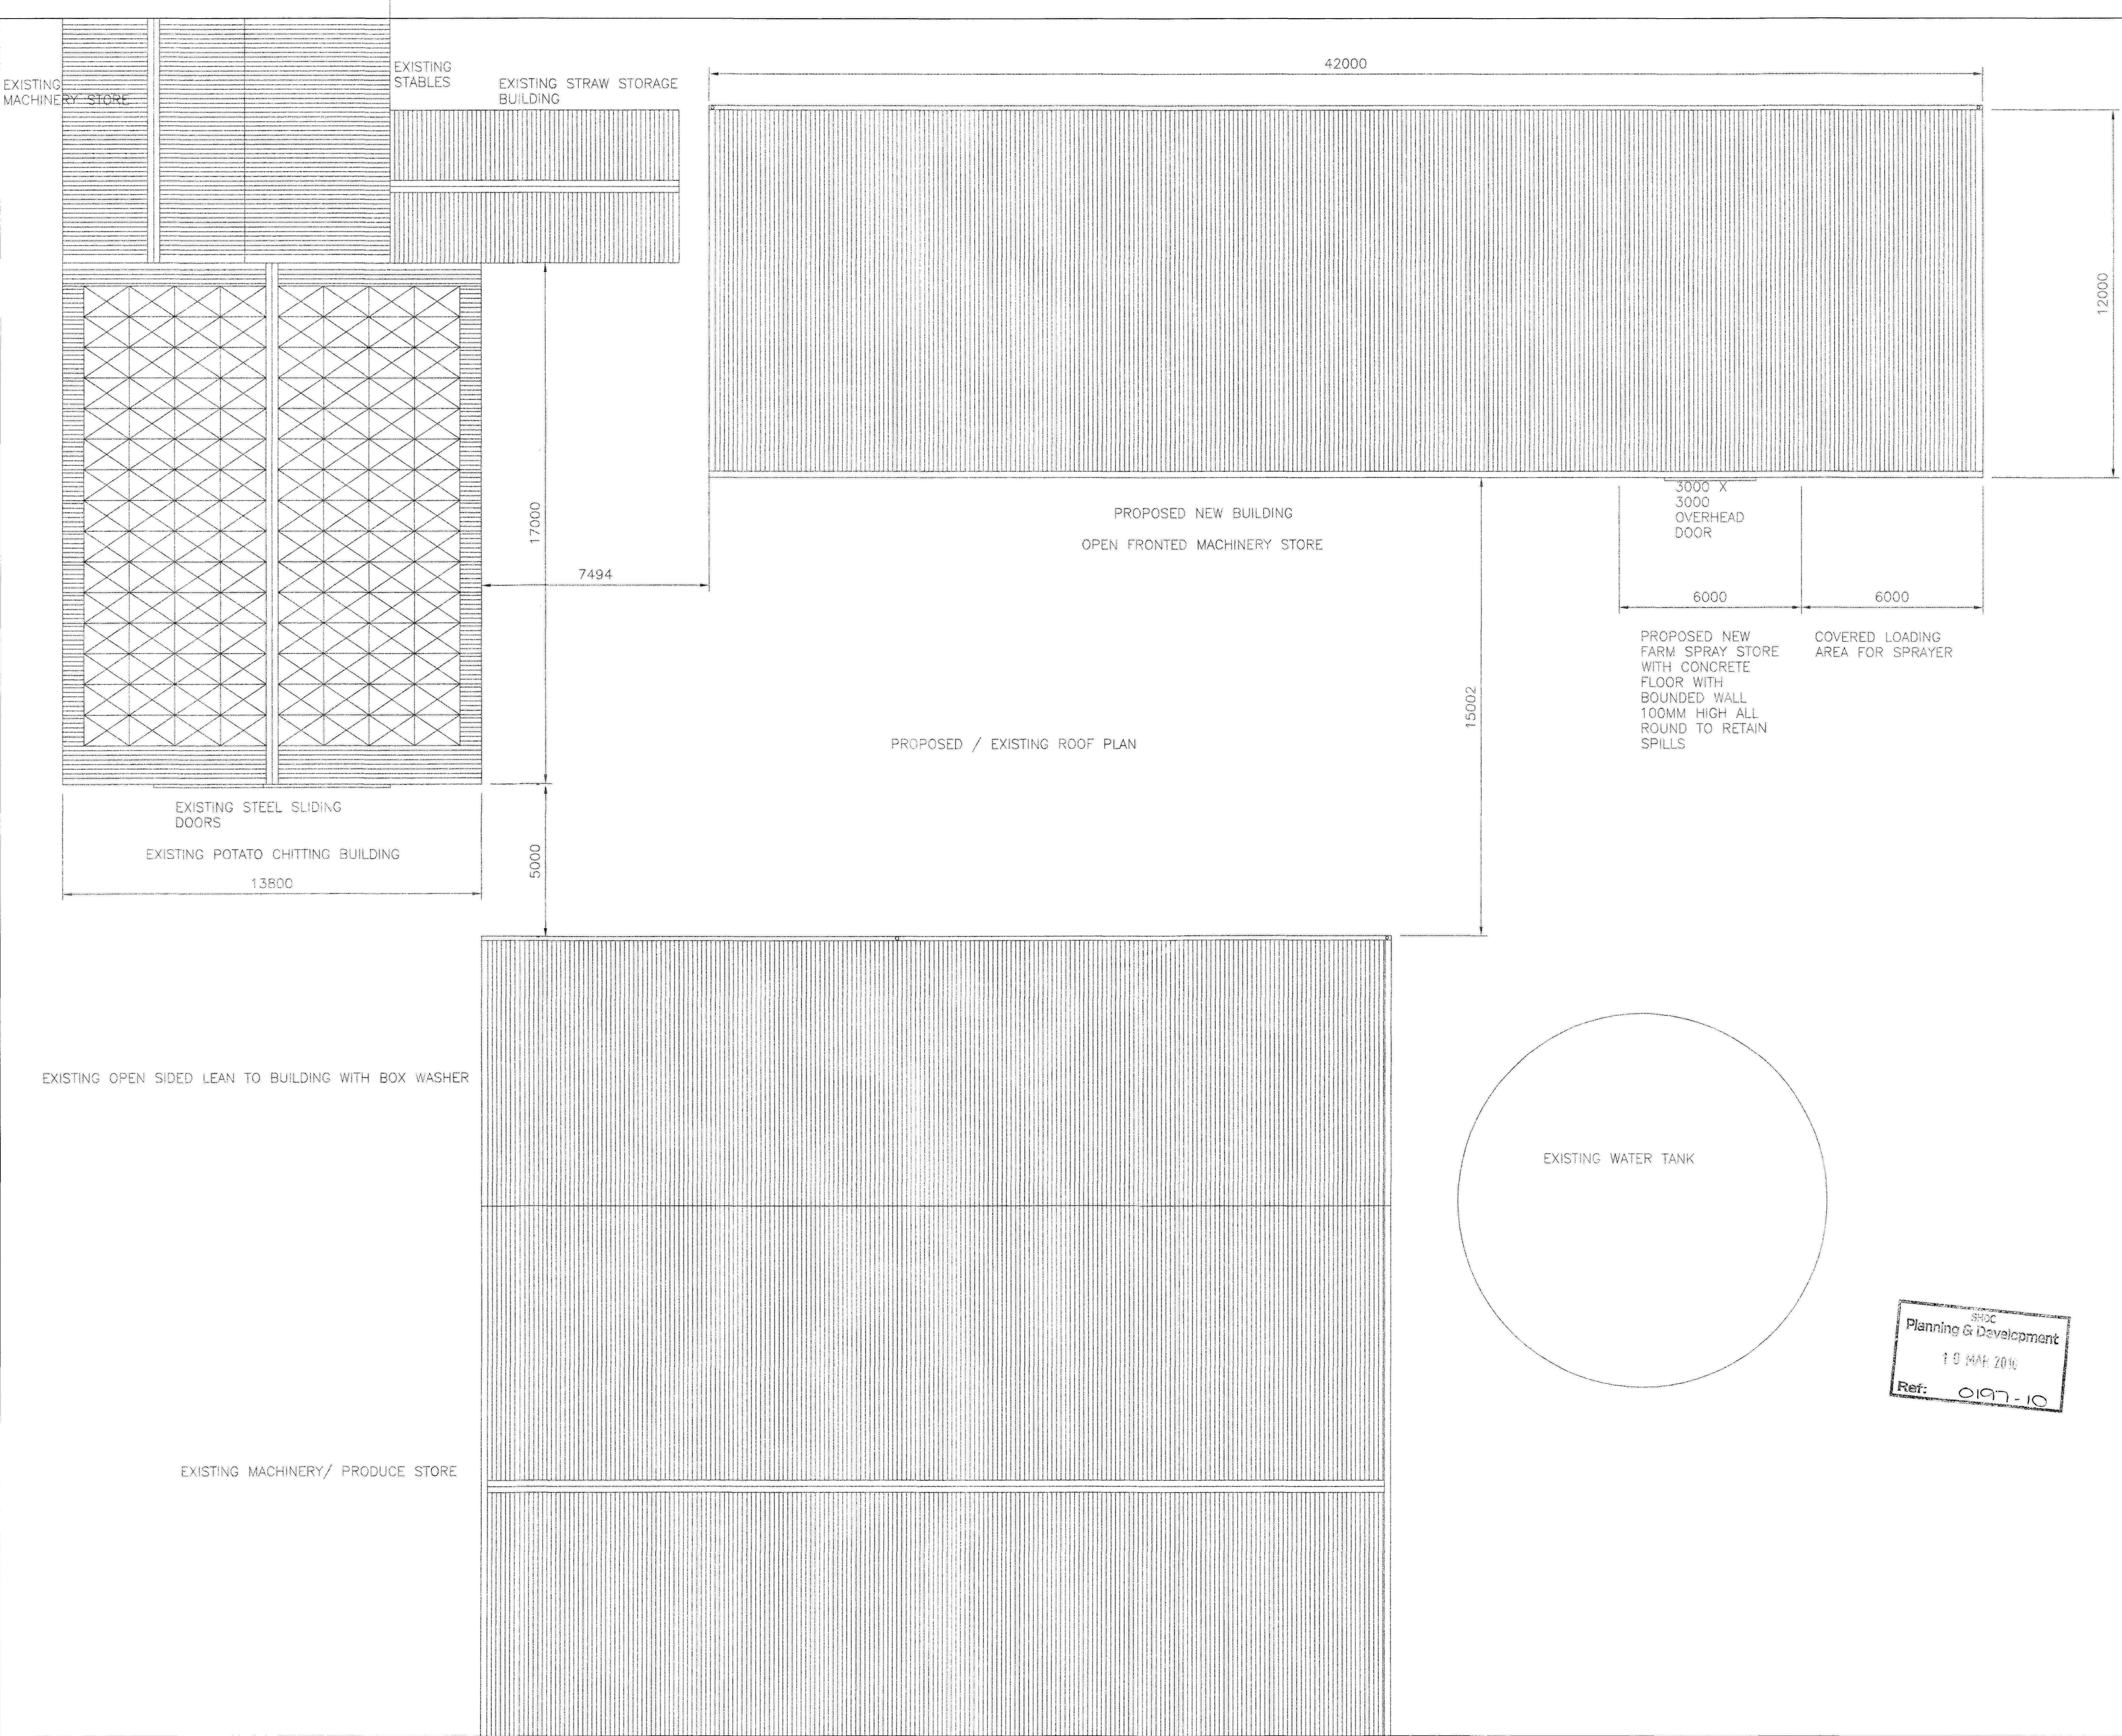

BY DAT

J B TAYLOR CONSTRUCTION LTD
HOLMEFIELD FARM
HOLMEFIELD LANE
ORBY
SKEGNESS Lincs
TELE 01754 811406


Client
JACK BUCK FARMS LTD

Job Title
NEW SPRAYER/FARM MACHINERY
STORE BUILDING AT
GREEN LANE
MOULTON SEAS END
SPALDING
Lincs
PE12 6LT


SHDC
Planning & Development
10 MAR 2010
Ref: 0197-10

Project
PROPOSED / EXISTING ROOF PLAN


Scale	1-100	Date	3 MARCH 2010
Drawn by	SHAUN	Checked by	
DRAWING NO	020/2010	REV	A

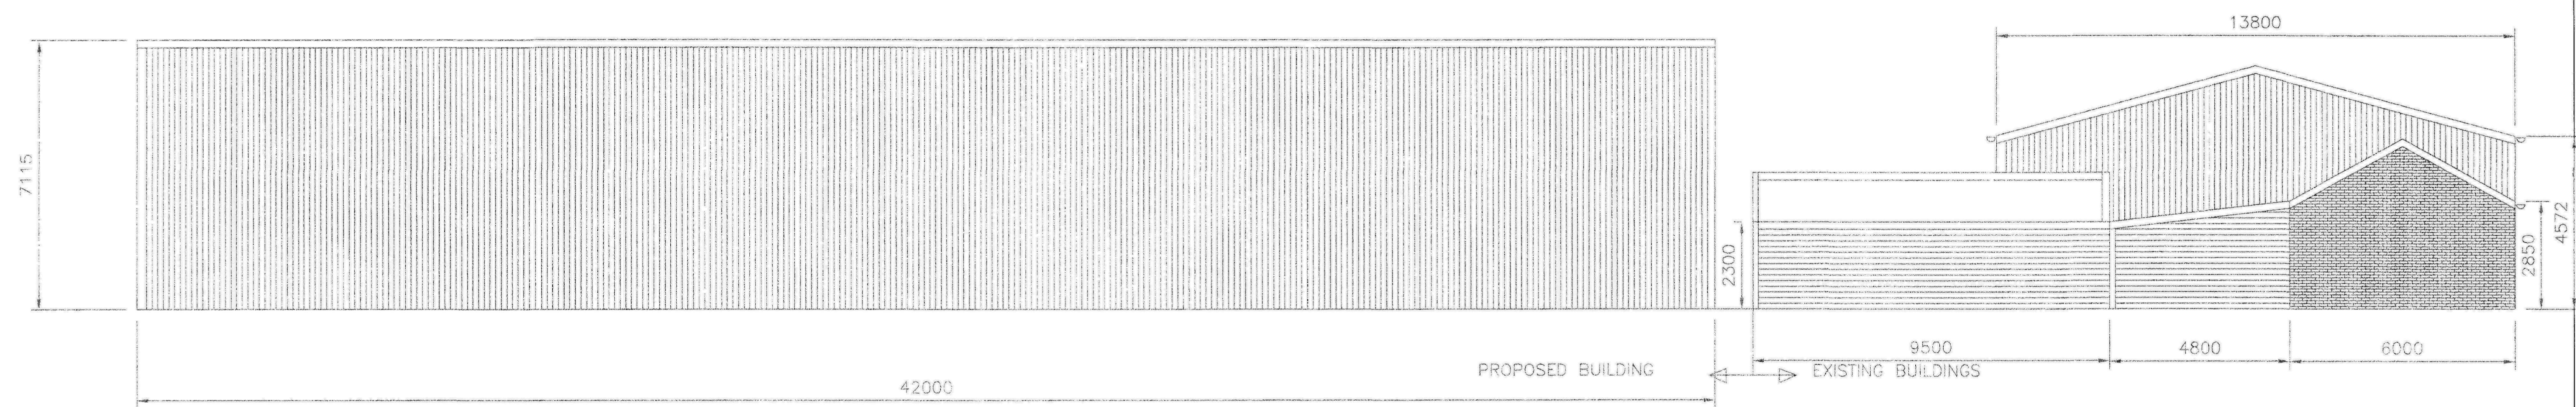

NORTH ELEVATION

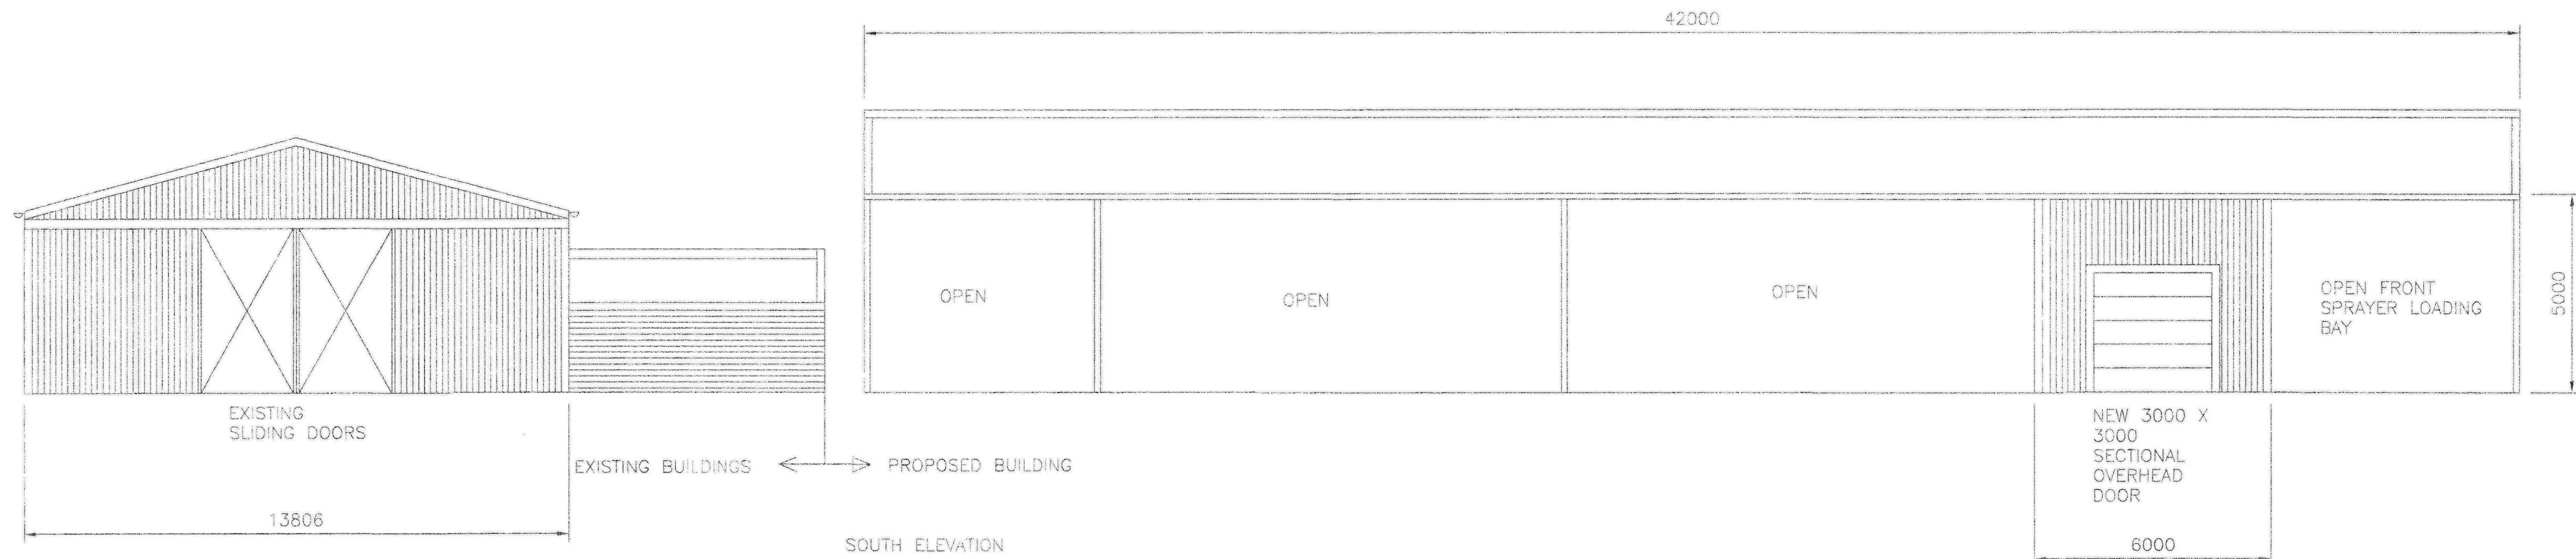

SOUTH ELEVATION

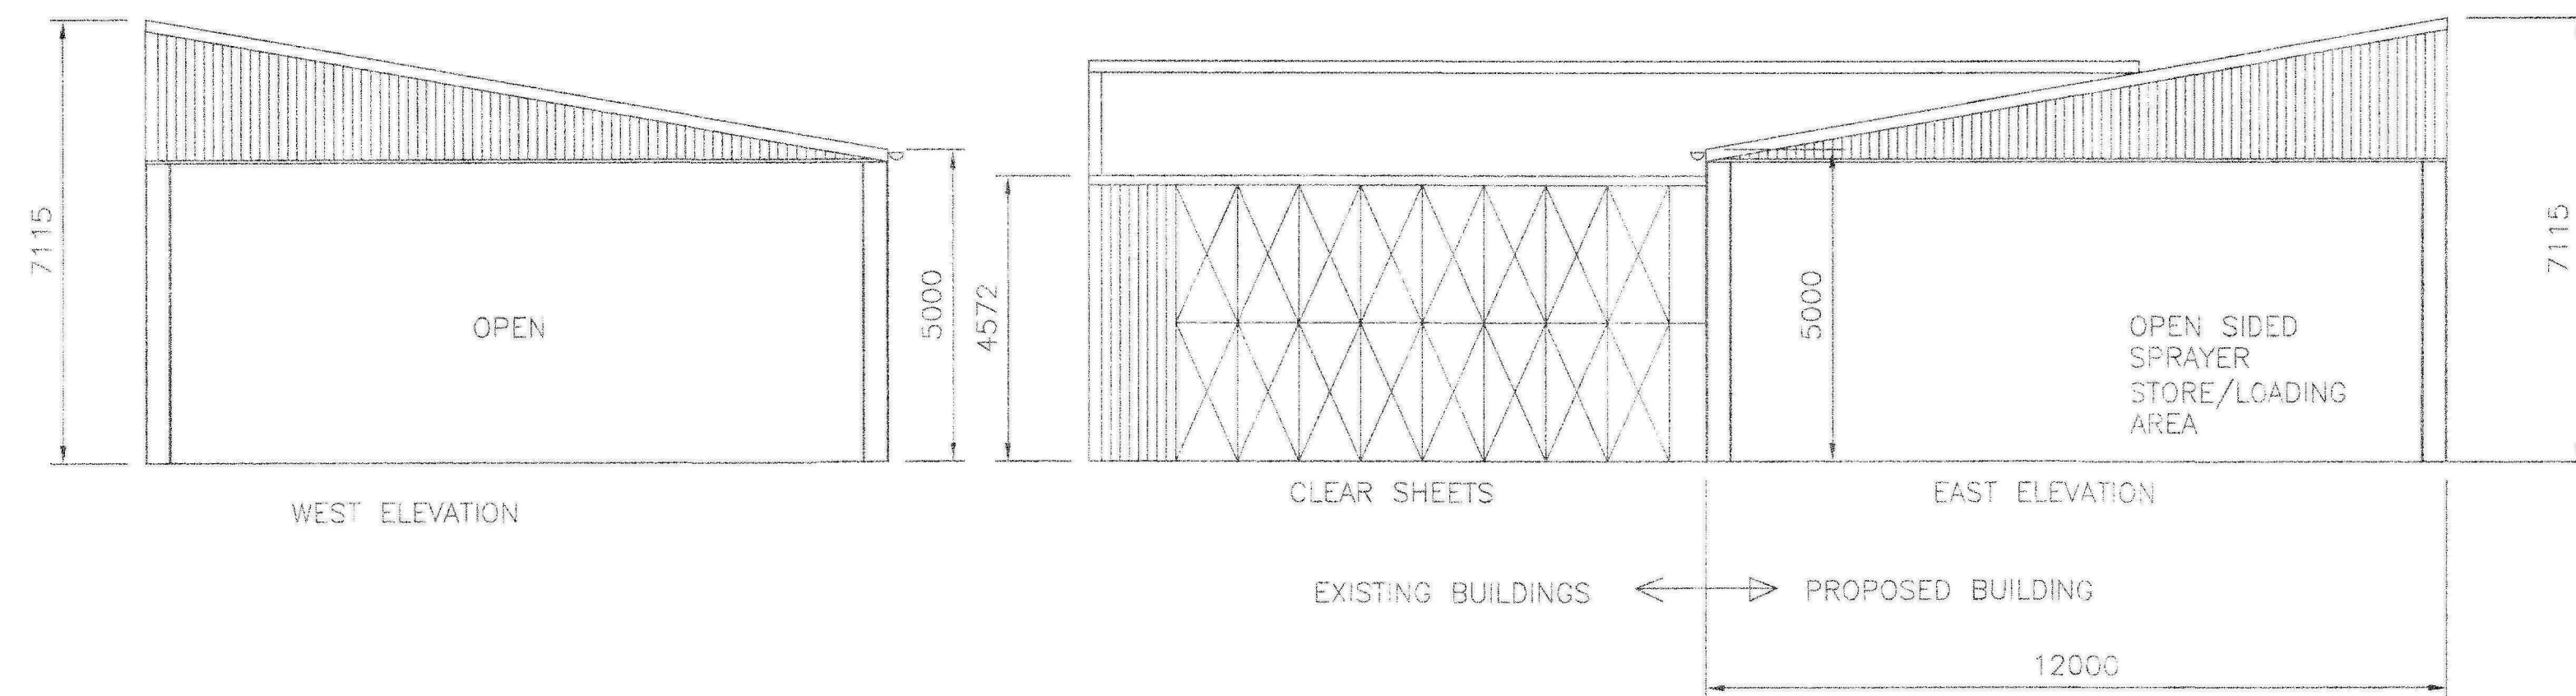

WEST ELEVATION

CLEAR SHEETS

EAST ELEVATION


EXISTING BUILDINGS

PROPOSED BUILDING


12000

ENCLOSED SHEETED BAY
FOR SPRAY STORE


ALL ROOF CLADDING IN GOOSEWING GREY PVC COATED TIN TO MATCH EXISTING
ALL SIDE CLADDING IN GOOSEWING GREY PVC COATED TIN SHEETS
PVC H/R GUTTERS TO FRONT OF BUILDING ALL PIPED TO WATER TANK FOR
REUSE TO FILL SPRAYER
CONCRETE FLOOR TO SPRAY STORE WITH 100MM HIGH BUND WALL ALL ROUND
SPRAYER LOADING AREA TO HAVE SLOPED CONCRETE FLOOR TO SILT TRAP
AND PIPED TO CATCHMENT TANK
REST OF FLOOR TO BE LEVELED HARDCORE AS EXISTING

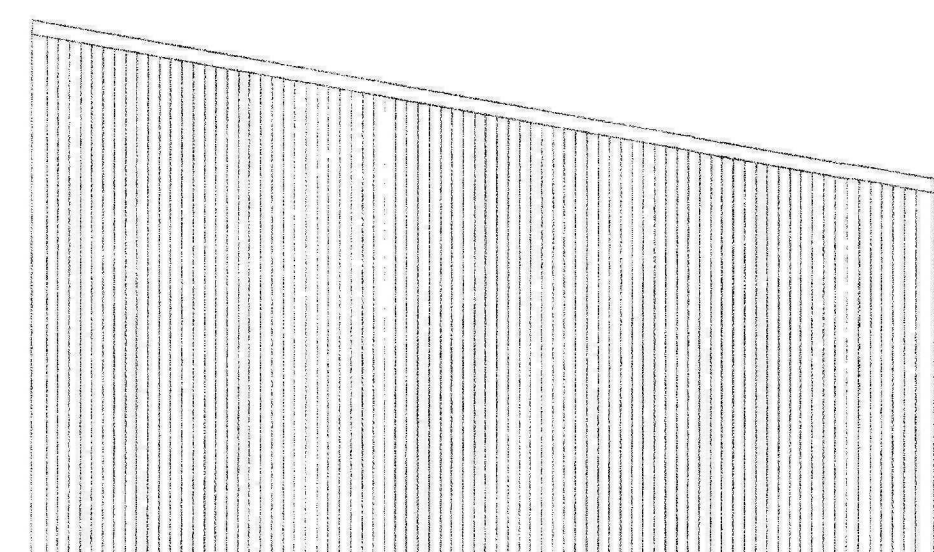

EAST VIEW SECTIONAL ELEVATION
SECTIONAL VIEW OF INSIDE OF BUILDING OF
SIDE OF SPRAY STORE

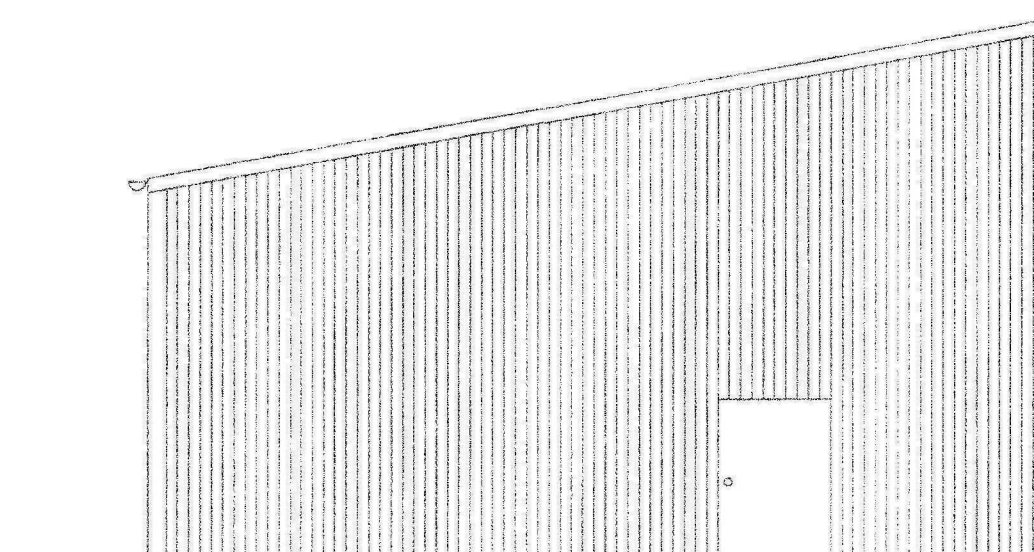

WEST VIEW SECTIONAL ELEVATION
SECTIONAL VIEW OF INSIDE OF BUILDING OF
SIDE OF SPRAY STORE

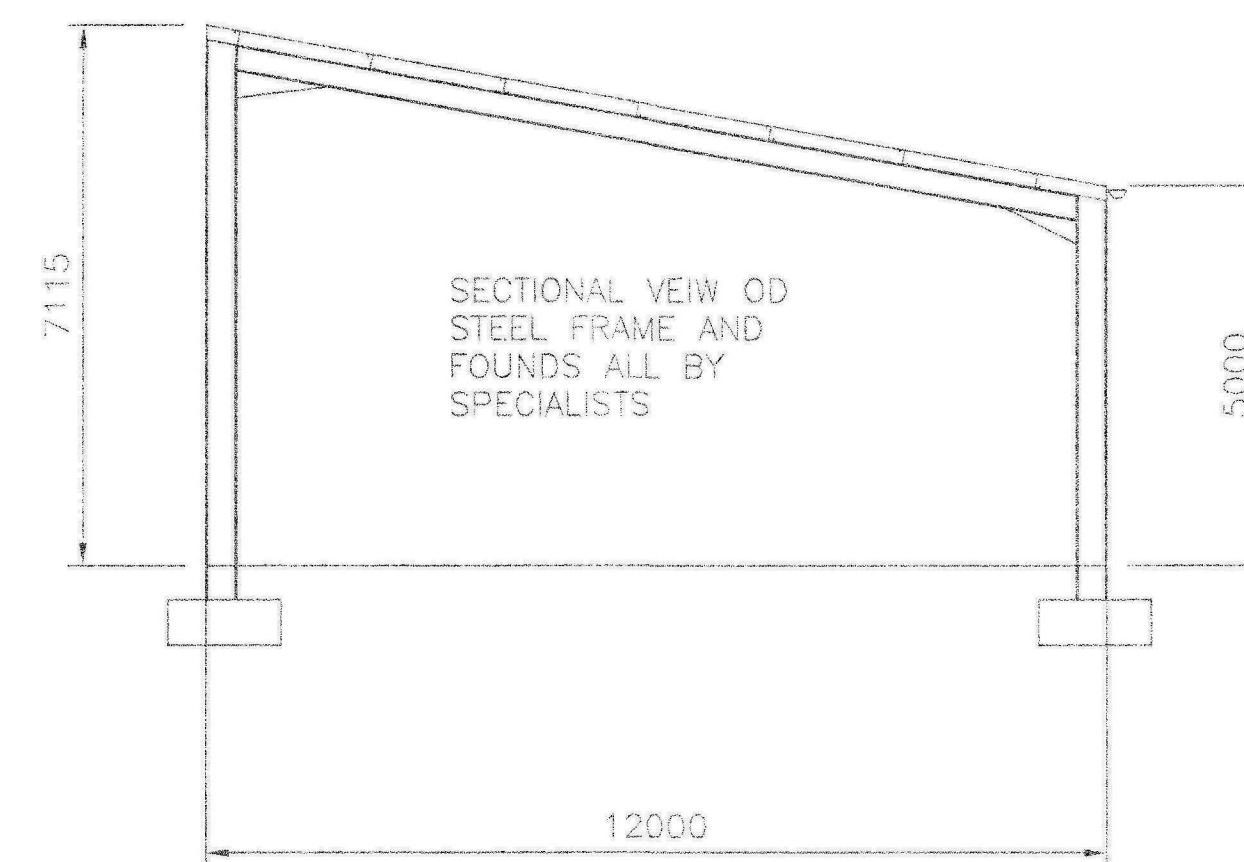

SECTIONAL VIEW OF
STEEL FRAME AND
FOUNDATIONS ALL BY
SPECIALISTS



BY DAT

J B TAYLOR CONSTRUCTION LTD

HOLMEFIELD FARM

HOLMEFIELD LANE

ORBY

SKEGNESS Lincs

TELE 01754 811406

Client

JACK BUCK FARMS LTD

Job Title

NEW SPRAYER/FARM MACHINERY
STORE BUILDING AT
GREEN LANE
MOULTON SEAS END
SPALDING
Lincs
PE12 6LT

Project

EXISTING ELEVATION PLAN

Scale

1:100

Date

3 MARCH 2010


Drawn by

SHAUN

Checked by

DRAWING NO
020/2010

REV
A

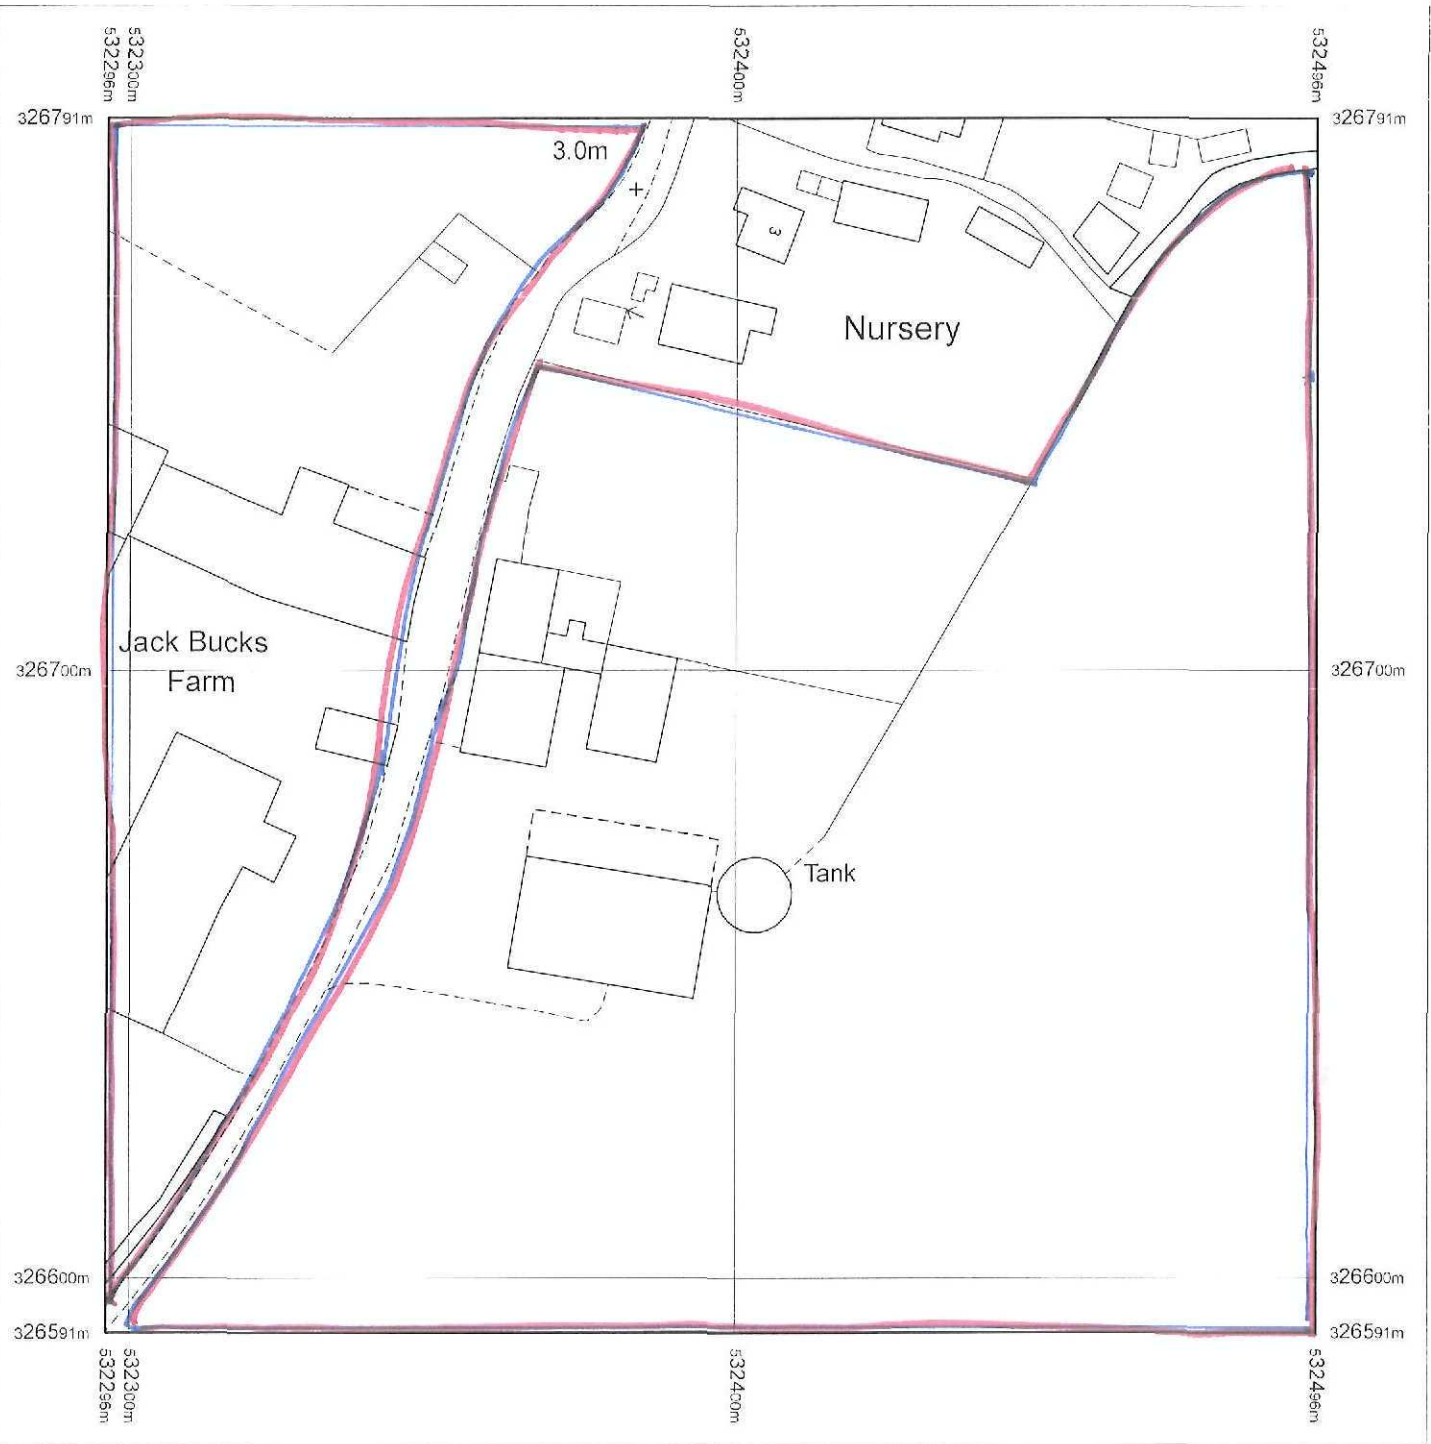

Produced 05.03.2010 from the Ordnance Survey National Geographic Database and incorporating surveyed revision available at this date. © Crown Copyright 2010.


Reproduction in whole or part is prohibited without the prior permission of Ordnance Survey.

Ordnance Survey, the OS Symbol and OS Sitemap are registered trademarks of Ordnance Survey, the national mapping agency of Great Britain.

The representation of a road, track or path is no evidence of a right of way.

The representation of features as lines is no evidence of a property boundary.


Part or all of this OS Sitemap is enlarged from mapping produced at one or more of the following scales: 1:1250, 1:2500, 1:10000.

 

Supplied by: **Walters Rural**
Serial number: 00066300
Centre coordinates: 532396 25 326691

Further information can be found on the OS Sitemap Information leaflet or the Ordnance Survey web site:
www.ordnancesurvey.co.uk



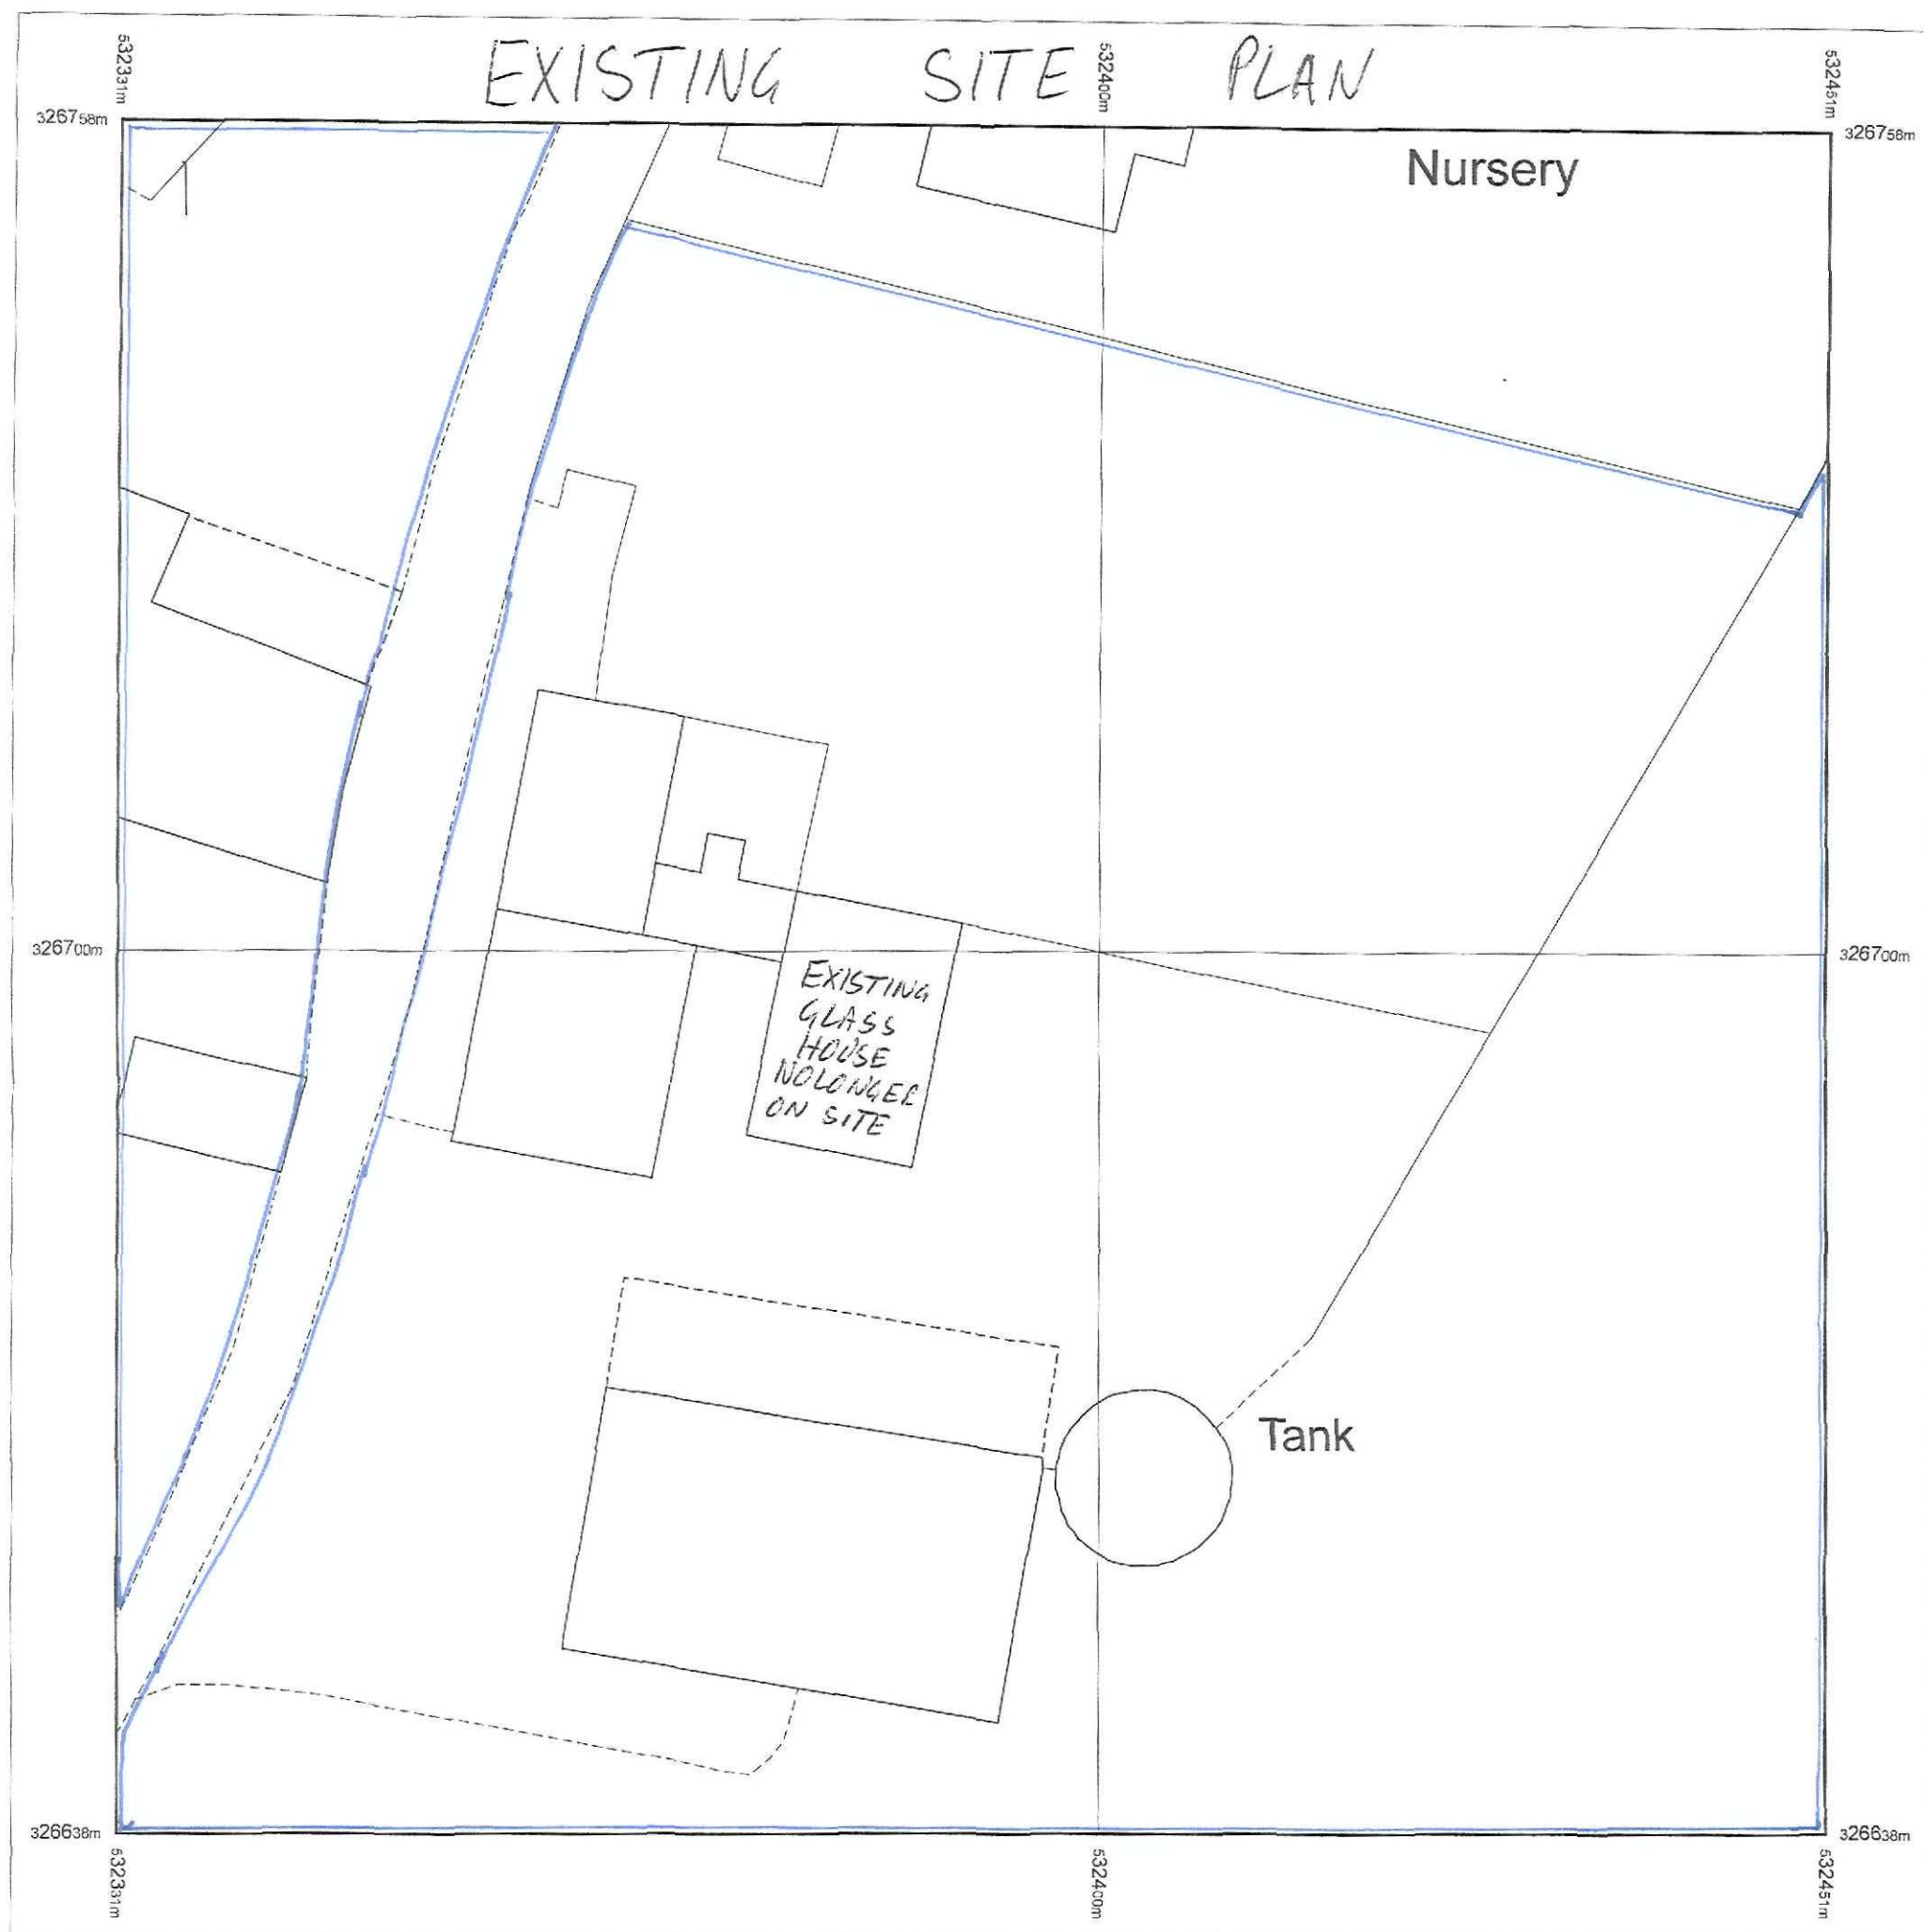

Produced 05.03.2010 from the Ordnance Survey National Geographic Database and incorporating surveyed revision available at this date. © Crown Copyright 2010.


Reproduction in whole or part is prohibited without the prior permission of Ordnance Survey.

Ordnance Survey, the OS Symbol and OS Sitemap are registered trademarks of Ordnance Survey, the national mapping agency of Great Britain.

The representation of a road, track or path is no evidence of a right of way.

The representation of features as lines is no evidence of a property boundary.

Part or all of this OS Sitemap is enlarged from mapping produced at one or more of the following scales: 1:1250, 1:2500, 1:10000.

 

Supplied by: **Walters Rural**
 Serial number: 00066400
 Centre coordinates: 532391 326698

Further information can be found on the OS Sitemap Information leaflet or the Ordnance Survey web site:
www.ordnancesurvey.co.uk





Produced 05.03.2010 from the Ordnance Survey National Geographic Database and incorporating surveyed revision available at this date. © Crown Copyright 2010.


Reproduction in whole or part is prohibited without the prior permission of Ordnance Survey.

Ordnance Survey, the OS Symbol and OS Sitemap are registered trademarks of Ordnance Survey, the national mapping agency of Great Britain.

The representation of a road, track or path is no evidence of a right of way.

The representation of features as lines is no evidence of a property boundary.

Part or all of this OS Sitemap is enlarged from mapping produced at one or more of the following scales: 1:1250, 1:2500, 1:10000.

 

Supplied by: **Walters Rural**
Serial number: 00066400
Centre coordinates: 532391 326698

Further information can be found on the OS Sitemap Information leaflet or the Ordnance Survey web site:
www.ordnancesurvey.co.uk

