



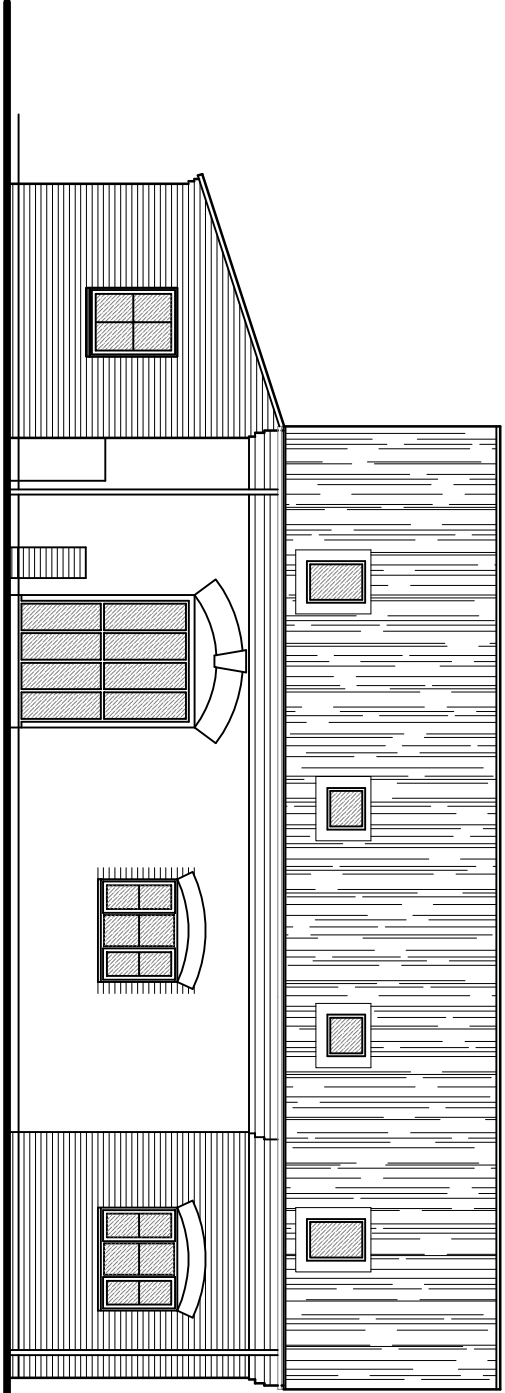


EAST ELEVATION




SOUTH ELEVATION

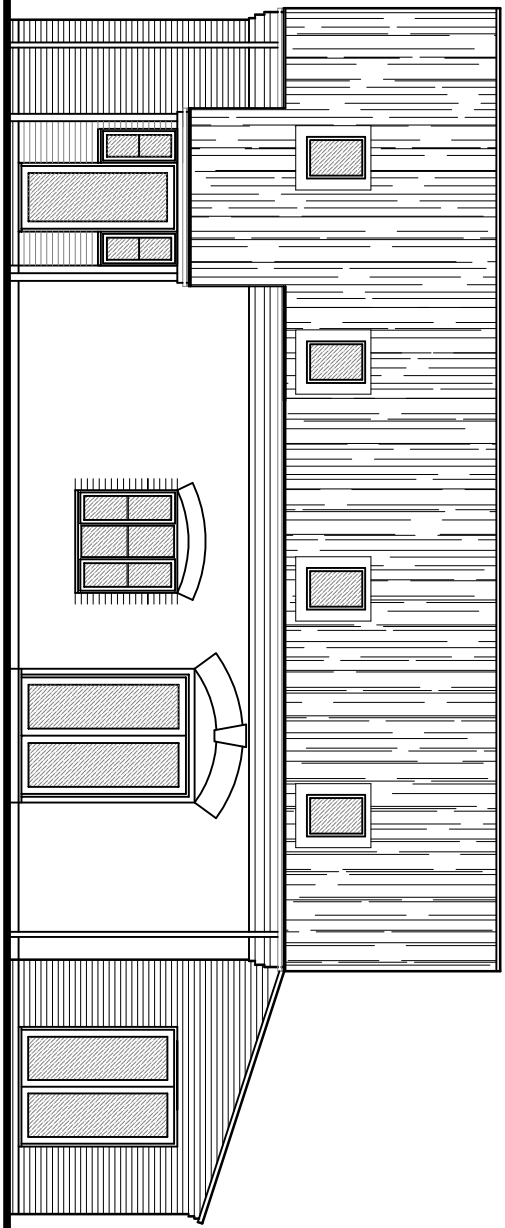


WEST ELEVATION

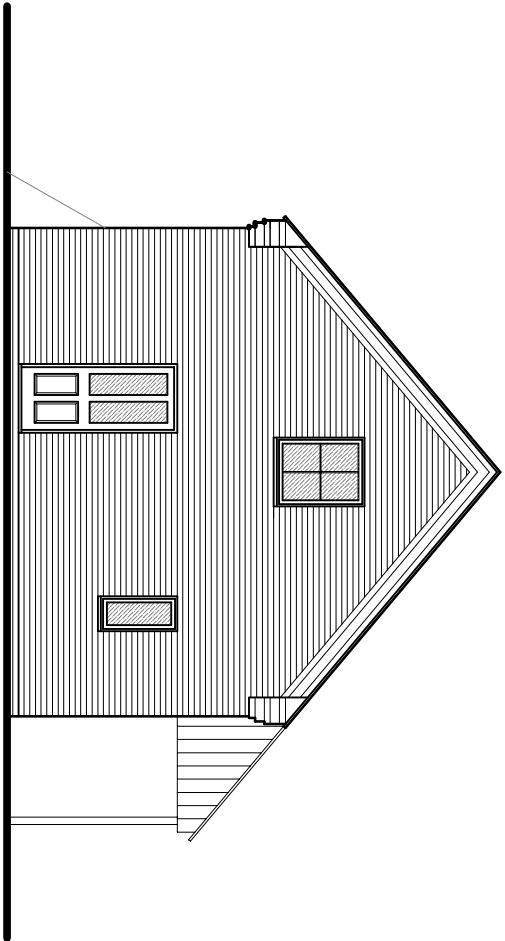



NORTH ELEVATION

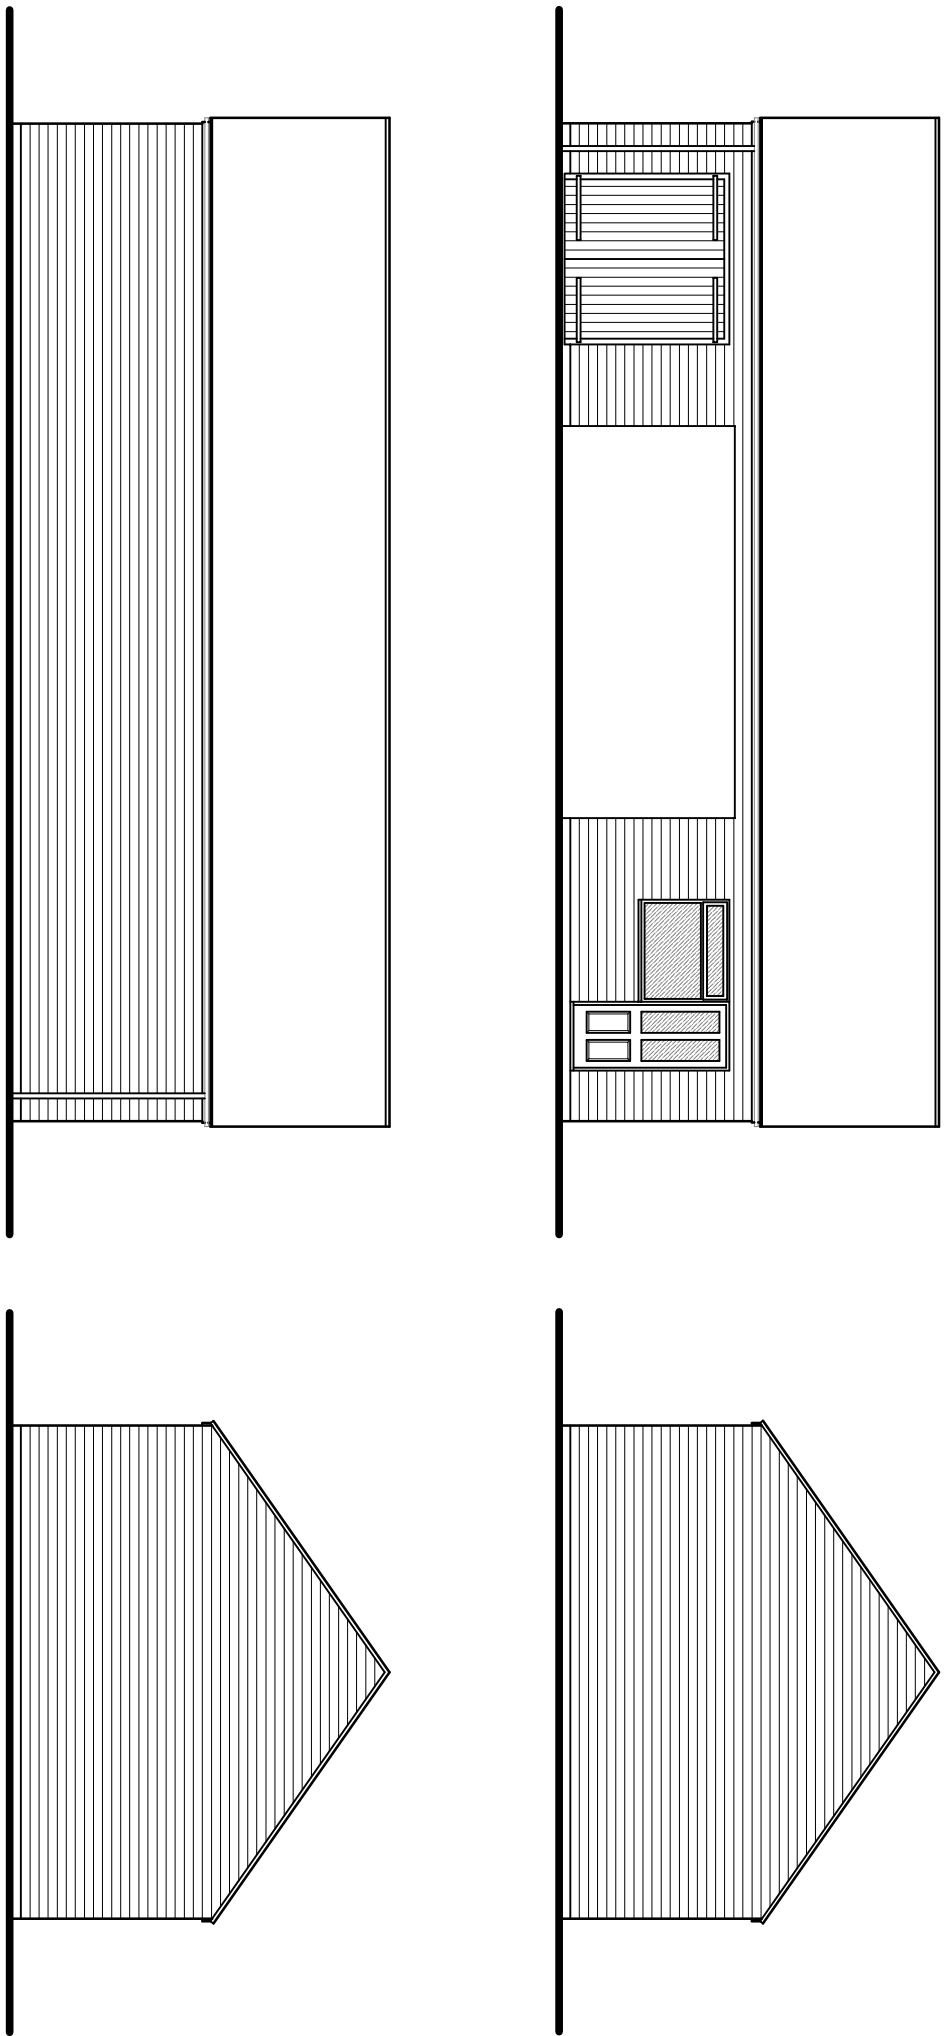


GARAGE ELEVATIONS

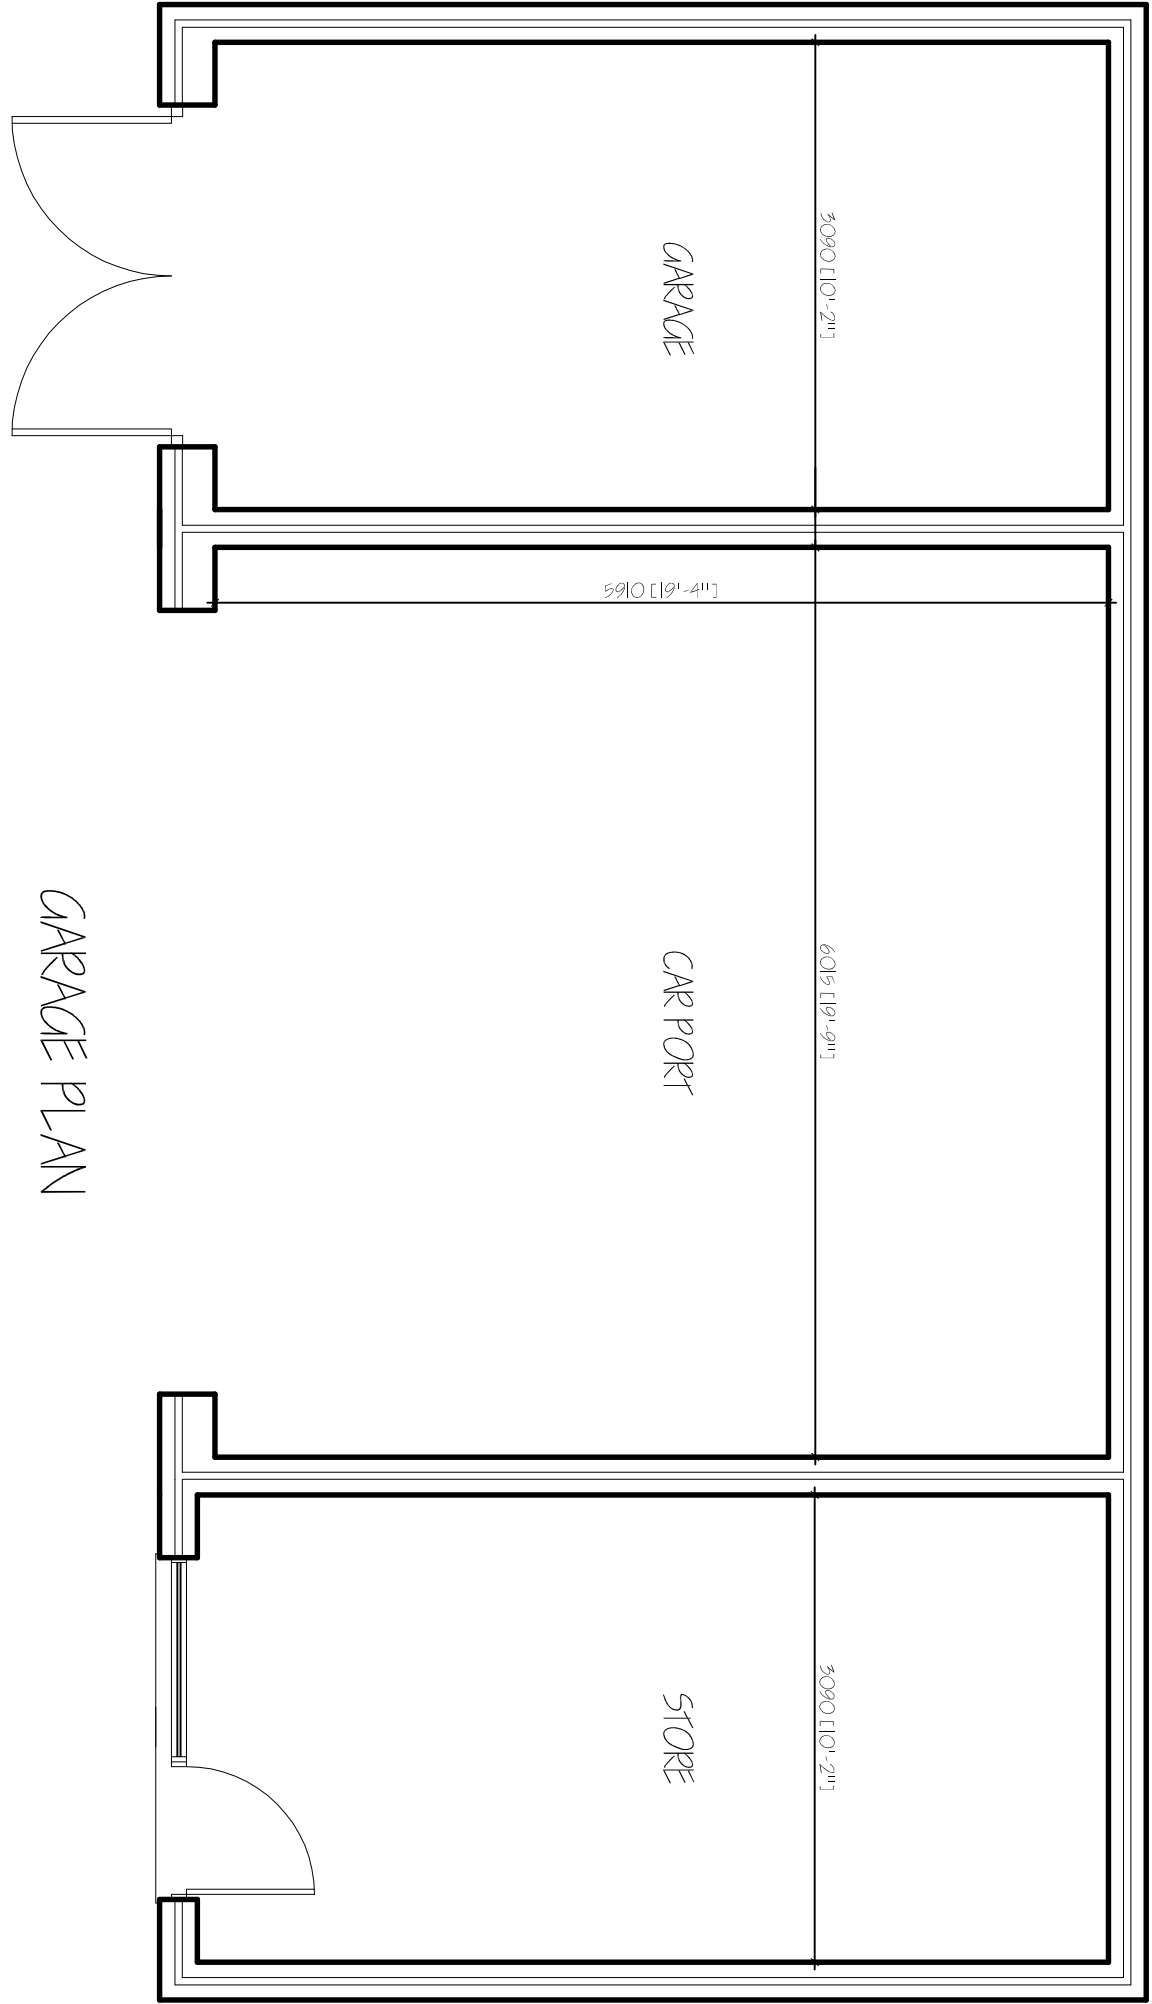

GARAGE PLAN

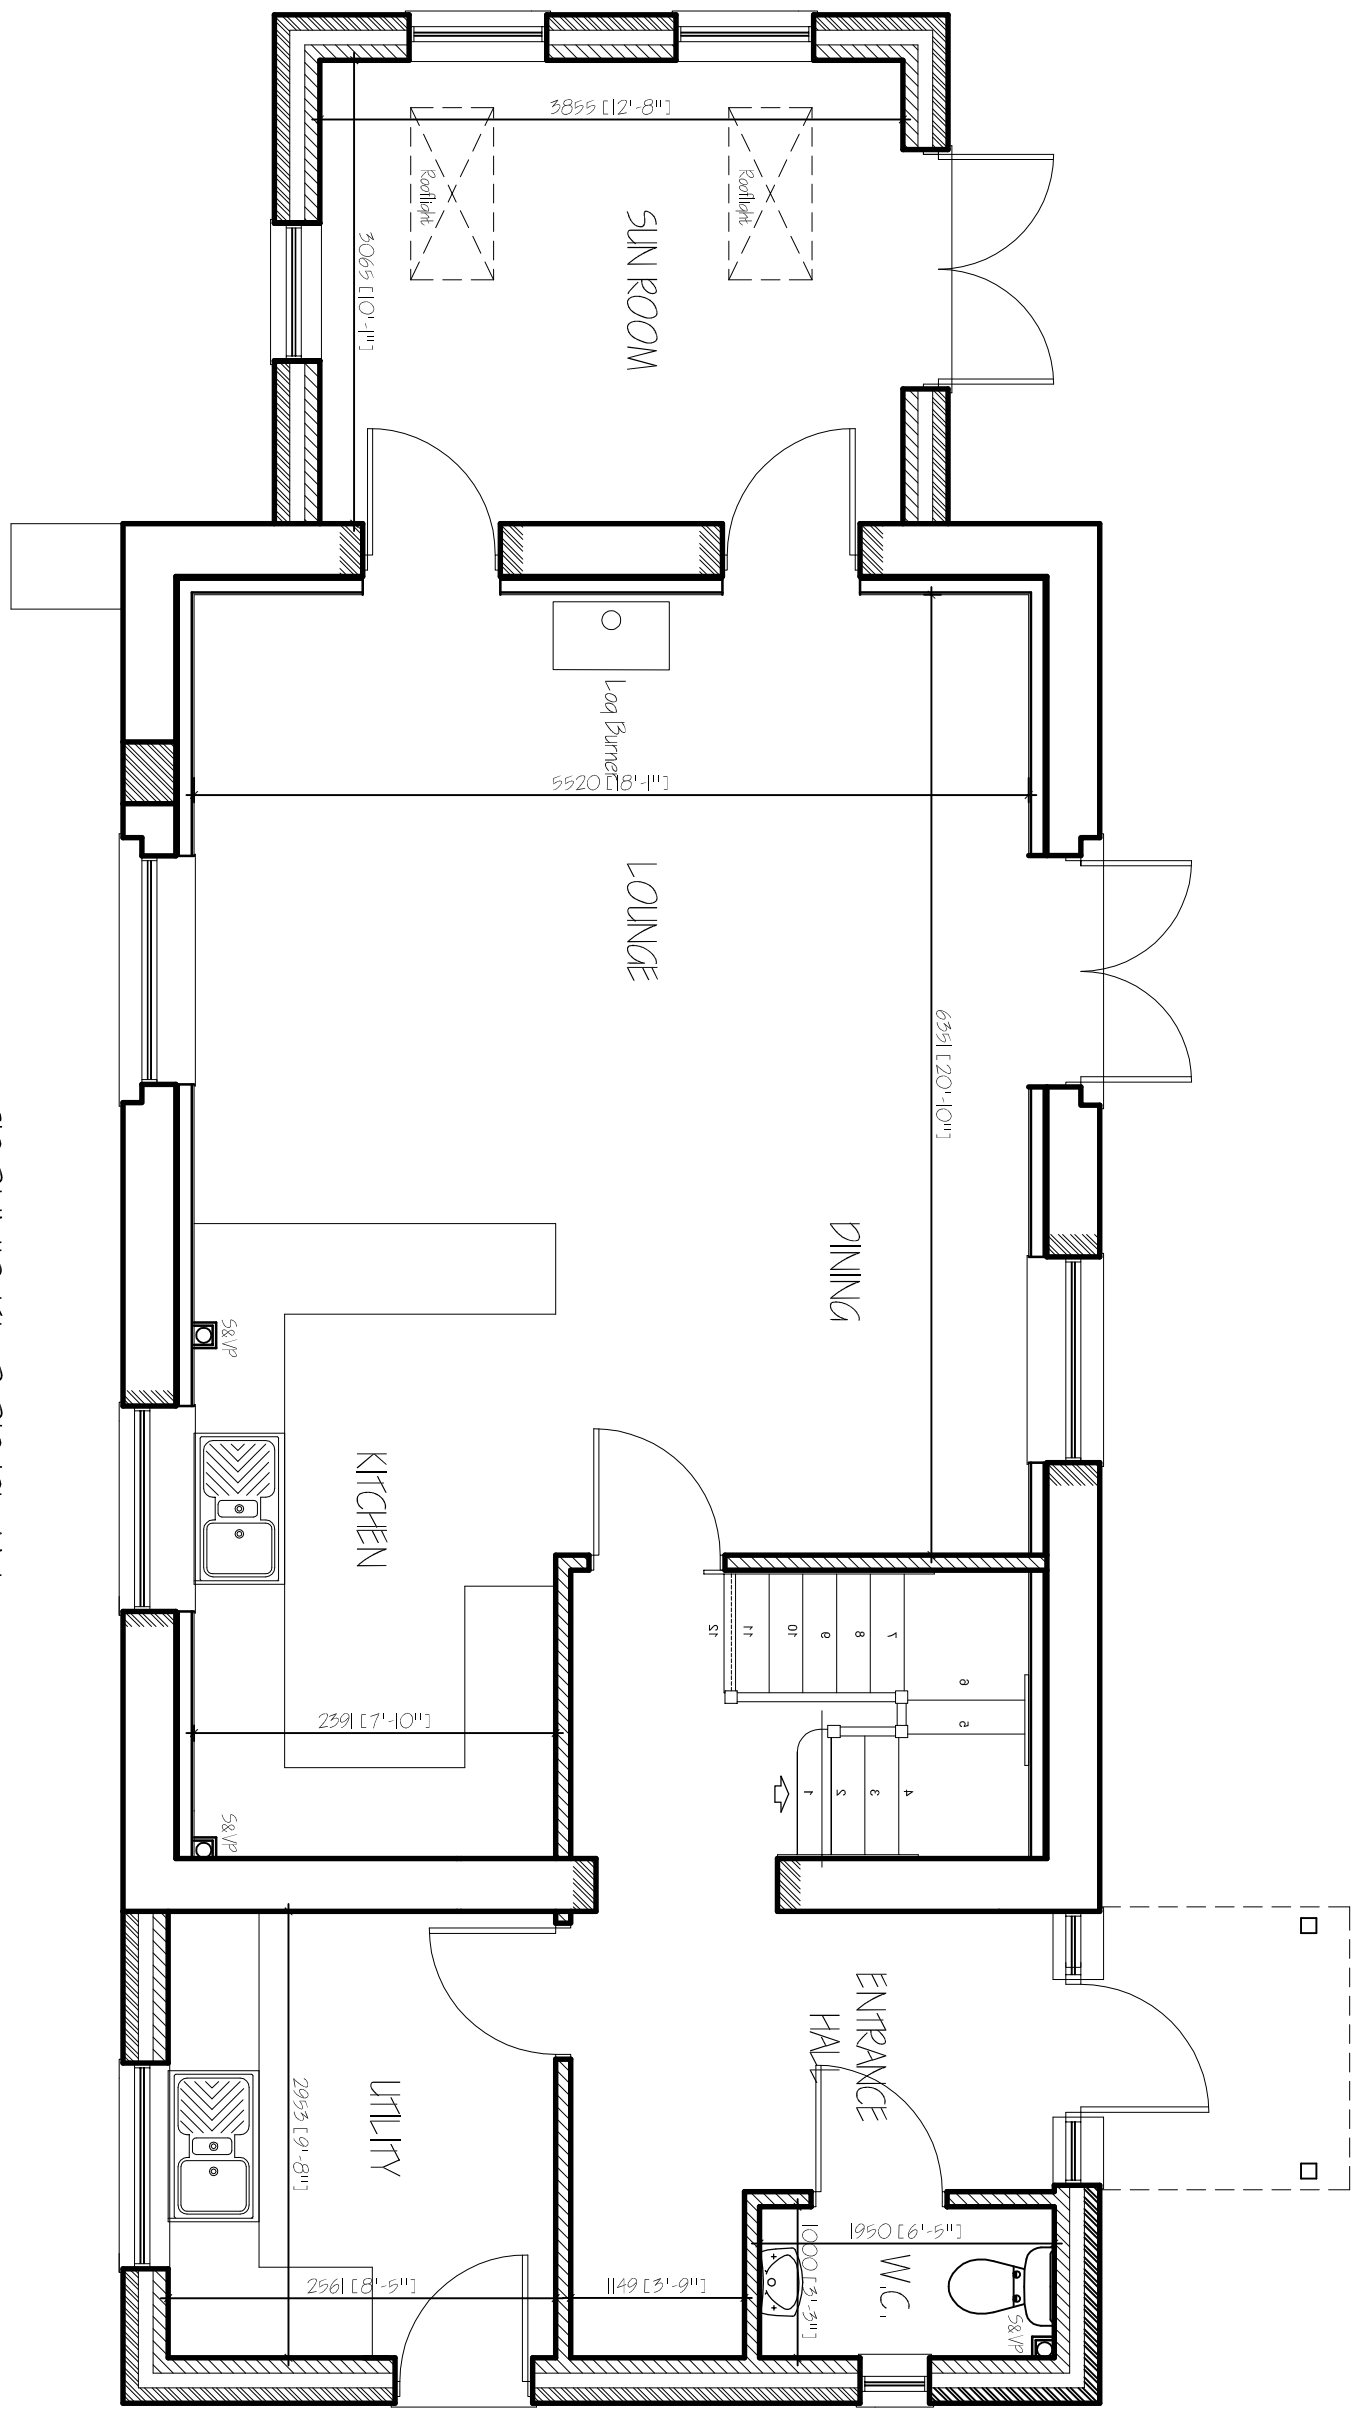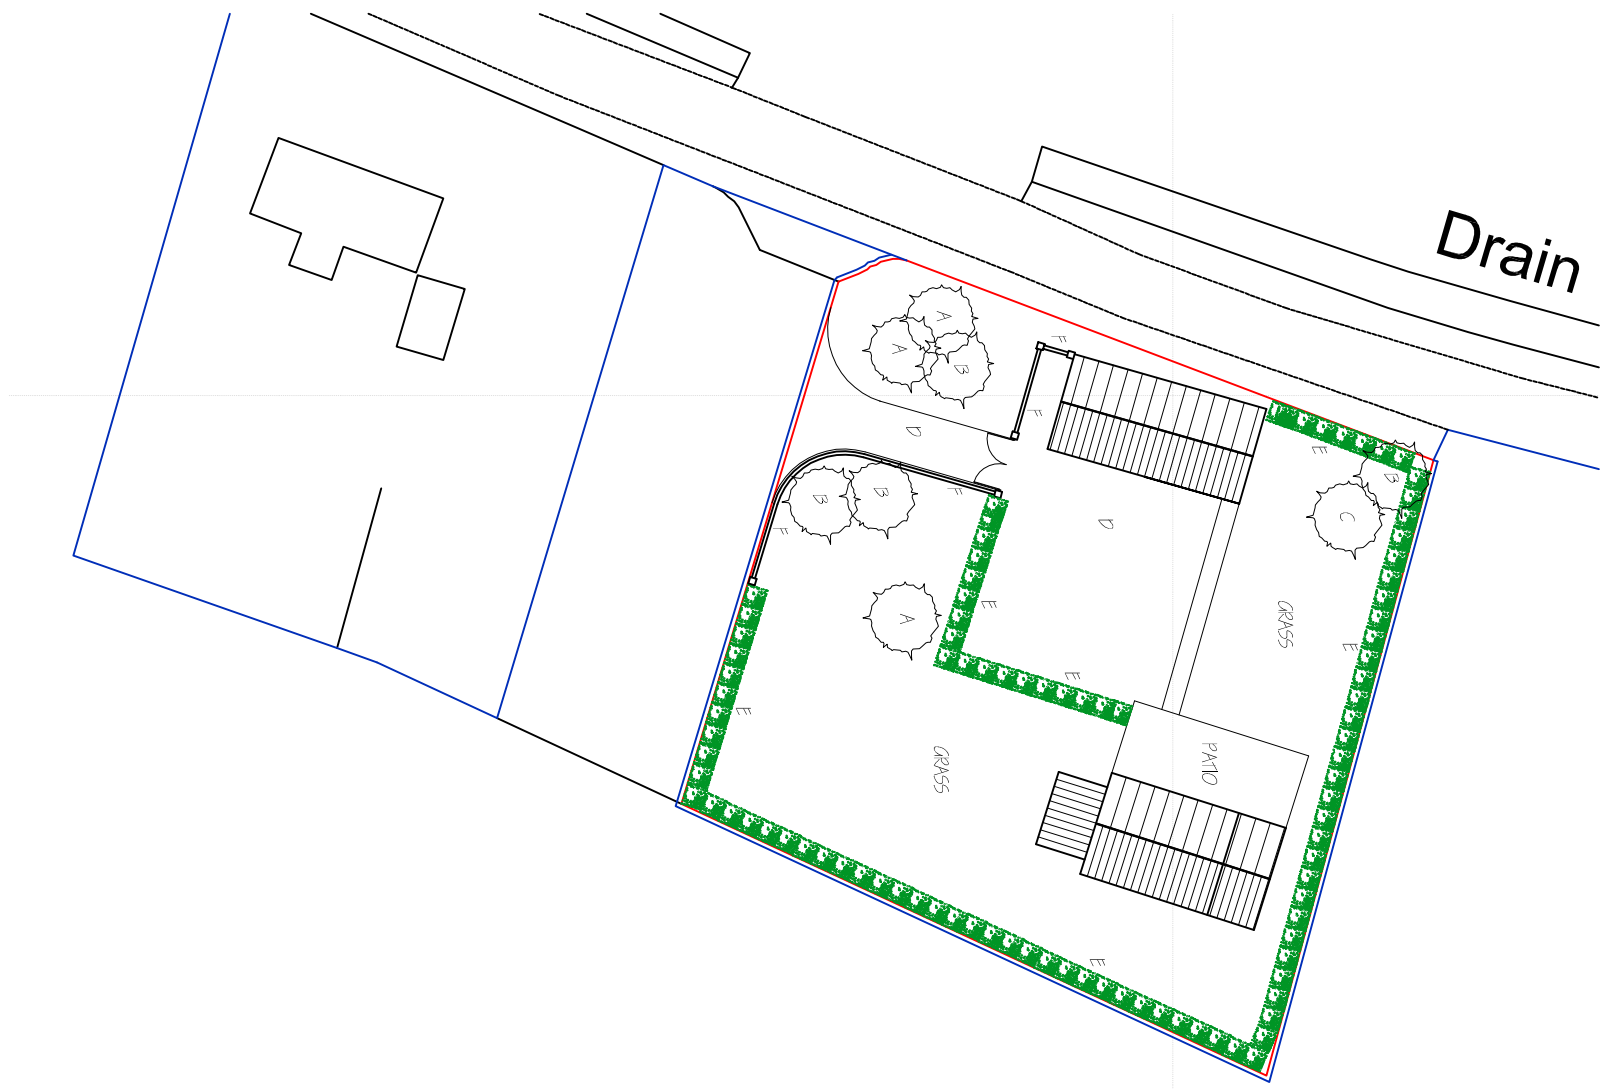

GROUND FLOOR PLAN

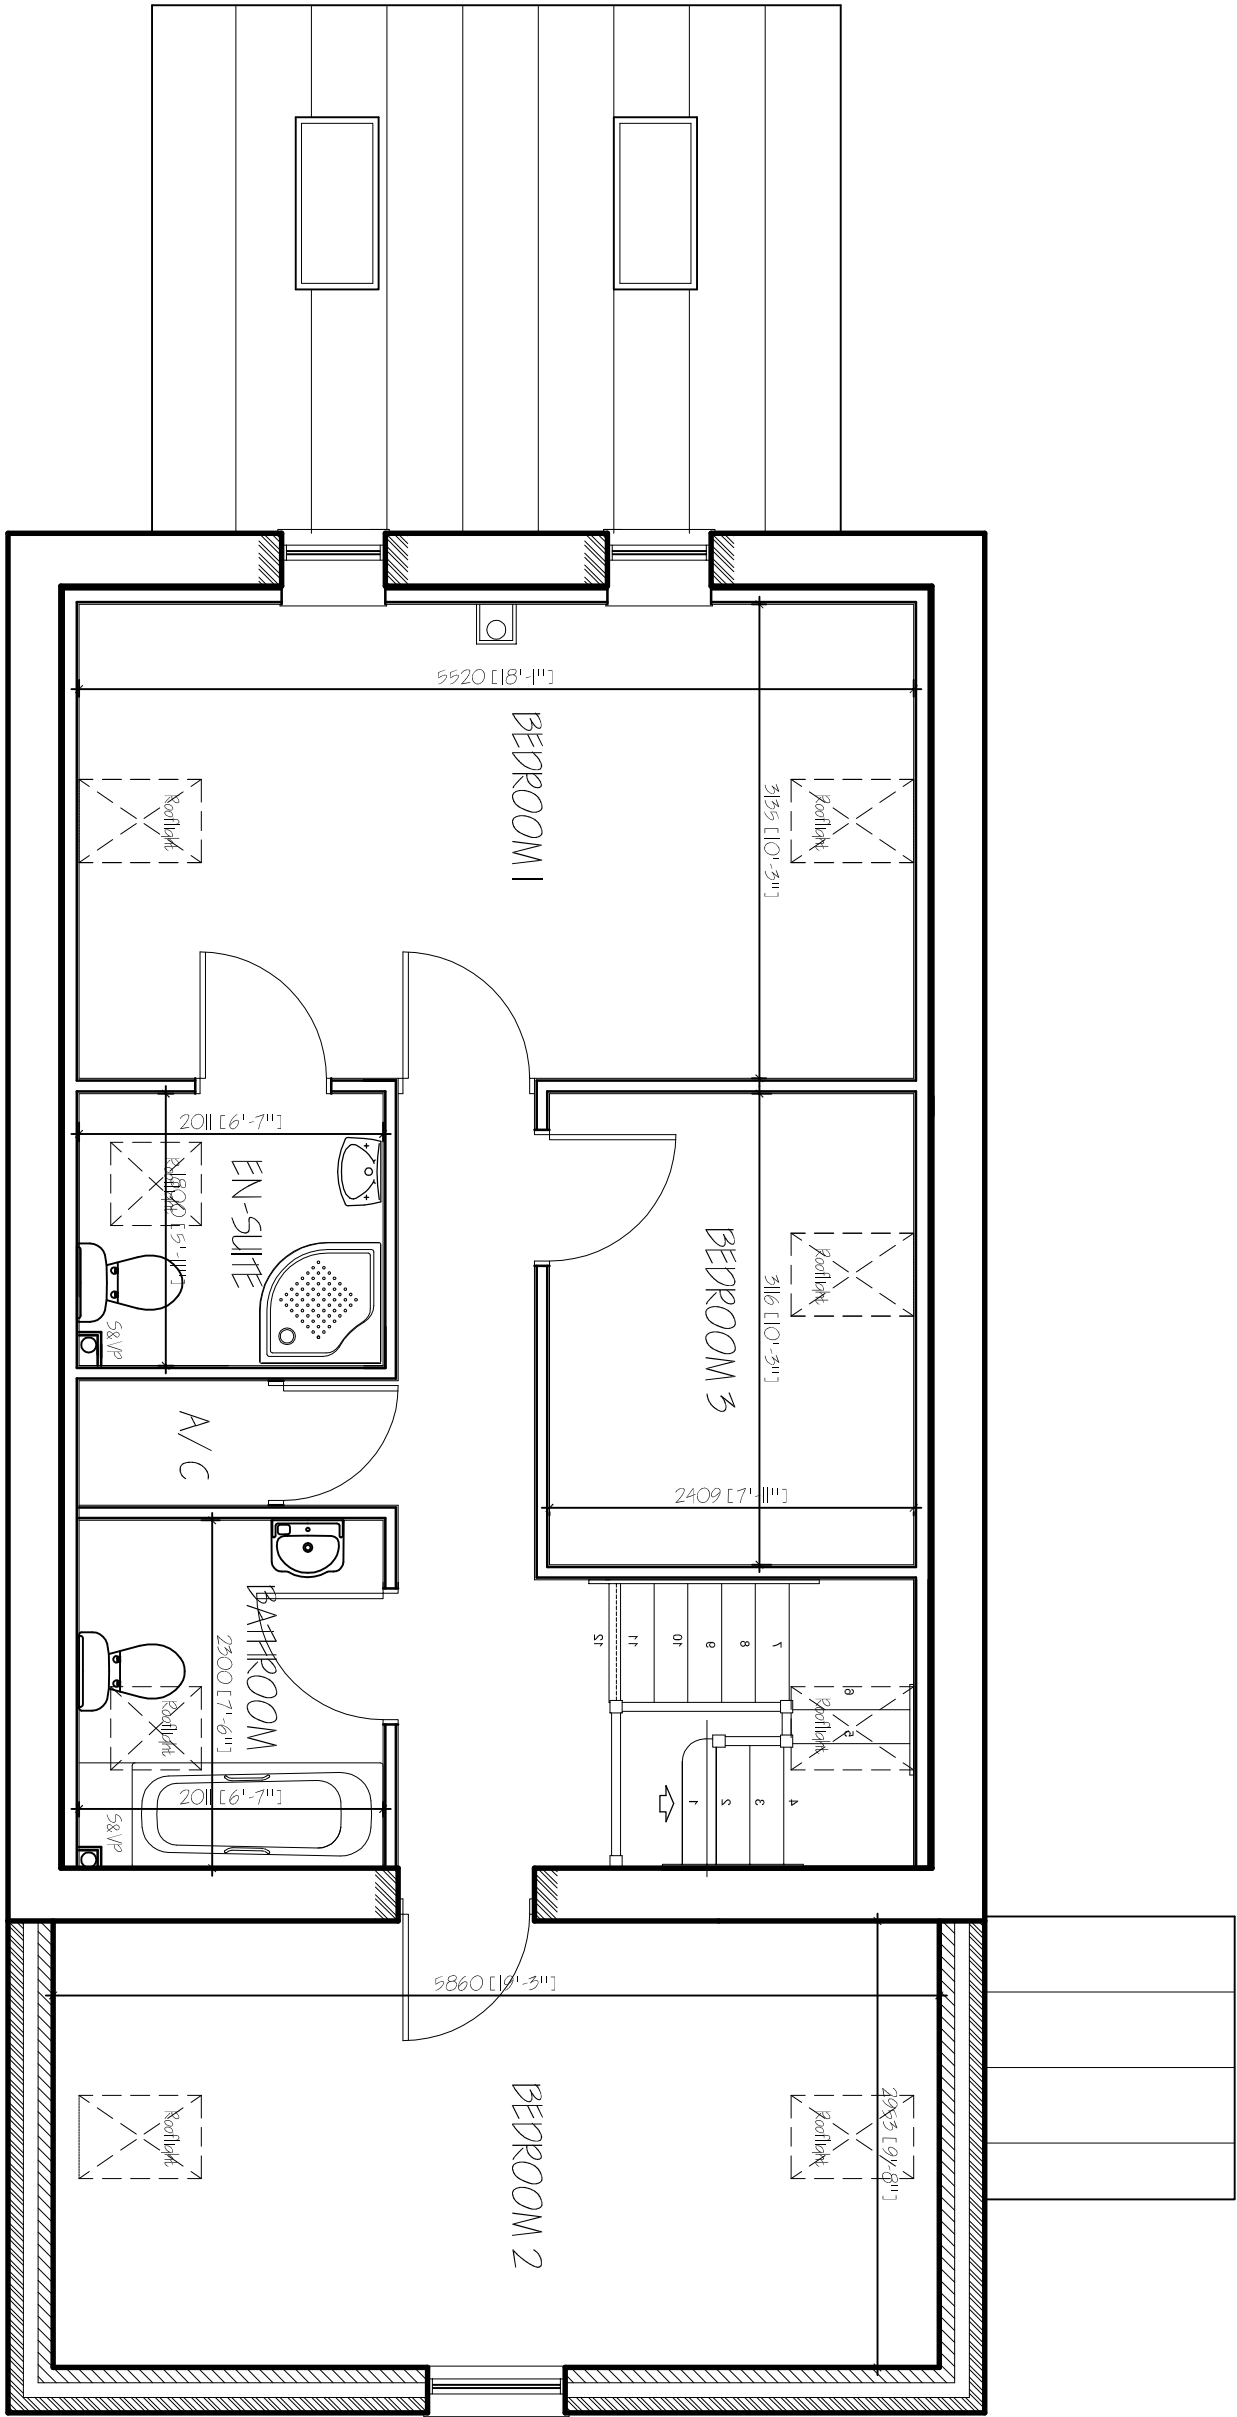

FIRST FLOOR PLAN

G. R. MERCHANT LTD. LENG AMICE FWMO ARCHITECTURAL, STRUCTURAL AND LAND DRAINAGE CONSULTANTS 4 Wrights Meads 12A Park Road, Holbeach, Spalding, Lincs. PE12 7EE Tel: 01406 480800 Fax: 01406 480704 E-Mail: gr.merchant@btconnect.com		Project BARN CONVERSION HOSGATE FARM, HOSGATE MOLLTON SPALDING, Lincs.
Client F DRING & SONS LTD		
Drawing FLOOR PLANS - PROPOSED ELEVATIONS - PROPOSED BLOCK PLAN - PROPOSED		
Job Ref. 2899-15	Drawing No. 05	
Date FEB 2016	Drawn SJB	
Scales 1:50, 1:100 (Unless Otherwise Stated)		
DO NOT SCALE FROM THIS DRAWING		
The drawings are the property of G. R. Merchant Ltd. and are not to be used for any other purpose without the written consent of G. R. Merchant Ltd. The drawings are the property of G. R. Merchant Ltd. and are not to be used for any other purpose without the written consent of G. R. Merchant Ltd.		