
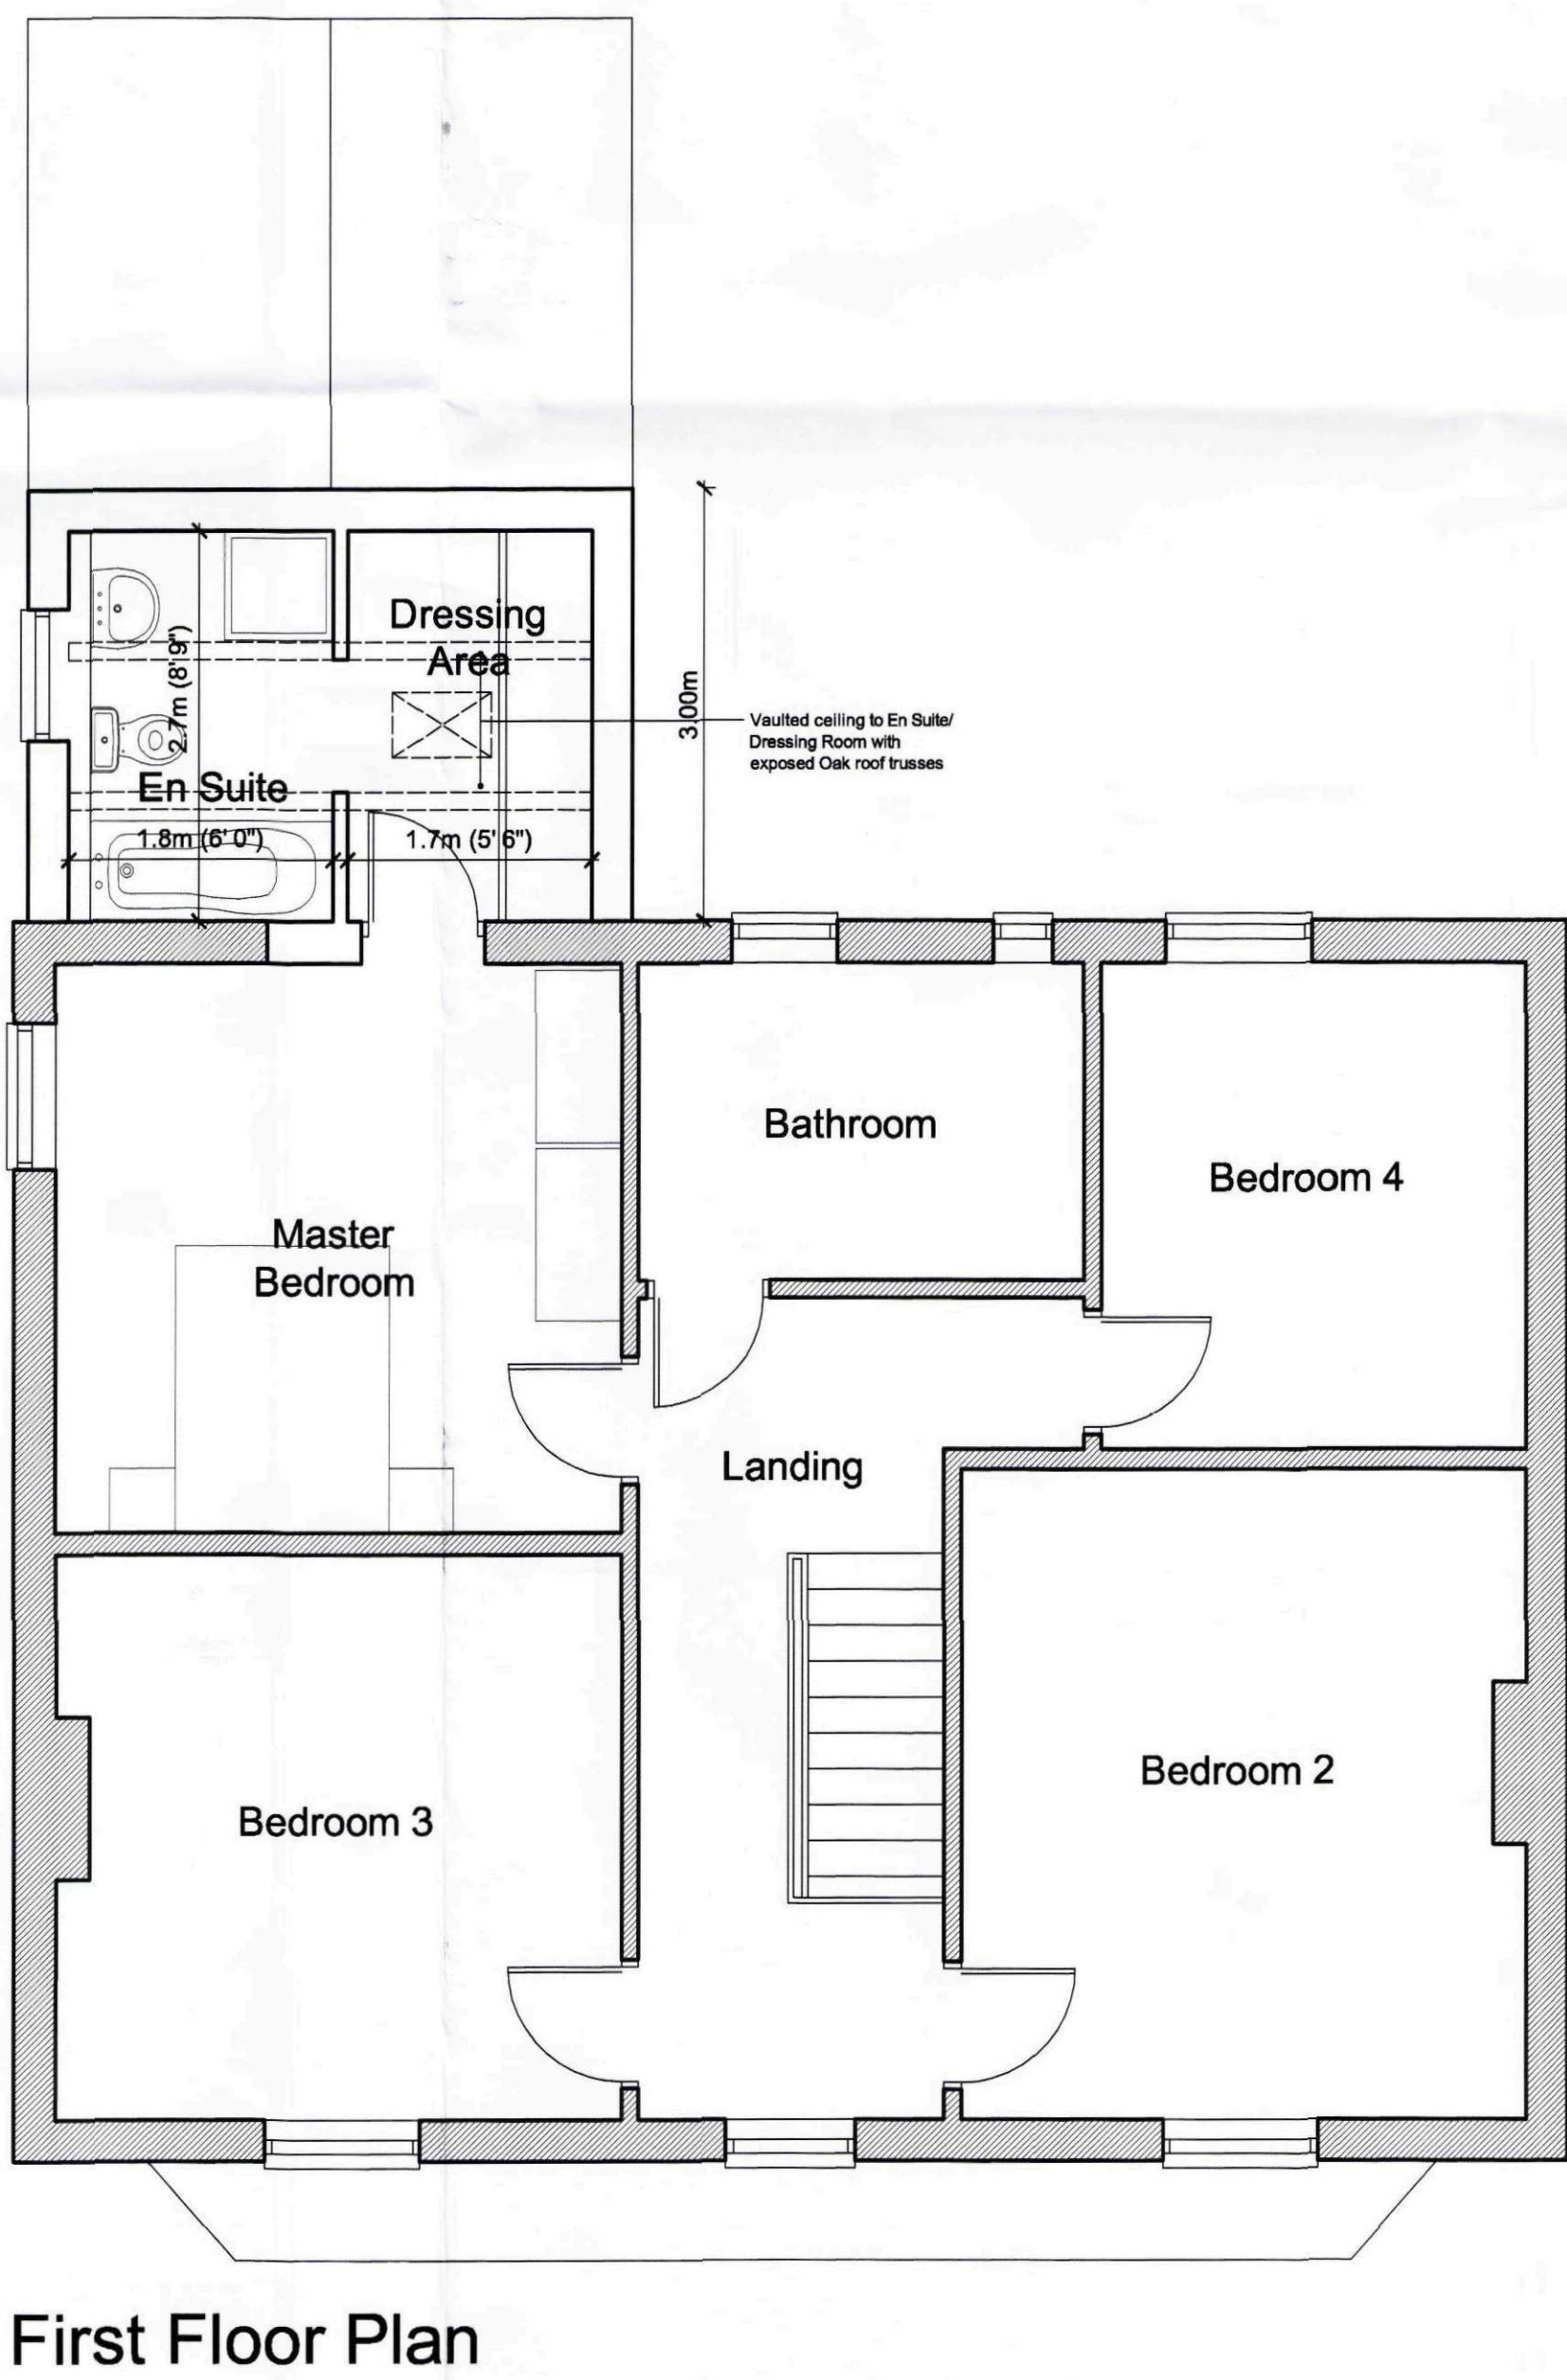
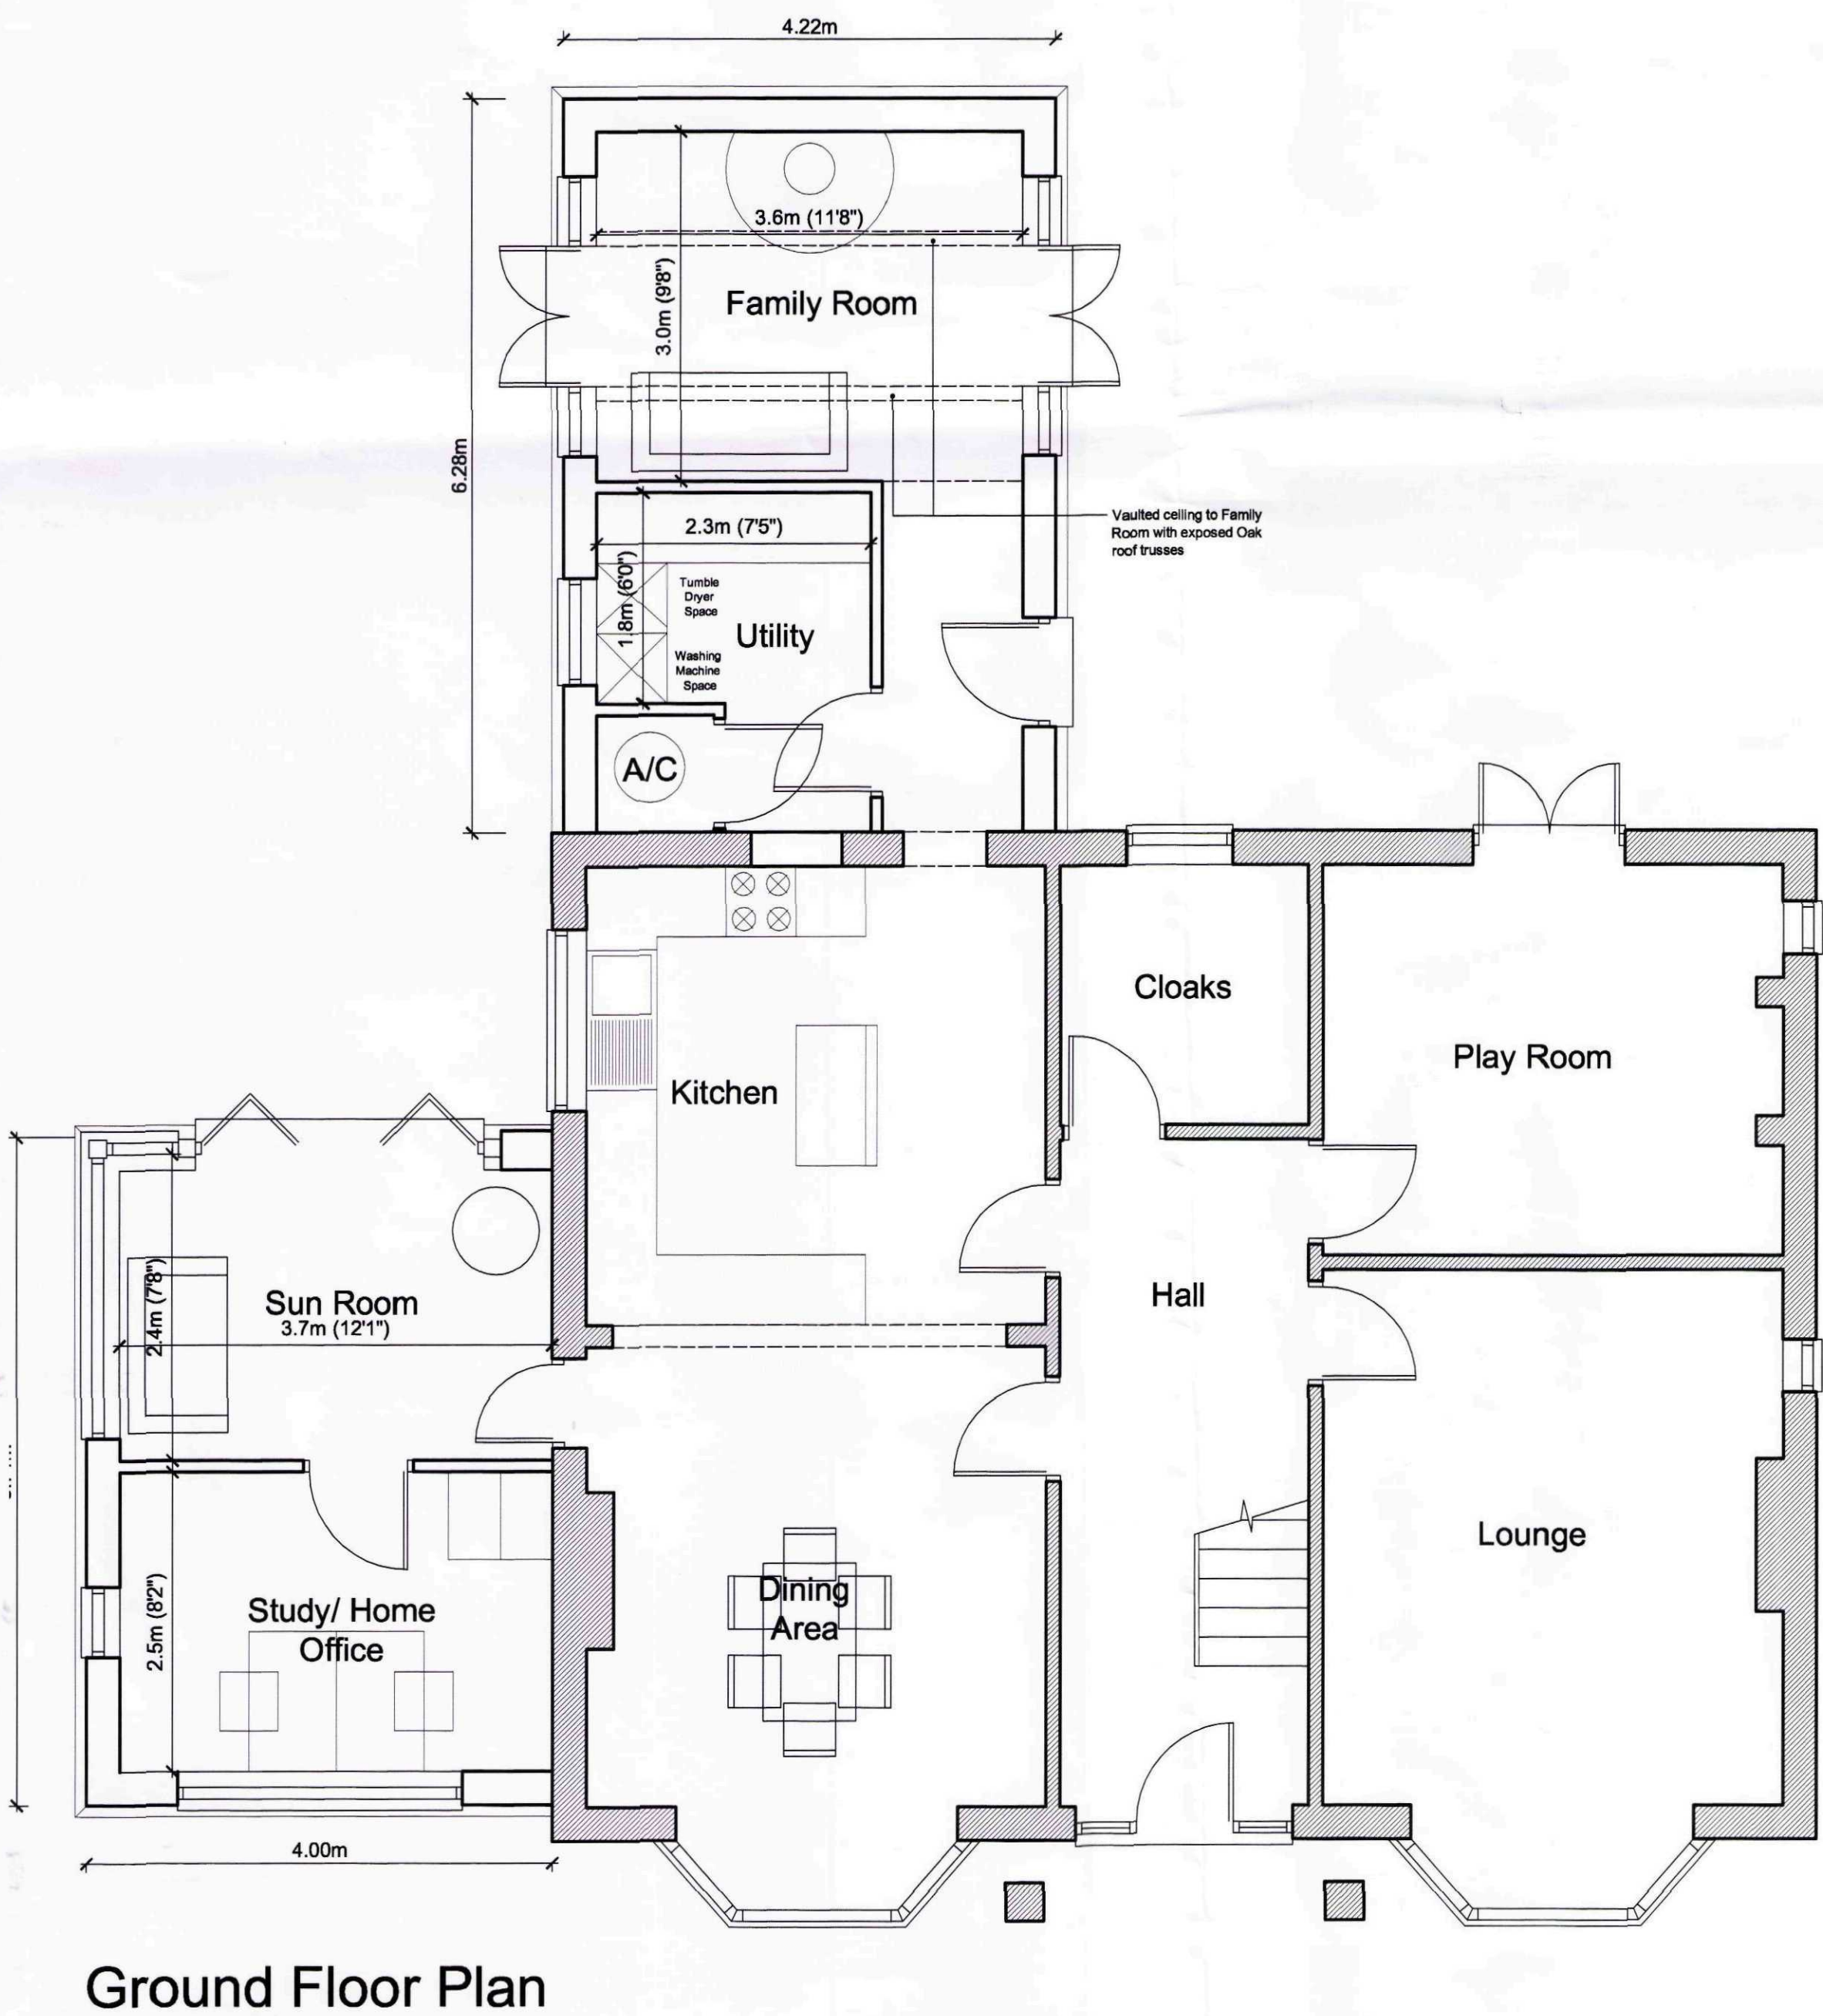


Do not scale directly from this drawing. All discrepancies are to be brought to the attention of the below office.
The copyright to this drawing is owned by studio 11 architecture.
The details and information shown hereon relating to existing underground drains, main services, cables, etc. and existing structural details, are as obtained by normal survey observation method. Although all reasonable effort has been made, no guarantee can be made or given for the completeness or accuracy of this information.

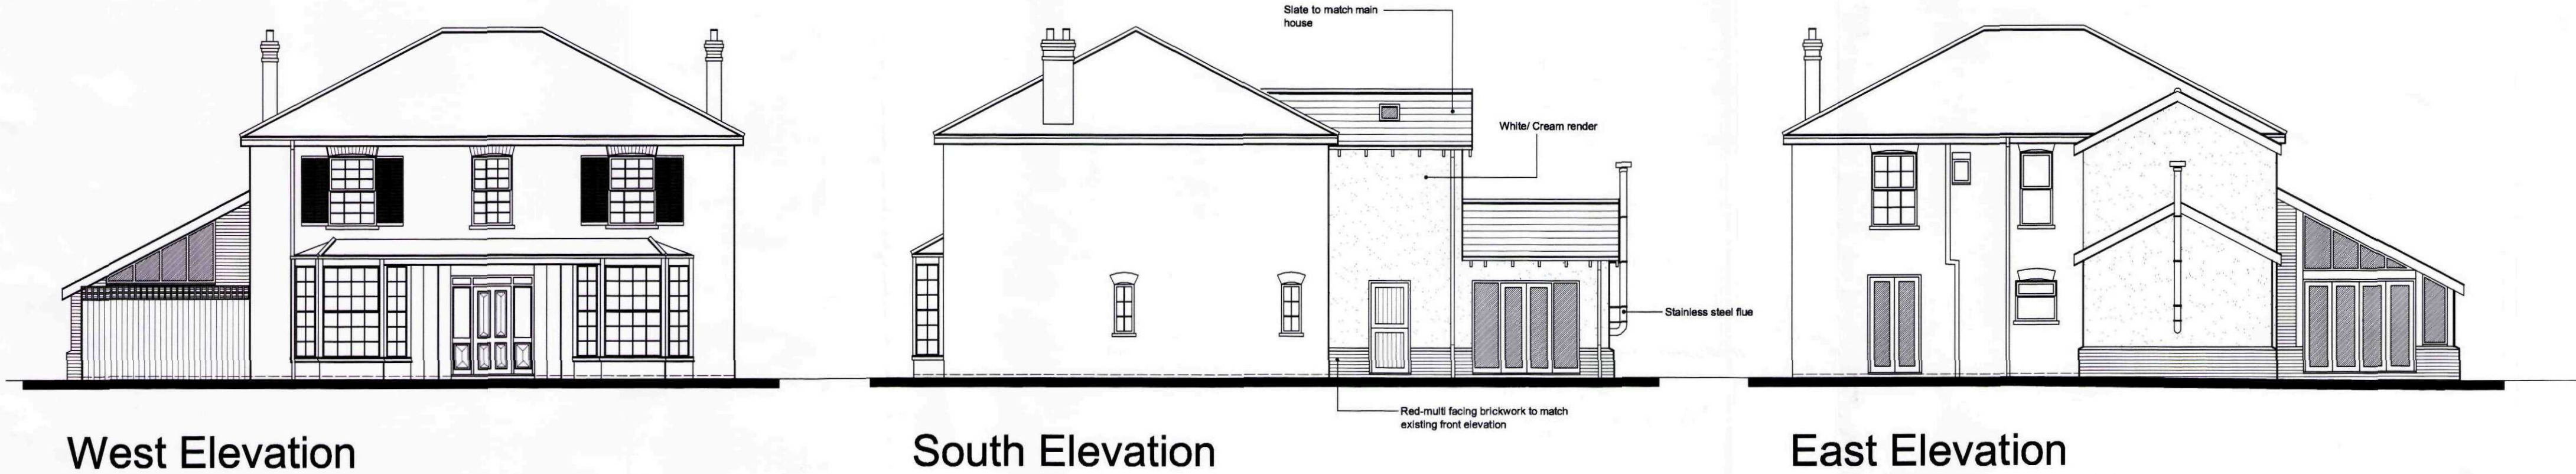

PLANNING
APPLICATION

SHDC
Planning & Development
09 MAR 2012
Ref: 0203-12

REVISION DATE DRAWN DESCRIPTION
D 24.02.2012 KB Utility and Kitchen door arrangement revised.
C 23.02.2012 KB Client design amendments.
B 14.11.2010 KB Study/Sun Room revised following client discussions.
A 02.10.2010 KB Study/Sun Room north and east elevation revised.

CLIENT Mr & Mrs Walters
PROJECT Alterations & Extensions to 2 Station Road, Moulton, Lincolnshire
DRAWING Planning Drawing - Floor Plans & Elevations

SCALE 1:100 & 1:50 @ A1 DRAWN KB DATE 16.09.2010

STUDIO 11 ARCHITECTURE LTD, 11 HUNTINGDON CLOSE, HOLBEACH, LINCOLNSHIRE, PE12 7QZ
T: 07920 023896 E: design@studio11architecture.co.uk W: www.studio11architecture.co.uk

018.PD.01