



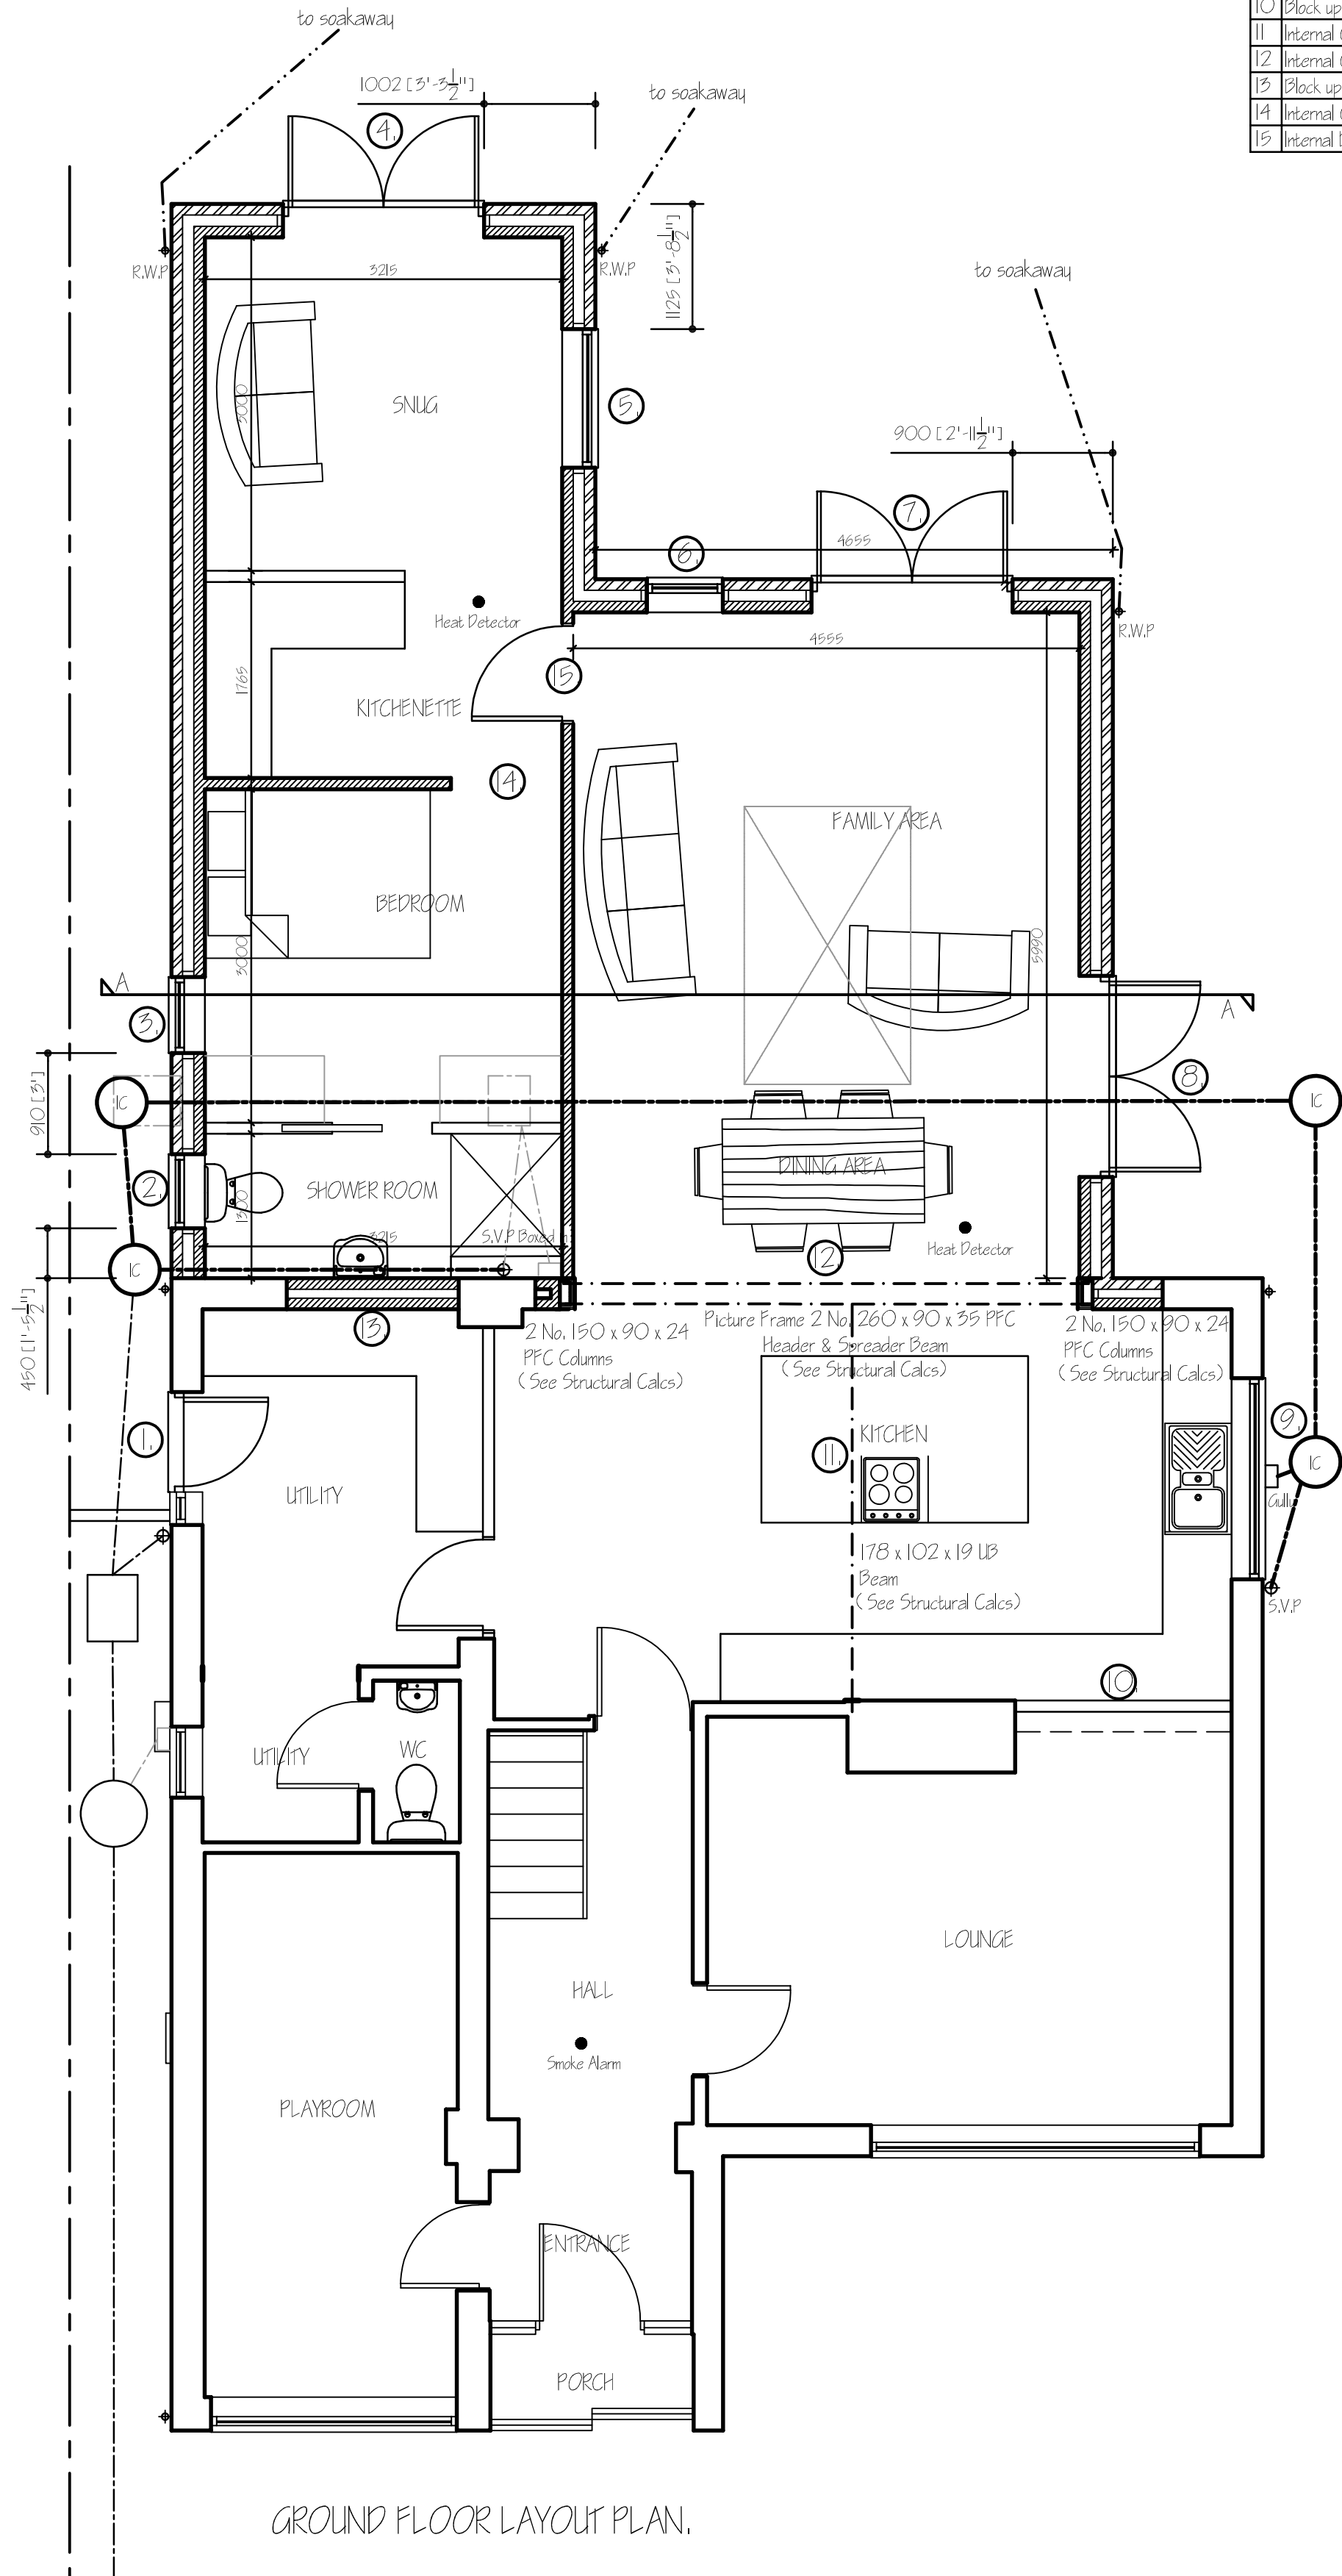

New Opening schedule: -


Ref	Opening Description	Opening Size	Lintel Type	Lintel Length	Secure Door & Window
1	Cracke Door Opening	900 x 2100h	Existing lintel to remain		Yes
2	Window	685w x 1050h	Keystone 5/ K-90	1050mm	Yes
3	Window	685w x 1050h	Keystone 5/ K-90	1050mm	Yes
4	French Doors	1810w x 2100h	Keystone HD/ K-90	2250mm	Yes
5	Window	1247.5w x 1350h	Keystone 5/ K-90	1650mm	Yes
6	Window	685w x 1350h	Keystone 5/ K-90	1050mm	Yes
7	French Doors	1810w x 2100h	Keystone HD/ K-90	2250mm	Yes
8	French Doors	1810w x 2100h	Keystone HD/ K-90	2250mm	Yes
9	Window	1810w x 1050h	Keystone HD/ K-70	2250mm	Yes
10	Block up Internal Opening		Existing lintel to remain		
11	Internal Opening	3570w x 2400h	Beam - See Structural Calculations		
12	Internal Opening	4800w x 2400h	Picture Frame - See Structural Calculations		
13	Block up Internal Opening		Existing lintel to remain		
14	Internal Opening	1000w x 2400h	HD BOX Lintel	1350mm	
15	Internal Door Opening	900w x 2100h	HD BOX Lintel	1200mm	

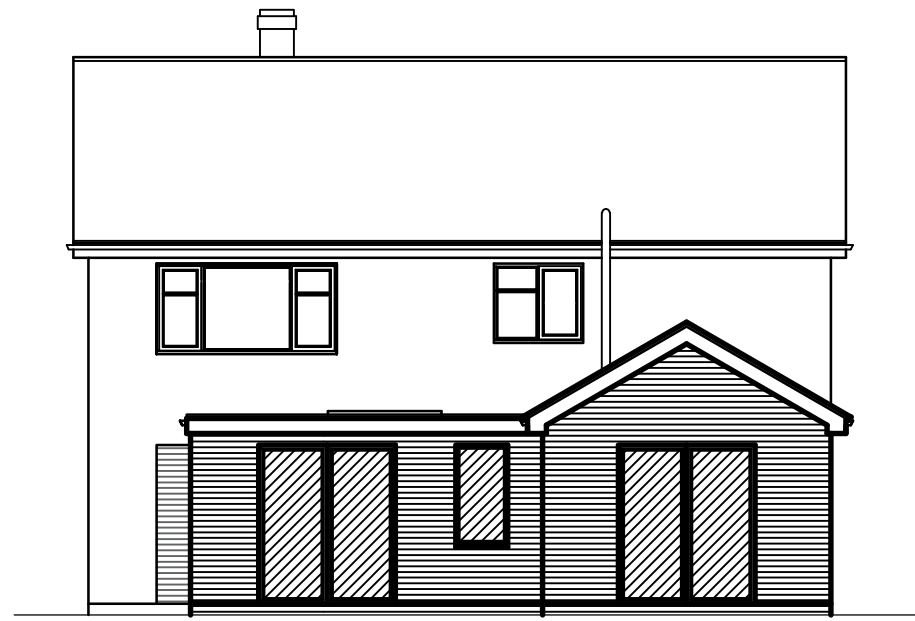


REAR ELEVATION



SIDE ELEVATION

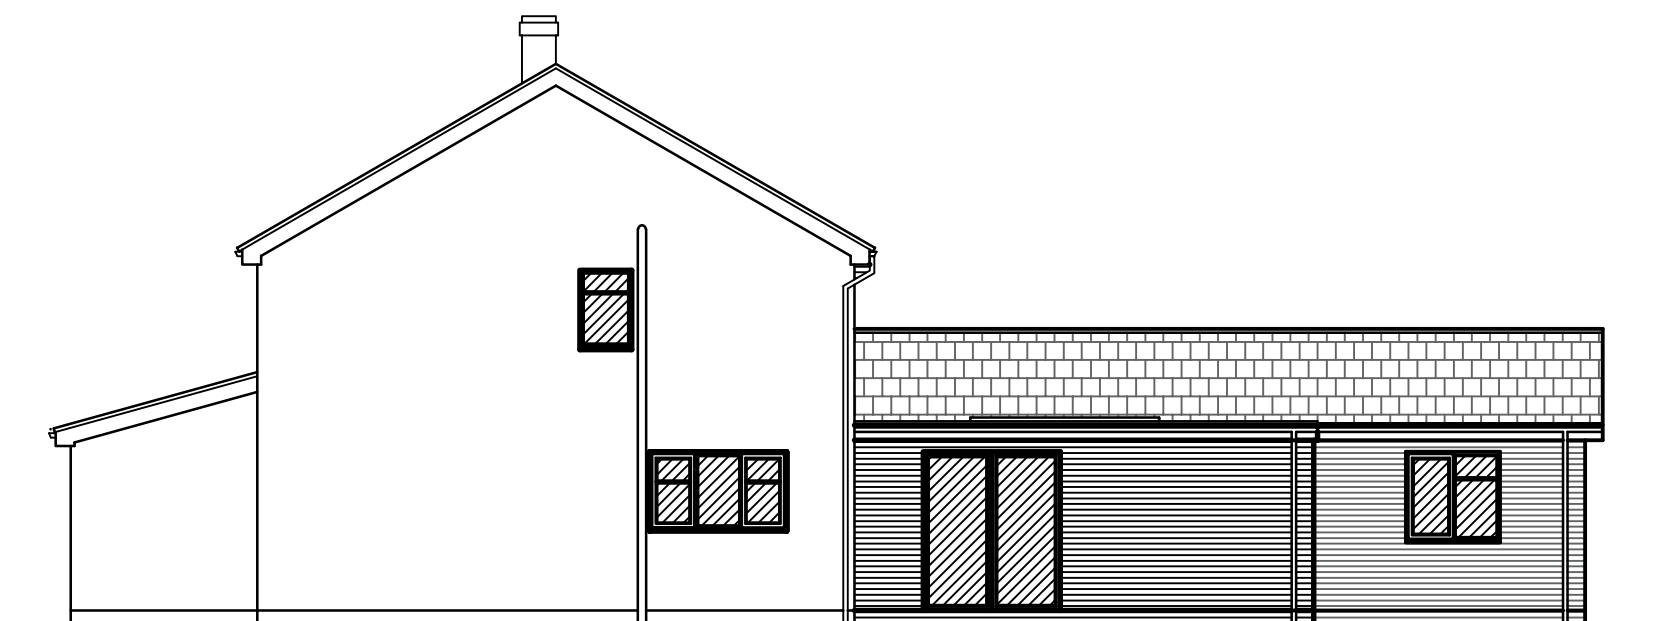

SIDE ELEVATION

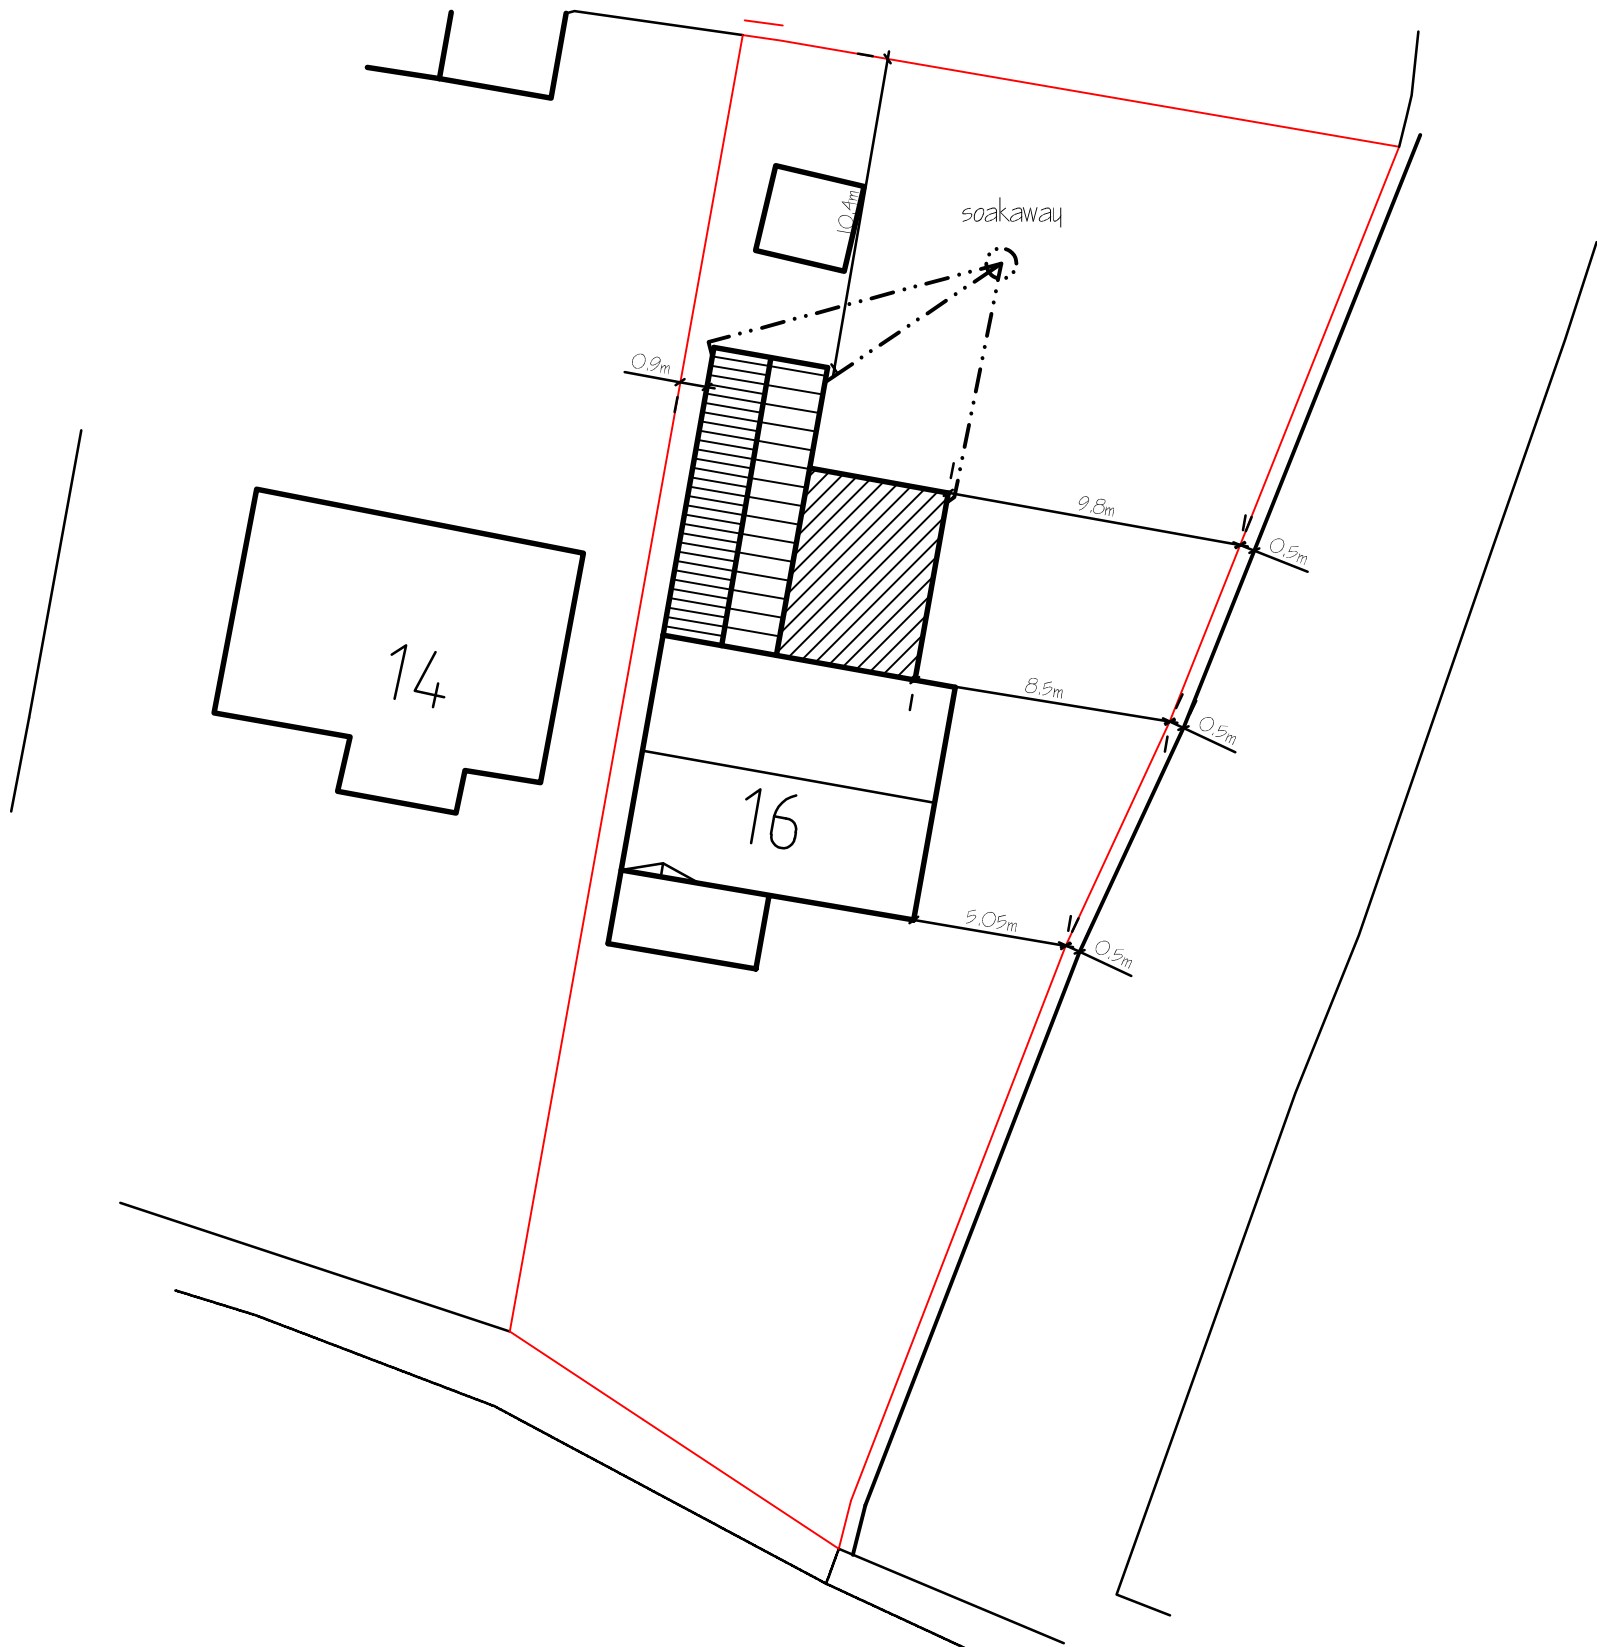

SITE PLAN
1/ 250

ref.	revision	date
G	REPLACE SIZE OF EXTENSION - WALL	FEB '2024
F	STRUCTURAL DETAILS ADDED	JAN '2024
E	PLUMBING REGULATIONS APPLICATION	JUN '2024
D	CHANGE WORKSHEET	OCT '2023
C	CLIENTS AMENDMENTS	SEPT '2023
B	CLIENTS AMENDMENTS	APR '2023
A	CLIENTS AMENDMENTS	APR '2023

G. R. MERCHANT LTD.

ARCHITECTURAL CONSULTANTS
4 Wrights Mews
12A Park Road, Holbeach,
Spalding, Lincs. PE12 7EE
Tel: 01406 490800
E-Mail: office@grmerchantltd.com
Website: www.grmerchantltd.com

Project
REAR EXTENSIONS & ALTERATIONS
16 EAST CORBATE
MOLTON, SPALDING
Lincs, PE12 6QL.

Client
MR & MRS A. SANDELL.

Drawing
PROPOSED
FLOOR PLANS & ELEVATIONS
SITE PLAN

Job Ref. 4088-22. **Drawing No.** 036.

Date FEBRUARY 2023. **Drawn** SLD.

Scales
1/ 50 1/ 100 (Unless Otherwise Stated).

DO NOT SCALE FROM THIS DRAWING
This drawing is copyright and may not be shown, traced, photographed or used for any other purpose other than that for which it is issued. The General Contractor is to check all dimensions on site and report any discrepancies to G. R. Merchant Ltd. All details shown on this drawing including foundations are based upon typical site conditions related to the area. No responsibility can be accepted for ground conditions which may be discovered during construction unless reported to the G. R. Merchant Ltd in the design amendments may be considered. We will survey and recommend in respect of foundations to establish specific site conditions before foundation work is considered. The drawing is issued in the version of format contained and does not purport to contain a full specification of the works. It is solely for the purpose of obtaining Planning / Building Regulation approval. This drawing must not be used as a contract document. The works will not be supervised or inspected on site by G. R. Merchant Ltd or any representative thereof. It is the client or their appointed contractor's responsibility to ensure compliance with all relevant regulations, adherence to specifications, variations to contract etc. All materials to be new unless otherwise stated and all components and materials etc. to be used fixed and installed etc. in strict accordance with manufacturers instruction and relevant code of practice. Materials shall conform to appropriate British standard specification or BS EN certificate or European code equivalent. The Employer / Client must ensure that the selected contractor is competent with and adopts all measures necessary to achieve compliance with Health and Safety legislation for Building sites and Work places. The Employer / Client is advised that should the works need to comply with the Construction Design and Management Regulations as independent Professional Designer will be required. The works shall comprise all that is shown on the drawing and details. Work that may not specifically be shown but may be reasonably inferred as necessary to carry out the works shall be deemed to be included. It is the client / Employer's responsibility to be aware of any Party Wall etc. Act 1996 when building in close proximity to adjacent neighbouring boundaries.