




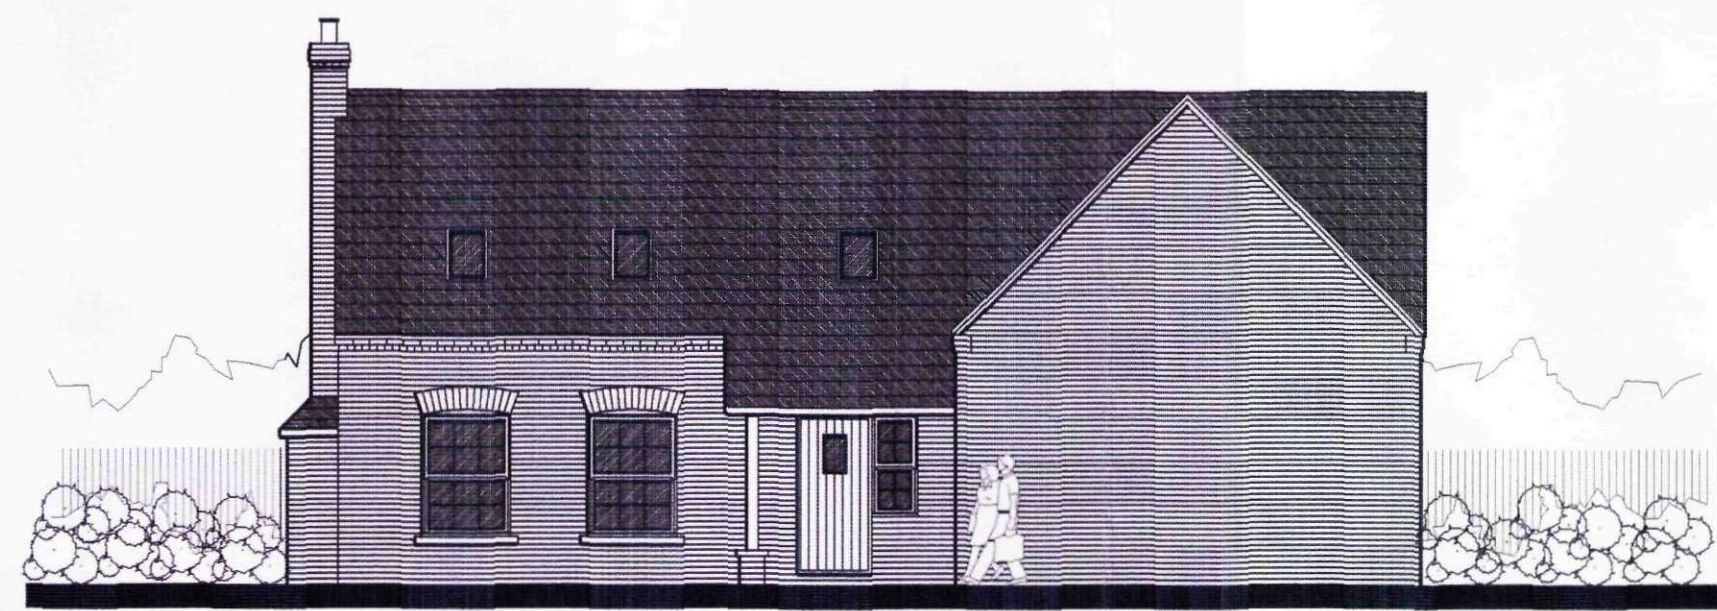


PROPOSED FRONT ELEVATION (east)

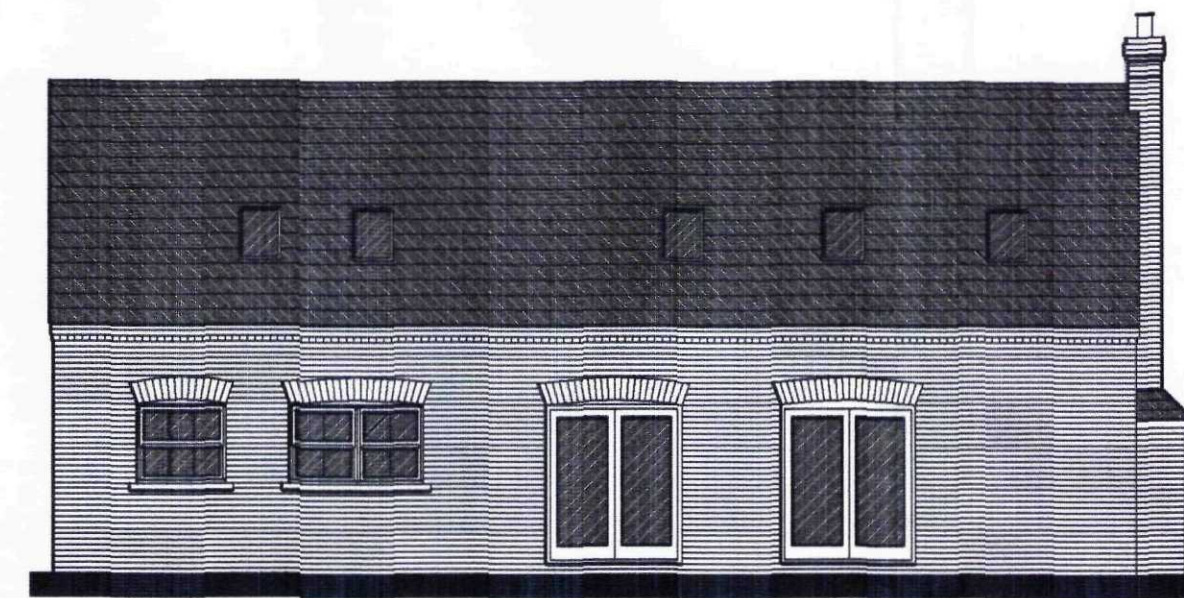

PROPOSED REAR ELEVATION (west)

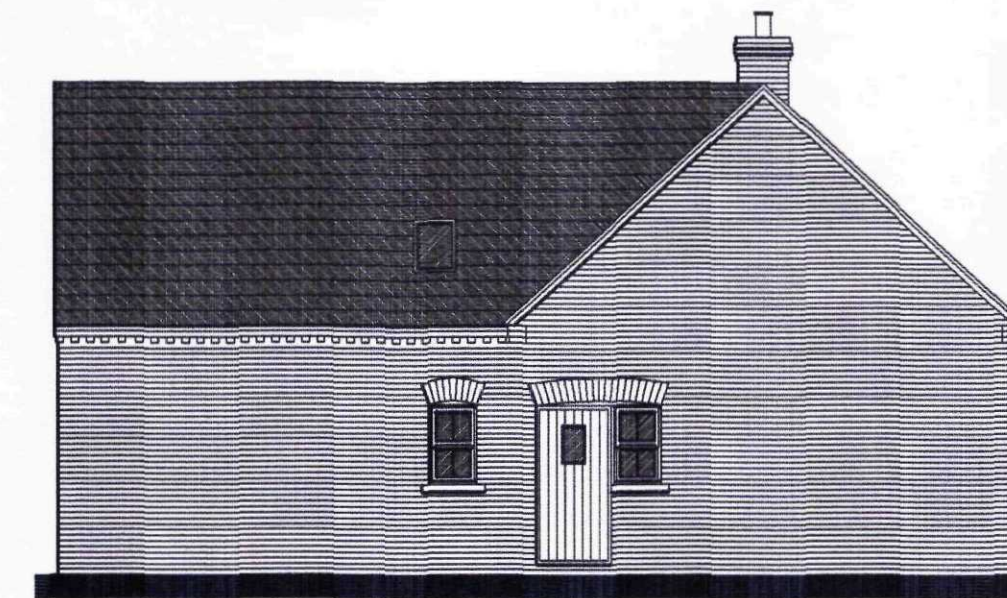

PROPOSED SIDE ELEVATION (north)

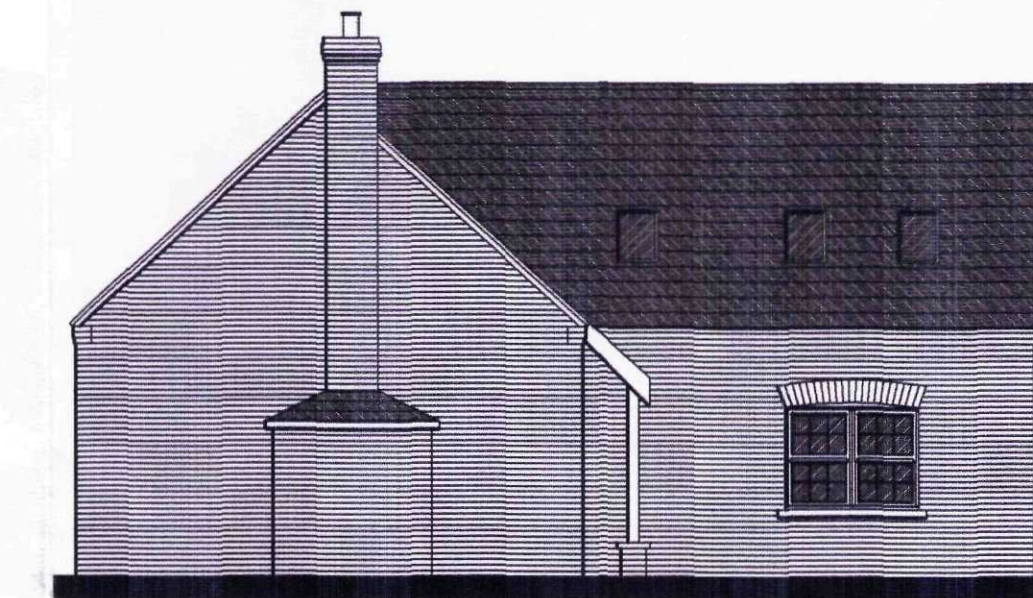

PROPOSED SIDE ELEVATION (south)

proposed external materials to be agreed.




Ground Floor Layout



LOCATION PLAN



First Floor Layout

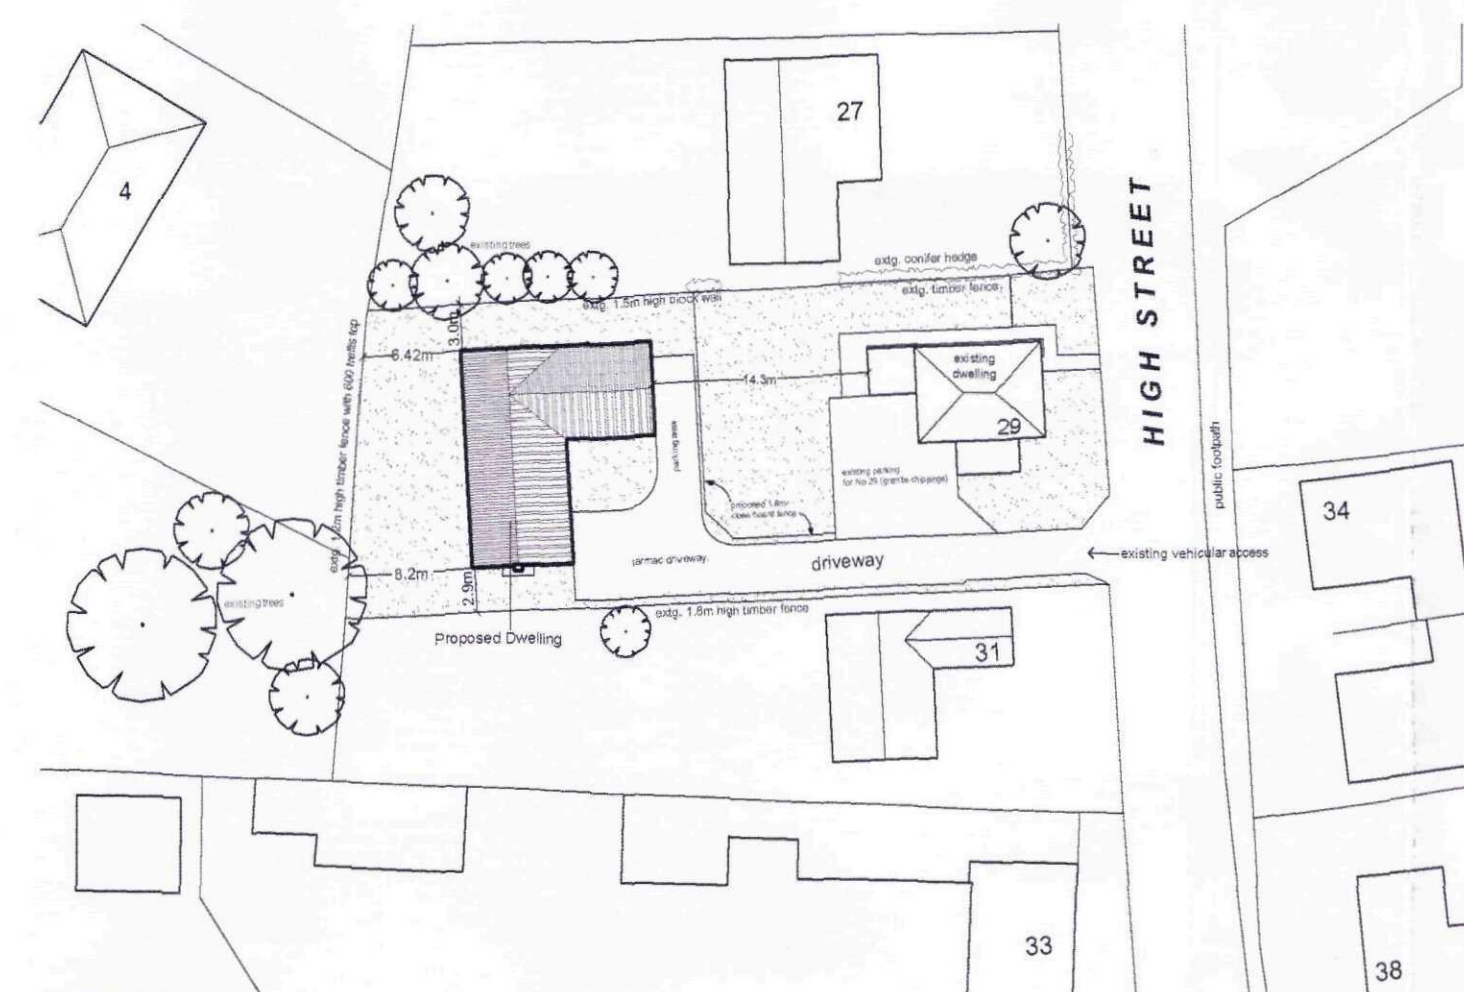

SITE PLAN

3002  
Planning & Development  
19 MAR 2012  
Ref: 0223-12

Revision A Date Drawn Description

Client Mr & Mrs Price


Project Proposed dwelling at rear of 29 High St, Moulton

Drawing Planning Drawing

Scale 1:50, 1:100, 1:500, Drawn AWM Date 28/02/2012  
1:1250

Trevor A Clay RIBA Ltd, 14 Old Fendike Road, Weston Hills, Spalding, Lincs. PE126DD  
01406 380027 07778 597975 trevor@tacarchitects.co.uk

Drawing No. 11/297/PA/001

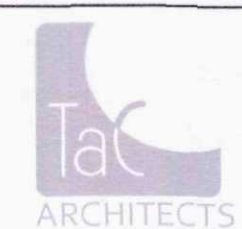

www.tacarchitects.co.uk