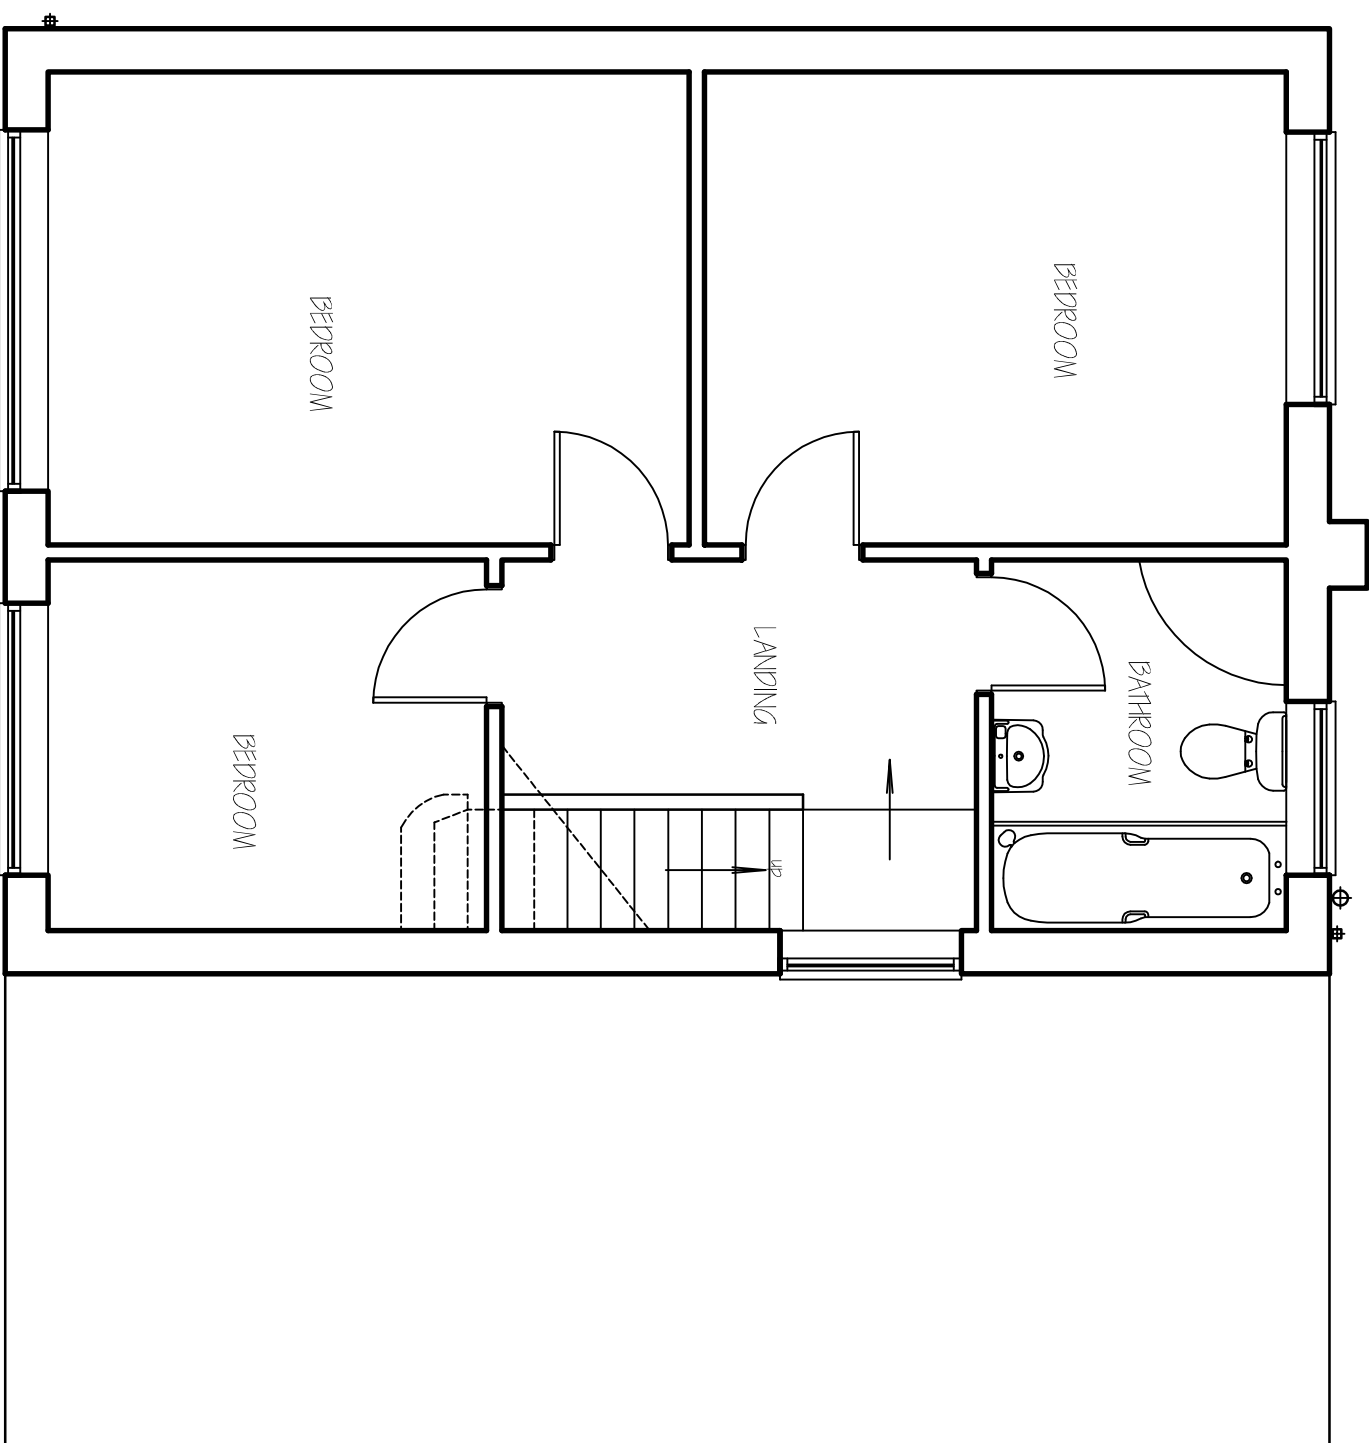
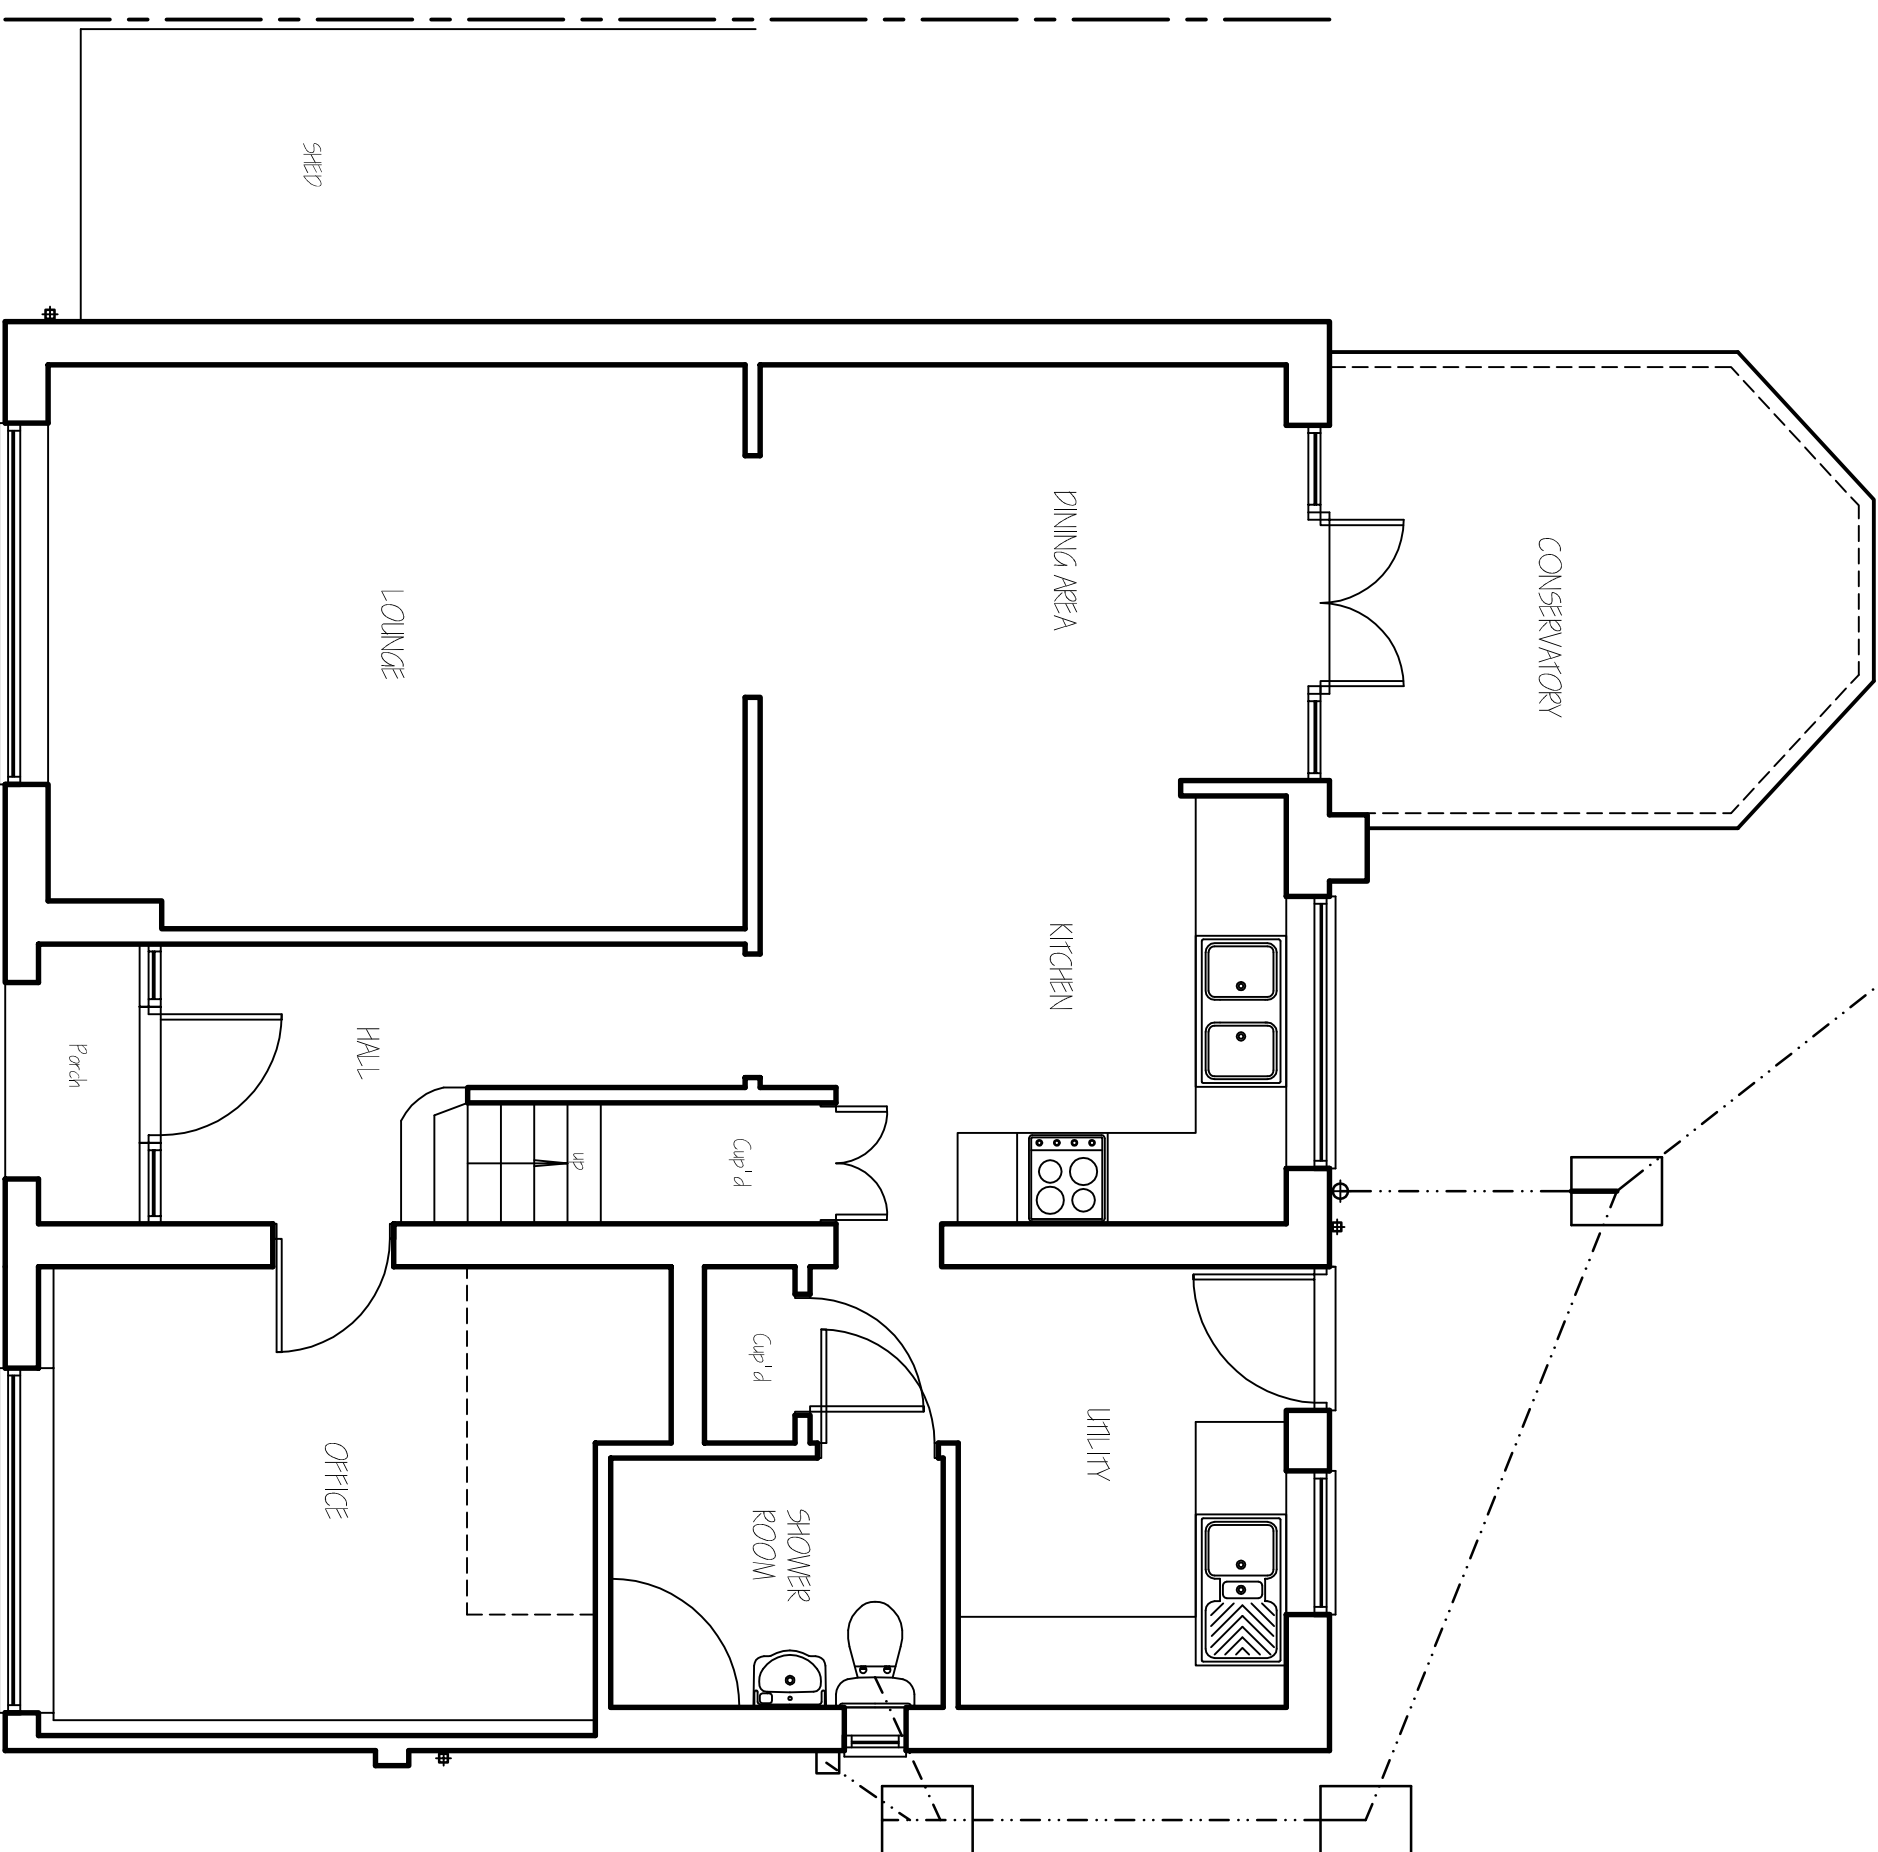
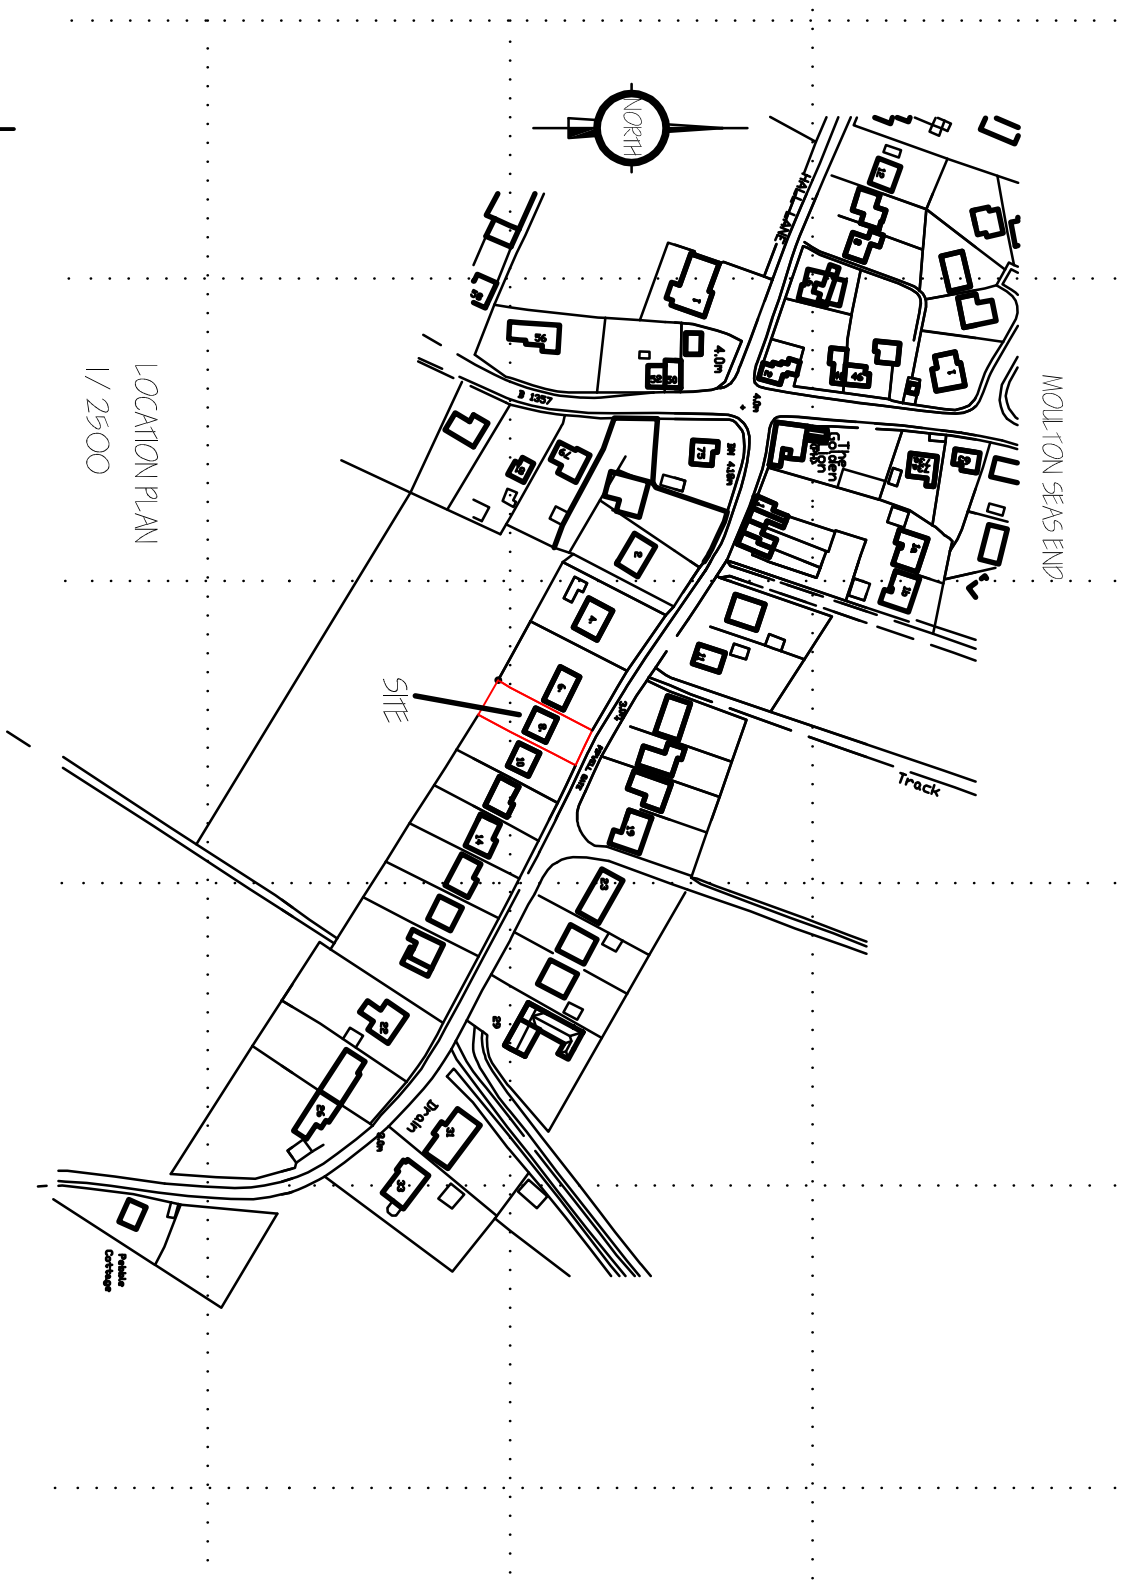
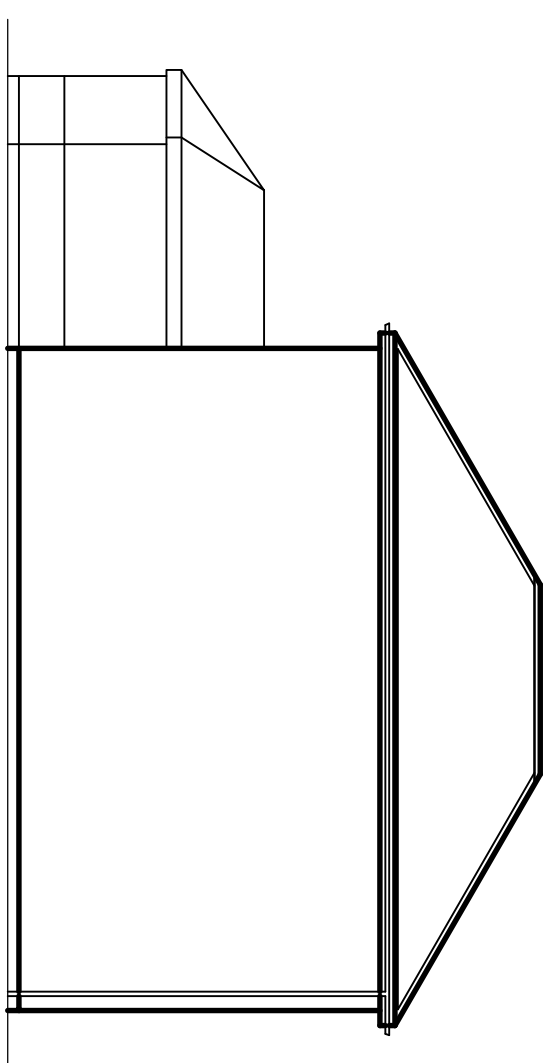
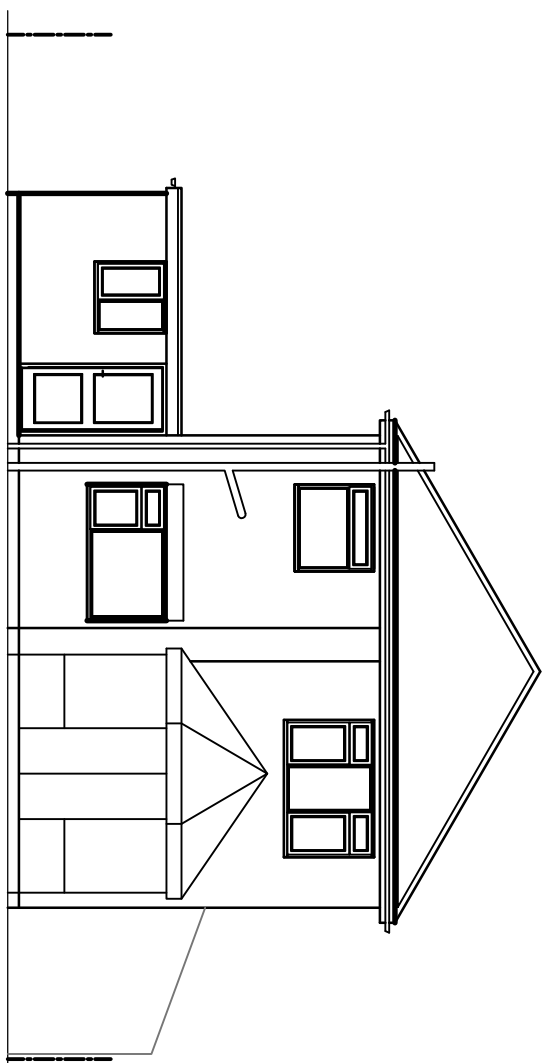
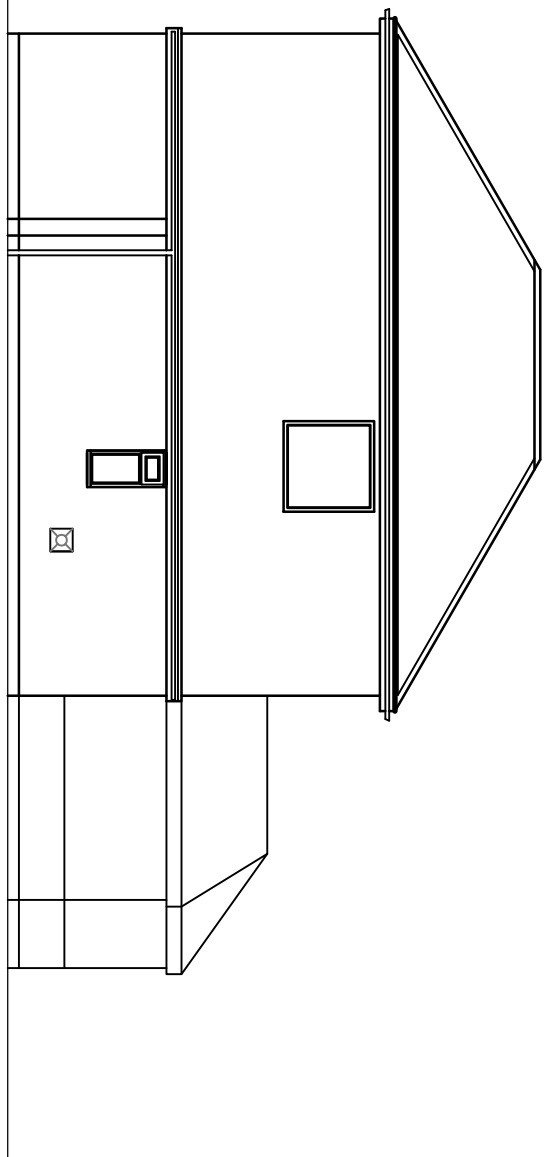
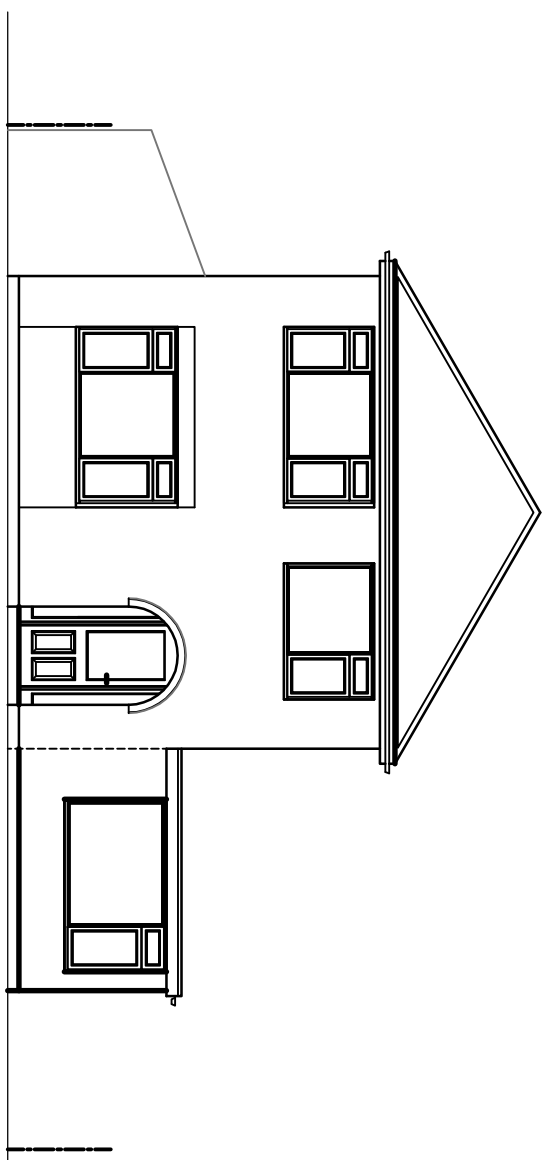


[illegible]

G. H. MEHRCHANI LTD.
LENG AMICE FIVE
ARCHITECTURAL, STRUCTURAL
AND LAND DRAINAGE
CONSULTANTS
4 Wrights Mews
12A Park Lane,
Spalding, Lincs. PE12 7EE
Tel: 01406 490600
Fax: 01406 425744
E-Mail: gr.merchani@btconnect.com

Project
EXTENSION & ALTERATIONS,
8 PIPWELL GATE,
MOUTON SEAS END,
SPALDING, LINC'S, PE12 6L

Client
MR. & MRS. M. CLAYTON

FLOOR PLANS & ELEVATIONS - EXISTING.
LOCATION & SITE PLANS.

Job Ref.	Drawing No.
----------	-------------

Date	Drawn
FEB' 2016.	GRM.

1/50, 1/100, (unless otherwise stated)

DO NOT SCALE FROM THIS DRAWING

[illegible]