
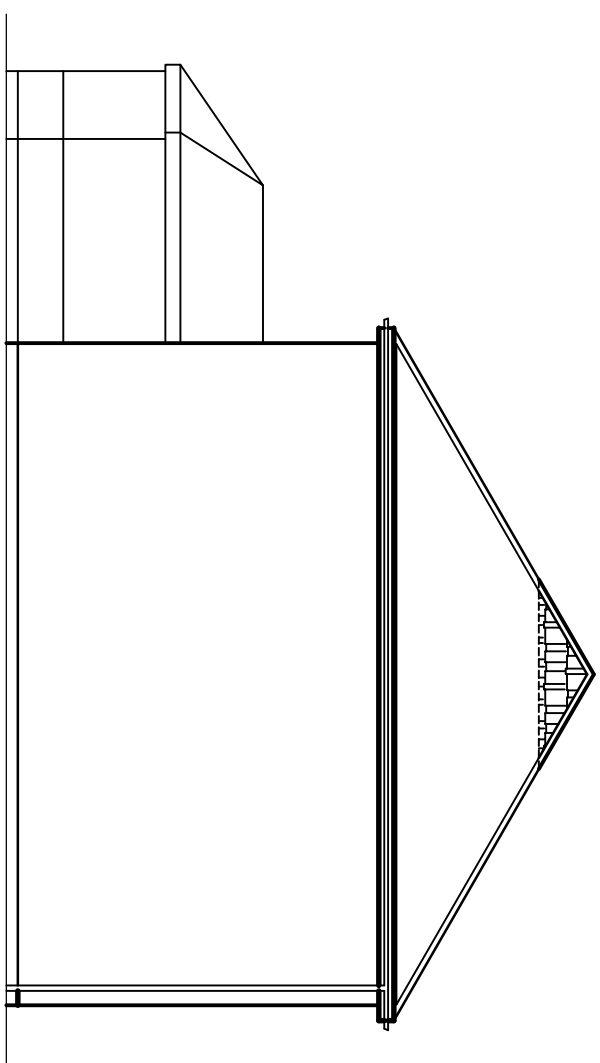
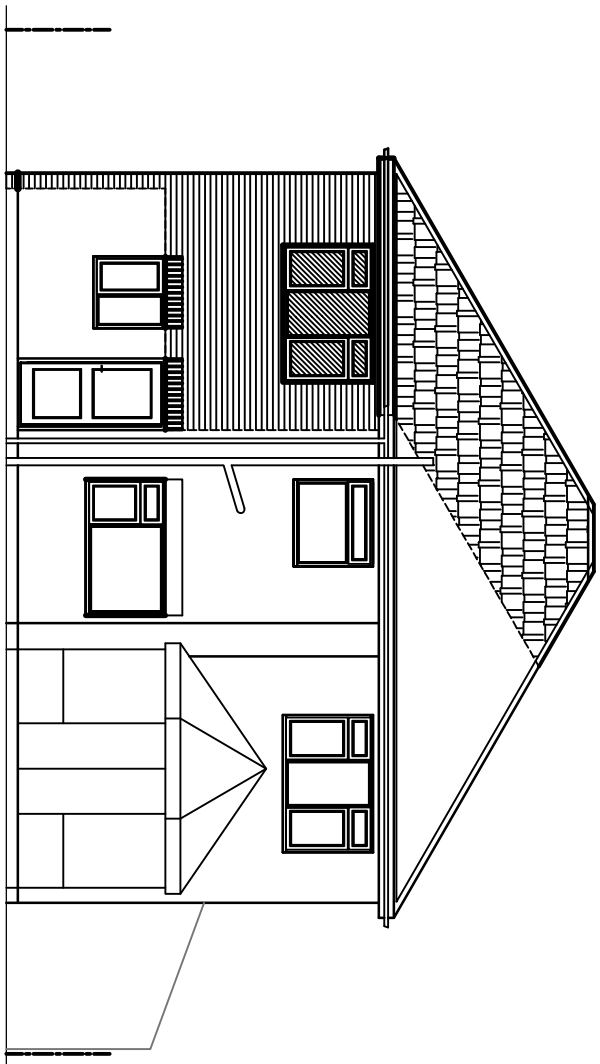
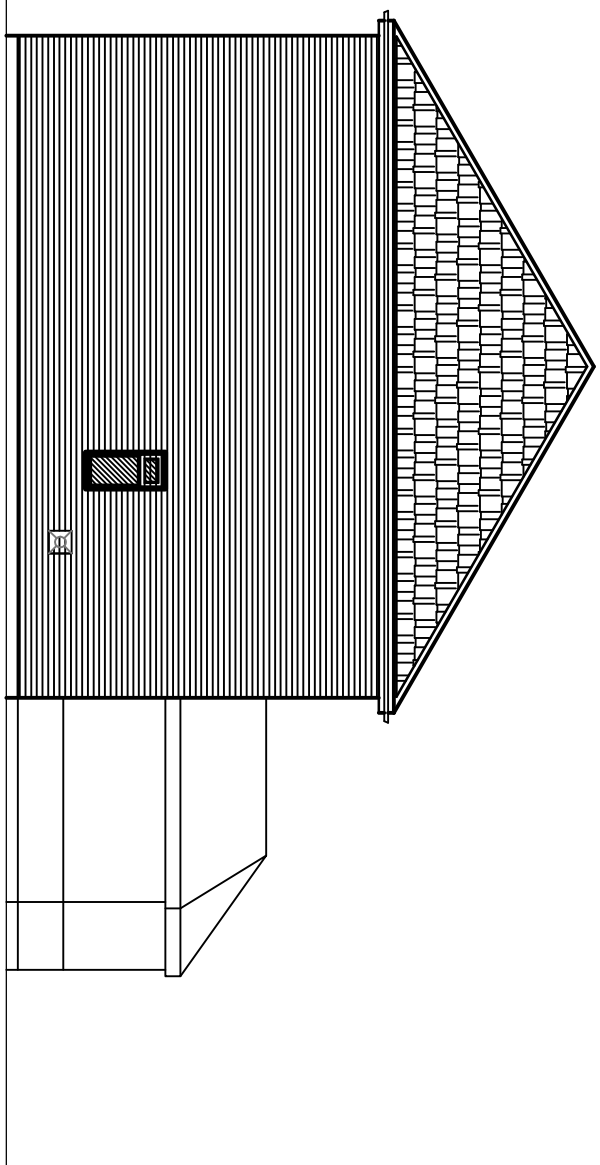




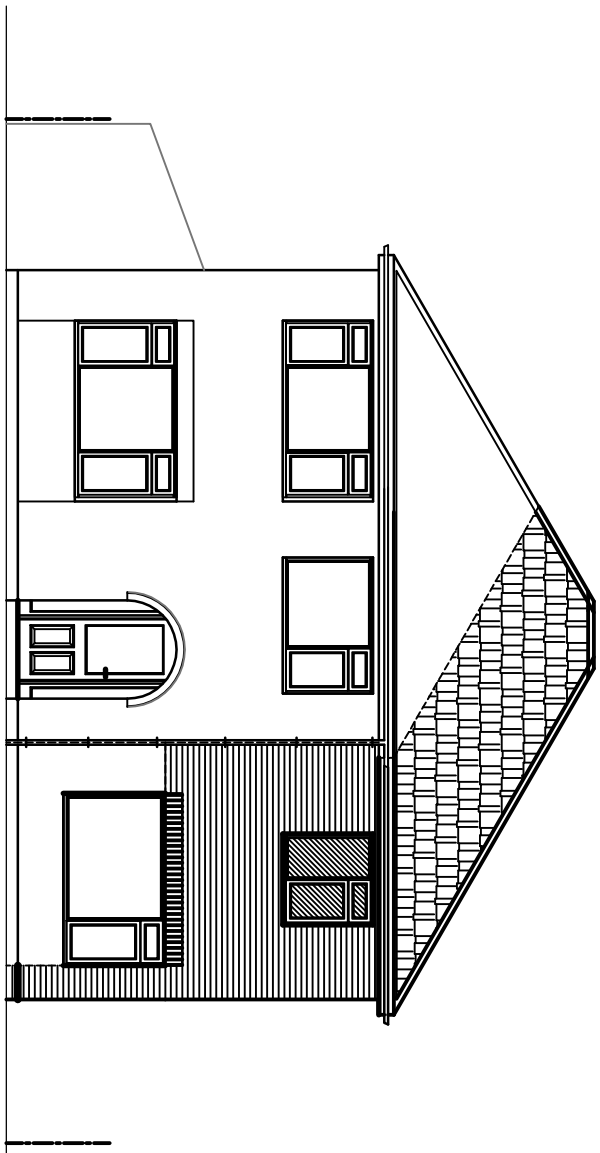


FRONT ELEVATION


SIDE ELEVATION

REAR ELEVATION

SIDE ELEVATION

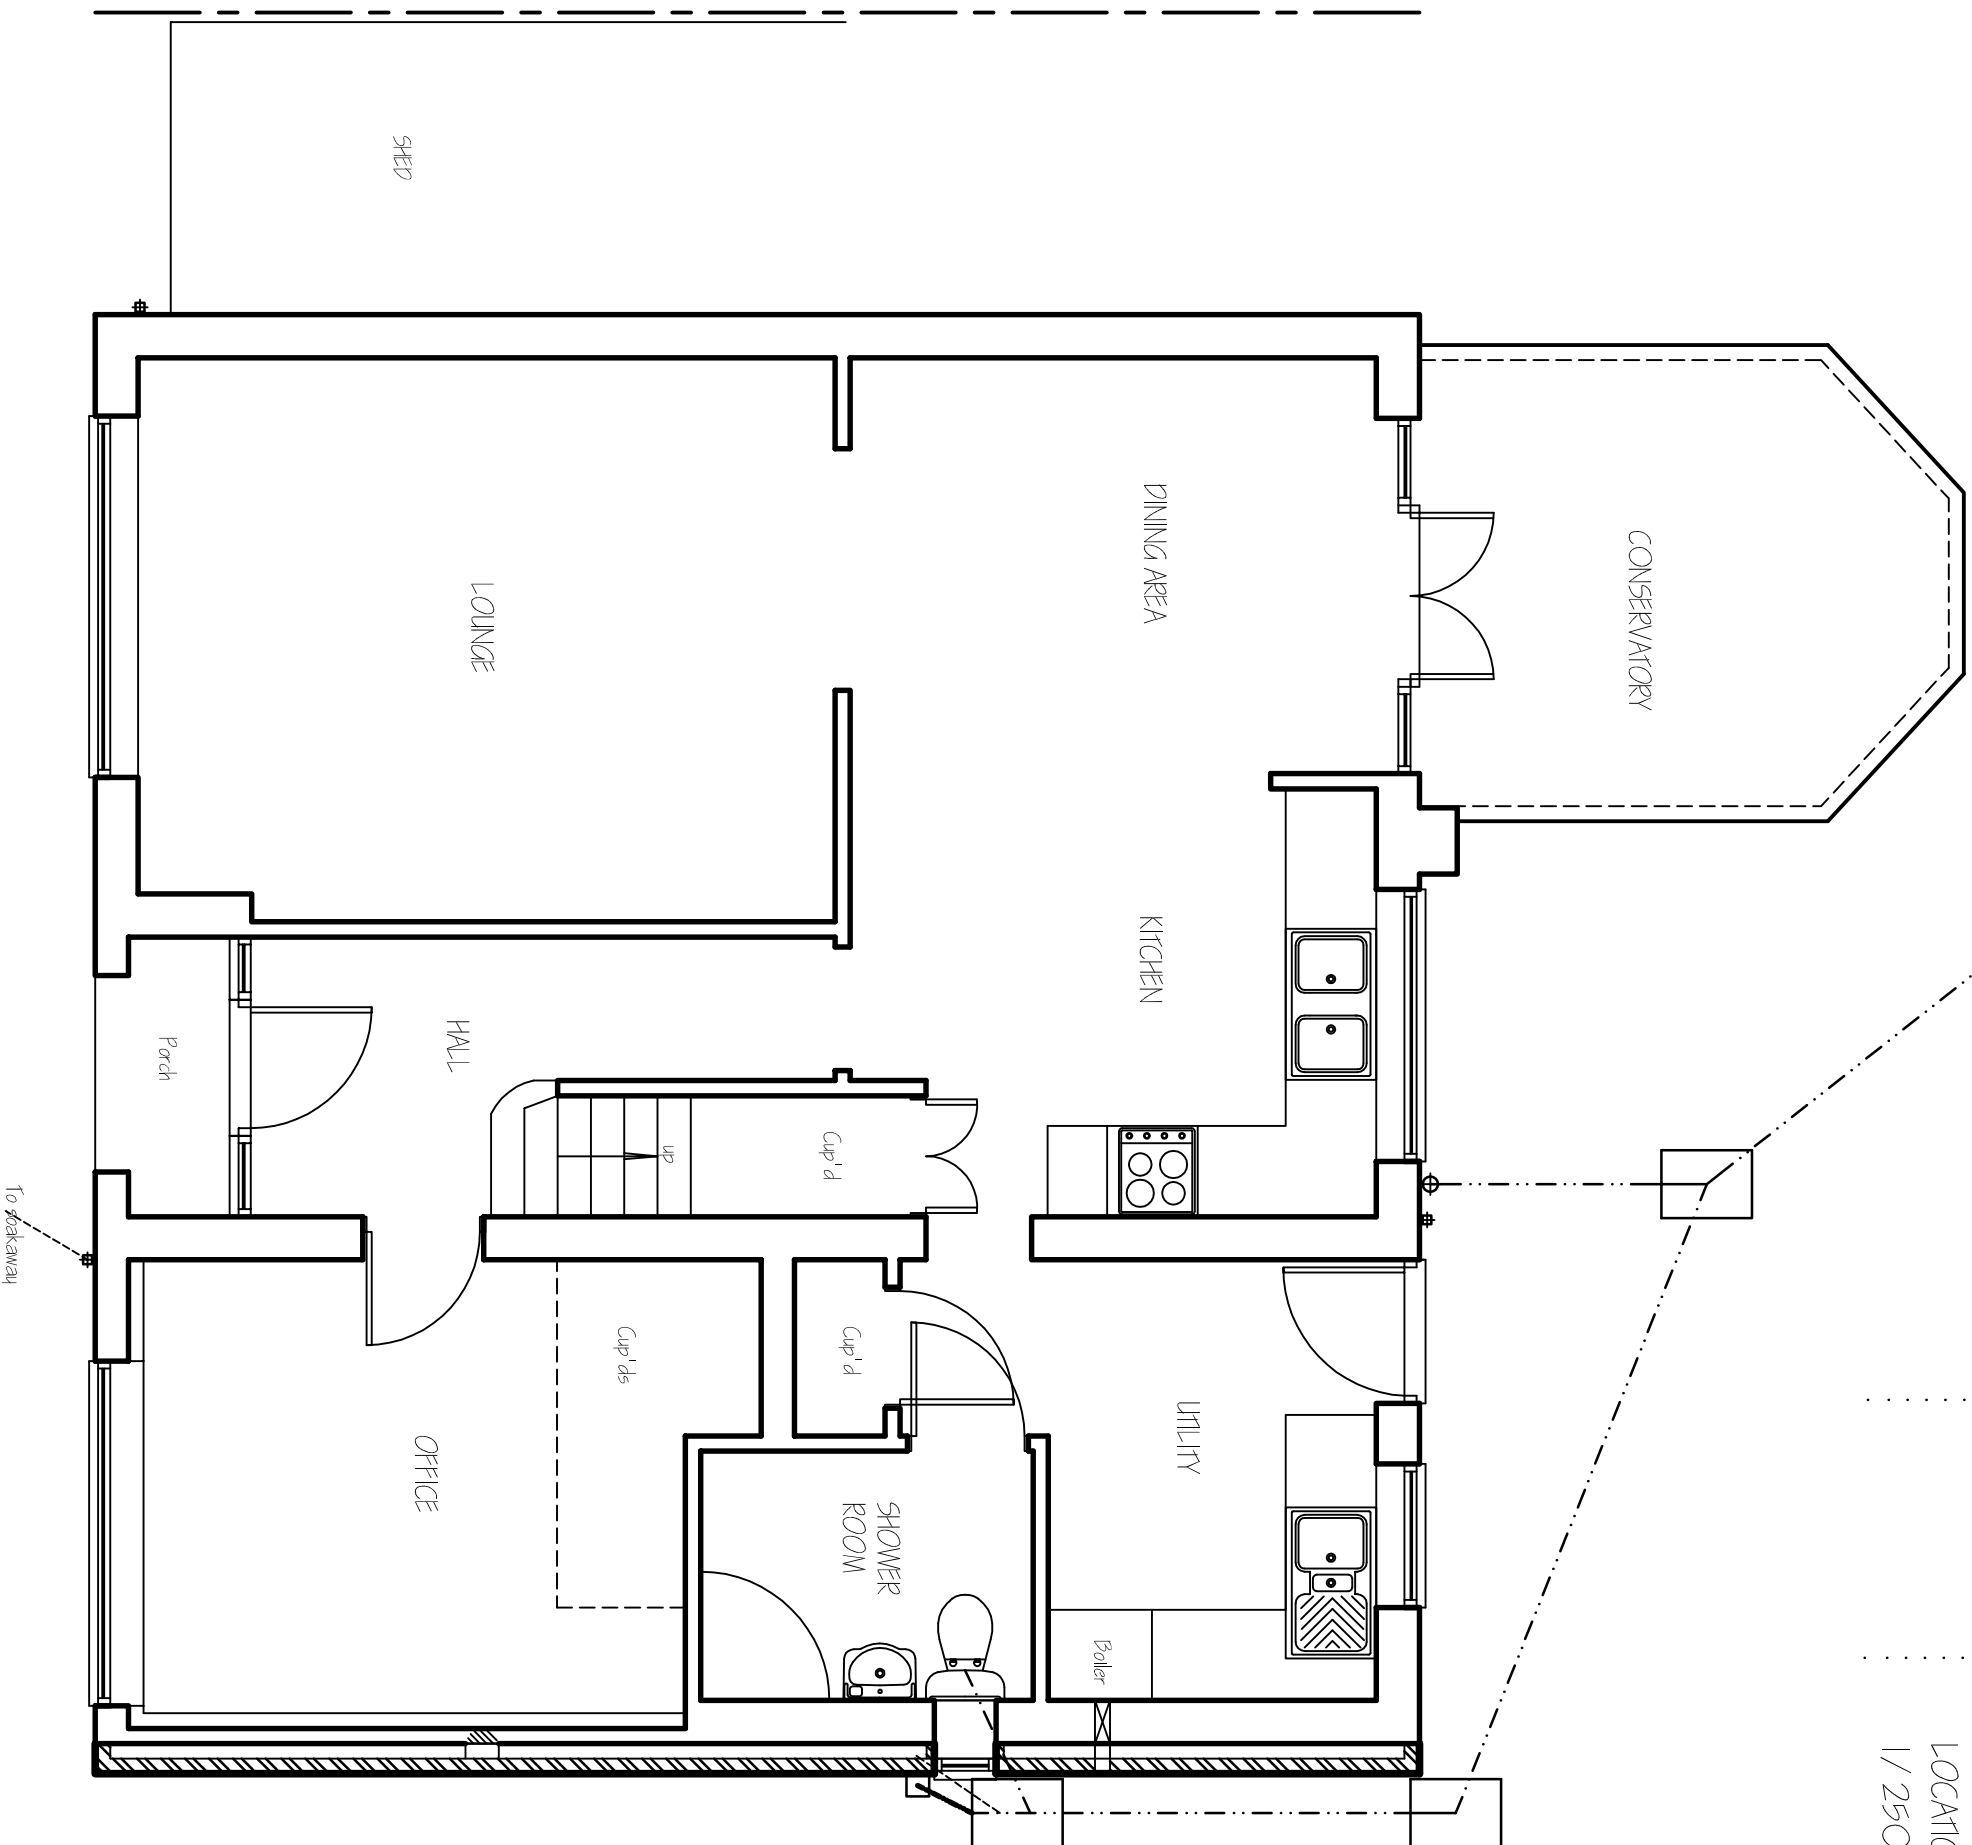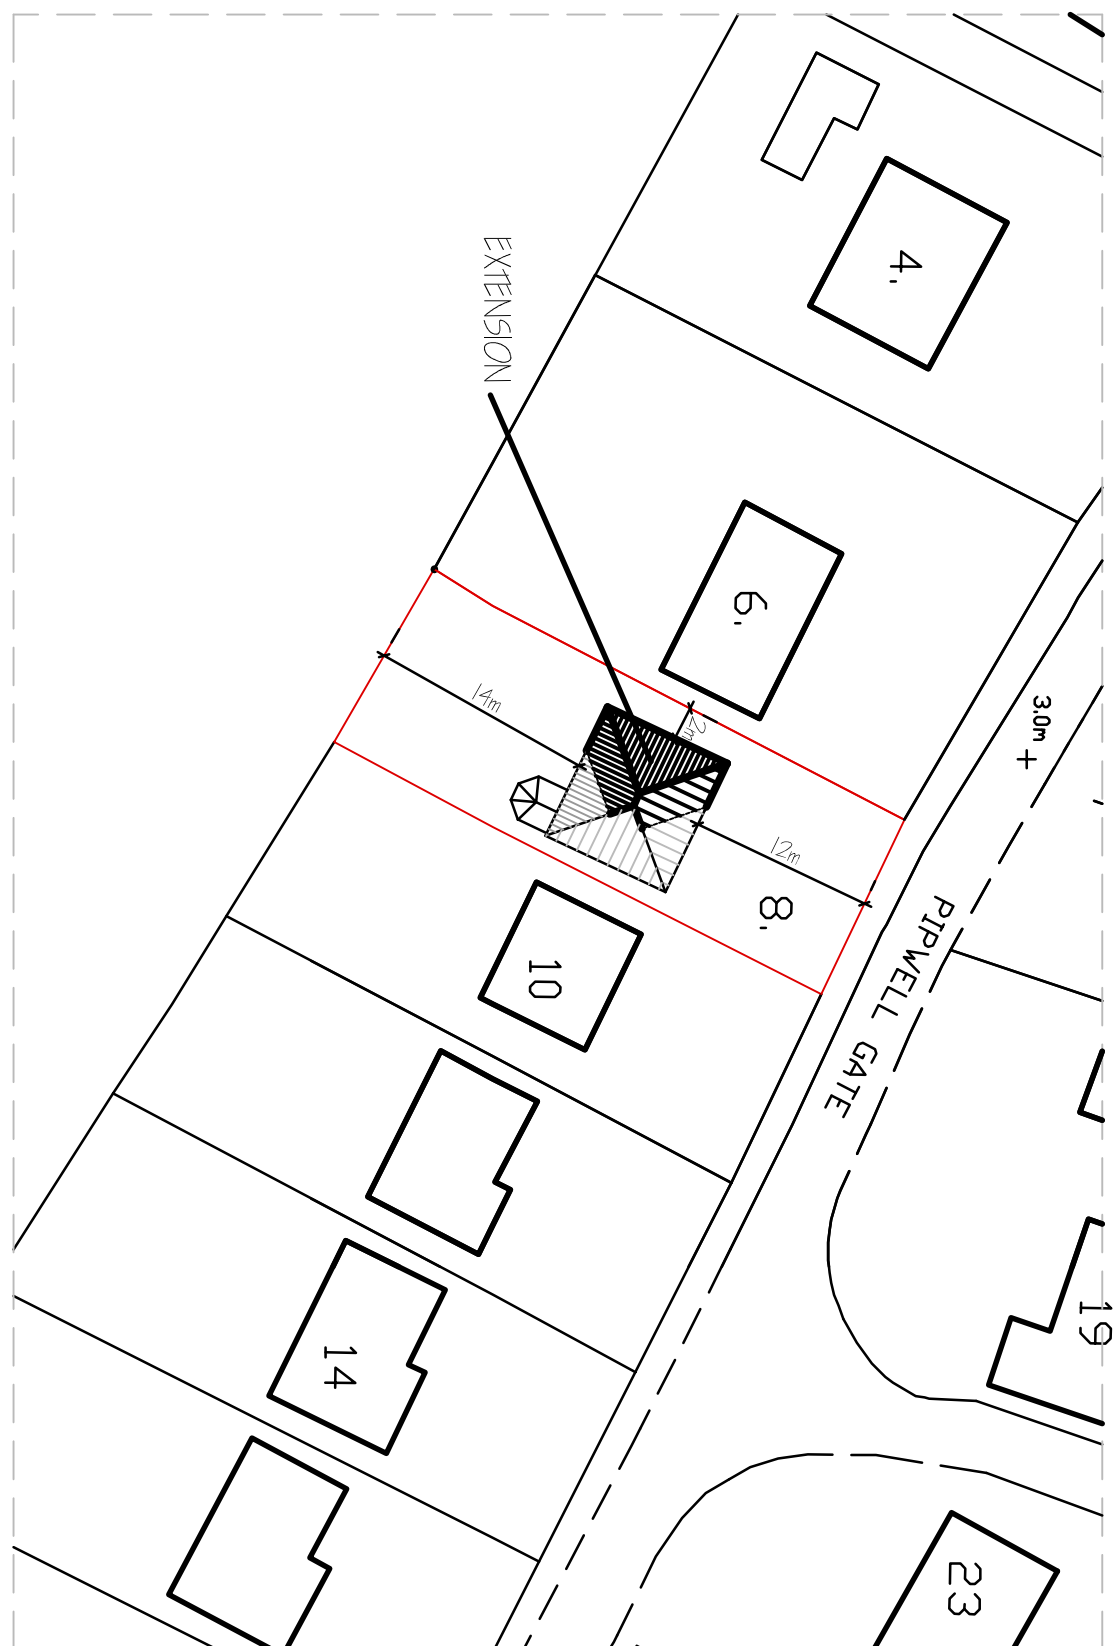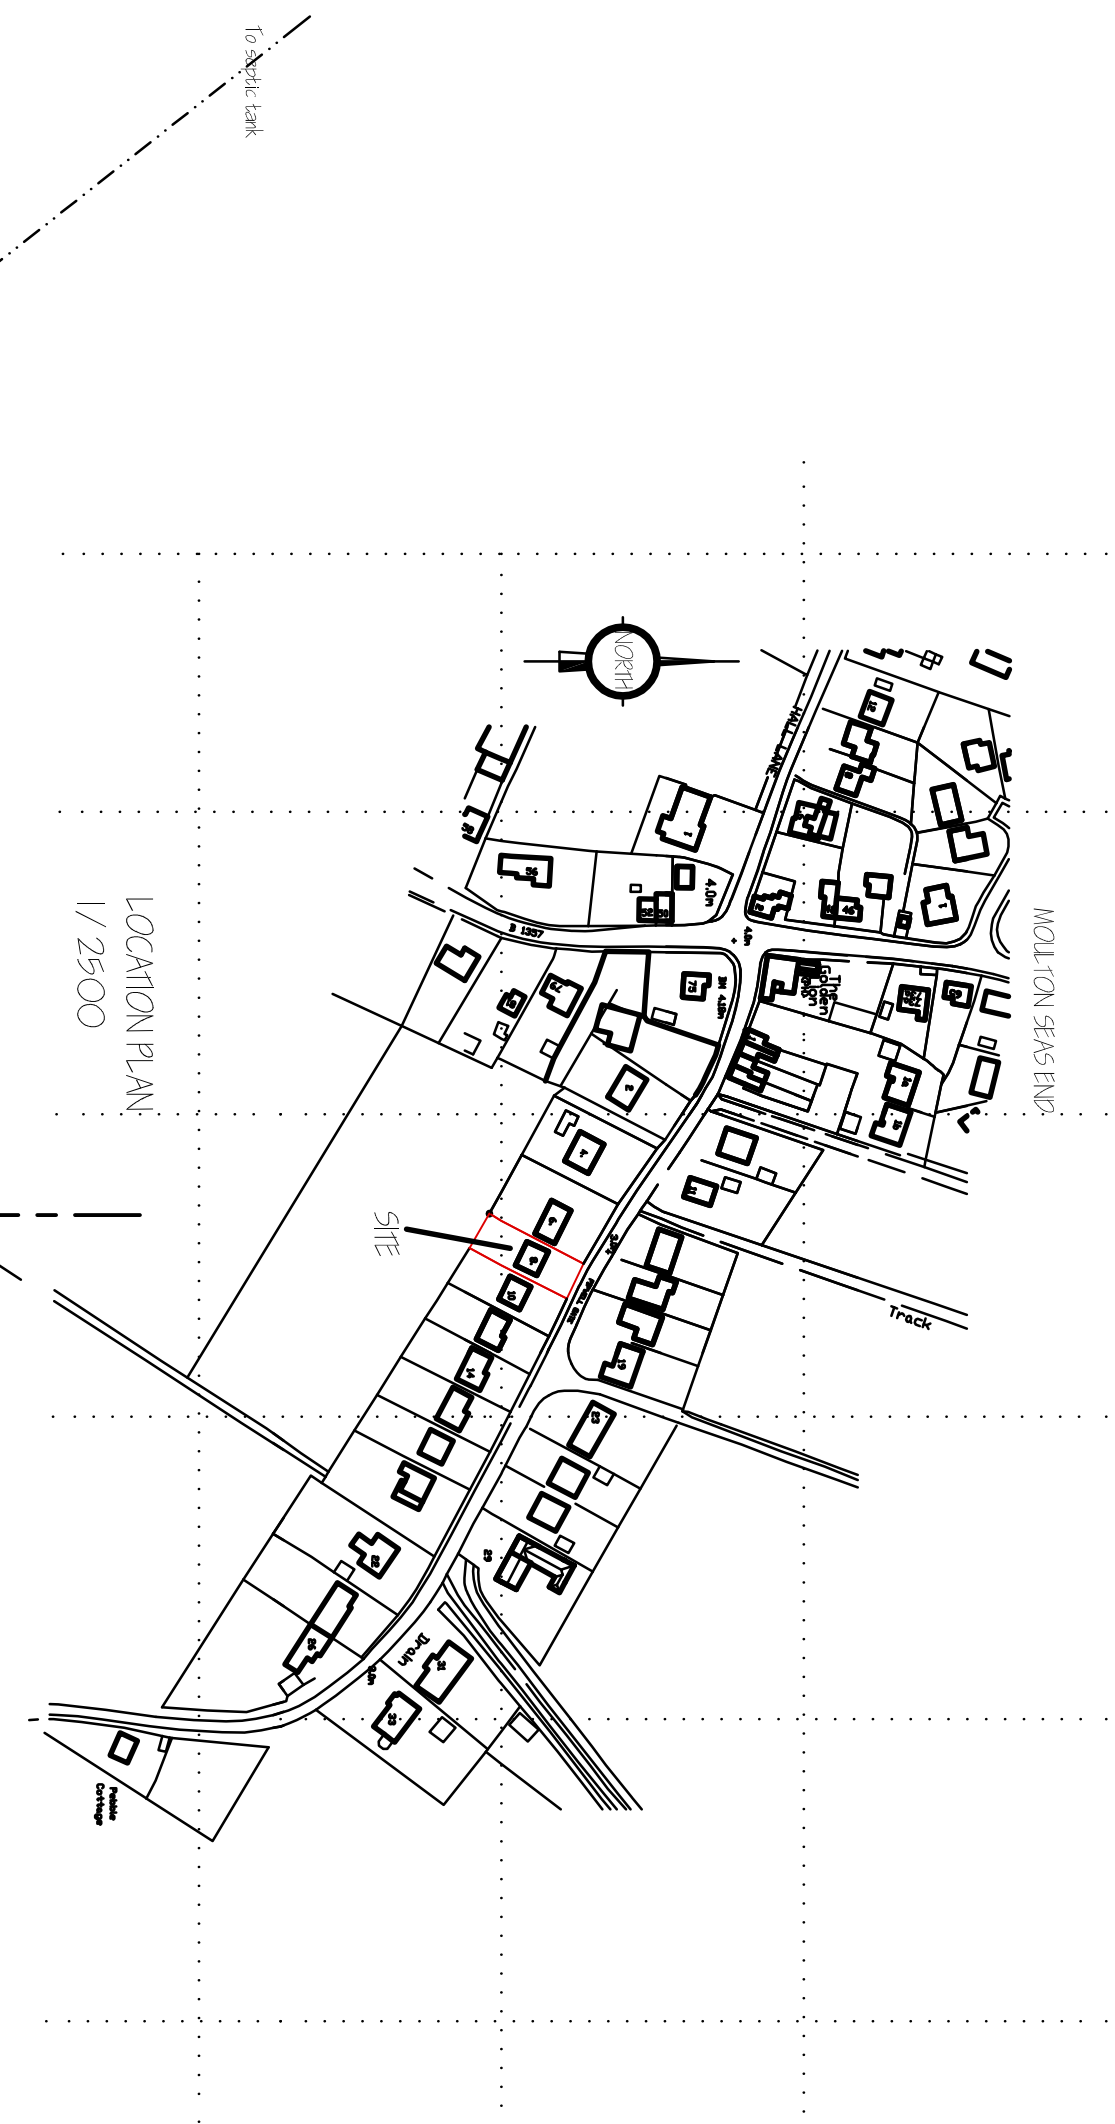

GROUND FLOOR PLAN

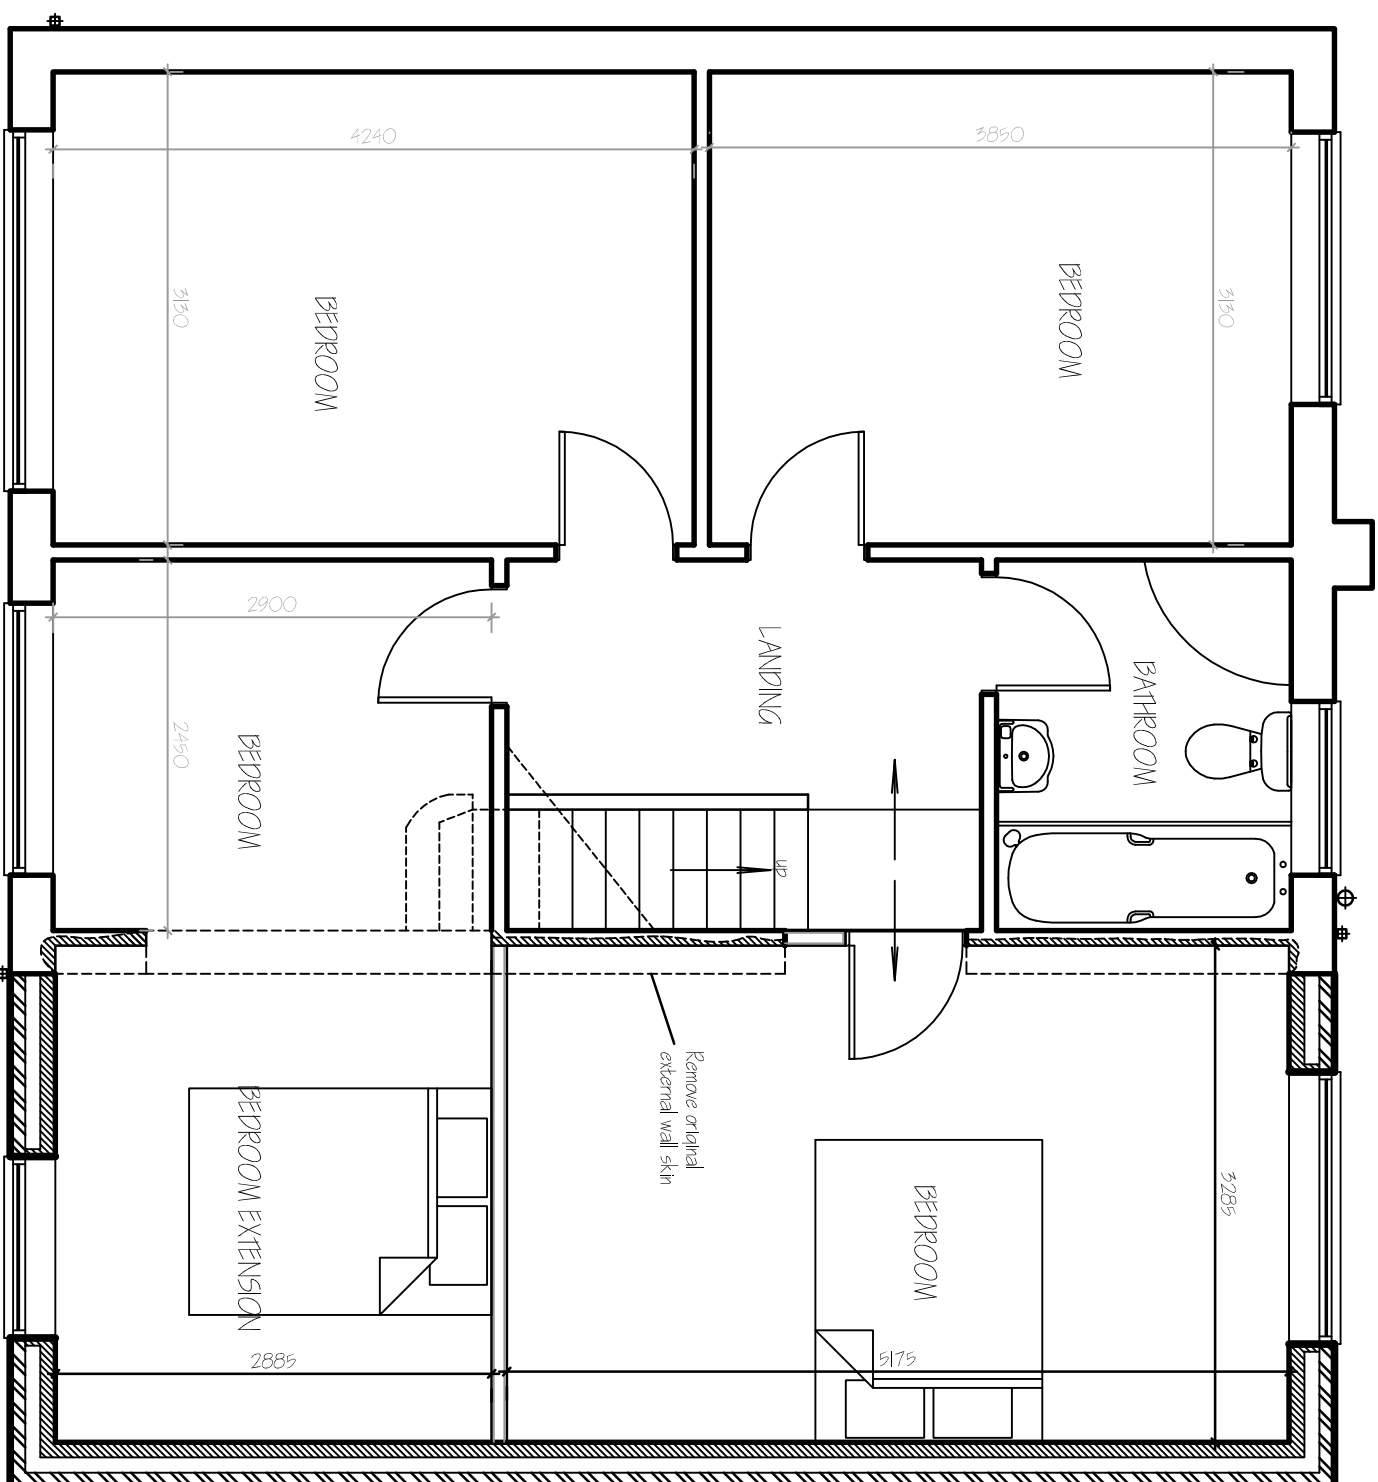

FIRST FLOOR PLAN.

[illegible]

G. R. MERCHANT LTD.
1.ENG AMICE FIMO

**ARCHITECTURAL, STRUCTURAL
AND LAND DRAINAGE
CONSULTANTS**

4 Wrights Meadows
12A Park Road, Hobbeach,
Spalding, Lincs. PE12 7EE
Tel: 01406 490800
Fax: 01406 483724
E-Mail: gr_merchant@btconnect.com

Project	EXTENSION & ALTERATIONS, BIRNELL CARE MOLTON SENIORS SPALDING, LINC'S., FEB 12 BILL
Client	MRS. & MRS. M. CLAYTON
Drawing	FLOOR PLANS & ELEVATIONS - PROPOSED, LOCATION & SITE PLANS.
Job Ref.	2937-16.
Date	FEB. 2016.
Drawing No.	02A
Drawn	GRM.

DO NOT SCALE FROM THIS DRAWING