



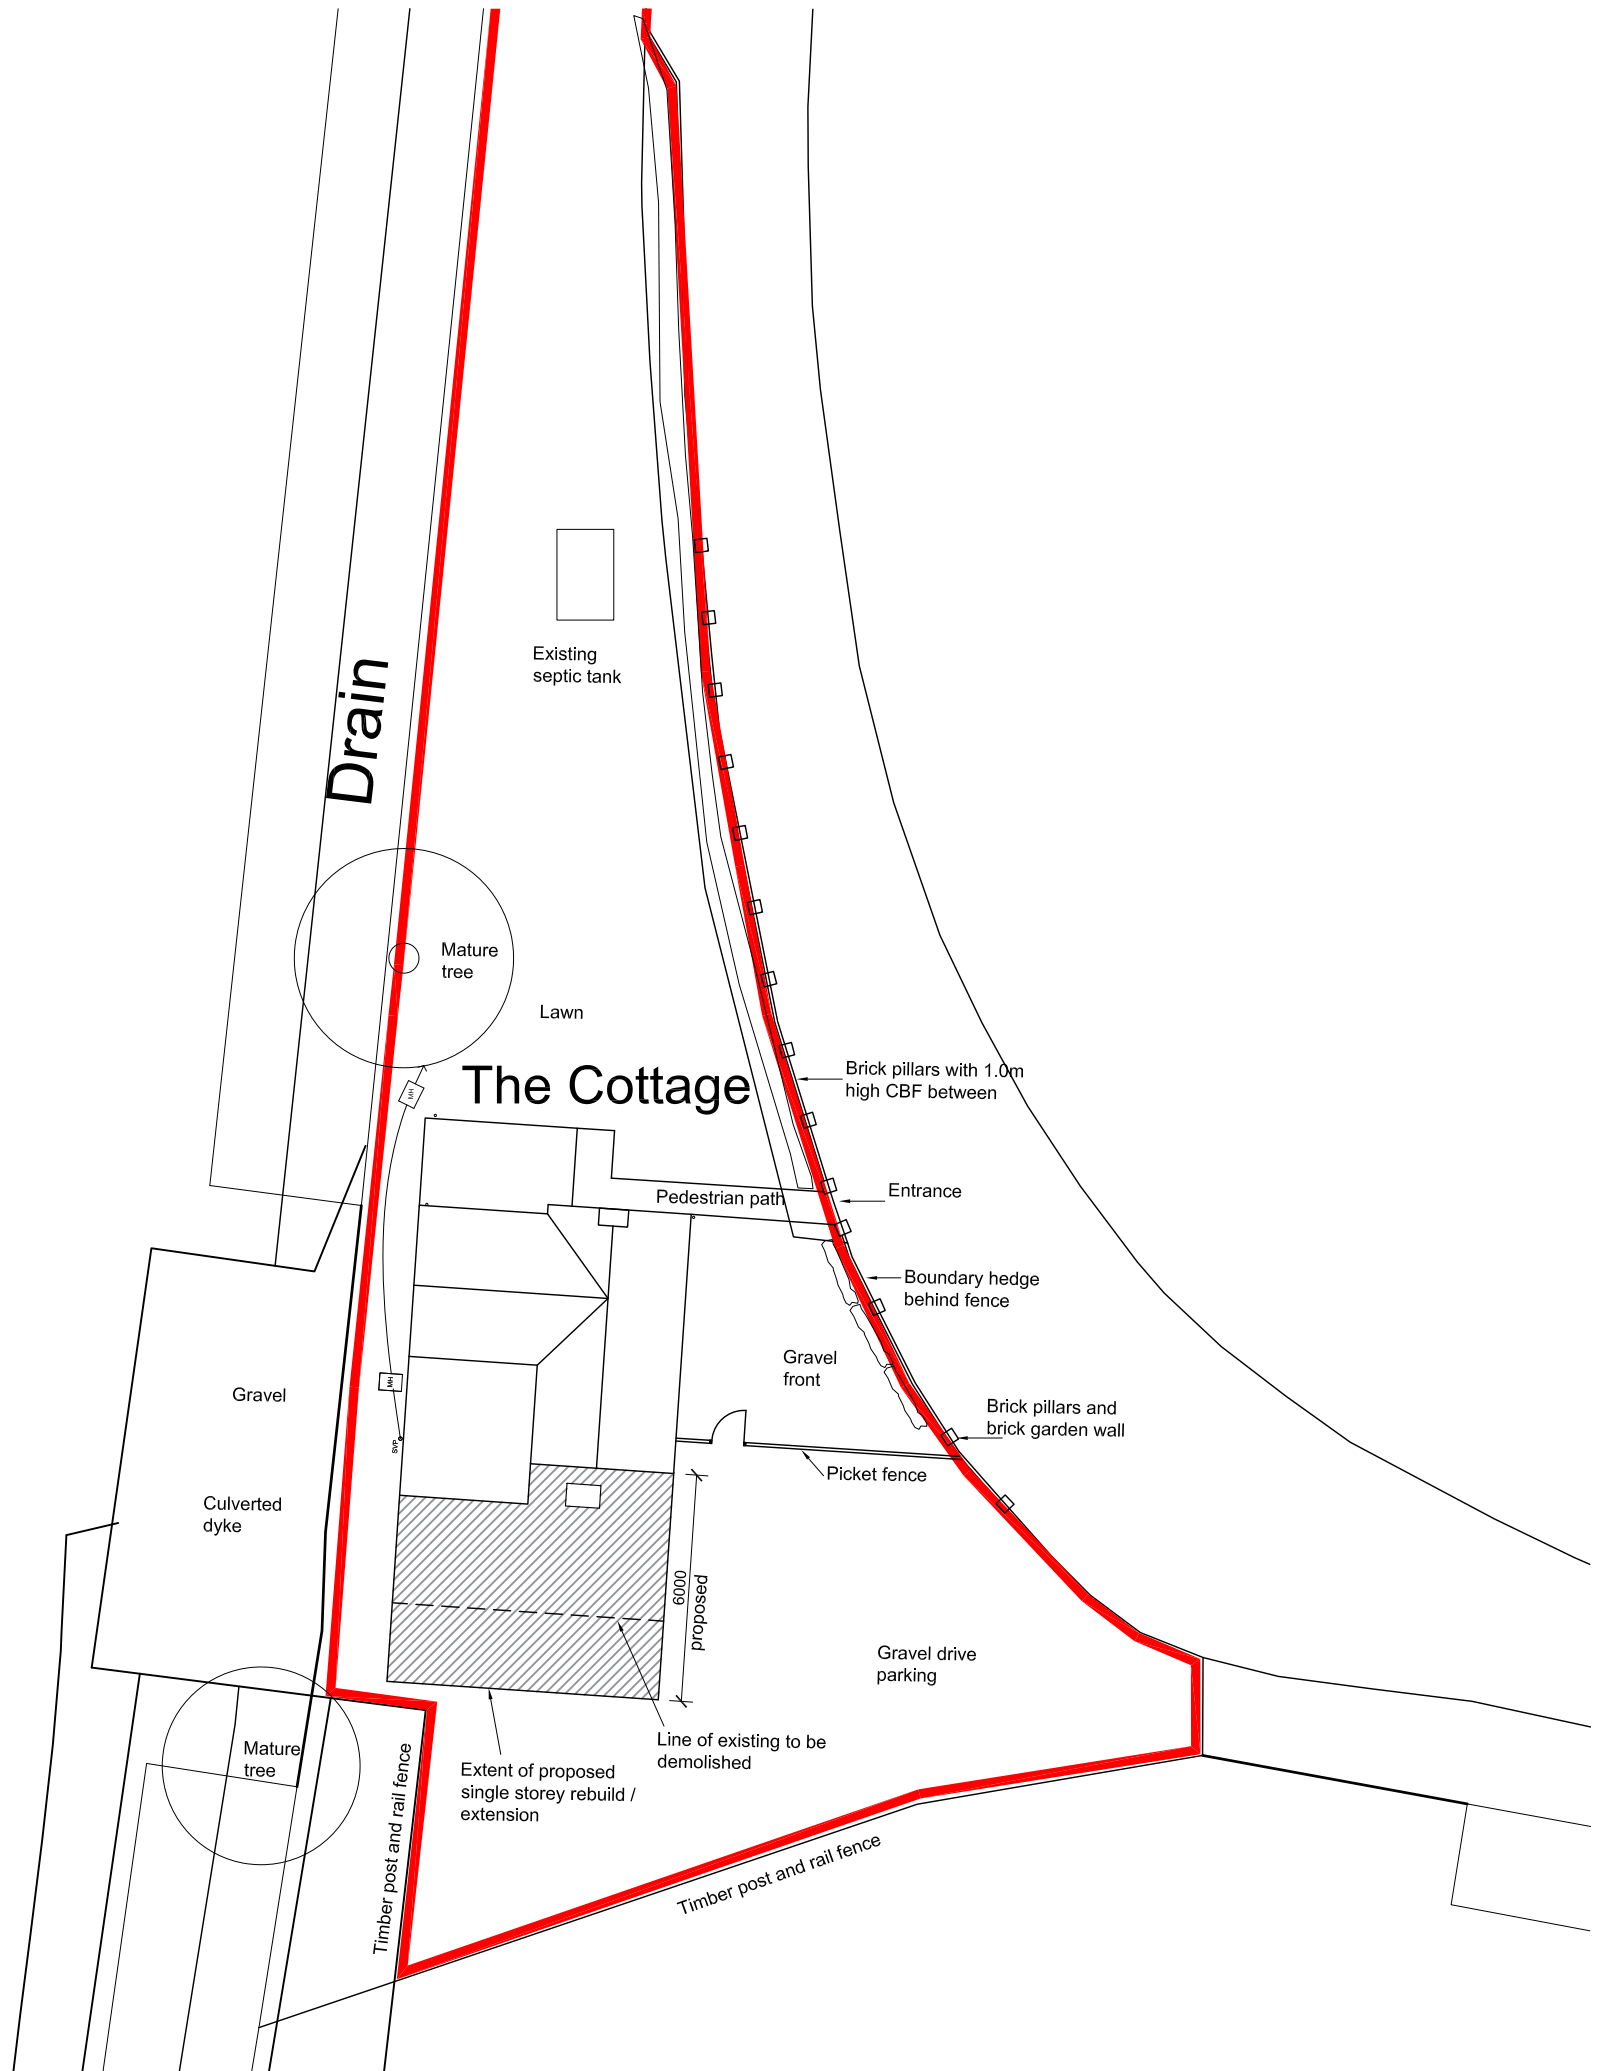

Proposed Site Block Plan

DRAINAGE
Foul drainage no changes proposed
Surface water drains to water butt & soakaway

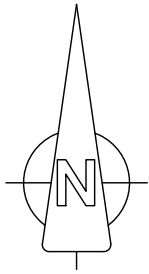

J M A D Architecture			
www.jennymcintee.co.uk info@jmadarch.co.uk Tel 07921 003153			
Project:	Single Storey Extension	Date:	Jan 2021
Address:	The Cottage, West Gate, Mouldon Chapel, Spalding	Scale:	1:200 on A3
		drawn:	GF checked: JM
Client:	Mr & Mrs Yule	Job No:	20165
Drawing Title:	Proposed Site Plan	Dwg No:	02 B