



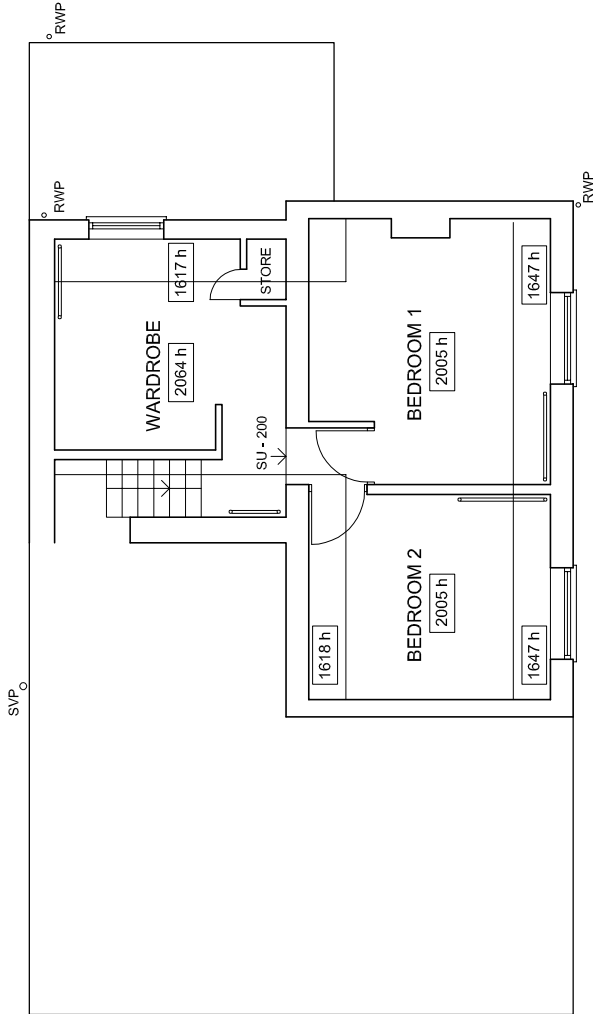


FIRST FLOOR PLAN scale 1:100

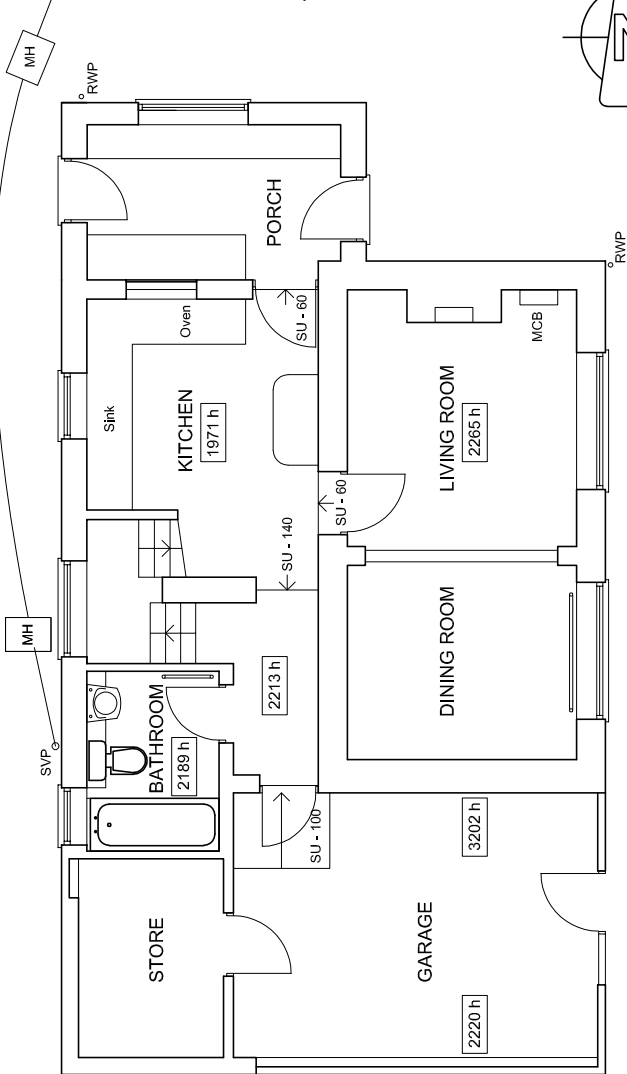


GROUND FLOOR PLAN AS EXISTING scale 1:100




EAST ELEVATION scale 1:100

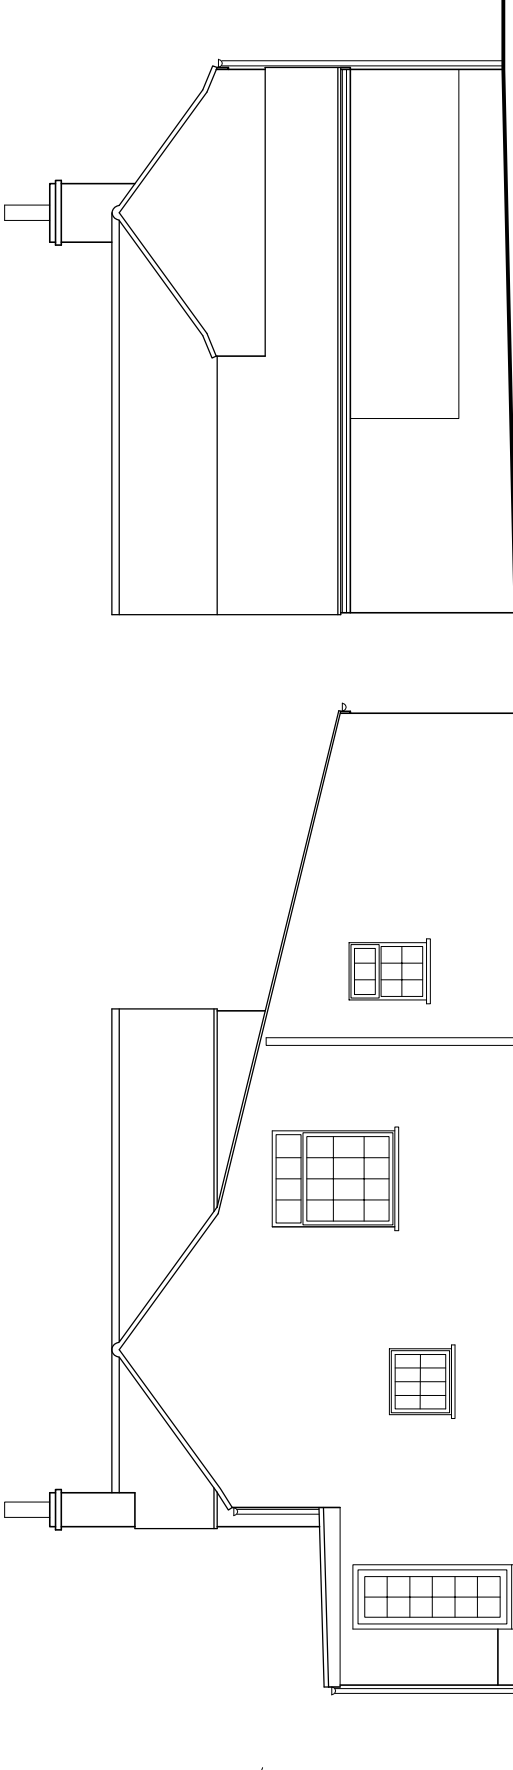

WEST ELEVATION scale 1:100


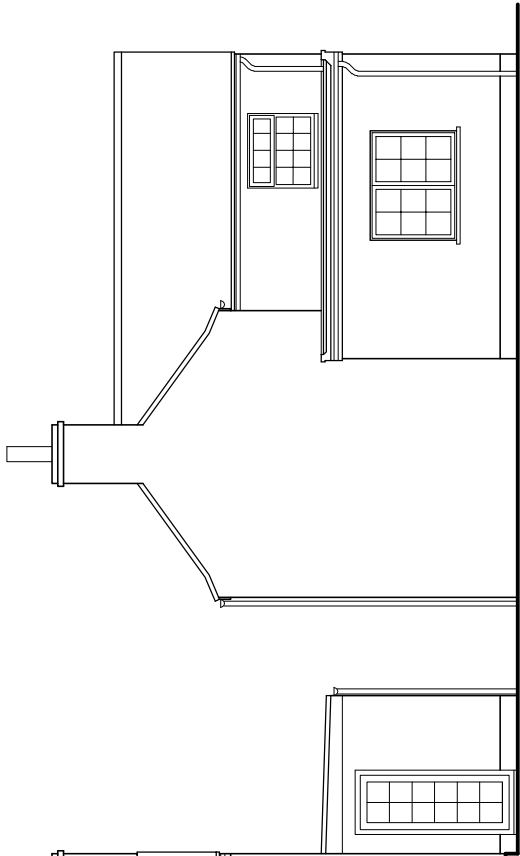


NORTH ELEVATION scale 1:100

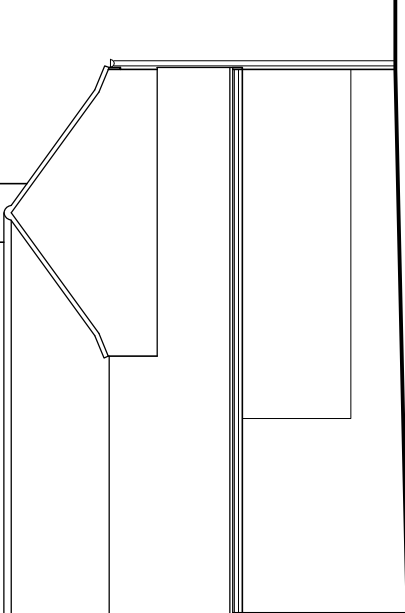

SOUTH ELEVATION scale 1:100

SCALE:100@A3

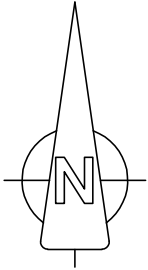 

J M A D Architecture

www.jennymcintee.co.uk info@jmadarch.co.uk Tel 07921 003153

Project:	Single Storey Extension	Date:	Jan 2021
Address:	The Cottage, West Gate, Mouldon Chapel, Spalding	Scale:	1:100 on A3
Client:	Mr & Mrs Yule	drawn:	GF
		checked:	JM
		Job No:	20165
Drawing Title:	Existing plans and elevations	Dwg No:	03 A

Floor Plans & Elevations As Existing