




EXTERNAL MATERIALS:
FLAT ROOF - DARK GREY FIBREGLASS
WALLS - EXTENSION AND FRONT OF COTTAGE TO BE SANDEXT WHITE RENDER TO MATCH EXISTING
WINDOWS - WHITE UPVC WITH GEORGIAN BARS TO MATCH EXISTING
DOOR - WHITE UPVC

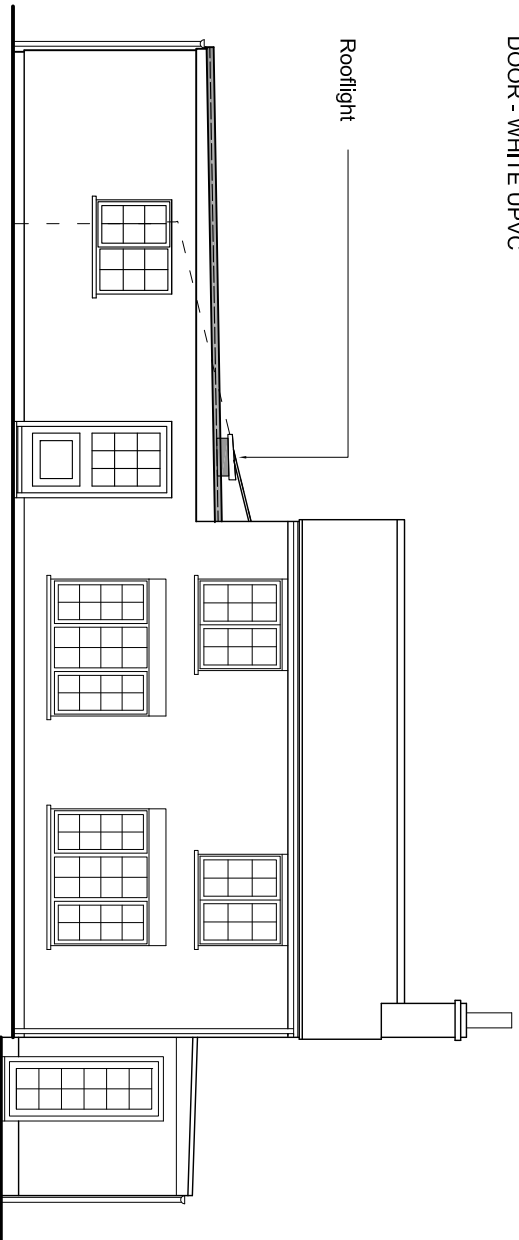


EAST ELEVATION scale 1:100

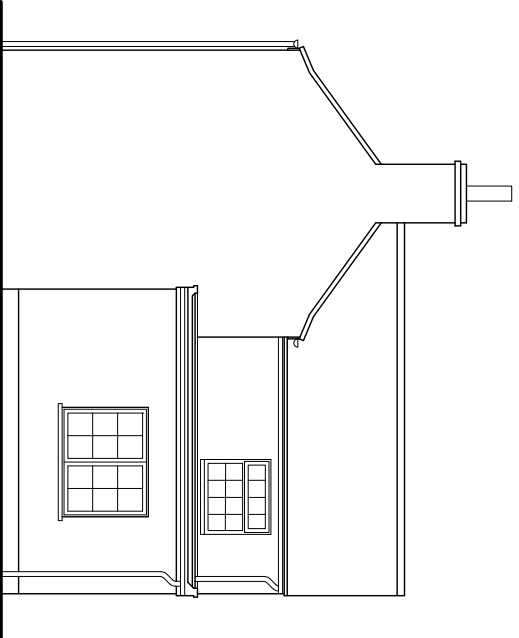

NORTH ELEVATION scale 1:100

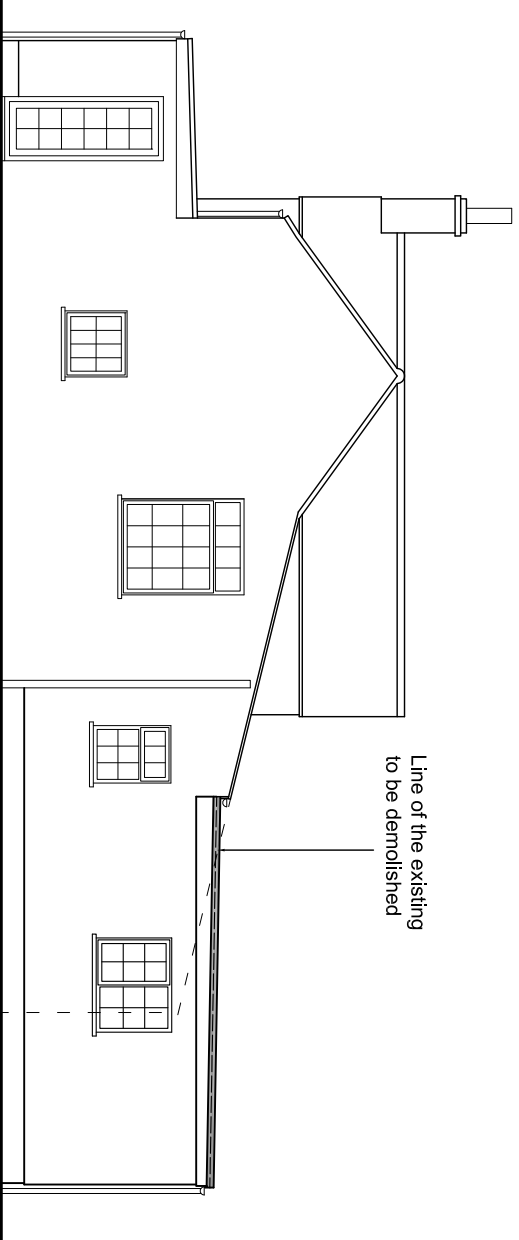


WEST ELEVATION scale 1:100

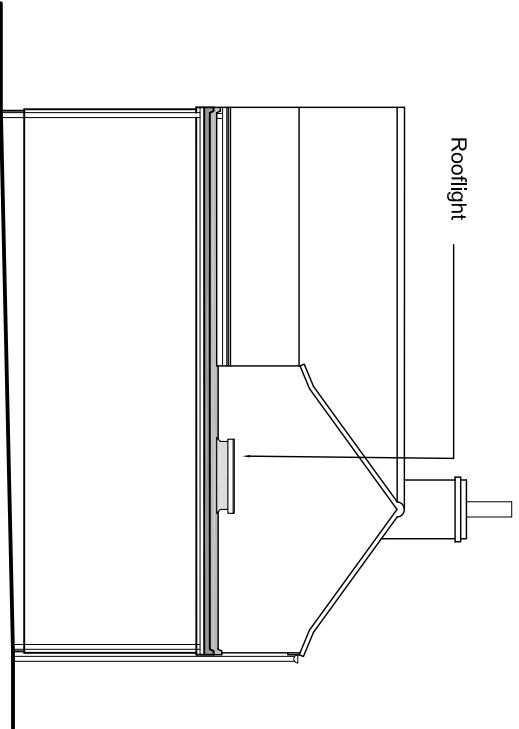


SOUTH ELEVATION scale 1:100

PROPOSED ELEVATIONS



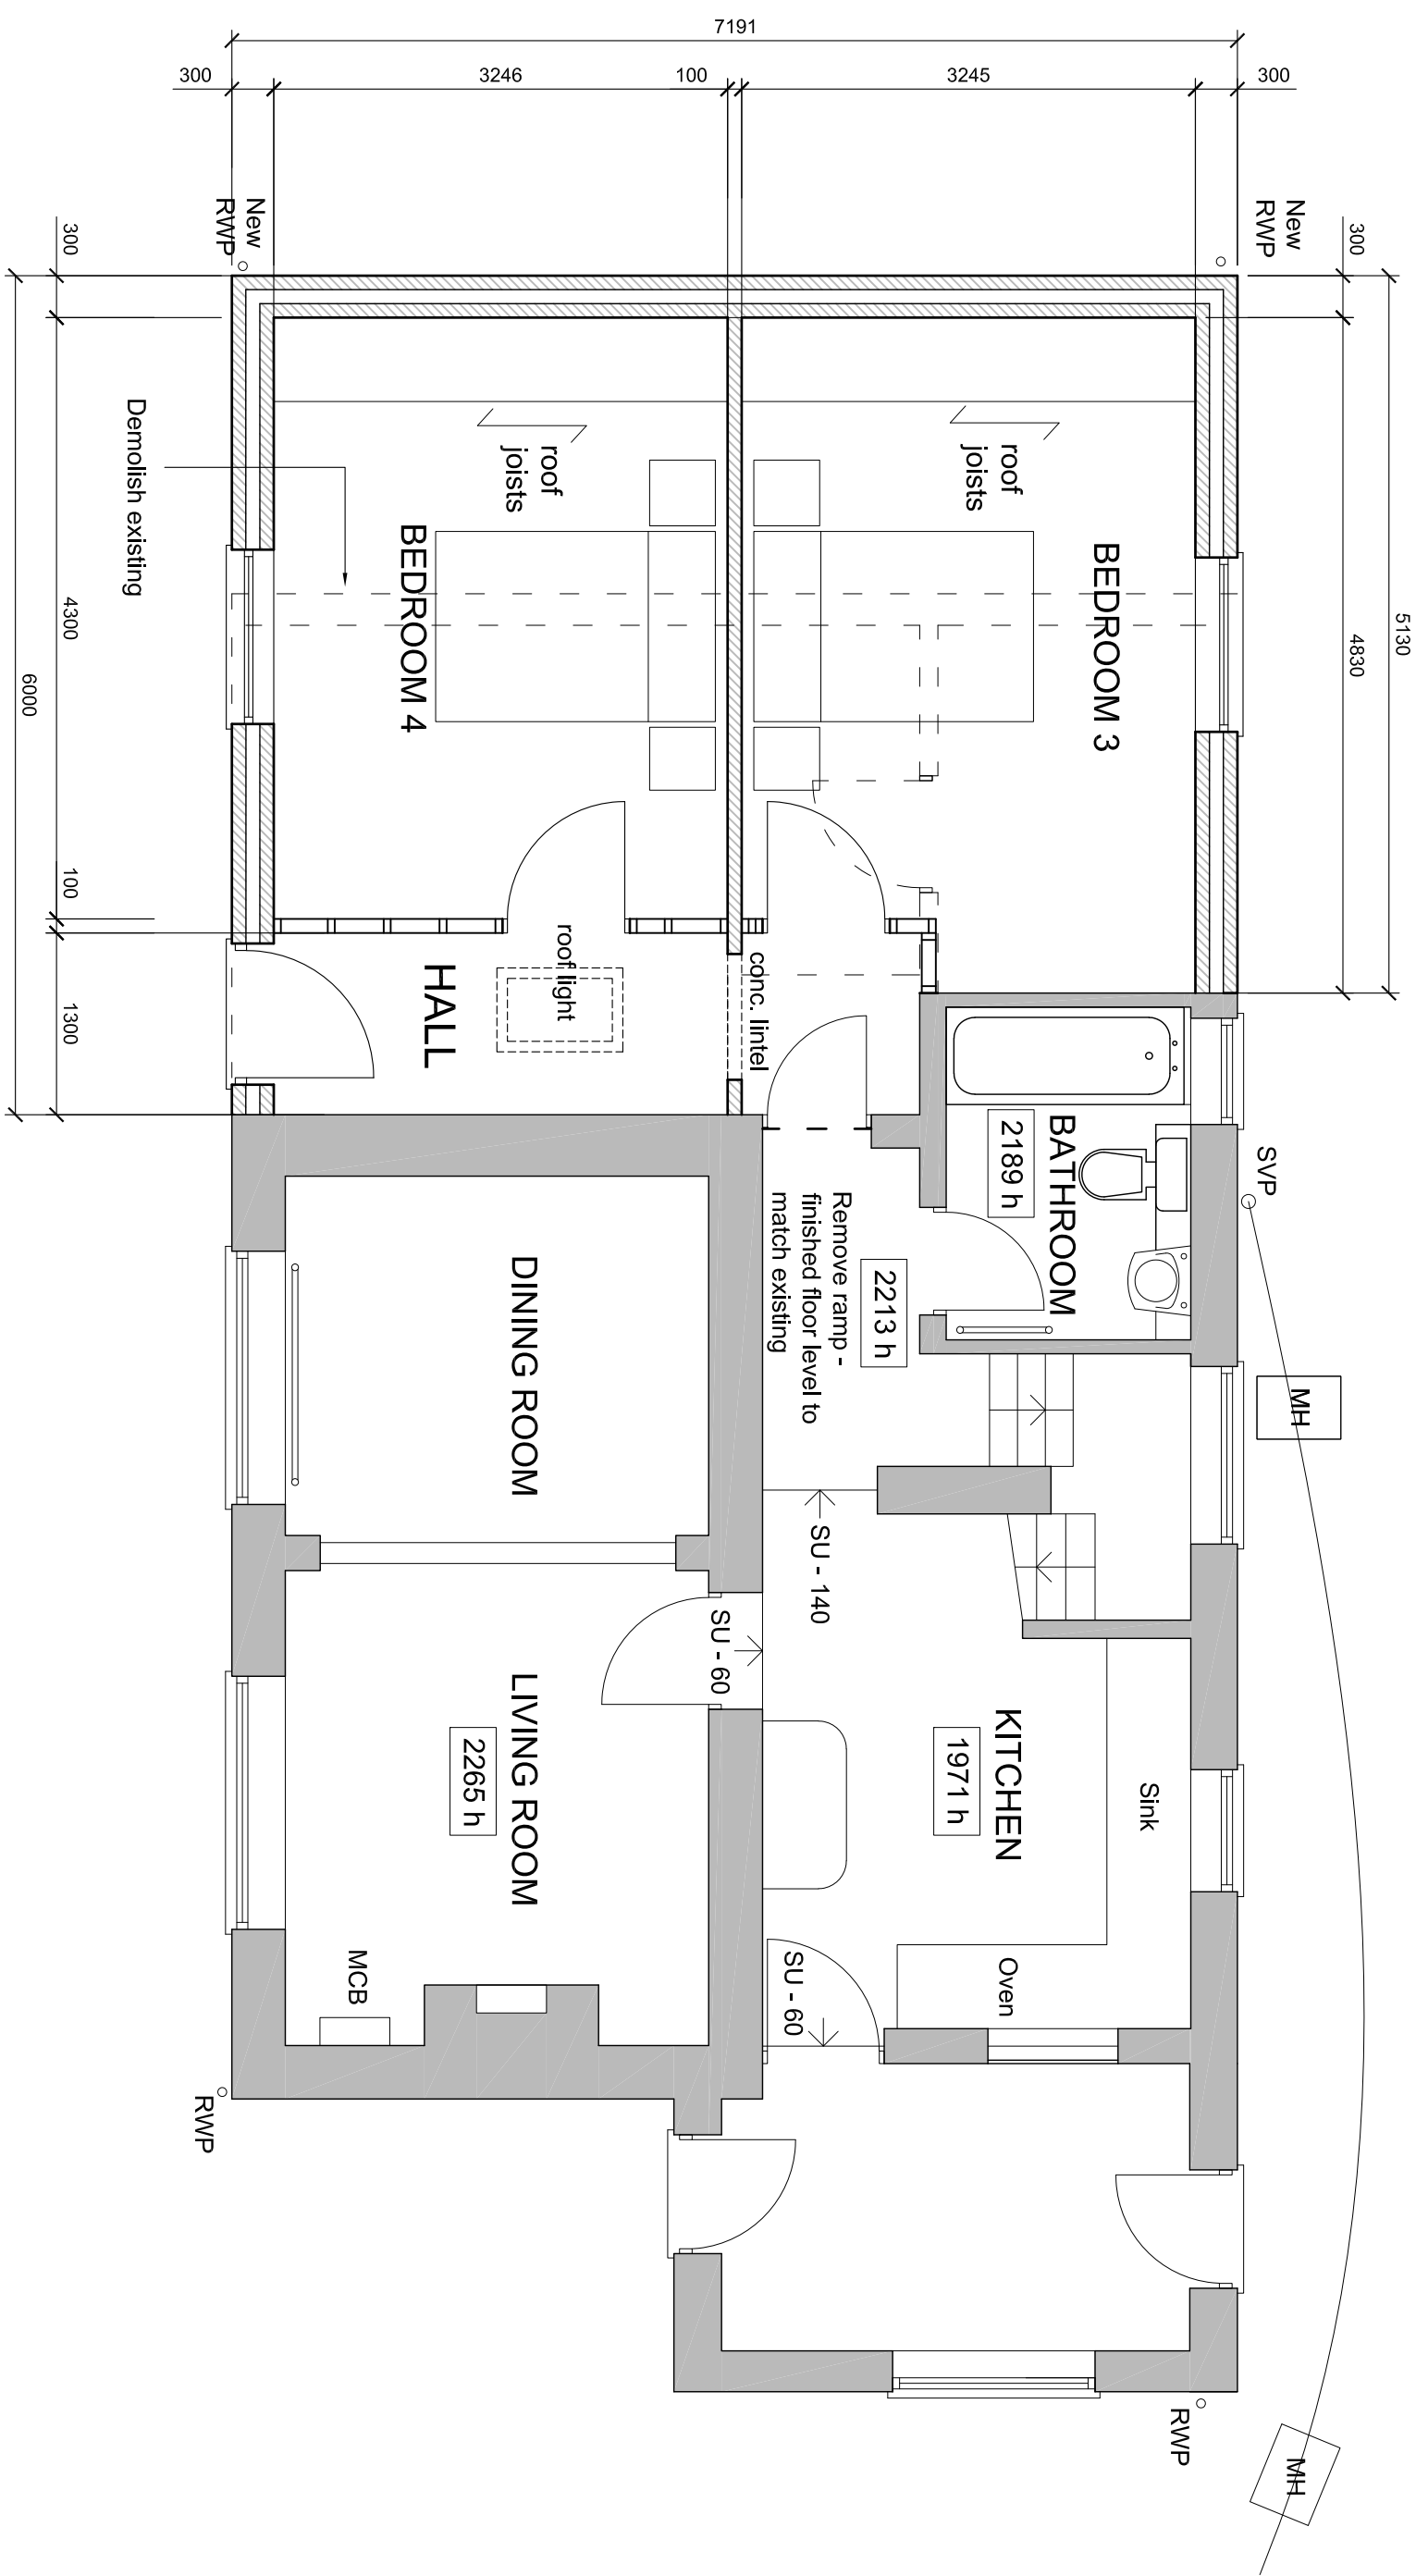


GROUND FLOOR PLAN AS PROPOSED scale 1:50

SCALE:1:100

 

SCALE:1:50

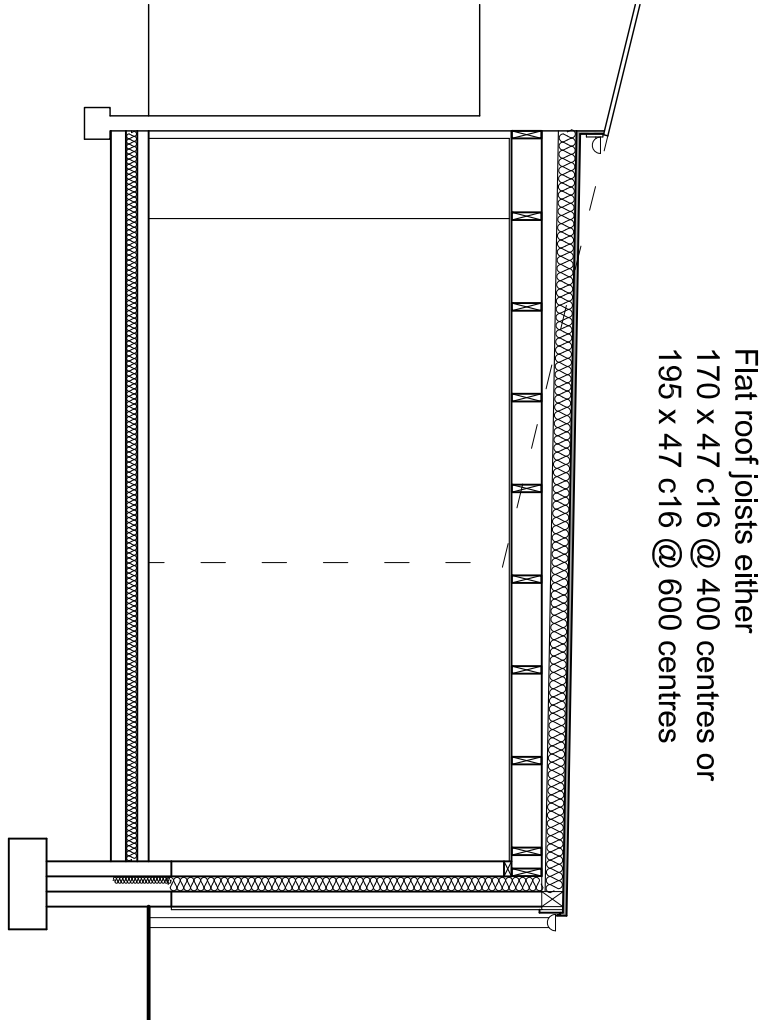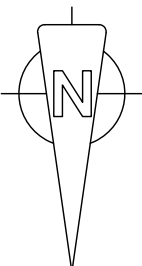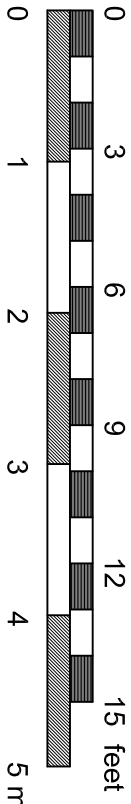

Flat roof joists either
170 x 47 c16 @ 400 centres or
195 x 47 c16 @ 600 centres

PRELIMINARY SECTION

J M A D Architecture					
www.jennymcintee.co.uk info@jnadarch.co.uk Tel 07921 003153					
Project:	Single Storey Extension			Date:	Jan 2021
Address:	The Cottage, West Gate, Mouldon Chapel, Spalding			Scale:	1:100 -1:50 on A2
				drawn:	
Client:	Mr & Mrs Yule			Job No:	20165
Drawing Title:	Proposed Extension Plan, Elevations, Section			Dwg No:	04 B