

Contractor to check all Dimensions on site prior to ordering materials / commencing work.Do Not Scale from this Drawing - If in doubt then please ask



Proposed Ground Floor Plan
Scale 1:50

SHDC
Planning & Development
14 APR 2009
Ref: 0250/04

GENERAL CONDITIONS
Contractors are responsible for checking all dimensions on site when work commences and before ordering any materials. Any discrepancies should be brought to the attention of the Client for remedial action before commencing further.
All materials not specified to be of a standard suitable for the work proposed and be fit for purpose. All work to be in accordance with good building practice and all necessary BS codes for Workmanship on Building Sites.

Revisions

Client: **Mr R Oldershaw**

Site: **"The Gables",
Long Lane,
Moulton**

**DETERMINED
PLAN**

Proposed Grd Floor Plan



2nd Floor - 5B Sheepmarket
Spalding
PE 11 1BH
Tel : 01775 768 921
e-mail: enquiries@ramwaydesign.co.uk


Dwg Size	Drawing Number	Revision:
A1	1660-04	

PLEASE NOTE:
Due to areas of the structure being covered, unexposed or otherwise inaccessible the notes / specifications of existing materials are subject to confirmation of site when it is feasible to expose the relevant areas of construction.

Contractor to check all Dimensions on site prior to ordering materials / commencing work.Do Not Scale from this Drawing - If In doubt then please ask




Existing Front Elevation
Scale 1:100

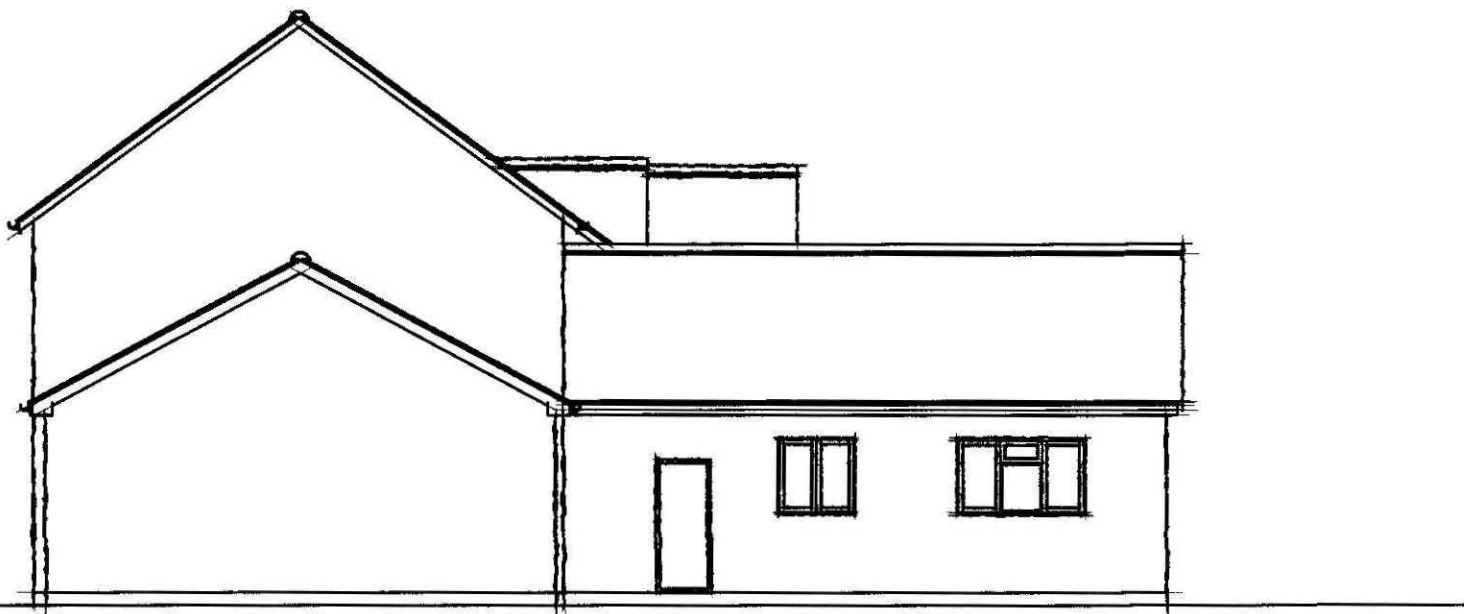


Existing Side Elevation
Scale 1:100




Existing Rear Elevation
Scale 1:100

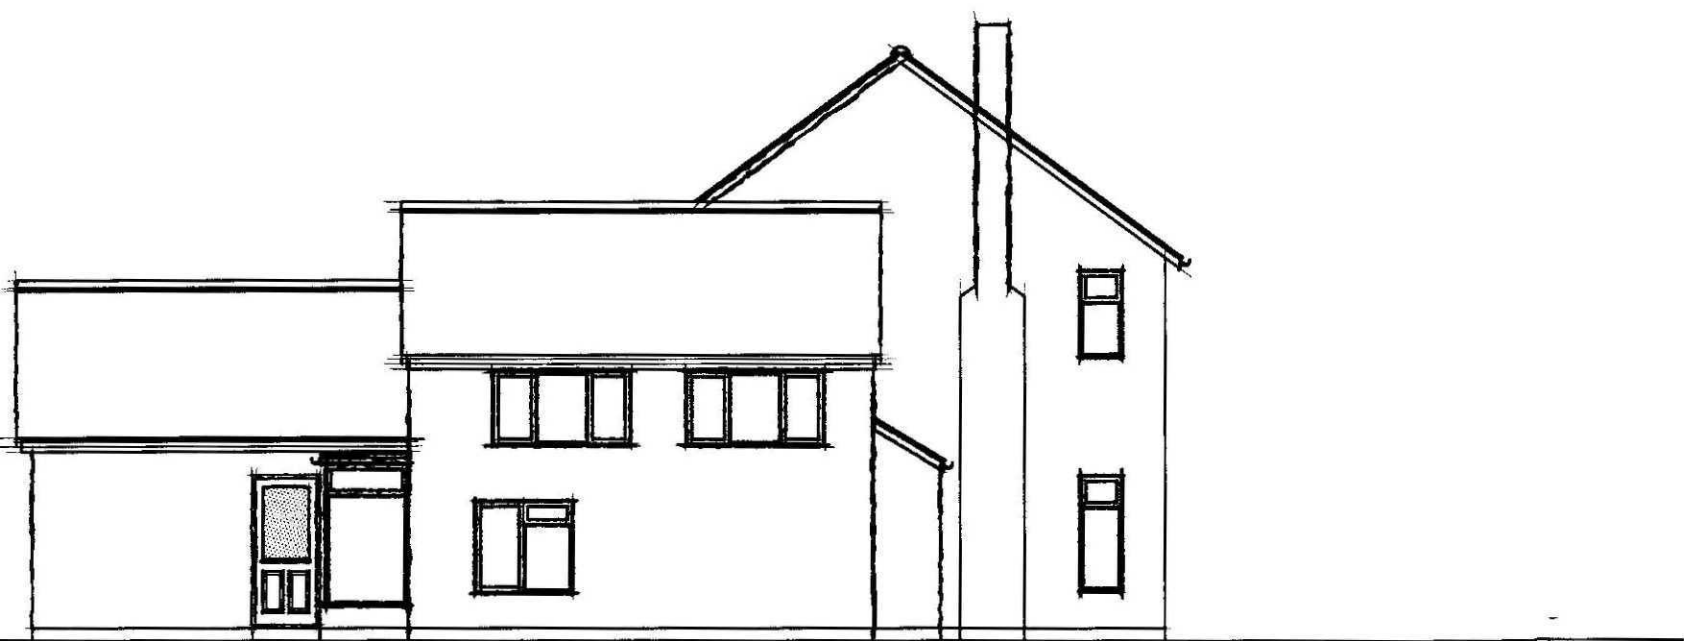


Existing Side Elevation
Scale 1:100

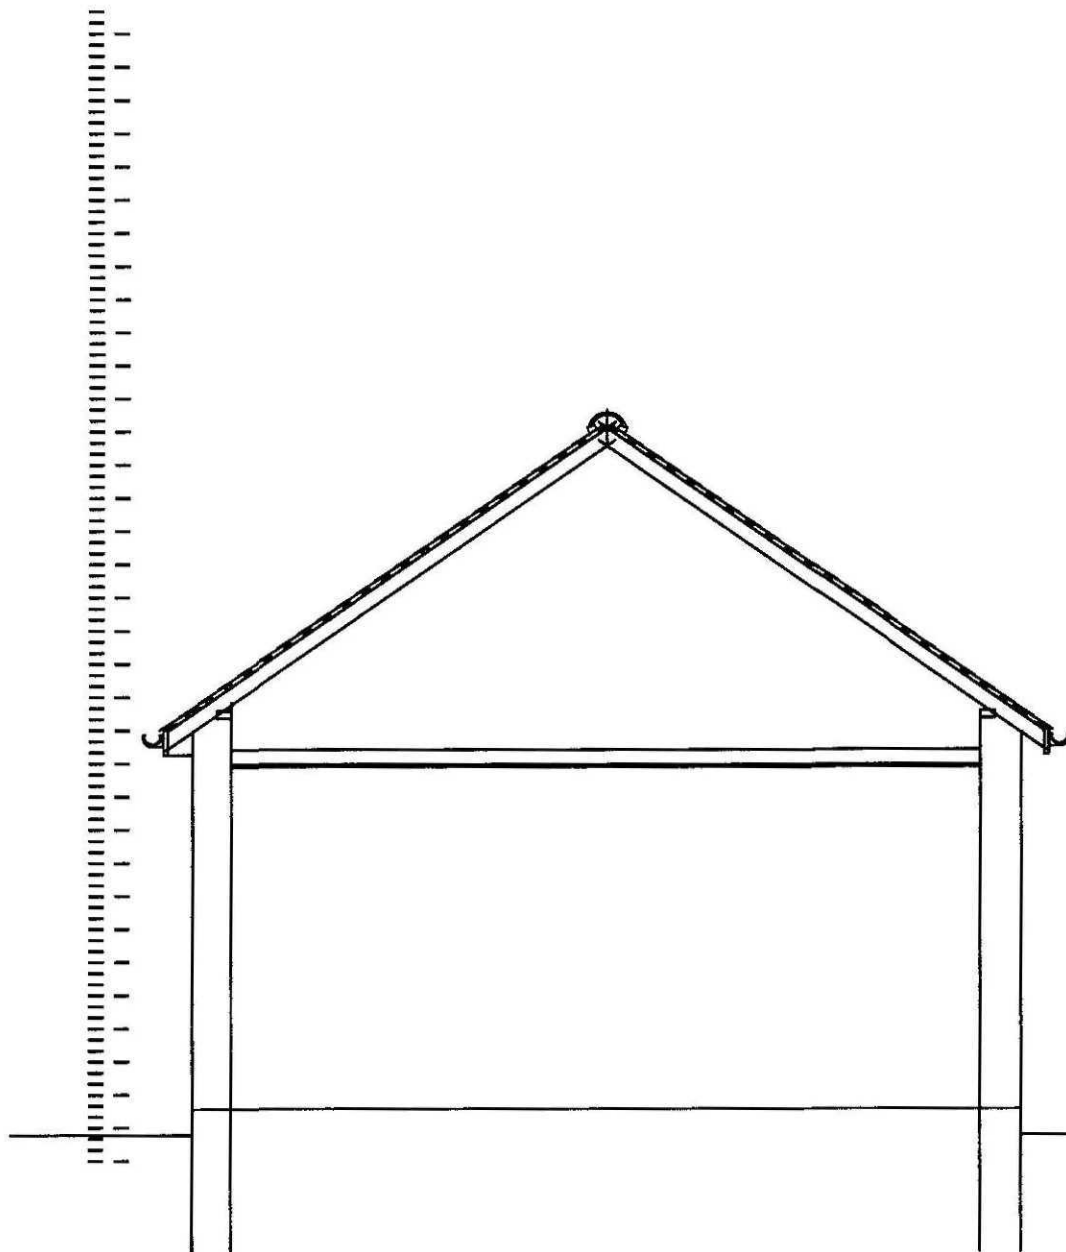

Existing Section A-A
Scale 1:50

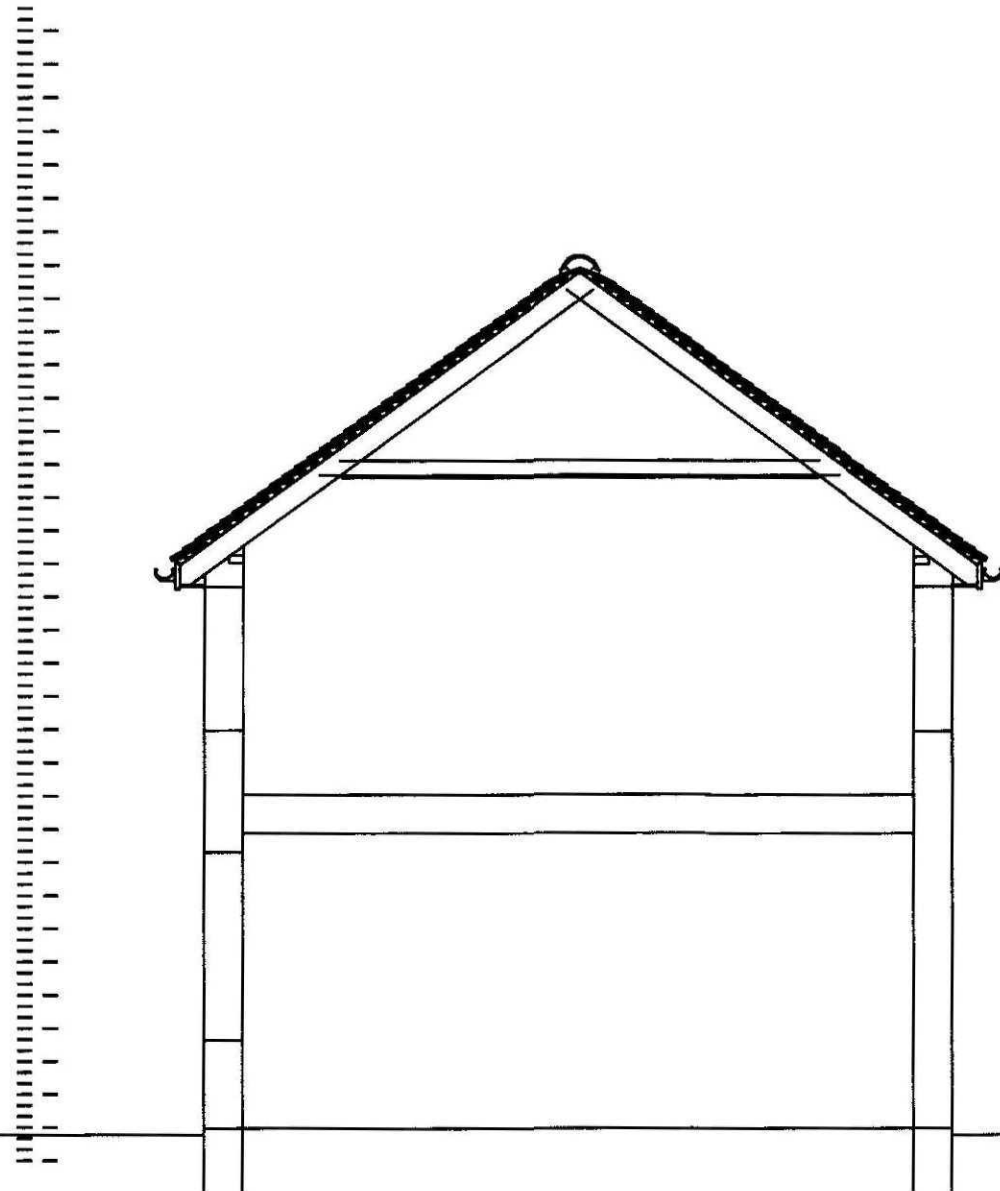

Existing Section B-B
Scale 1:50

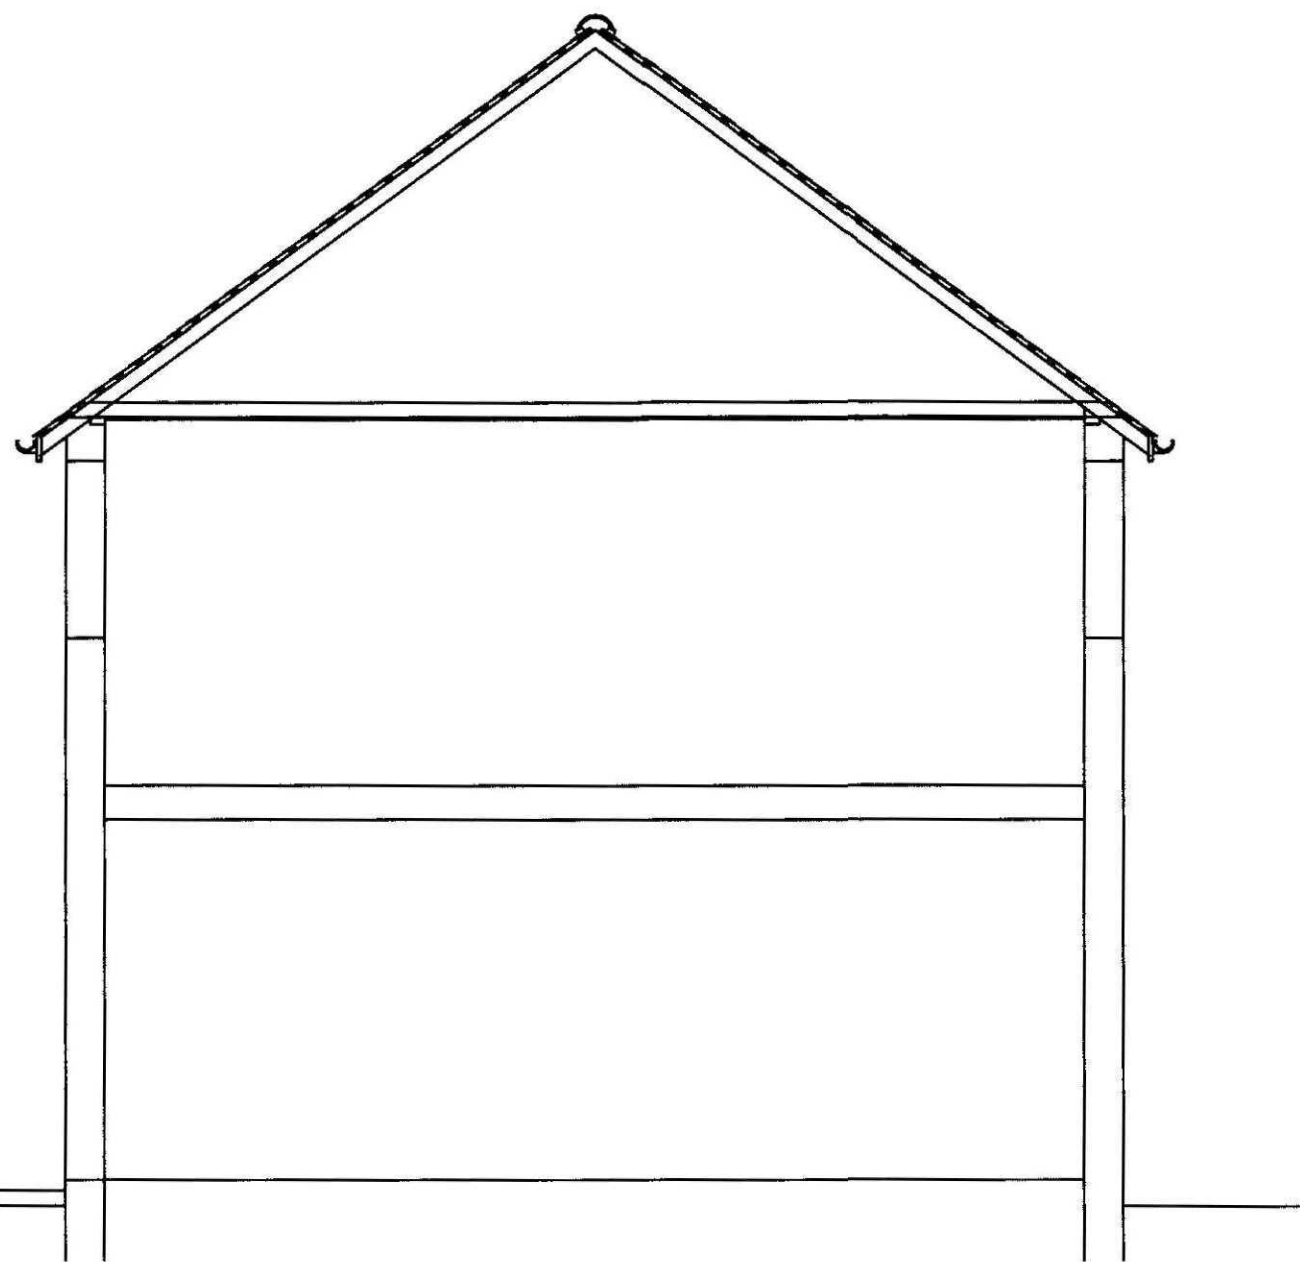

Existing Section C-C
Scale 1:50



GENERAL CONDITIONS
Contractors are responsible for checking all dimensions on site when work commences and before ordering any materials. Any discrepancies should be brought to the attention of the Client for remedial action before commencing further.

All materials not specified to be of a standard suitable for the work proposed and be fit for purpose. All work to be in accordance with good building practice and all necessary BS codes for Workmanship on Building Sites.

Revisions

Client: **Mr R Oldershaw**

Site: **"The Gables",
Long Lane,
Moulton**

Dwg Title: **Existing Elevations &
Sections**




2nd Floor - 58 Sheepmarket
Spalding
PE11 1BH
Tel: 01775 766 921
e-mail: enquiries@remiwaydesign.co.uk

**DETERMINED
PLAN**

Dwg Size	Drawing Number	Revision
A1	1660-03	

PLEASE NOTE:
Due to areas of the structure being covered, unexposed or otherwise inaccessible the notes / specifications of existing materials are subject to confirmation of site when it is feasible to expose the relevant areas of construction.

Contractor to check all Dimensions on site prior to ordering materials / commencing work.Do Not Scale from this Drawing - If In doubt then please ask

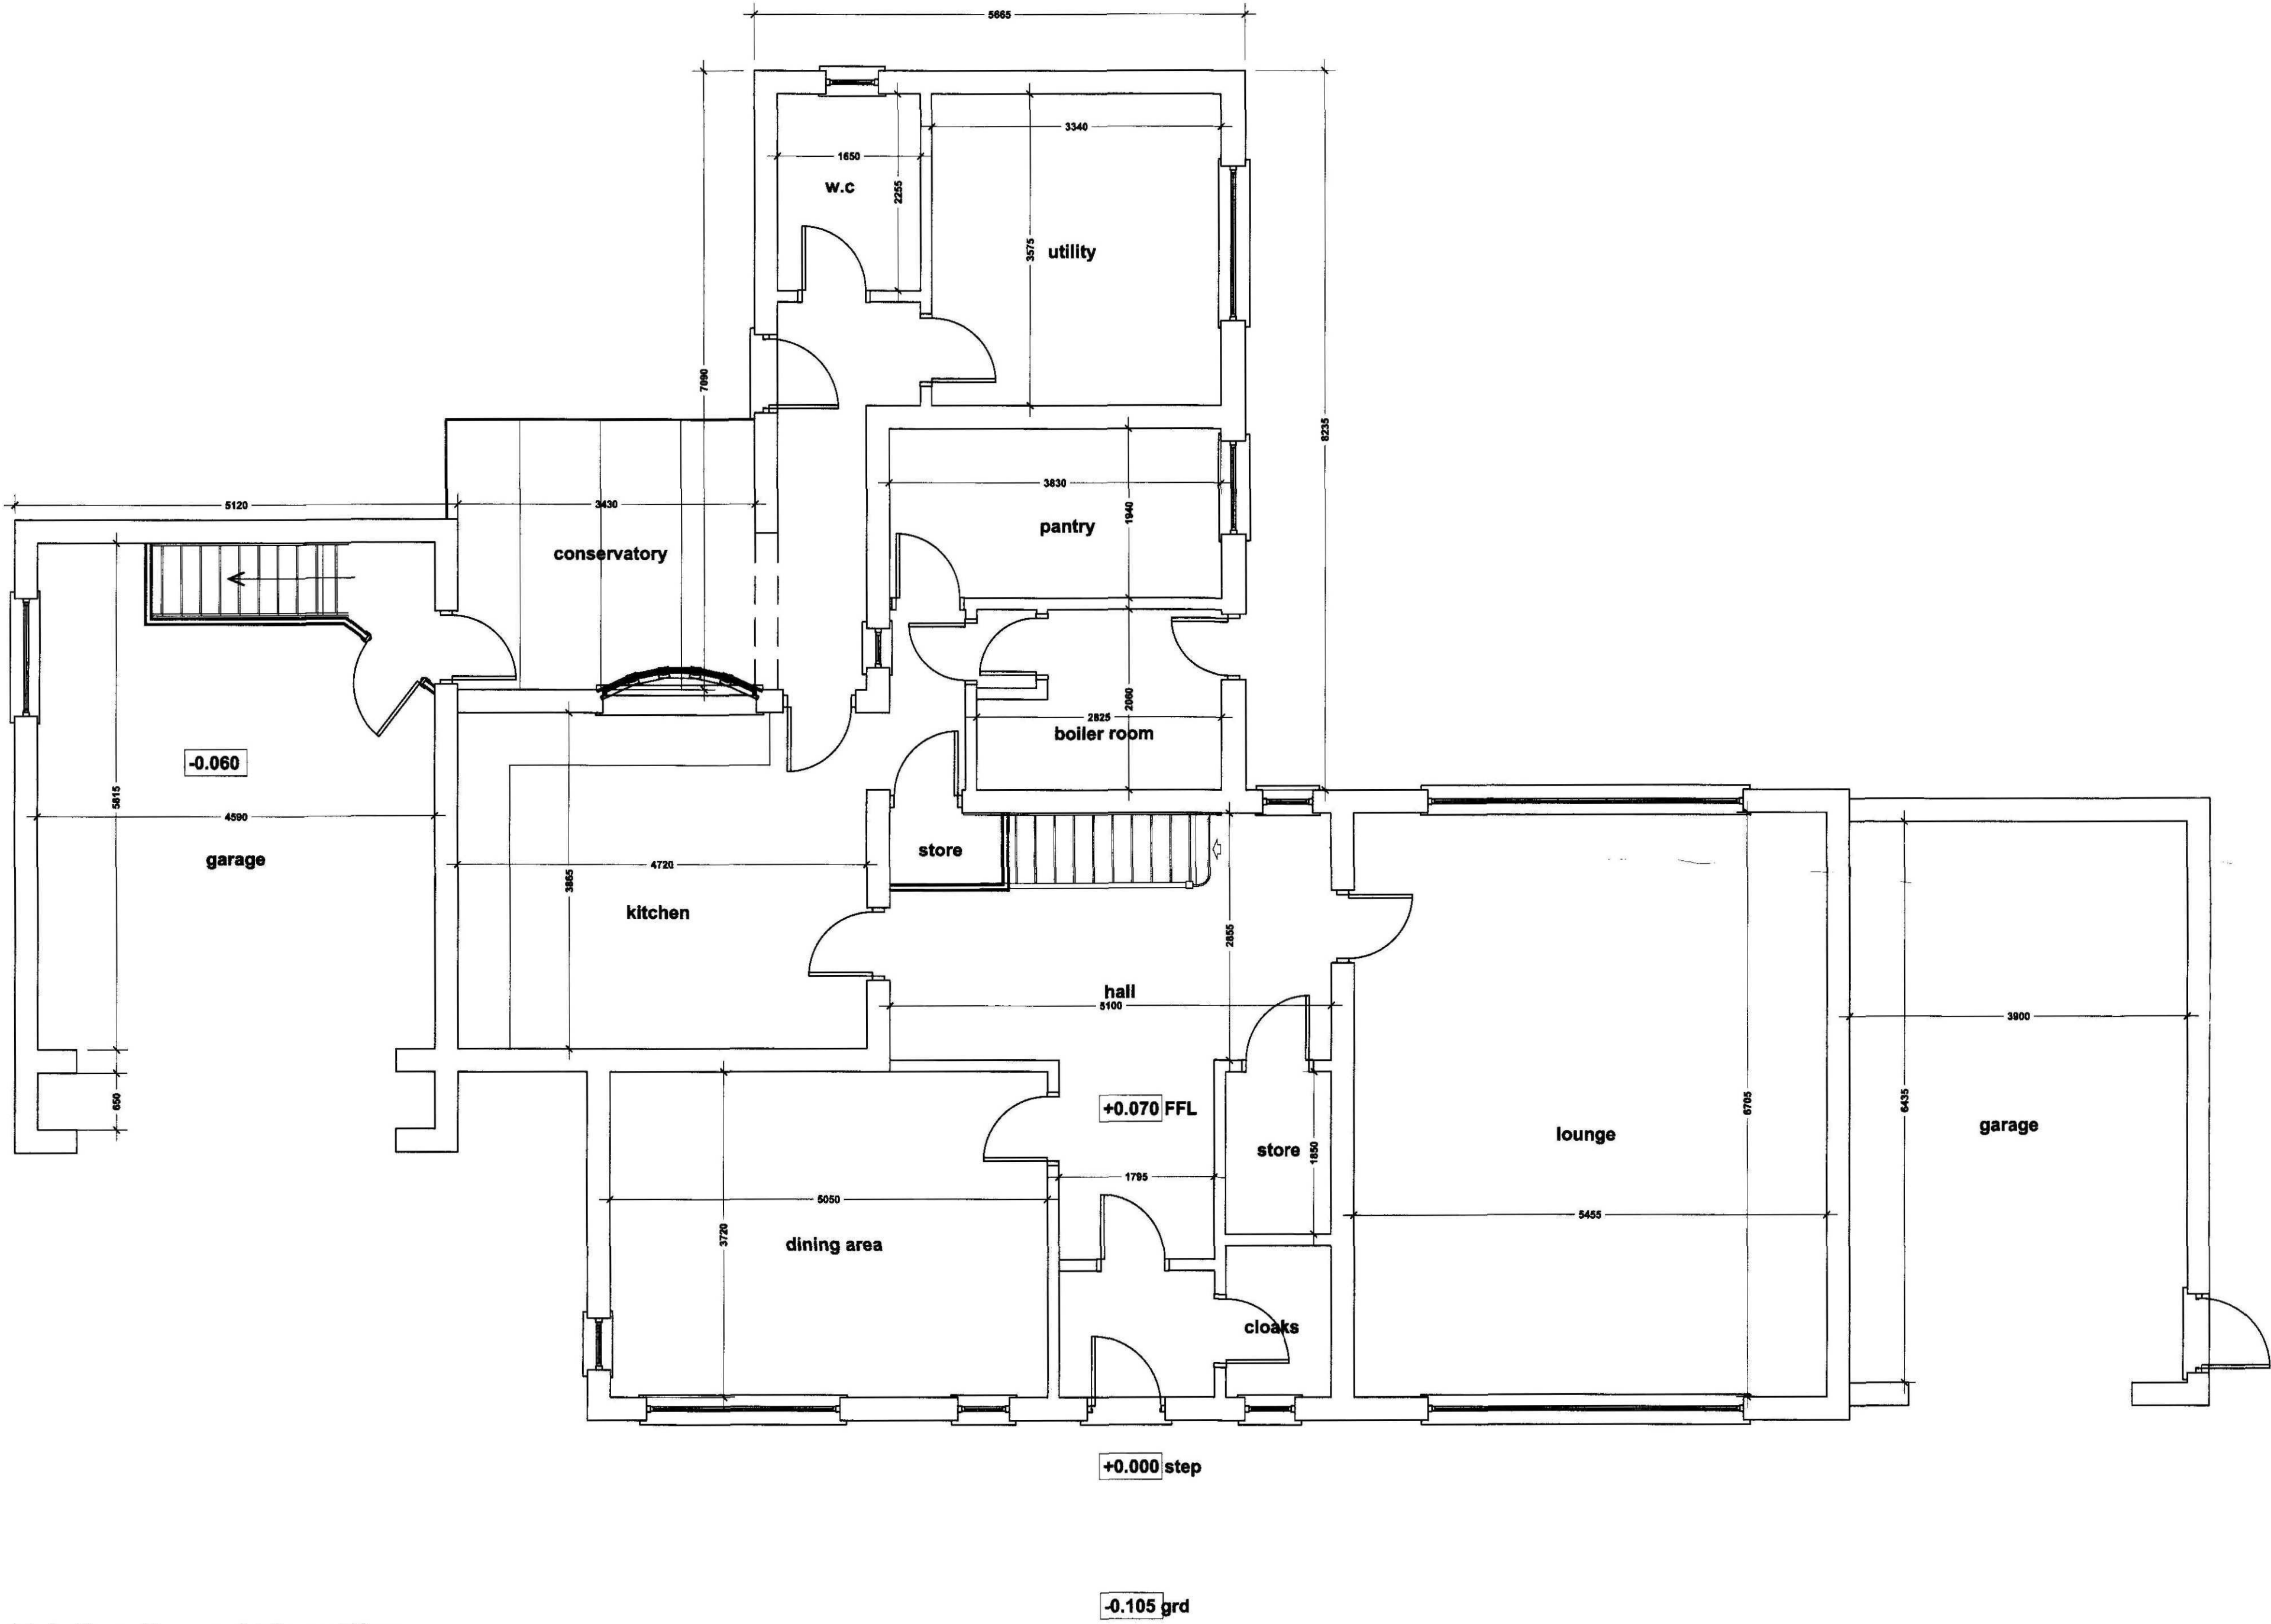

Existing Ground Floor Plan
Scale 1:50

SHDC
Planning & Development
14 APR 2009
Ref: 0250/09

GENERAL CONDITIONS
Contractors are responsible for checking all dimensions on site when work commences and before ordering any materials. Any discrepancies should be brought to the attention of the Client for remedial action before commencing further.

All materials not specified to be of a standard suitable for the work proposed and be fit for purpose. All work to be in accordance with good building practice and all necessary BS codes for Workmanship on Building Sites.

Revisions

rev "A" - 18.11.08 - Existing dimensions added

Client: **Mr R Oldershaw**

Site: **"The Gables",
LongLane,
Moulton**

Dwg Title: **Existing Grd Floor Plan**

**DETERMINED
PLAN**



2nd Floor - 5B Sheepmarket
Spalding
P E 1 1 1 B H
Tel : 01775 768 921
e-mail: enquiries@remwaydesign.co.uk


Dwg Size	Drawing Number	Revision:
A1	1660-01	"A"

PLEASE NOTE:
Due to areas of the structure being covered, unexposed or otherwise inaccessible the notes / specifications of existing materials are subject to confirmation of site when it is feasible to expose the relevant areas of construction.


Contractor to check all Dimensions on site prior to ordering materials / commencing work.Do Not Scale from this Drawing - If In doubt then please ask



Proposed Front Elevation
Scale 1:100

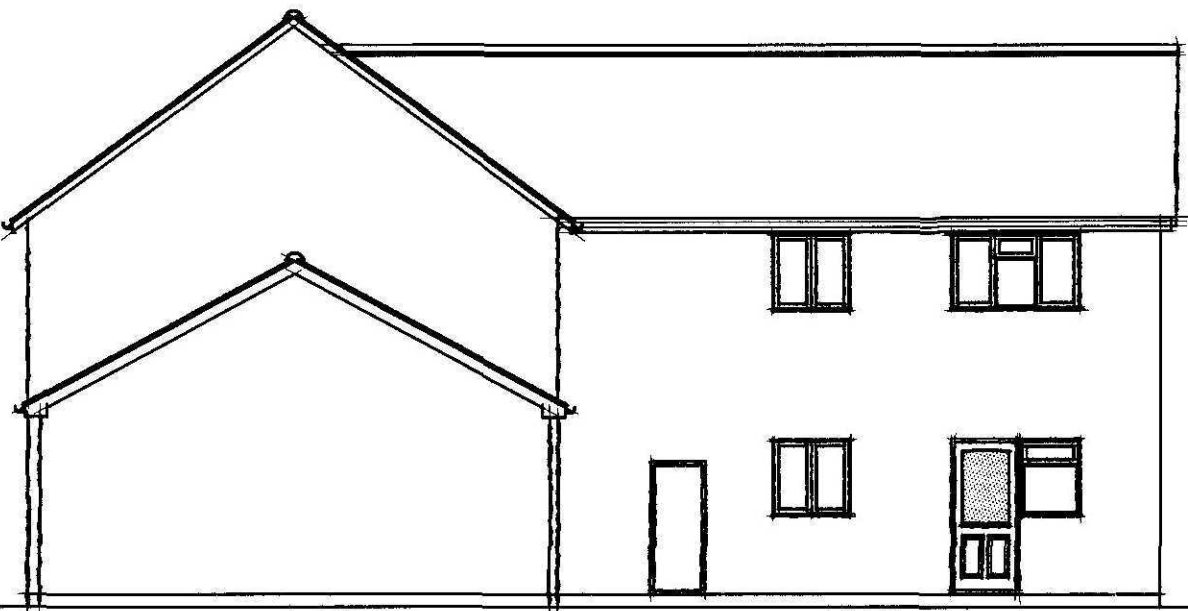

Proposed Side Elevation
Scale 1:100

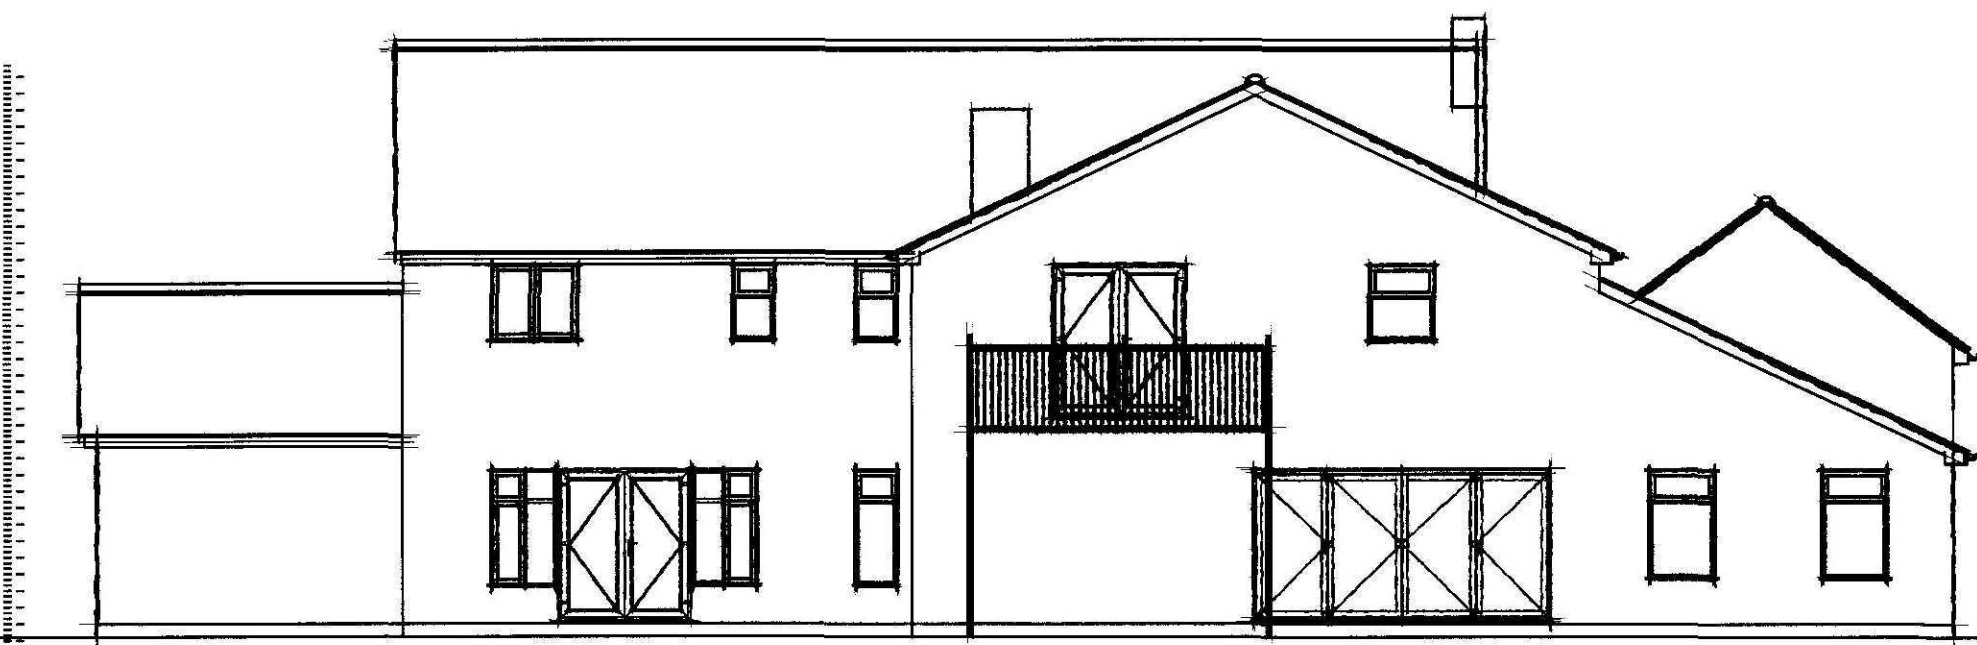

Proposed Rear Elevation
Scale 1:100



Proposed Side Elevation
Scale 1:100

GENERAL CONDITIONS
Contractors are responsible for checking all dimensions on site when work commences and before ordering any materials. Any discrepancies should be brought to the attention of the Client for remedial action before commencing further.
All materials not specified to be of a standard suitable for the work proposed and be fit for purpose. All work to be in accordance with good building practice and all necessary BS codes for Workmanship on Building Sites.

Revisions

rev "A" - 21.04.09 - Utility door added to side elevation

Client: **Mr R Oldershaw**

Site: **"The Gables",
Long Lane,
Moulton**

Org Title: **Proposed Elevations**

**DETERMINED
PLAN**




2nd Floor - 5B Sheepmarket
Spalding
PE11 1BH
Tel: 01775 768 921
e-mail: enquiries@remwaydesign.co.uk

Org Size	Drawing Number	Revision
A1	1660-06	"A"

PLEASE NOTE:
Due to areas of the structure being covered, unexposed or otherwise inaccessible the notes / specifications of existing materials are subject to confirmation of site when it is feasible to expose the relevant areas of construction.

Contractor to check all Dimensions on site prior to ordering materials / commencing work.Do Not Scale from this Drawing - If In doubt then please ask

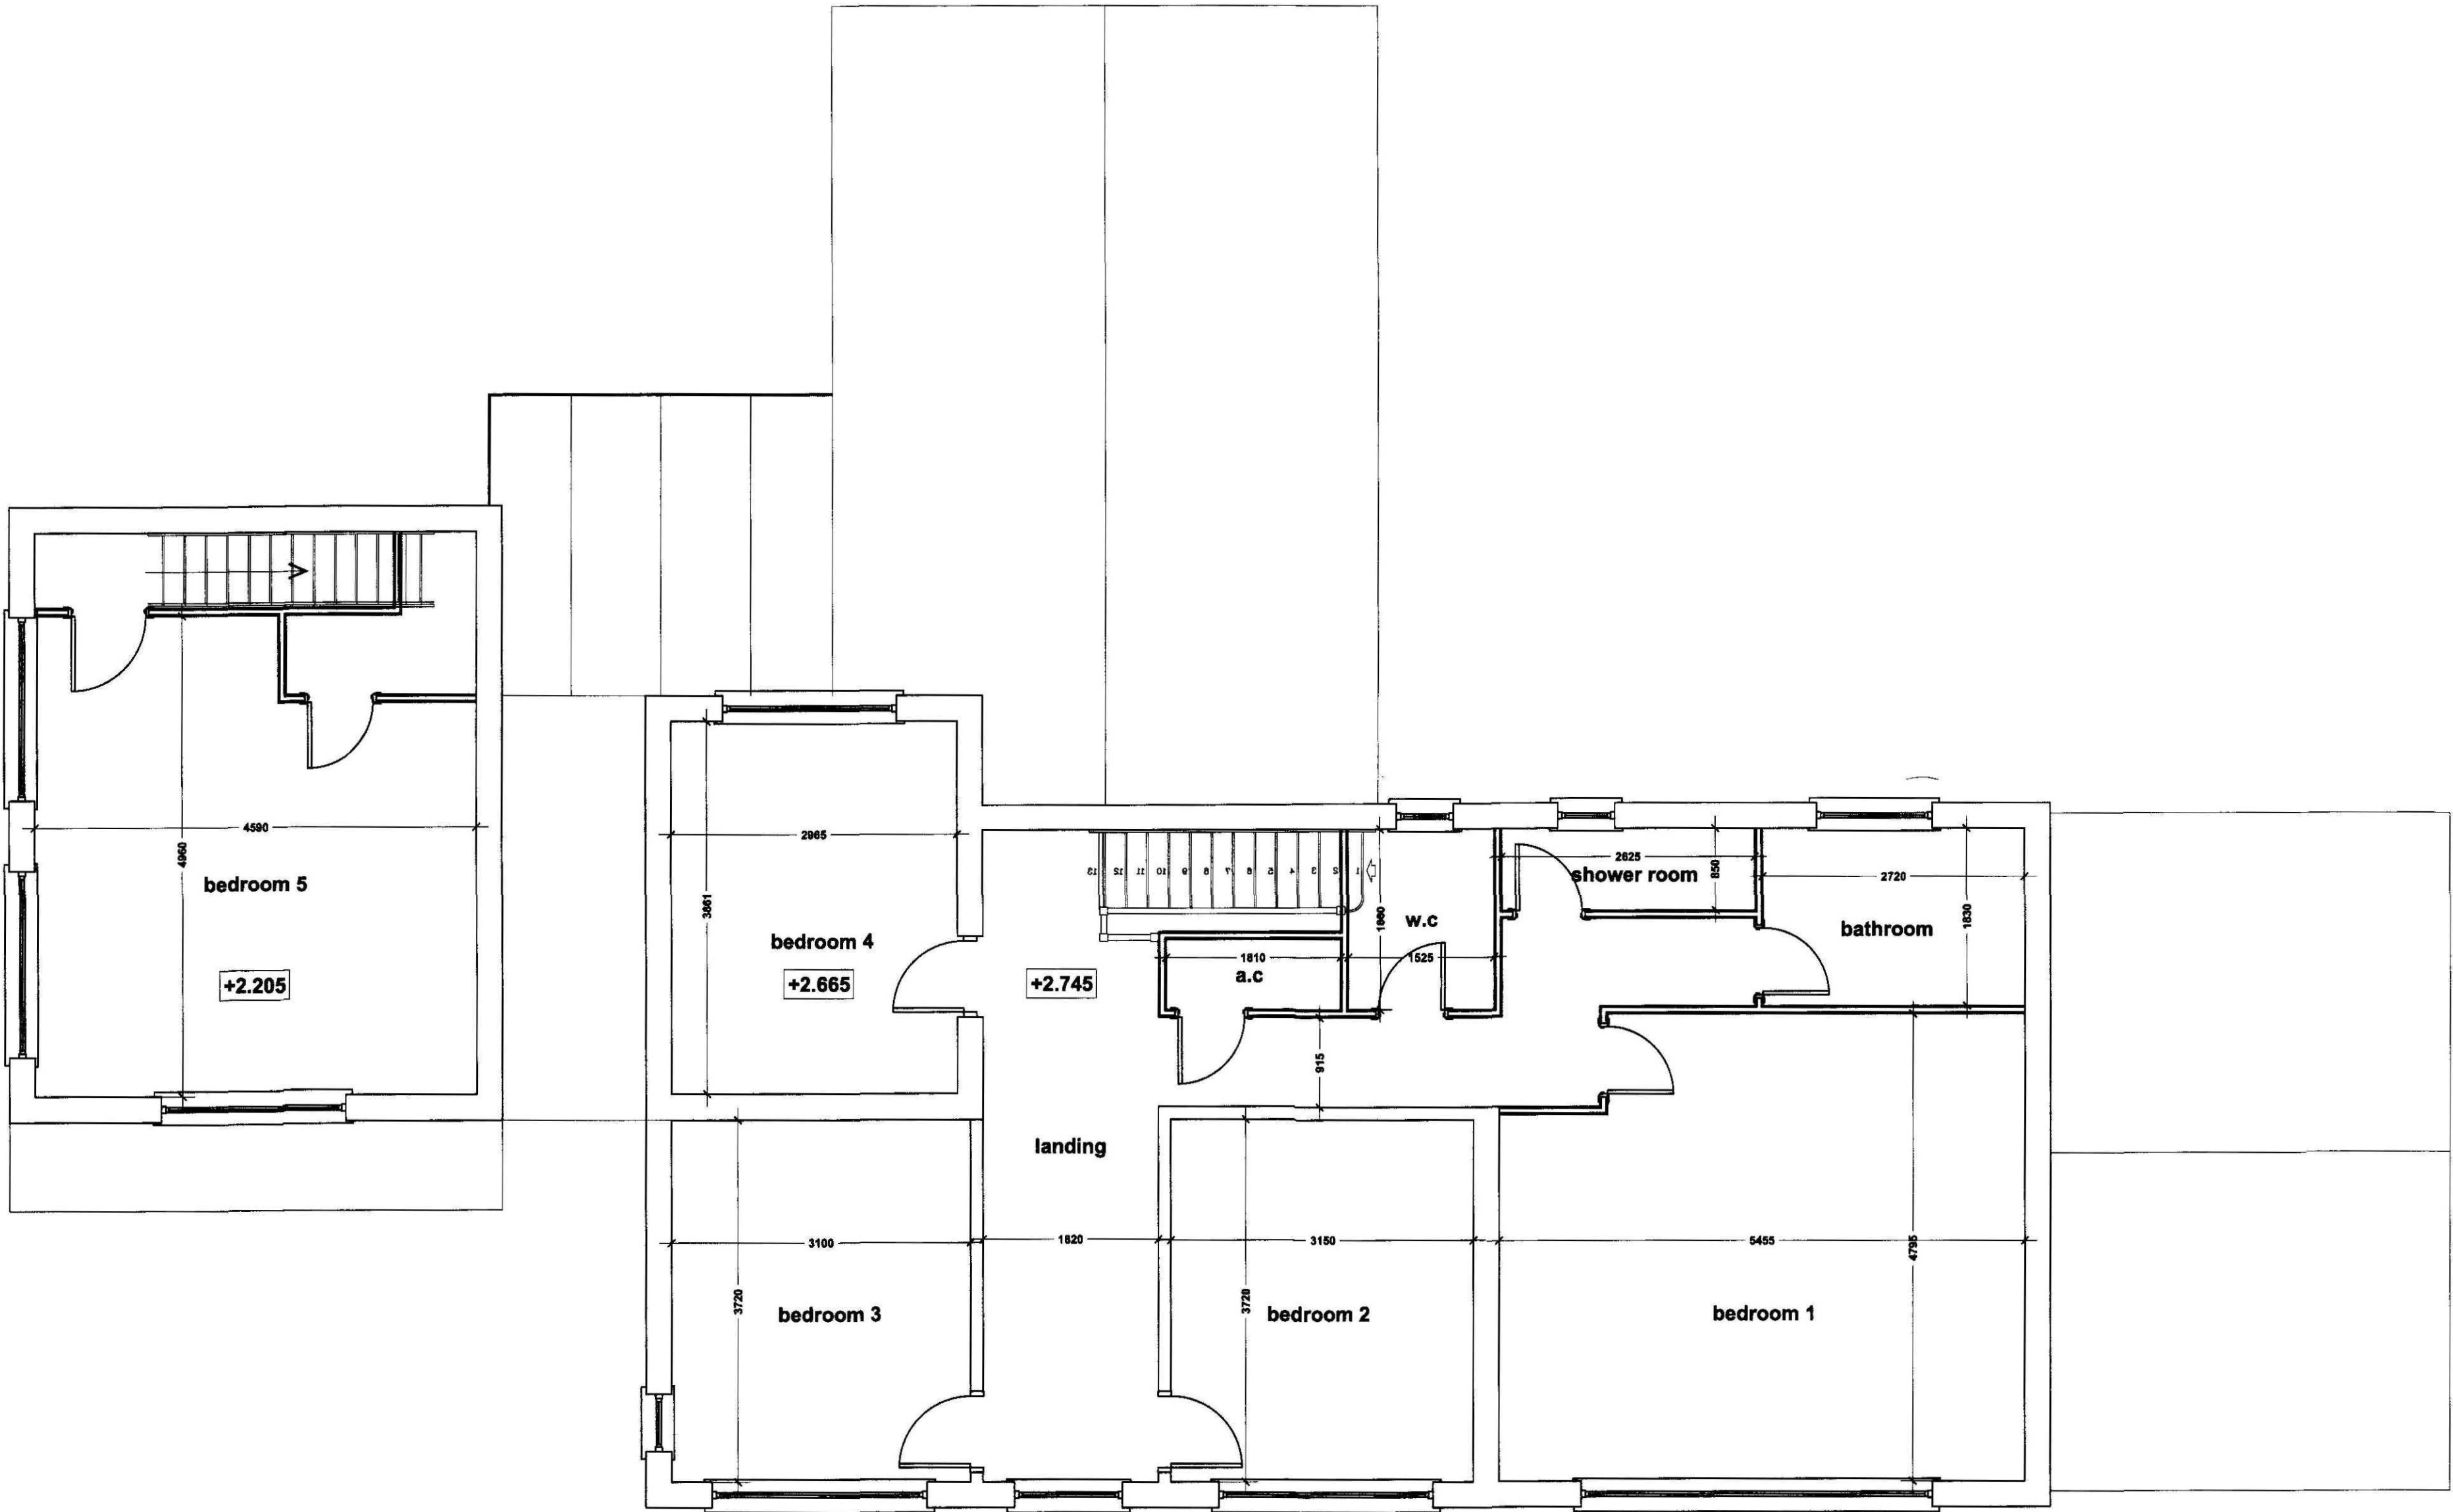

Existing First Floor Plan
Scale 1:50

SHDC
Planning & Development
14 APR 2009
Rev: 0250/09

GENERAL CONDITIONS
Contractors are responsible for checking all dimensions on site when work commences and before ordering any materials. Any discrepancies should be brought to the attention of the Client for remedial action before commencing further.
All materials not specified to be of a standard suitable for the work proposed and be fit for purpose. All work to be in accordance with good building practice and all necessary BS codes for Workmanship on Building Sites.

Revisions

Client: Mr R Oldershaw

Site: "The Gables",
Long Lane,
Moulton

Dwg Title: Existing First Floor Plan


remway
Design Ltd
2nd Floor - 5B Sheepmarket
Spalding
PE11 1BH
Tel : 01775 765 921
e-mail: enquiries@remwaydesign.co.uk

Dwg Size	Drawing Number	Revision:
A1	1660-02	

DETERMINED
PLAN

PLEASE NOTE:
Due to areas of the structure being covered, unexposed or otherwise inaccessible the notes / specifications of existing materials are subject to confirmation of site when it is feasible to expose the relevant areas of construction.

Contractor to check all Dimensions on site prior to ordering materials / commencing work. Do Not Scale from this Drawing - If In doubt then please ask

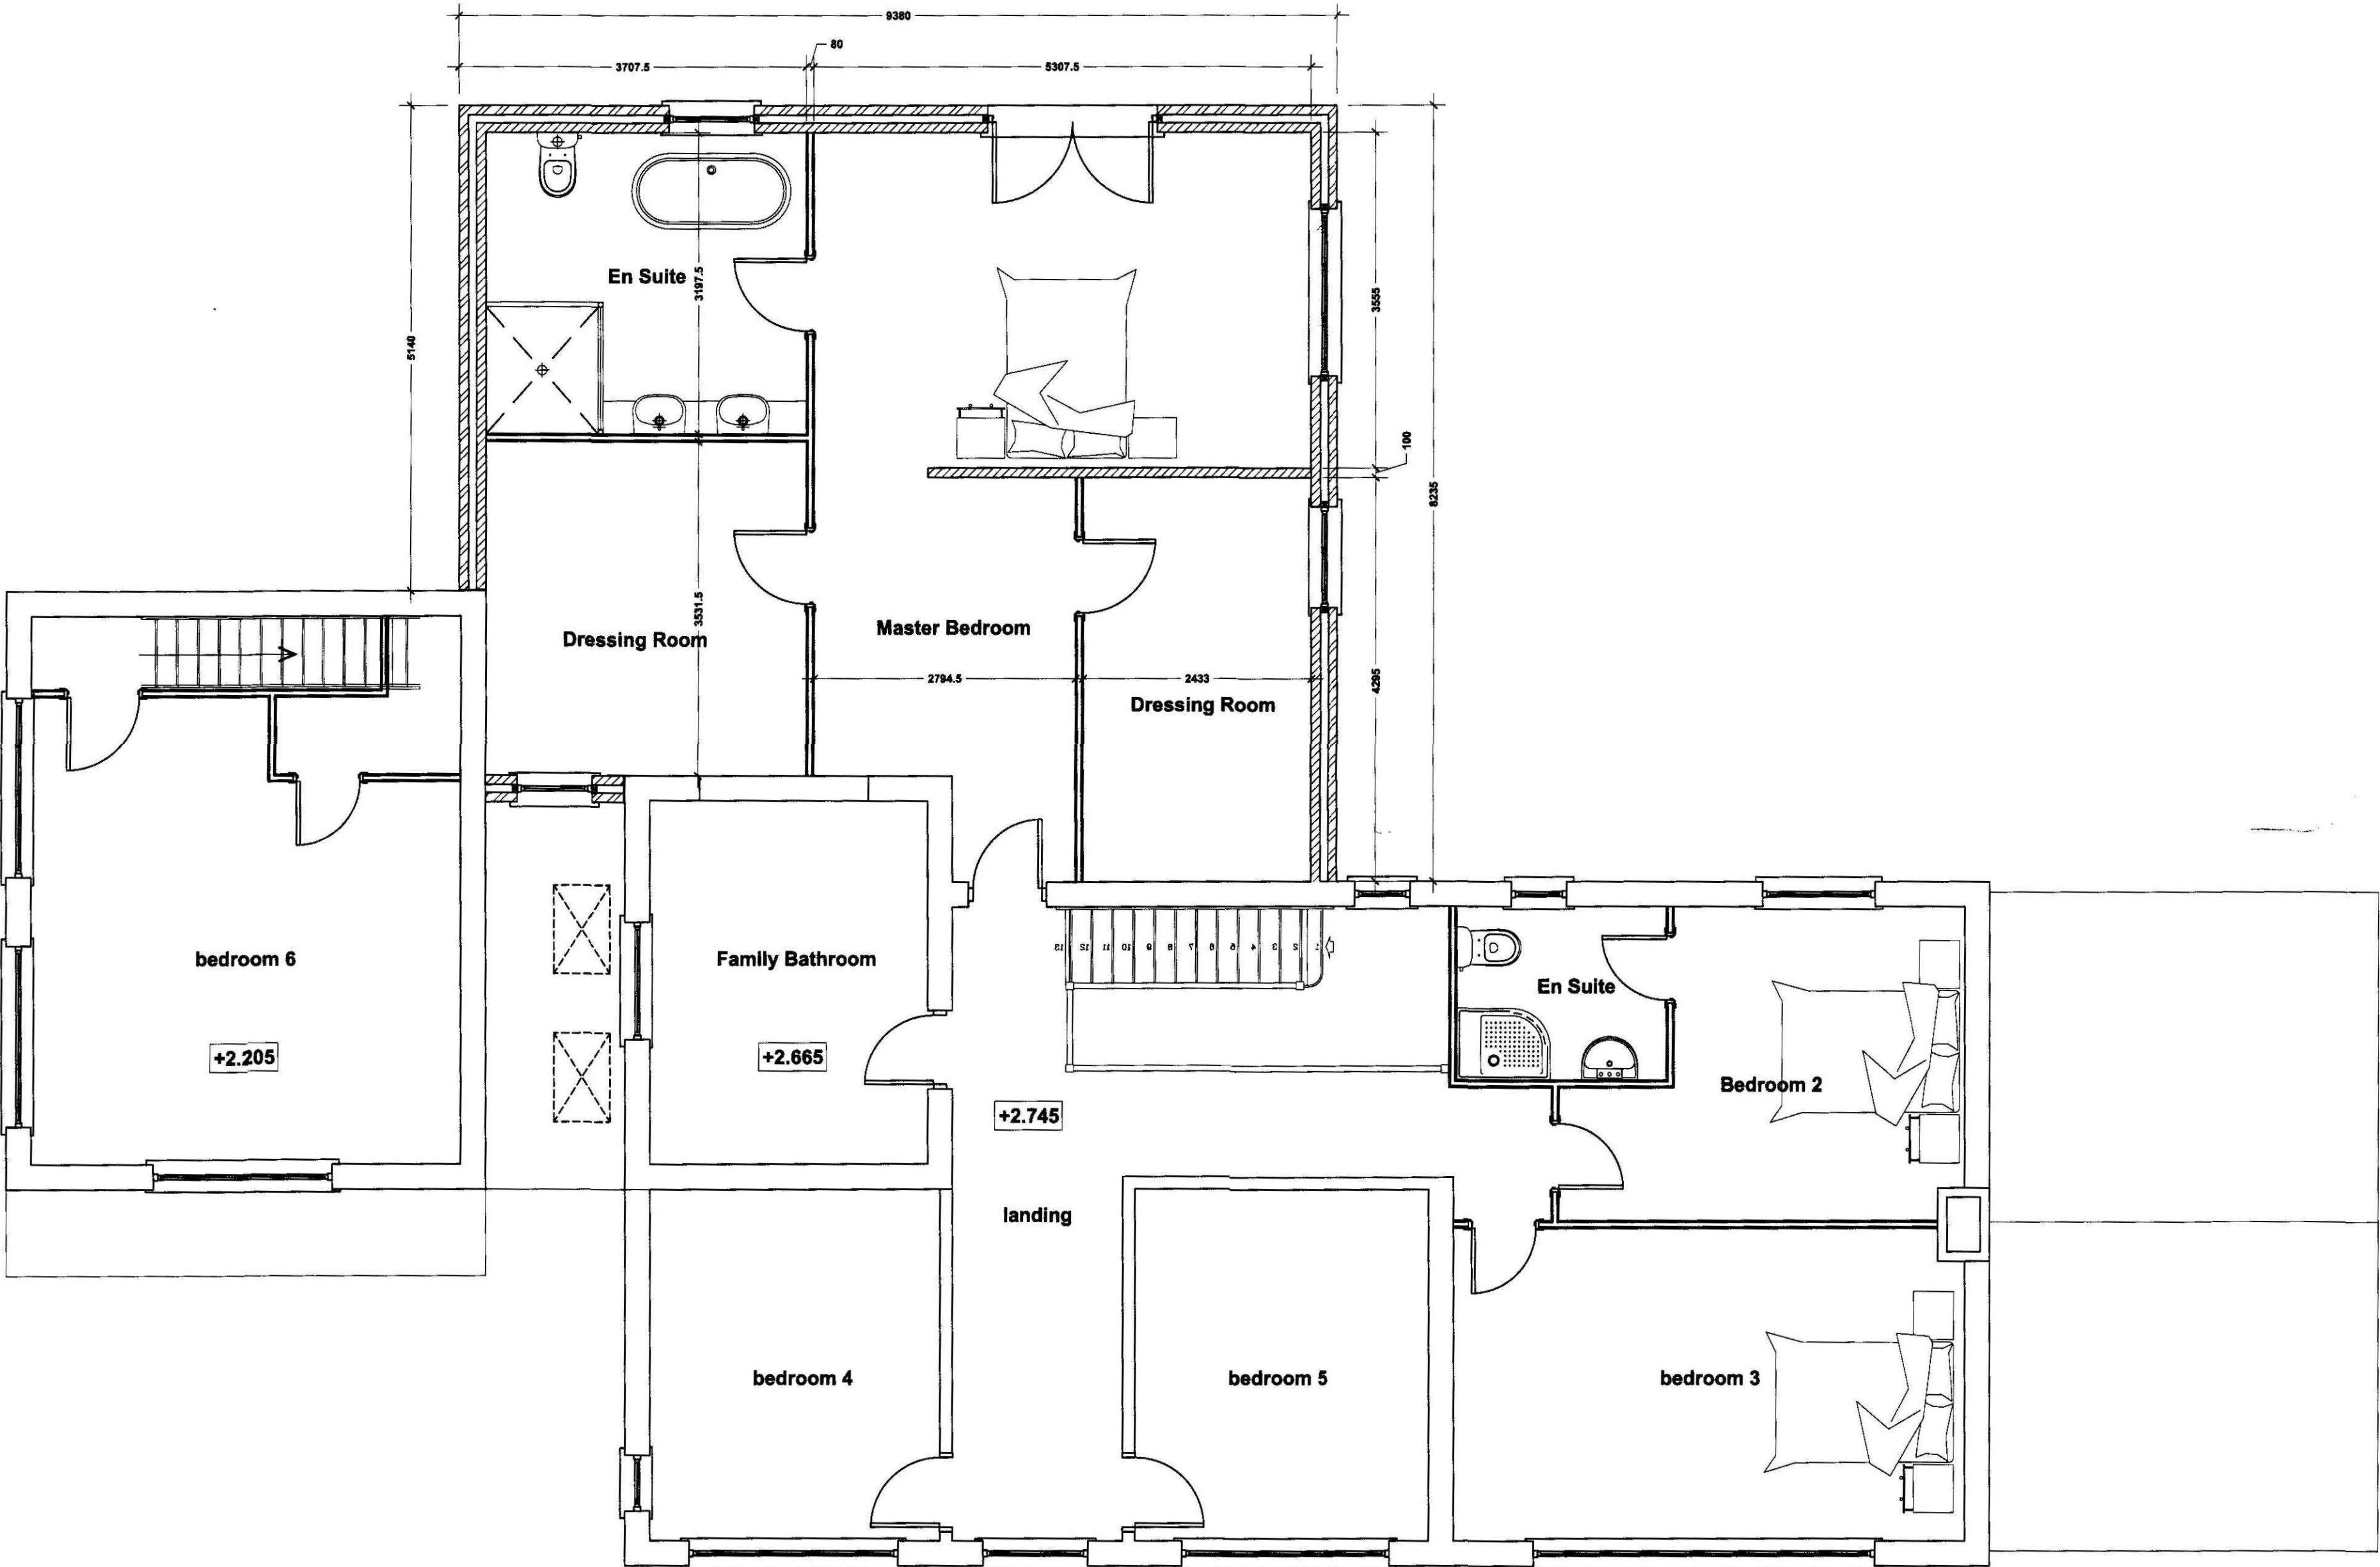

Proposed First Floor Plan
Scale 1:50

GENERAL CONDITIONS
Contractors are responsible for checking all dimensions on site when work commences and before ordering any materials. Any discrepancies should be brought to the attention of the Client for remedial action before commencing further.
All materials not specified to be of a standard suitable for the work proposed and be fit for purpose. All work to be in accordance with good building practice and all necessary BS codes for Workmanship on Building Sites.

SHDC
Planning & Development
14 APR 2009
Ref: 0250/09

Client: Mr R Oldershaw

Site: "The Gables",
Long Lane,
Moulton

Dwg Title: Proposed First Floor Plan



2nd Floor - 5B Sheepmarket
Spalding
PE11 1BH
Tel: 01775 758 921
e-mail: enquiries@remwaydesign.co.uk

DETERMINED
PLAN

Dwg Size	Drawing Number	Revision:
A1	1660-05	

PLEASE NOTE:
Due to areas of the structure being covered, unexposed or otherwise inaccessible the notes / specifications of existing materials are subject to confirmation of site when it is feasible to expose the relevant areas of construction.