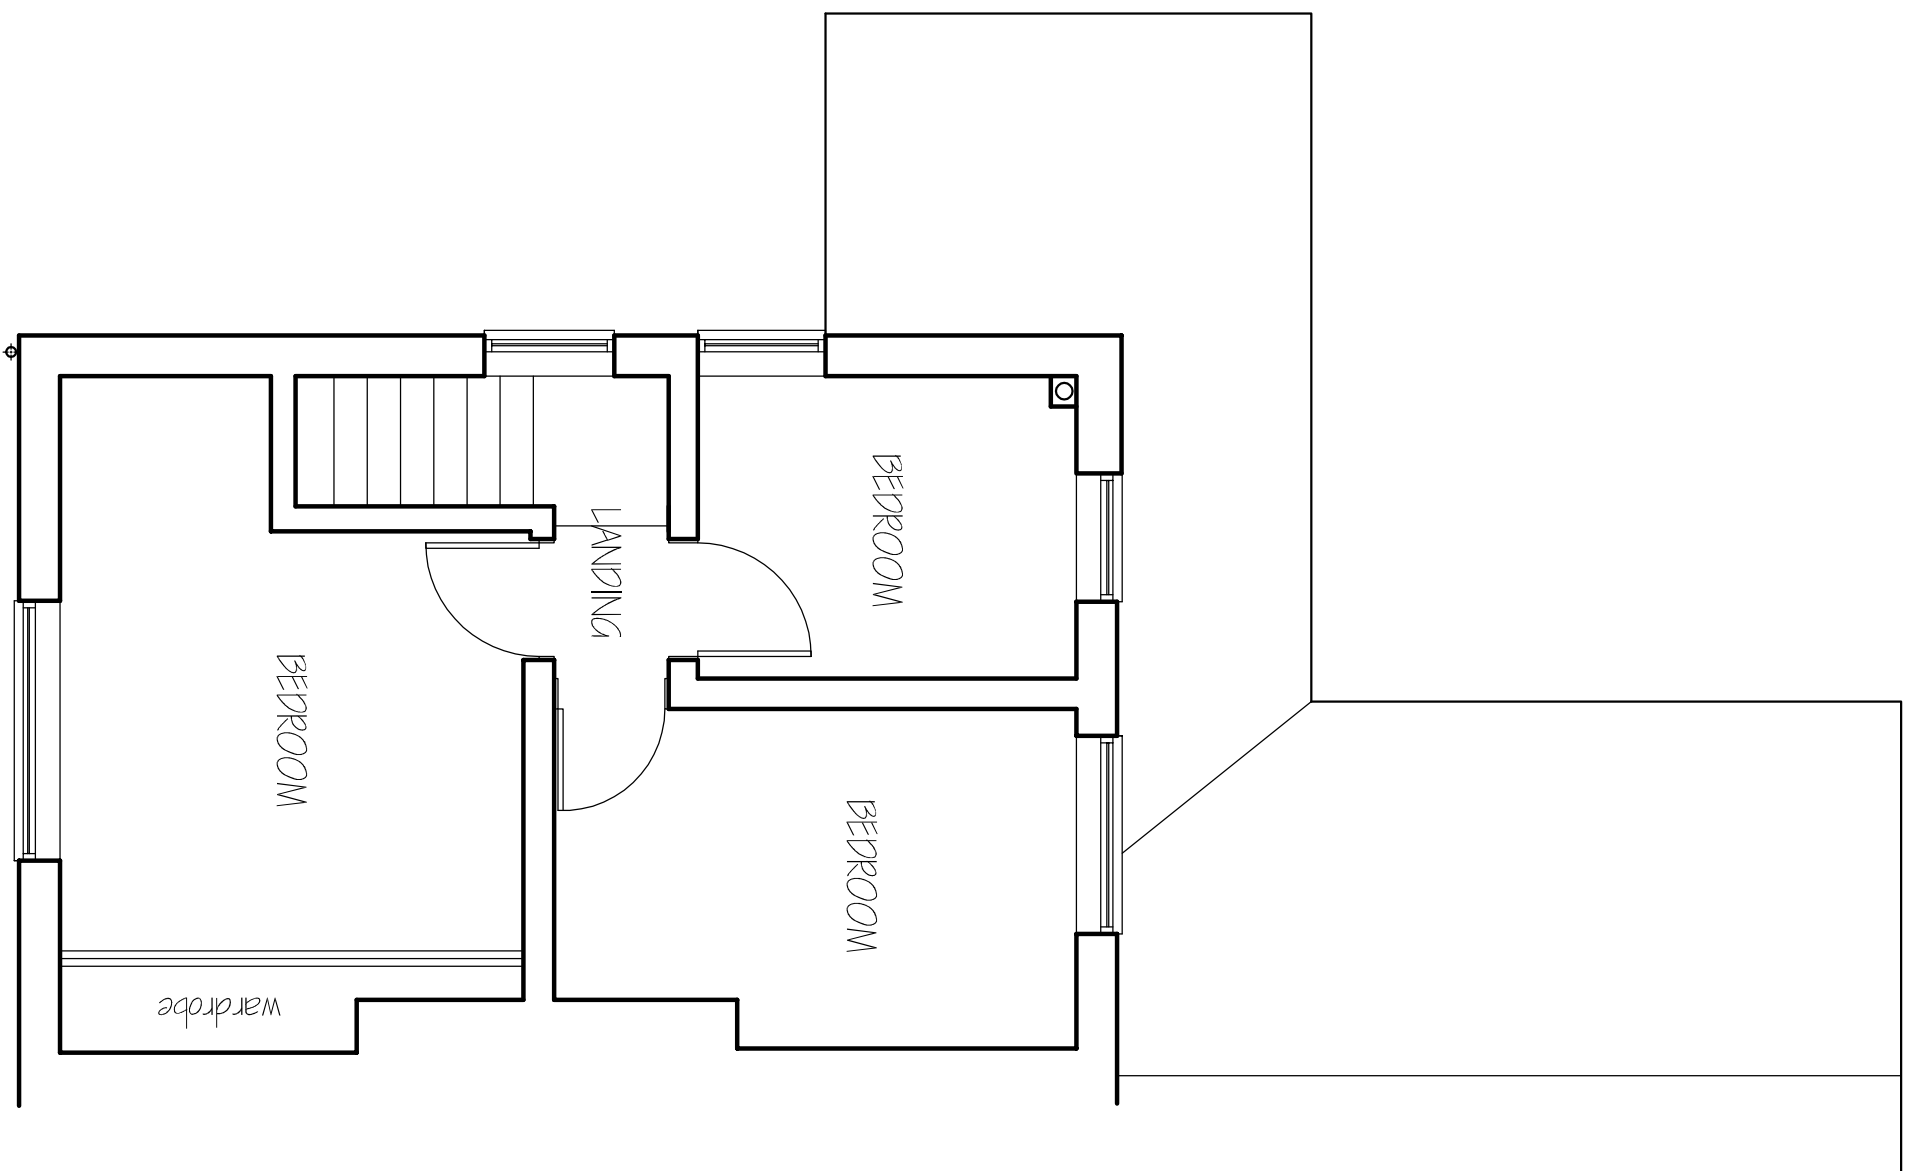
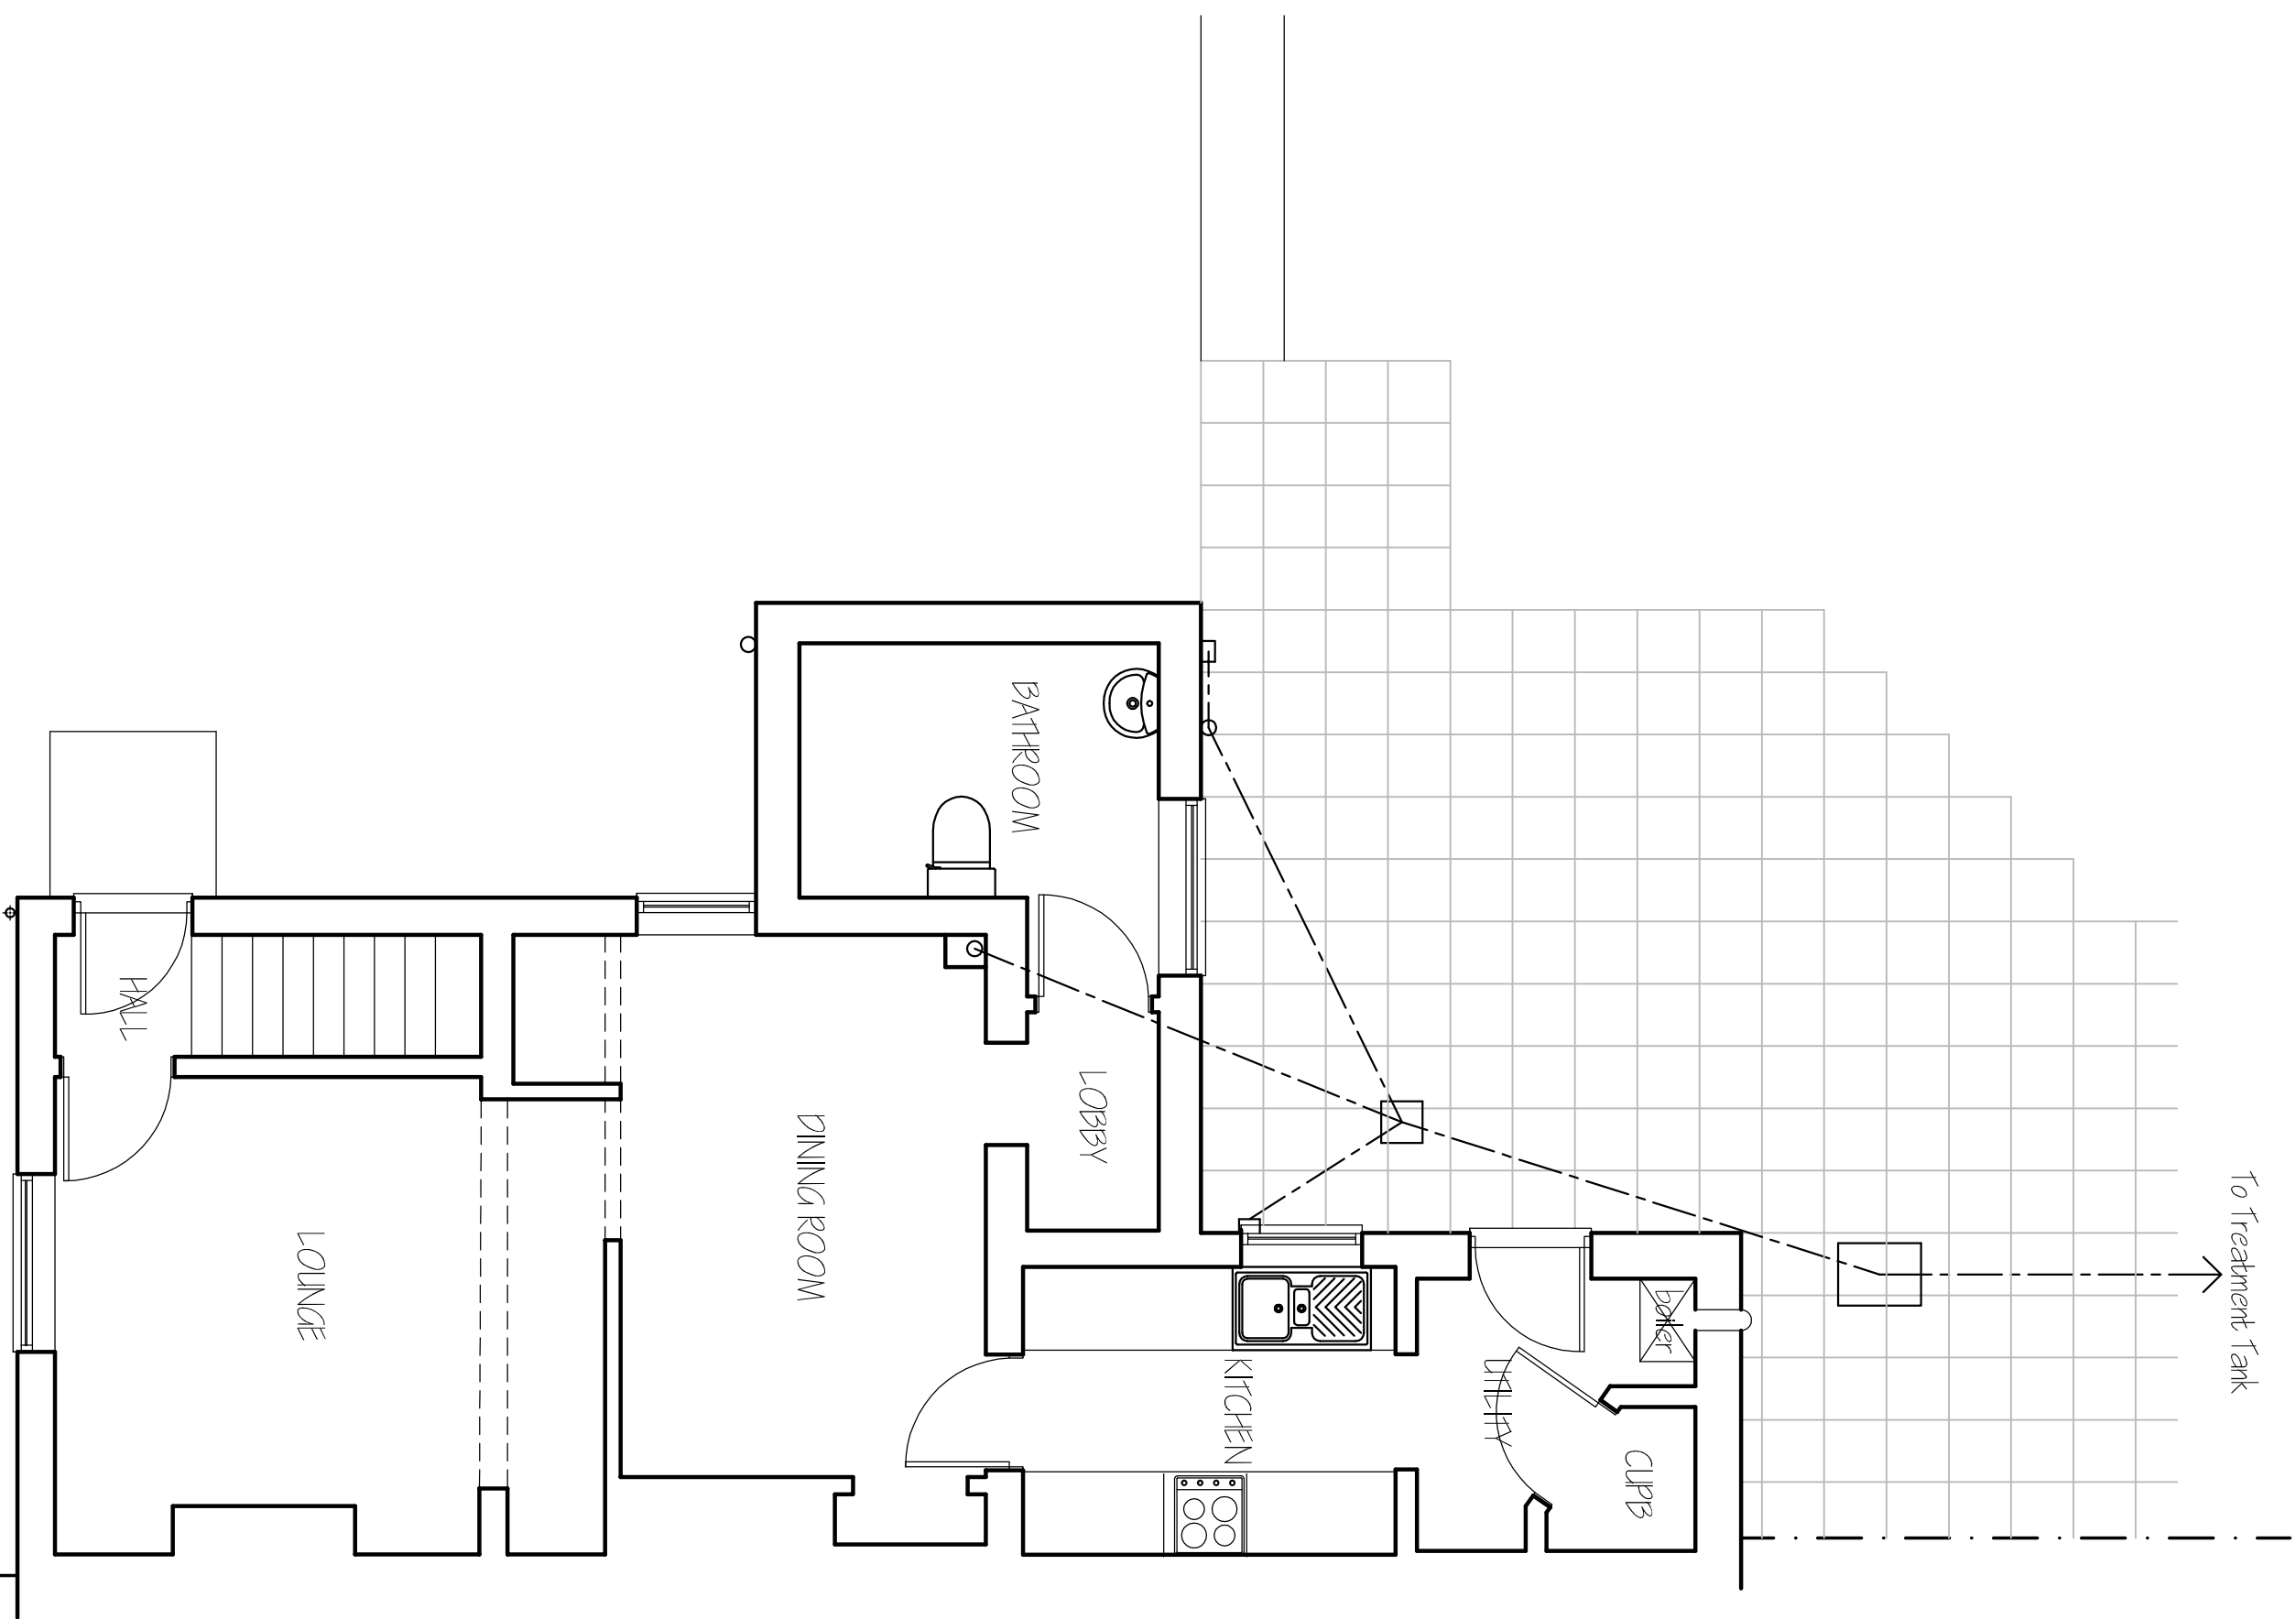
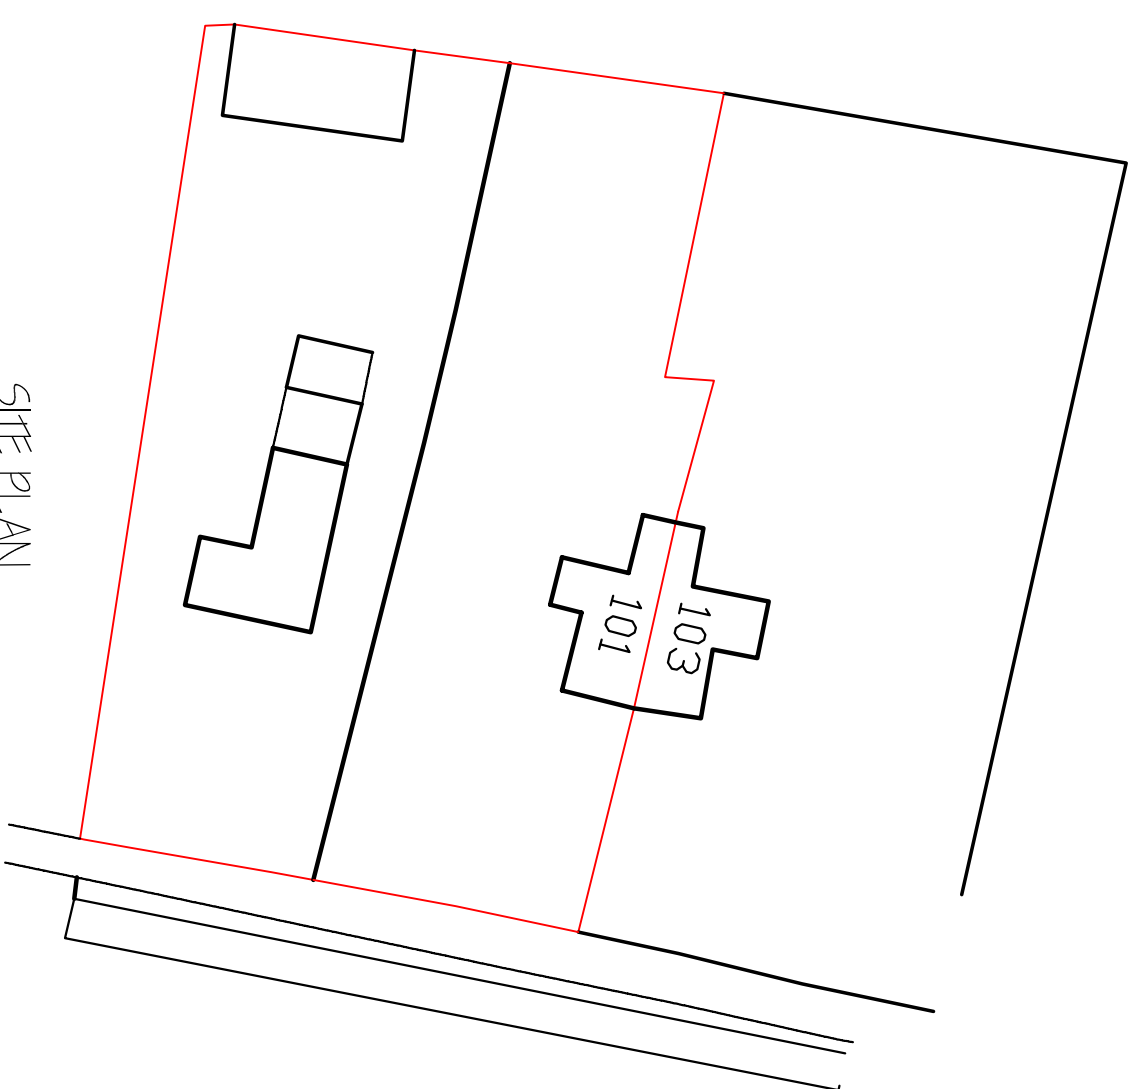
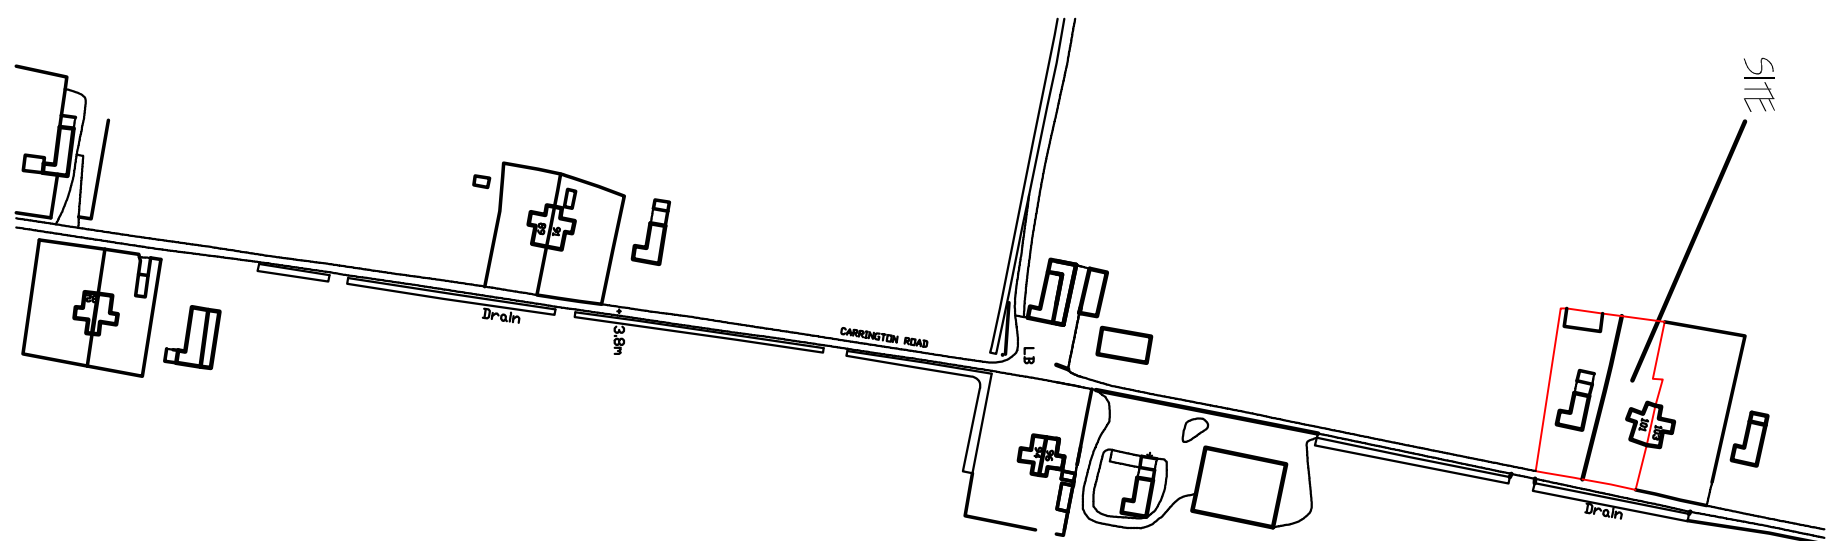
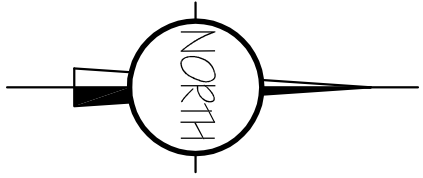
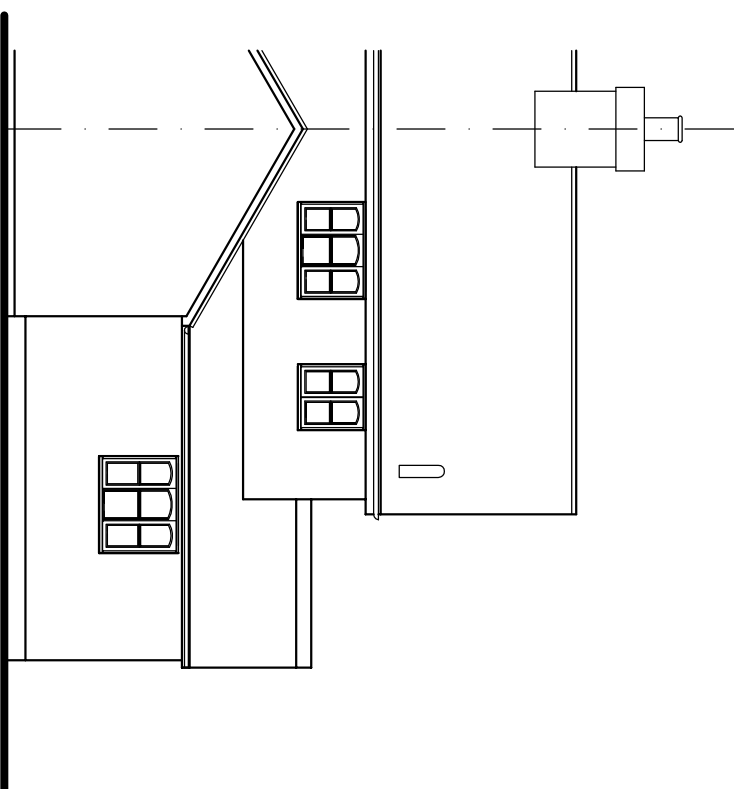
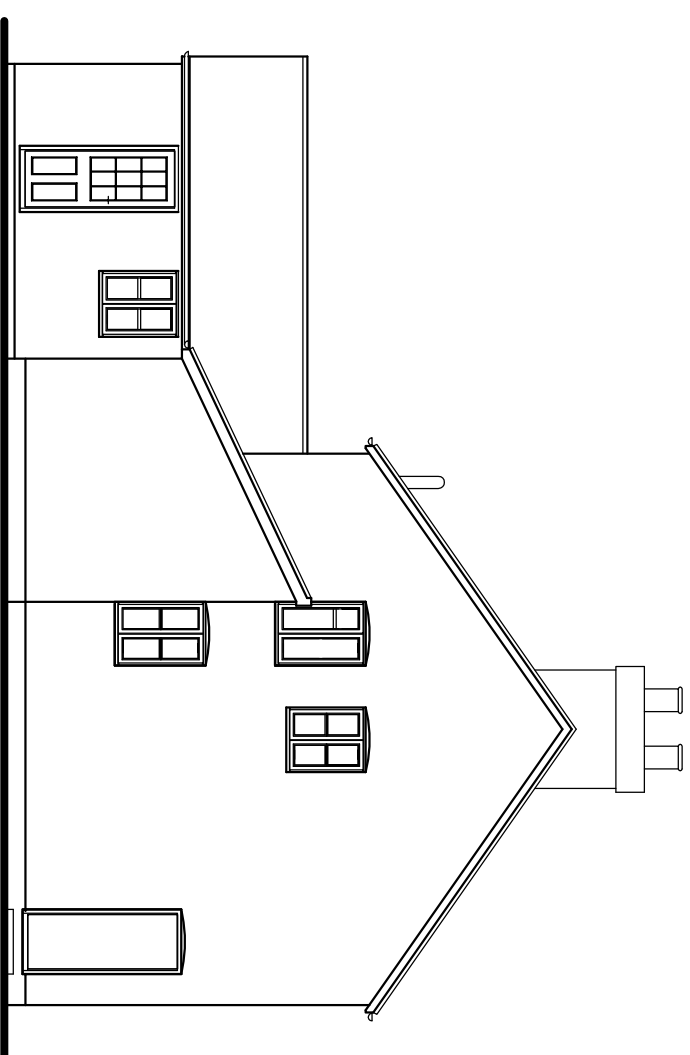
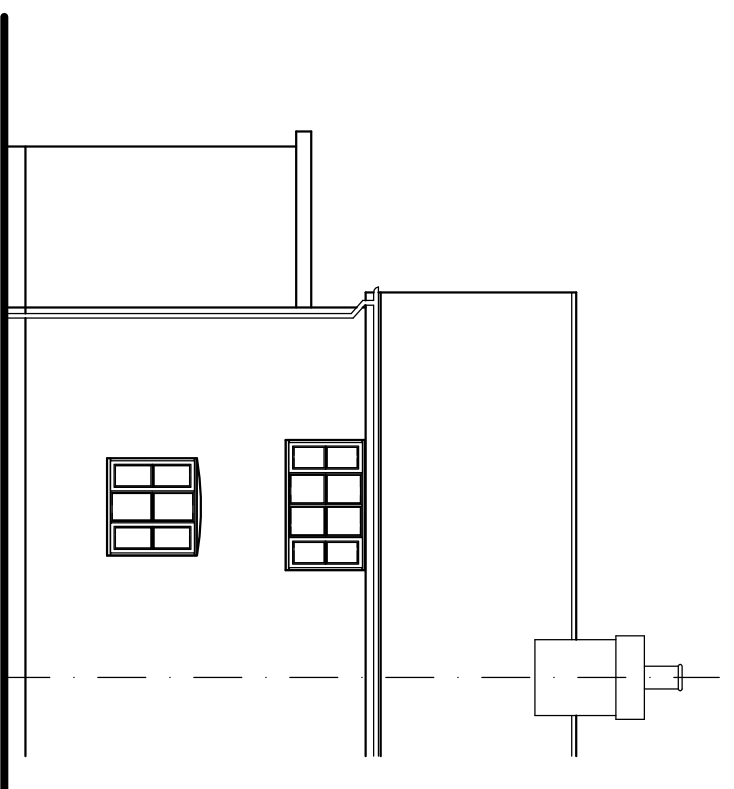


[illegible]

G. R. MERCHANT LTD. 1 ENG AMICE FMO 		ARCHITECTURAL, STRUCTURAL AND LAND DRAINAGE CONSULTANTS		4 Wrights Mews 12A Park Road, HORSBATH, South Devon PL20 9JL Tel: 01406 450800 Fax: 01406 425744 E-mail: gr.merchant@btconnect.com		Products EXTENSION & ALTERATIONS TO CRUSTATION/CRP WOLTON 33/65 ED LNC'S, F12/015.	Client MR & MRS P. MCQUINN	Drawing FLOOR PLANS & ELEVATIONS - EXISTING. LOCATION & SITE PLANS.	Job Ref. 275/145	Drawing No. 01.	Date FEBRUARY 2014.	Drawn S.D.
--	--	--	--	--	--	---	--------------------------------------	--	----------------------------	---------------------------	-------------------------------	----------------------

DO NOT SCALE FROM THIS DRAWING