
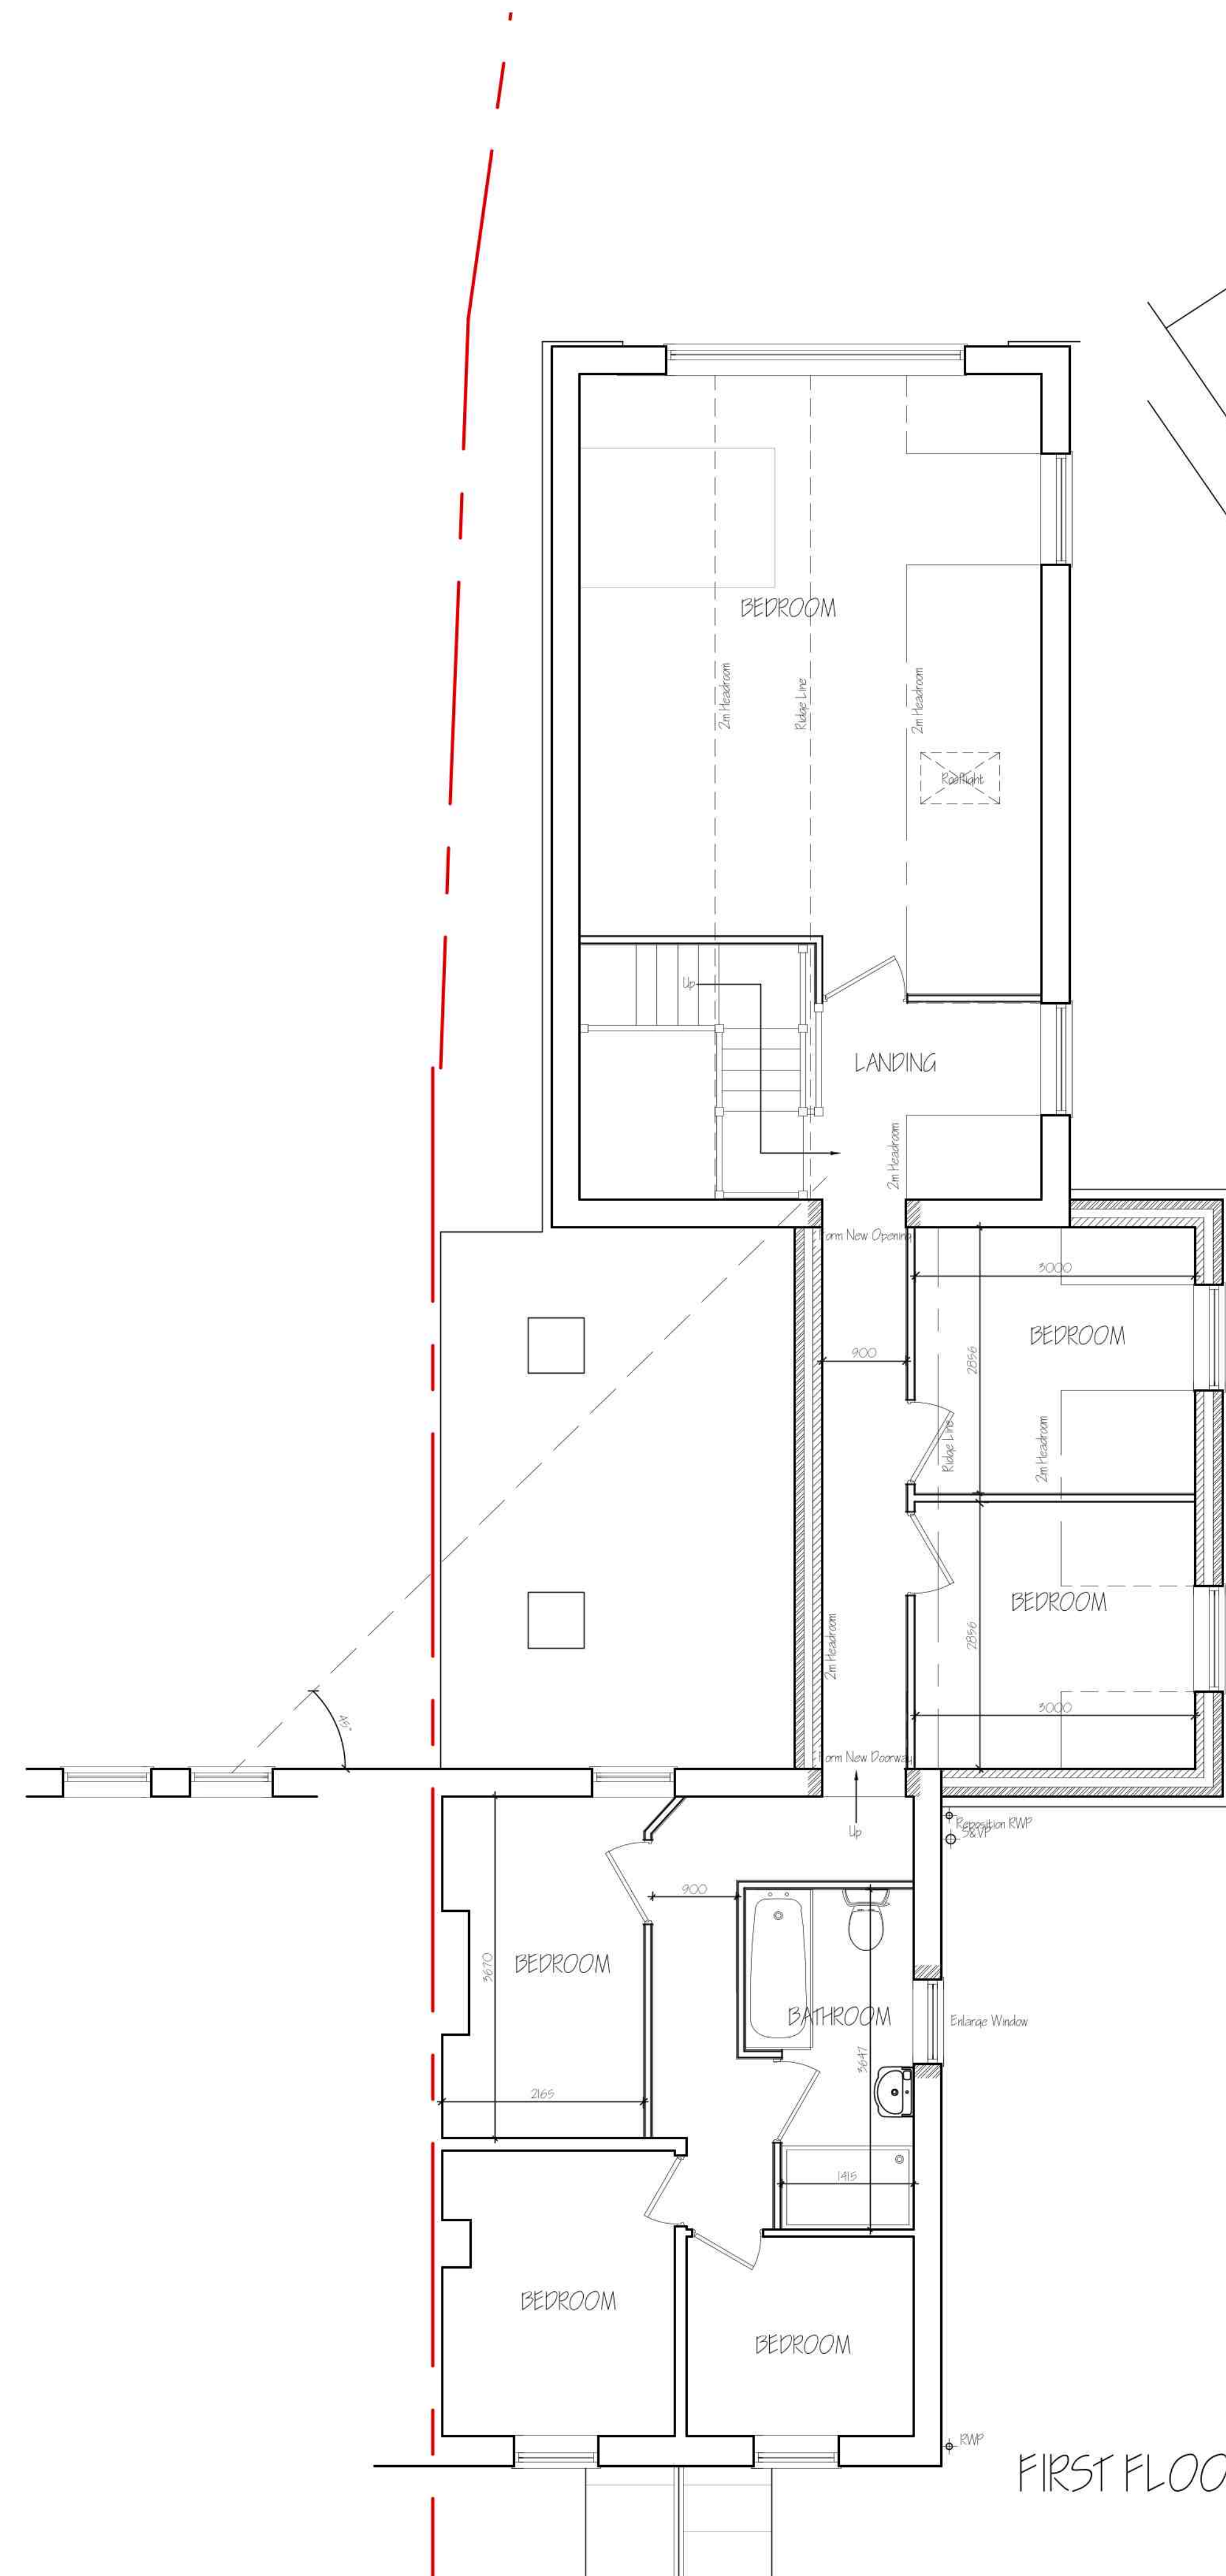


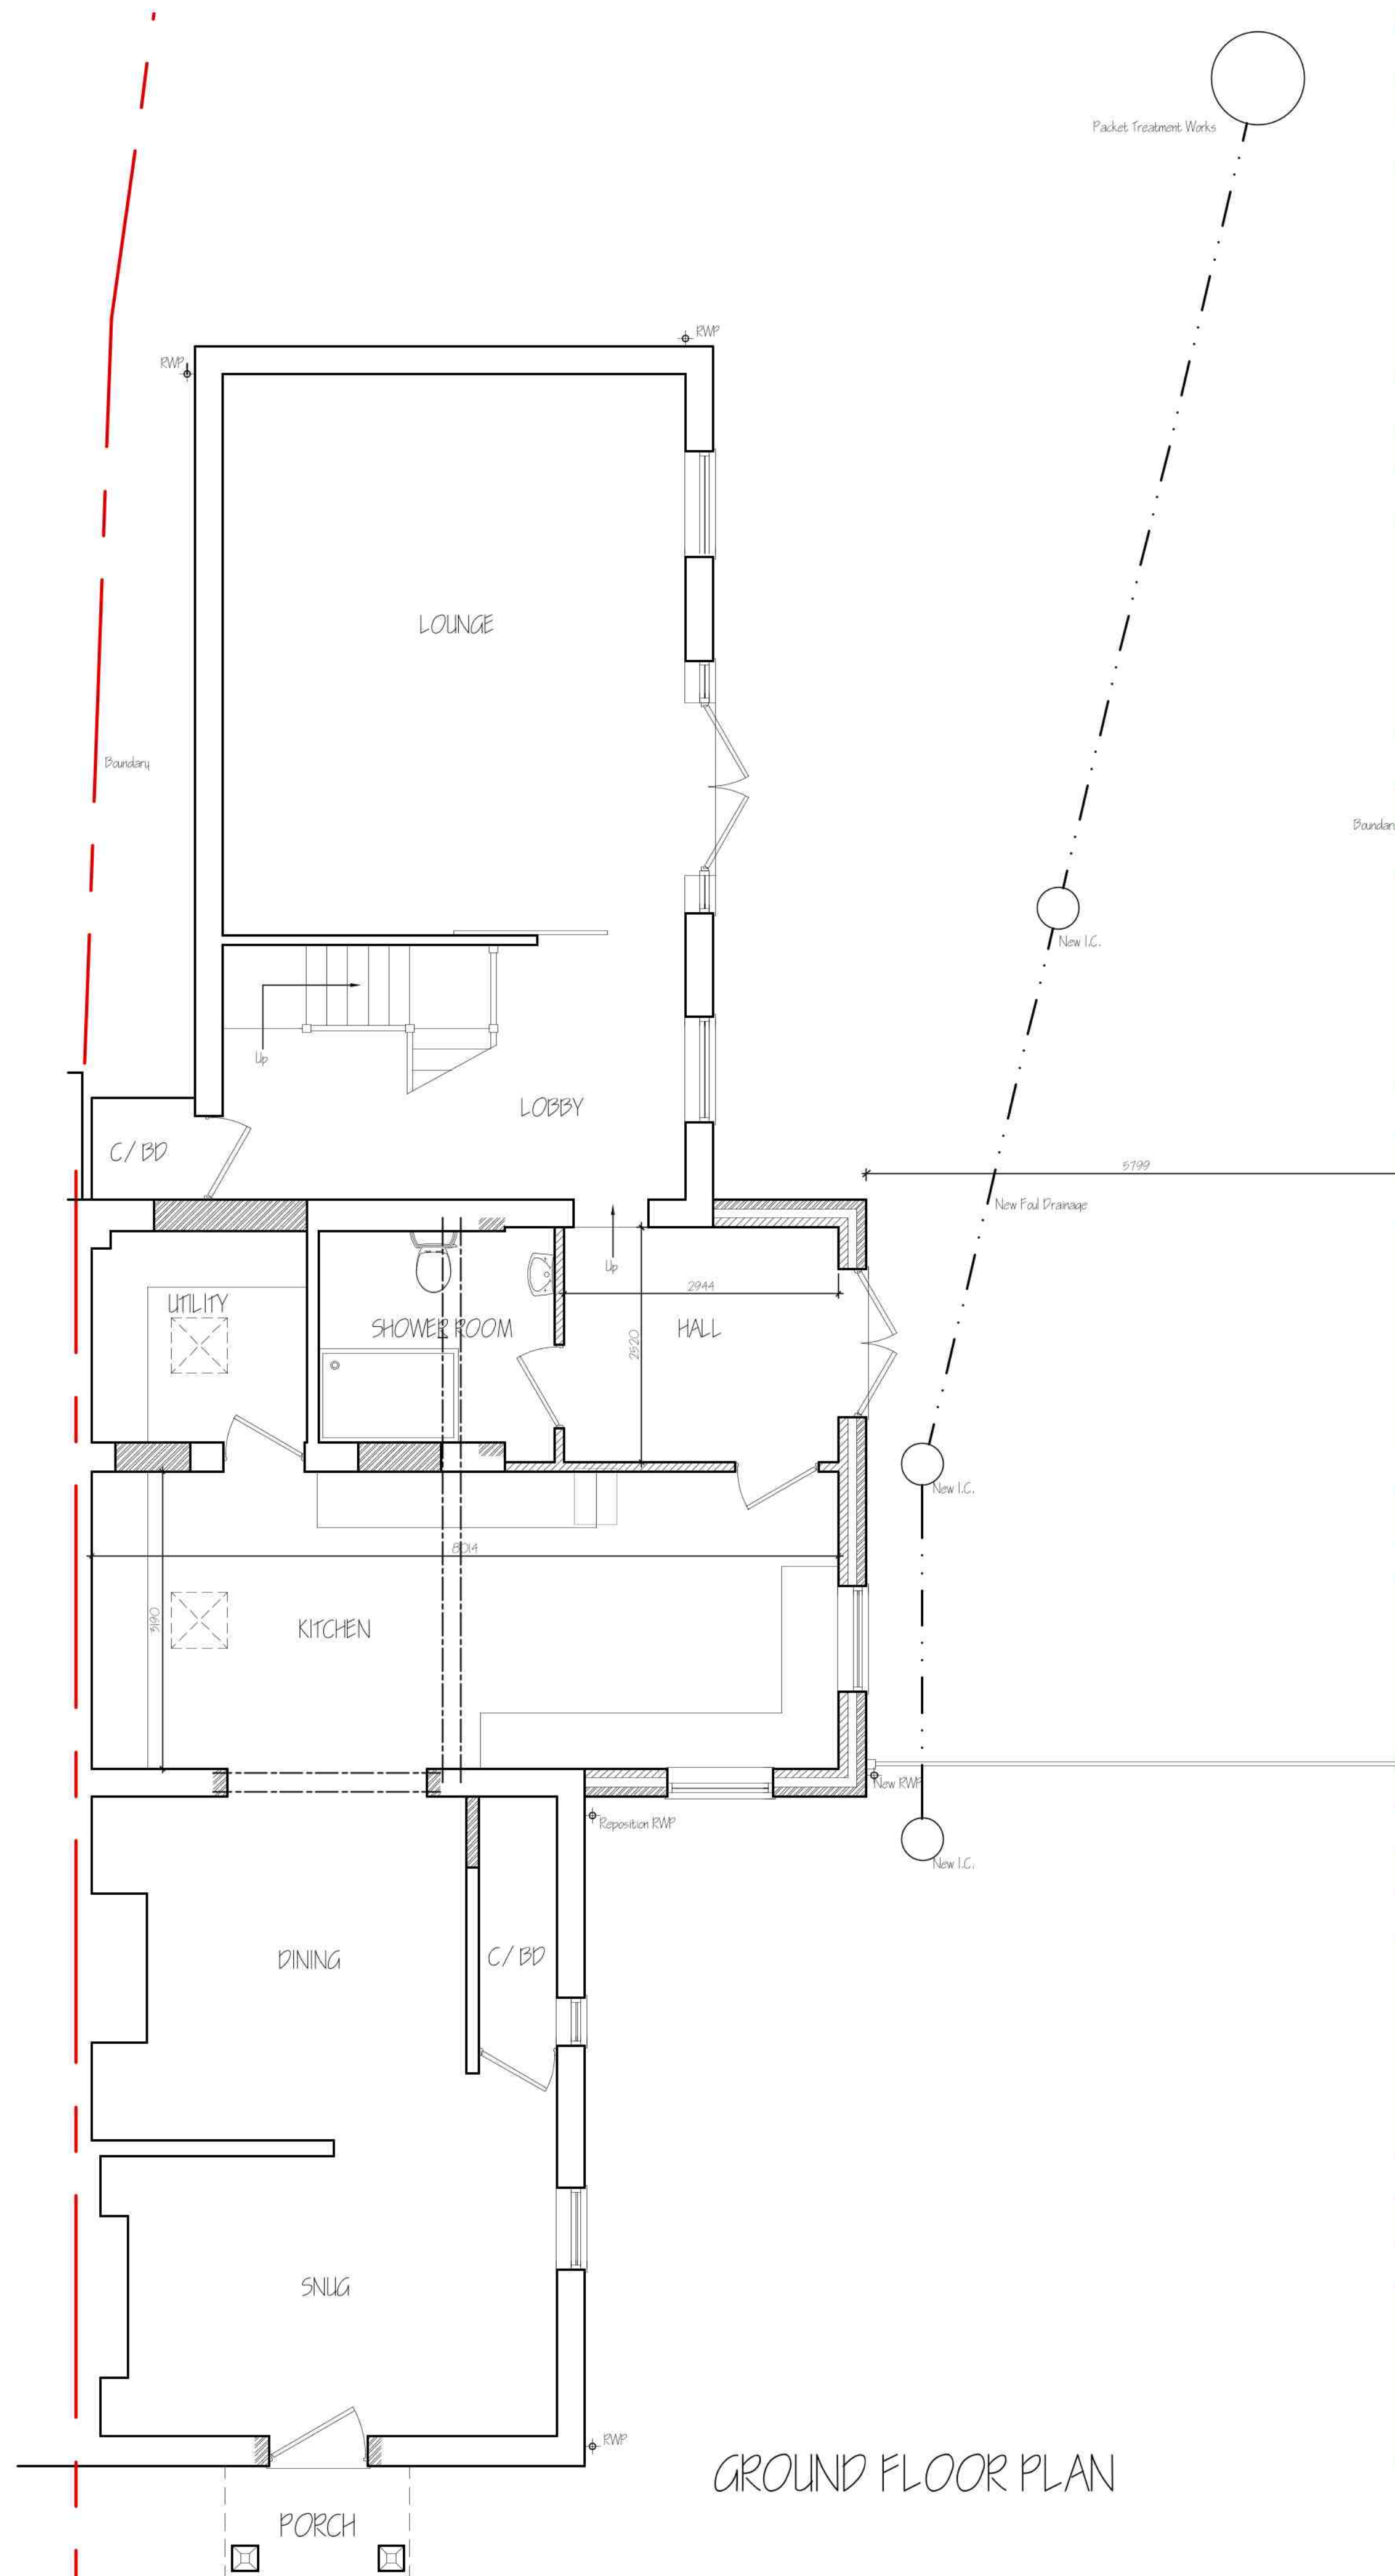

A		SCHEME DESIGN - PLANNING		MAY 2022	
ref:	revision				date
G. R. MERCHANT LTD. I.ENG AMICE FIWO ARCHITECTURAL, STRUCTURAL AND LAND DRAINAGE CONSULTANTS 4 Wrights Mews 12A Park Road, Holbeach, Spalding, Lincs. PE12 7EE Tel: 01406 498080 Fax: 01406 425744 E-Mail: gr.merchant@btconnect.com					
Project	ALTERATIONS AND EXTENSION "BUCKS COTTAGE" MIDDLE MARSH ROAD MOLLTON MARSH, SPALDING LINCS. PE12 6LL				
Client	MR S WELTON				
Drawing	FLOOR PLANS - PROPOSED SITE PLAN - PROPOSED				
Job Ref.	3980-22		Drawing No. 02A		
Date	MAR 2022		Drawn SLB		
Scales 1:50, 1:100 (Unless Otherwise Stated)					
DO NOT SCALE FROM THIS DRAWING This drawing is copyright and may not be copied, traced, photographed or used for any other purpose other than that for which it is issued. The General Contractor is to check all dimensions on site and report any discrepancies to the Architect. All details shown on this drawing including foundations are based upon typical site conditions related to the above. No responsibility can be accepted for abnormal conditions which may be discovered during construction unless reported to the Architect so that design amendments may be considered to the scheme. Site soil surveys are recommended in respect of foundations to establish specific areas of concern before building. Building Regulation approval. This drawing is limited in its use for the purpose of obtaining planning. Building Regulation approval. This drawing is limited in its use as a contract document alone. The works will not be supervised or inspected by G.R. Merchant in any way unless otherwise stated and all components and materials etc. to be used fixed and installed etc. in strict accordance with manufacturers instructions and relevant code of practice. Materials shall conform to appropriate British standard specification or BS6843 specification of European code equivalent. The Employer / Client shall ensure that the selected contractor is conversant with and adopts all measures necessary to achieve compliance with Health and Safety legislation for Building sites and Work places. The Employer / Client is advised that should the works need to be carried out in accordance with the Building Regulations an independent Planning Supervisor will be required. The works shall comprise of all that is shown on the drawing and details. Work that may not specifically be shown but may be reasonably inferred as necessary to carry out the works shall be deemed to be included. It is the plant / land owners responsibility to be aware of the Party Wall Act. As 1996, when building in close proximity to adjacent neighbours boundaries.					