


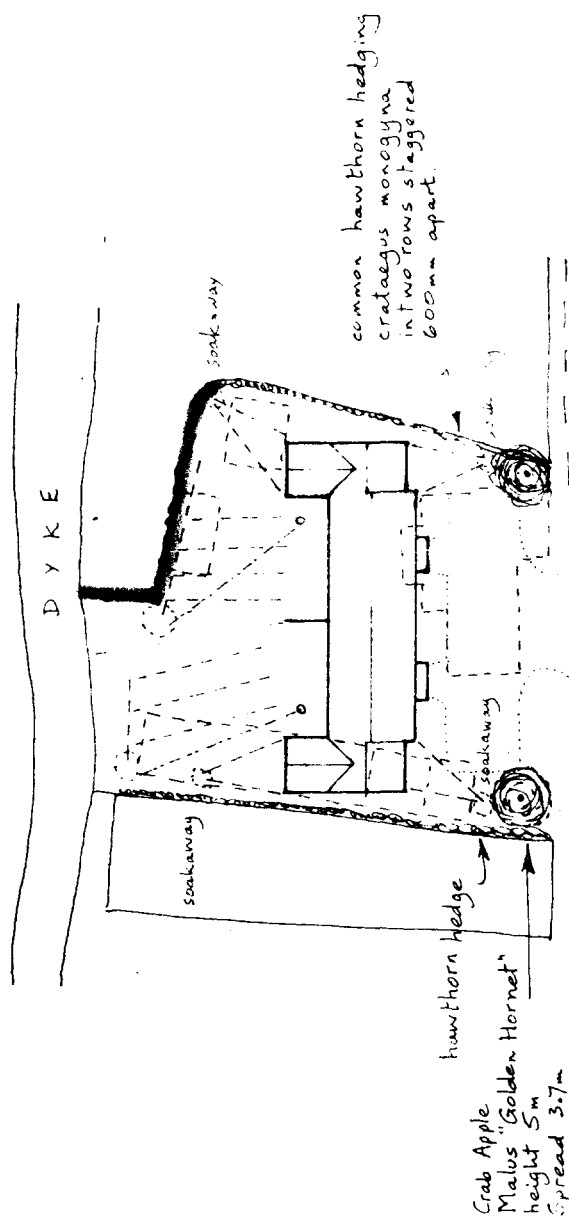

6
 7
 8
 9
 10
 11
 12

Site Plan
Scale 1:500

Mr. and Mrs. C. R. Rawlings
Fengate,
MOULTON CHAPEL, Spalding.
Pair of Cottages.

Drawing No
210306

[illegible]

2831

Ref: H1310279101

BUILDING DESIGN and PLANS

ALWYN ROFFE,
1, Green Lane,
SPALDING, Lincs. PE11 2YB
tel : 01775 - 723 680