




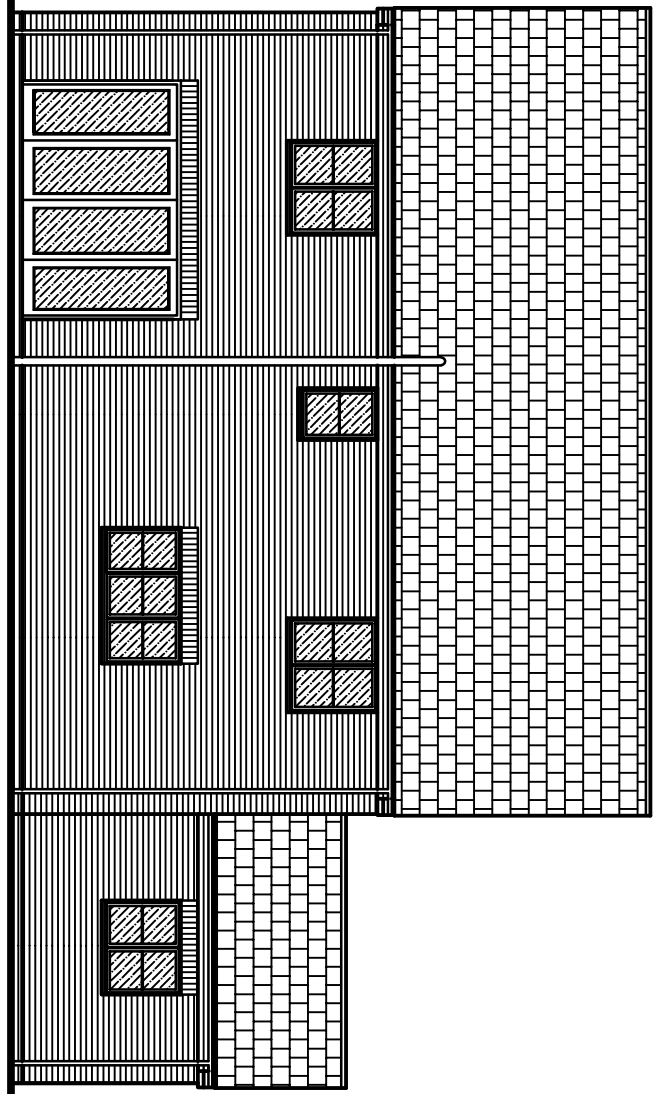


REAR ELEVATION

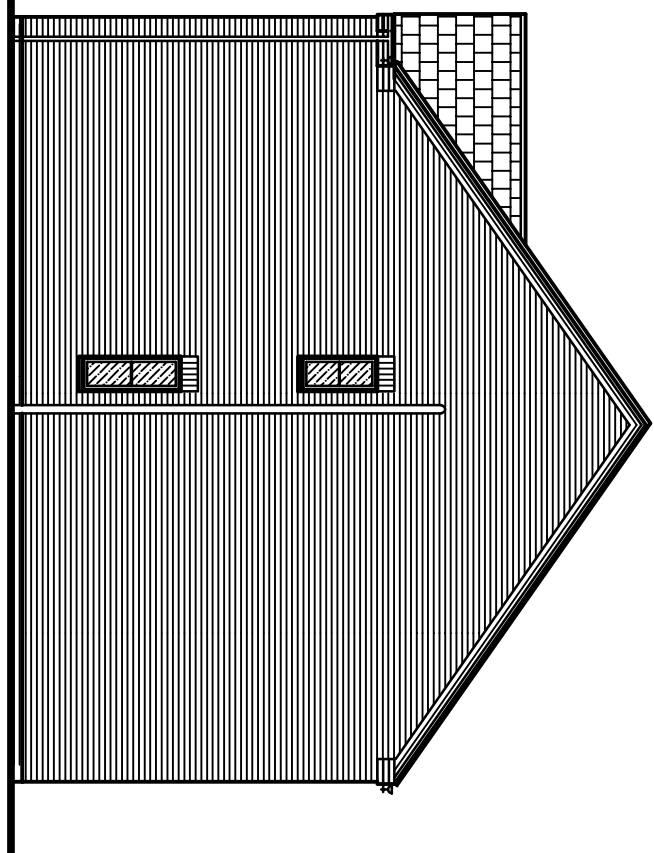


SIDE ELEVATION

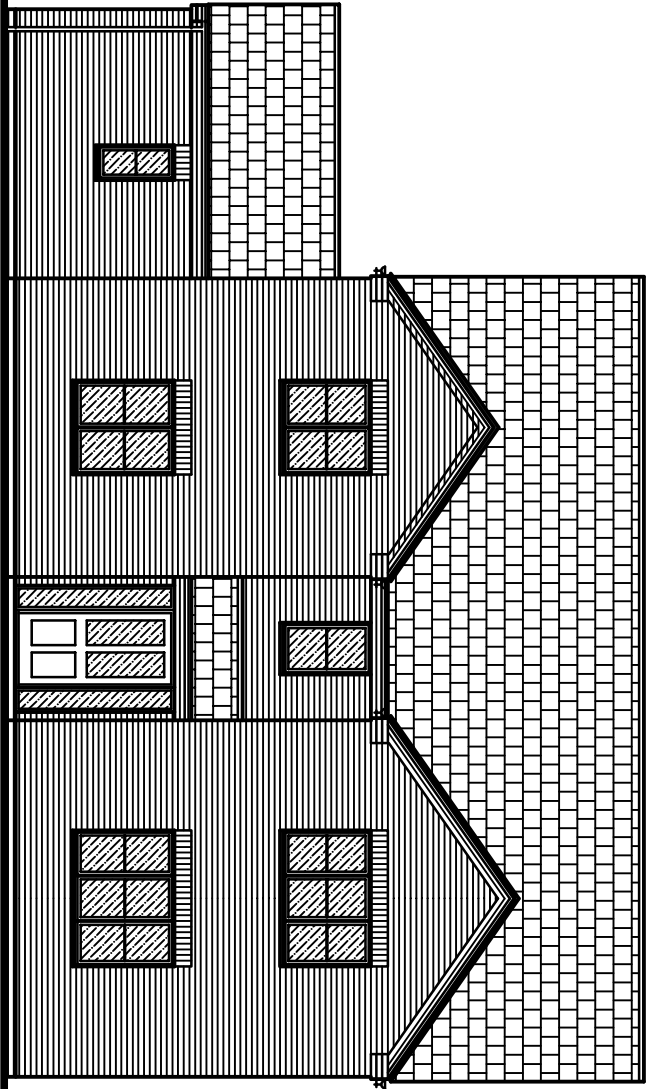


FRONT ELEVATION

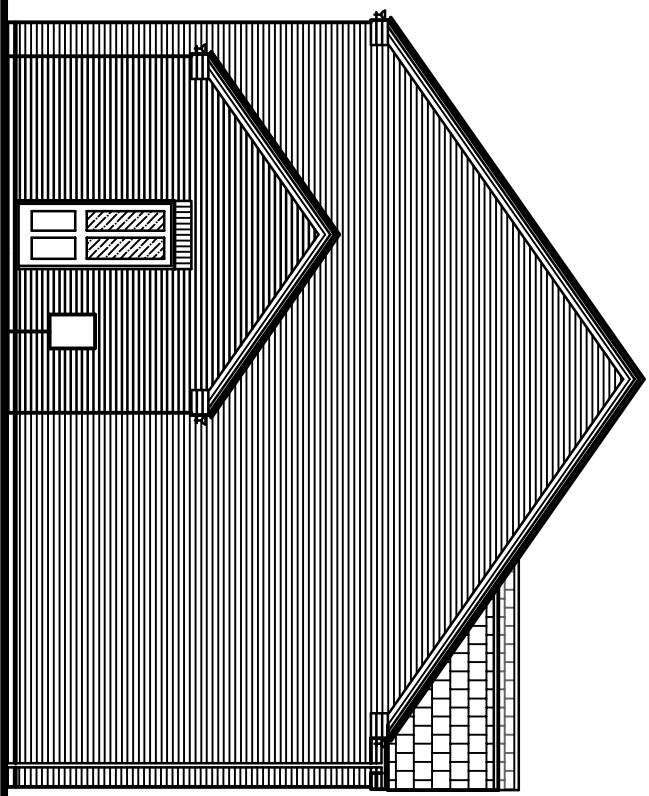


SIDE ELEVATION

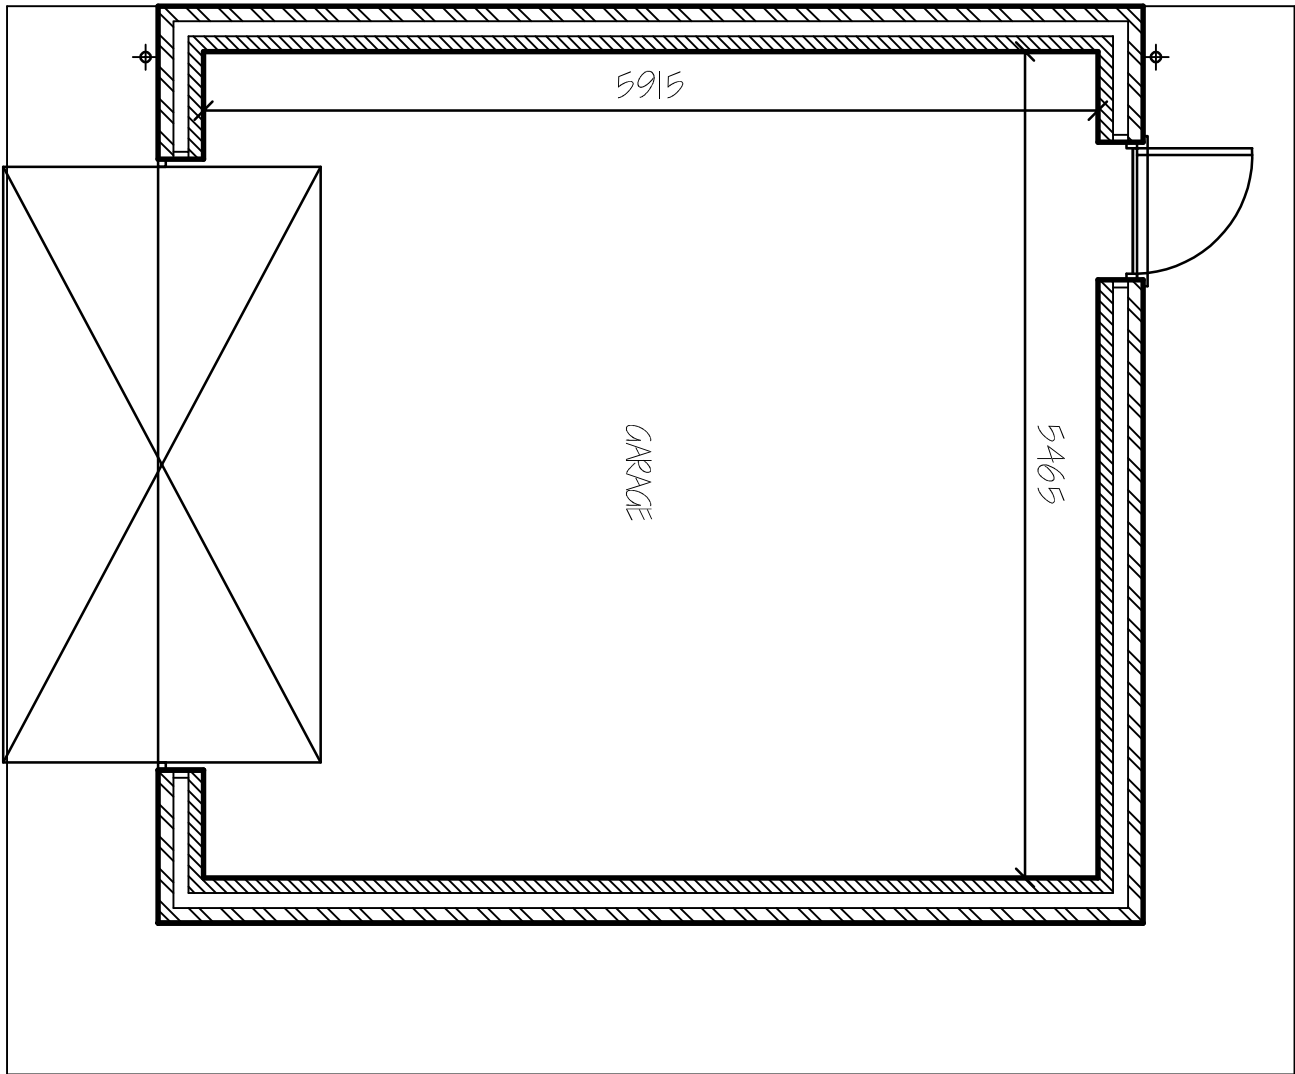


GARAGE FLOOR PLAN.

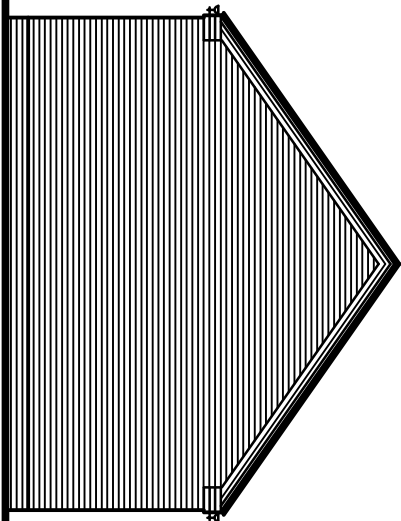


SIDE ELEVATION

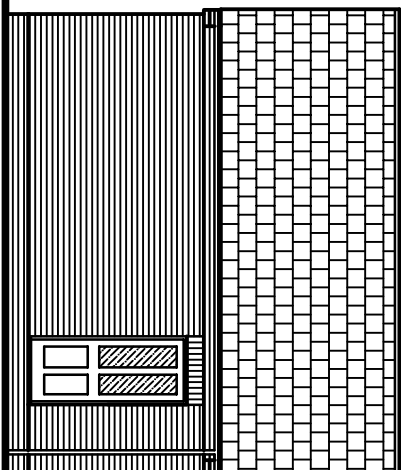


REAR ELEVATION

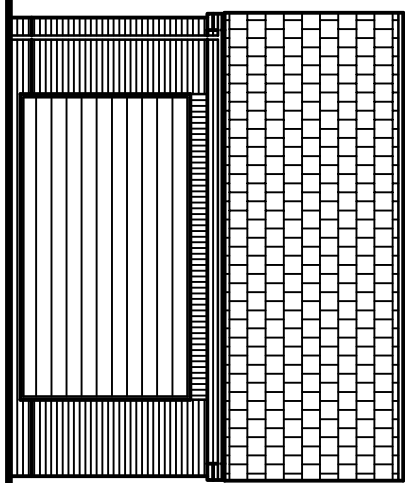


FRONT ELEVATION

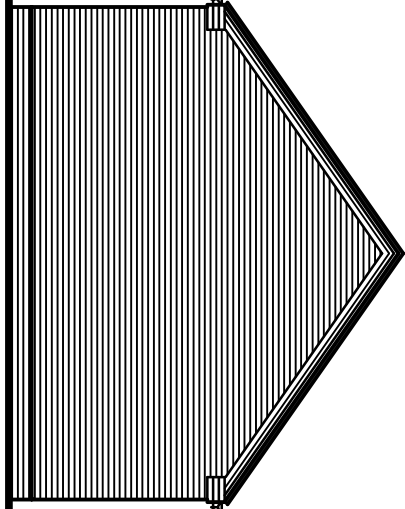

SIDE ELEVATION

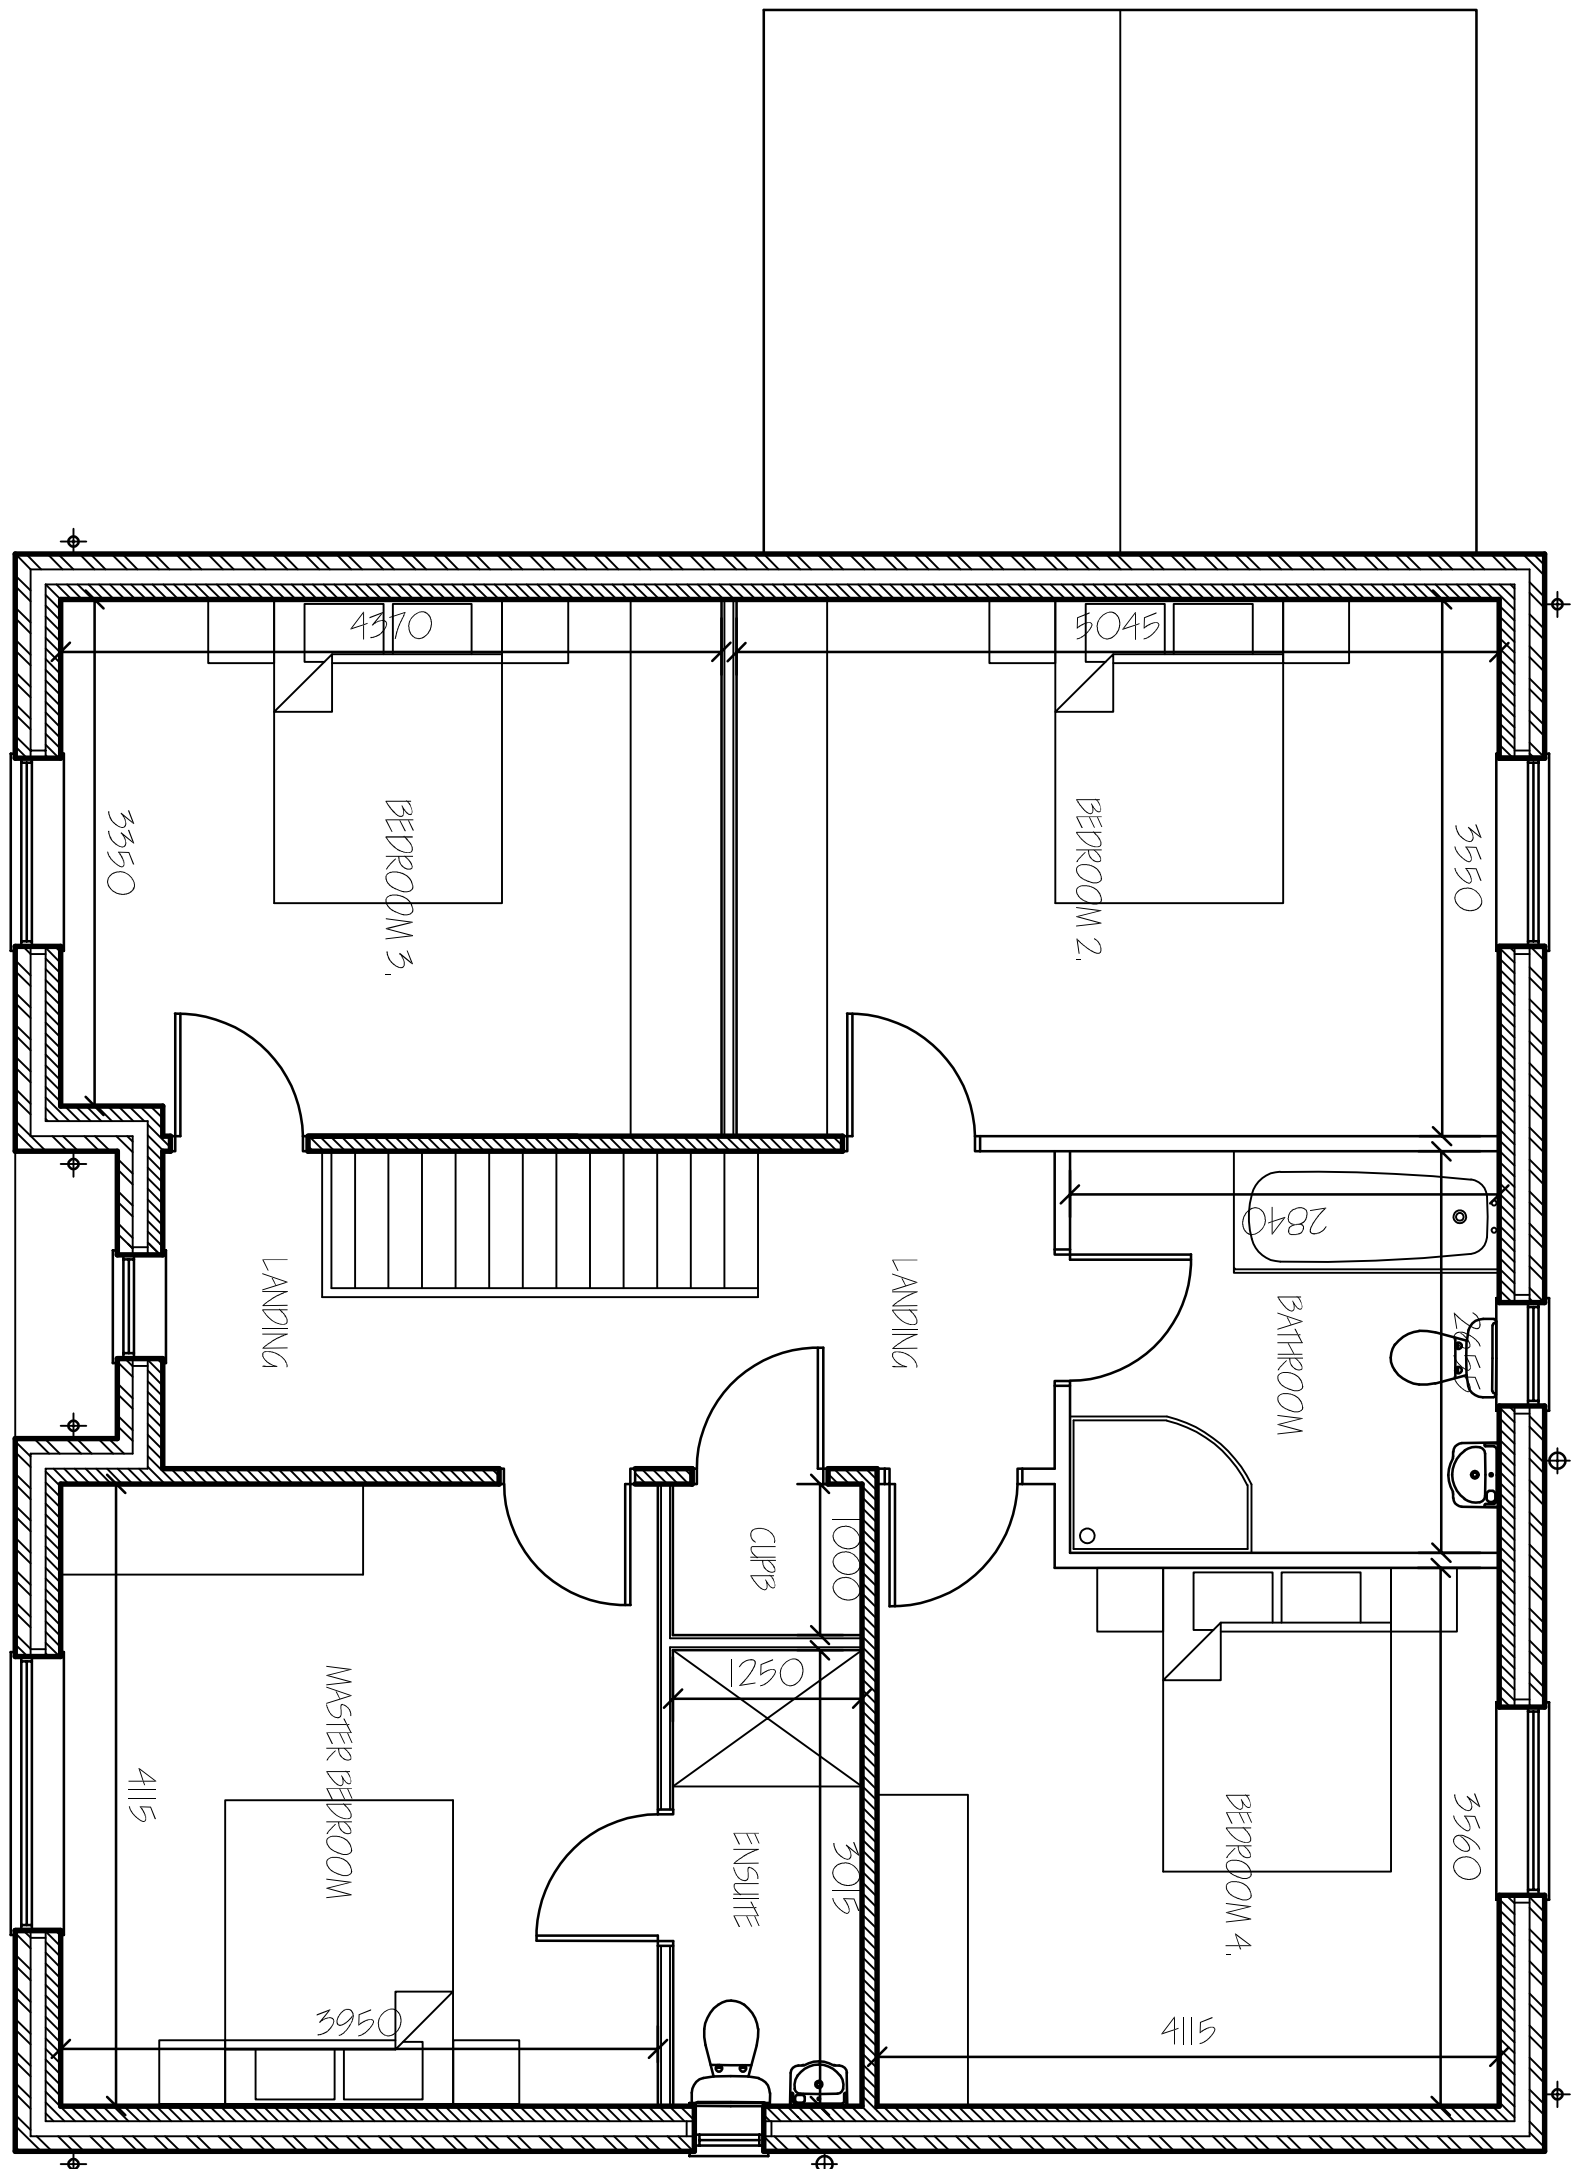

FIRST FLOOR PLAN.

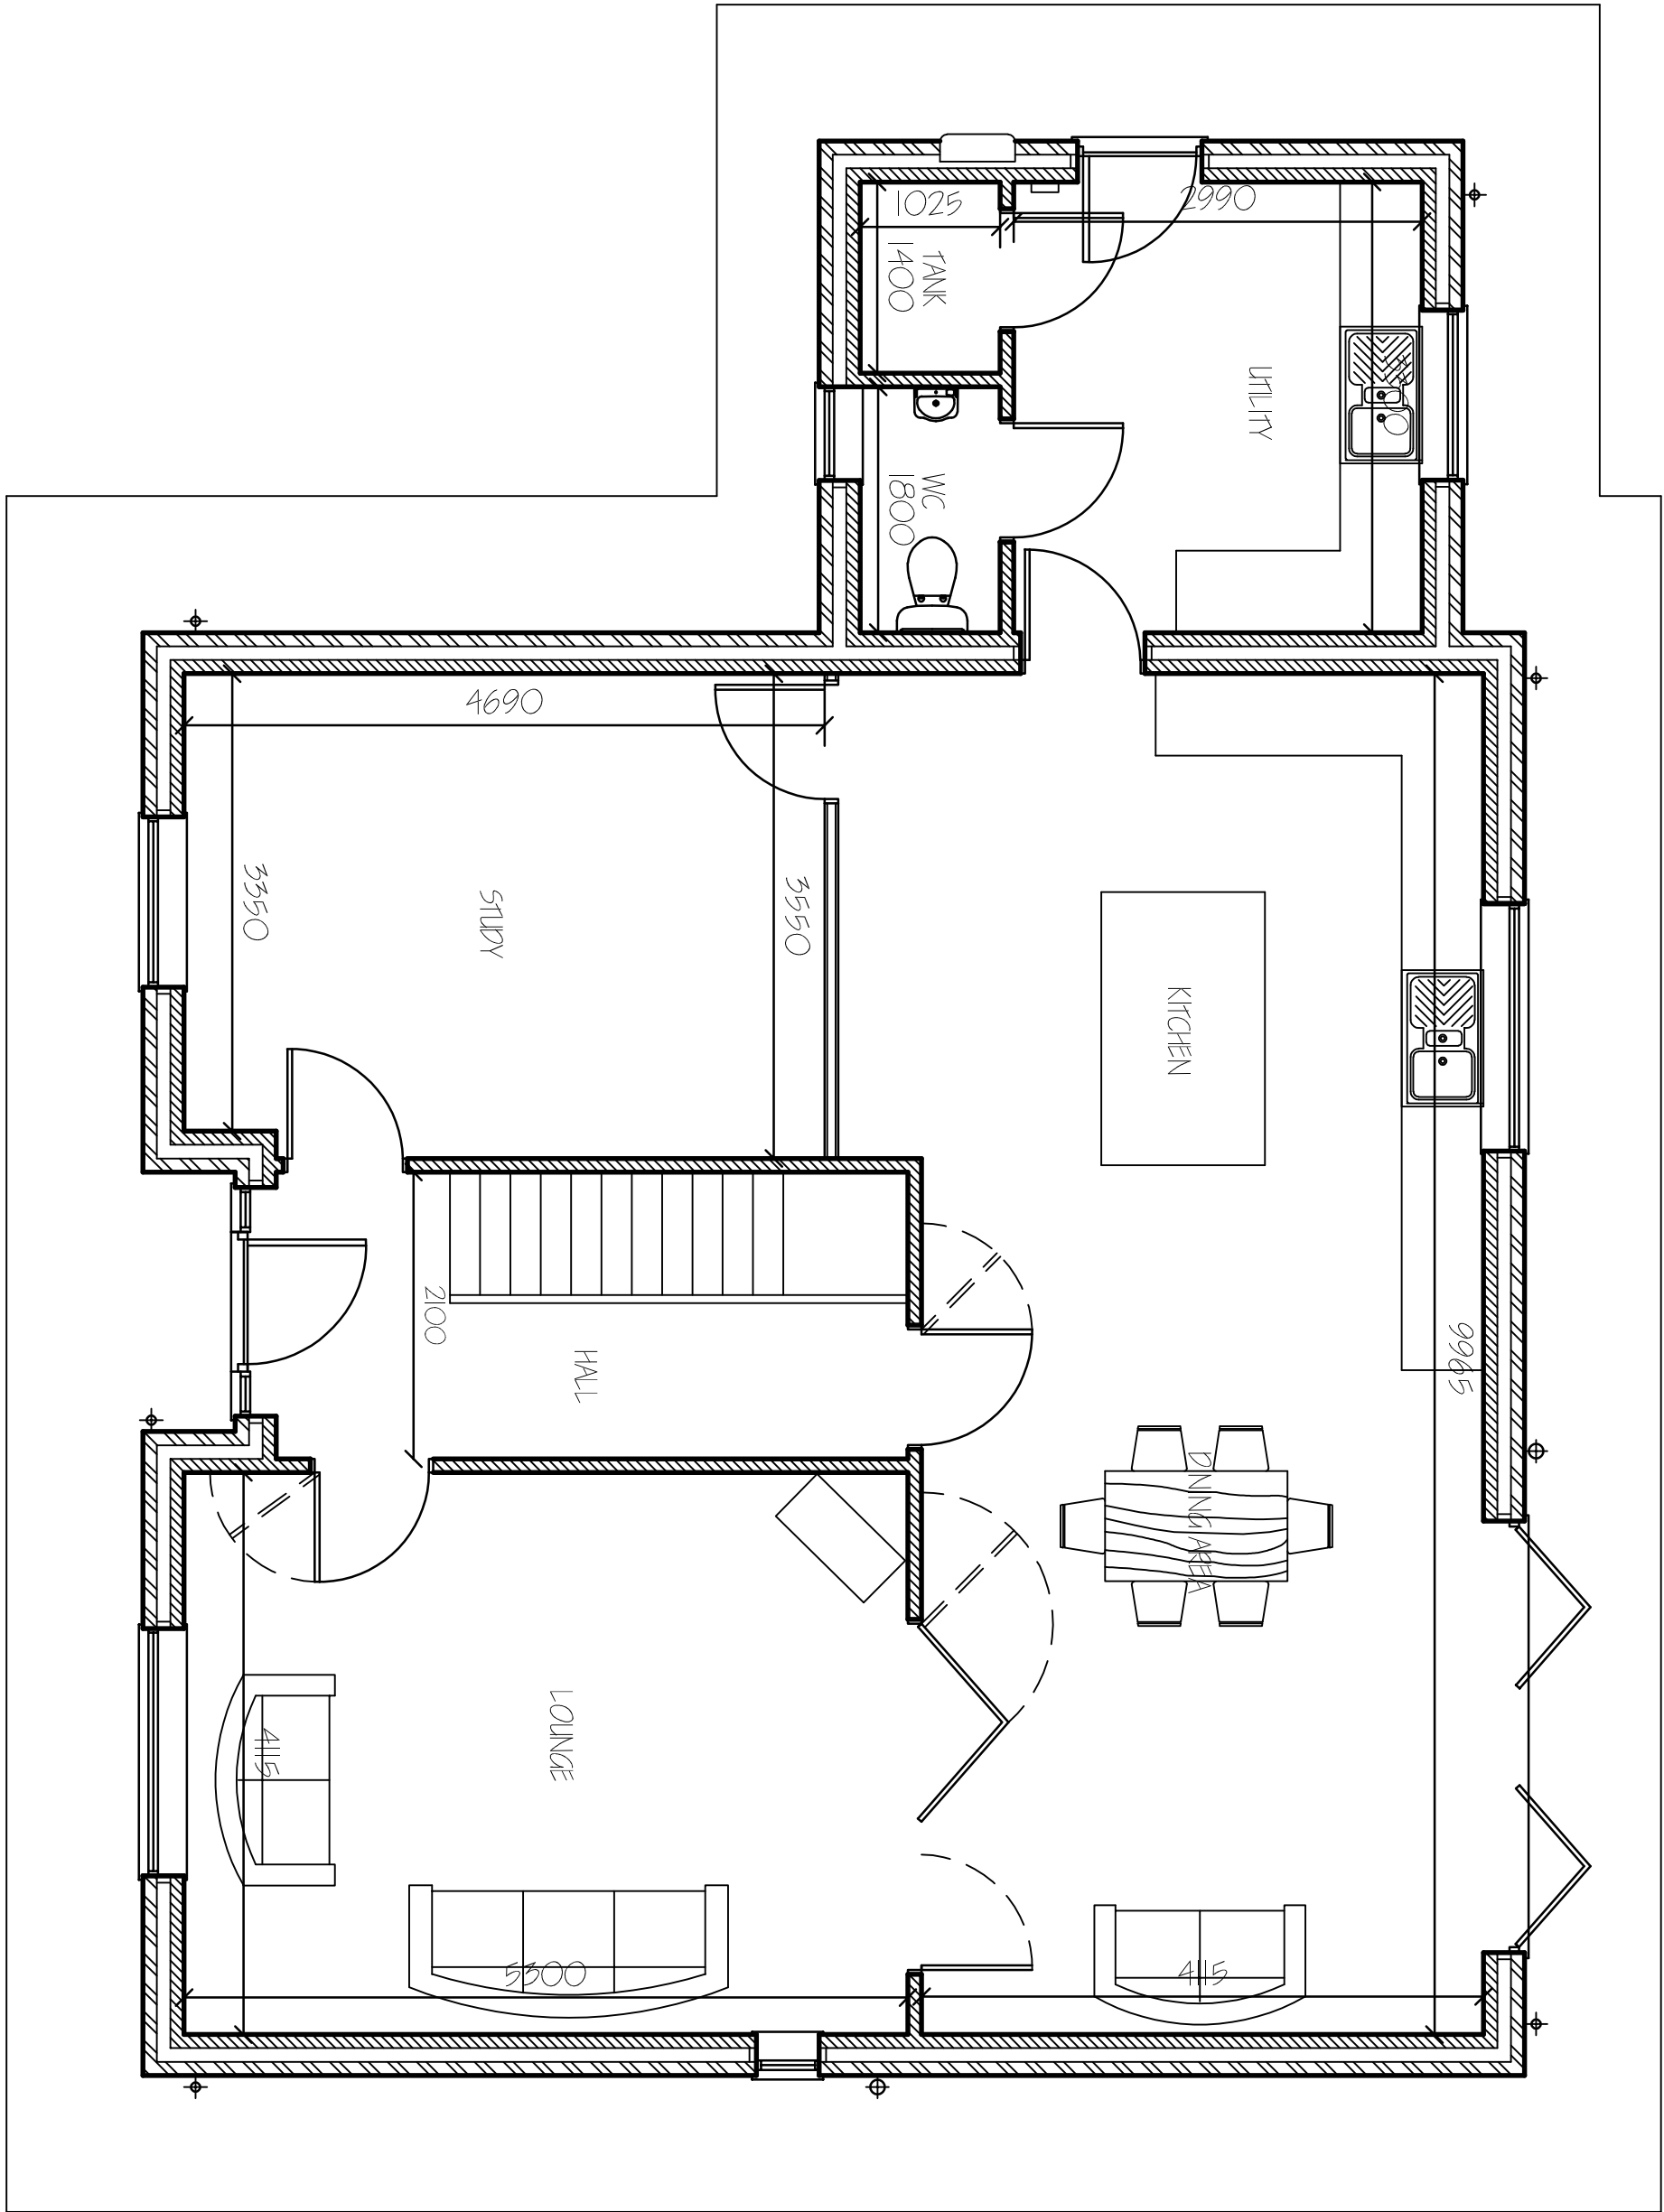

GROUND FLOOR PLAN.

Project		RESIDENTIAL DEVELOPMENT R.K. MUSEUM BUILDINGS FLOOR 5, FLOOR PLANS & ELEVATIONS	
Client		R.K. MUSEUM BUILDINGS (MUSE) LTD	
Drawing		FLOOR 5, FLOOR PLANS & ELEVATIONS	
Date	4/2/23	Drawn By	OAK
Date	11/MARCH 2024	Drawn	SJO
Scale	AS SHOWN		
DO NOT SCALE FROM THIS DRAWING			
This drawing is a preliminary drawing and is not to be used for construction purposes. It is for information only and is subject to change without notice. The client is responsible for ensuring that the drawing is accurate and complete. The architect is not responsible for any errors or omissions in this drawing.			
G. R. MERCHANT LTD. ARCHITECTURAL CONSULTANTS			
24 Wrights House, 128A High Street, Spalding, Lincs. PE12 7BE. E-mail: g.r.merchant@grm.co.uk Tel: 01408 450800 Website: www.grmerchant.co.uk			
A Wrights House, 128A High Street, Spalding, Lincs. PE12 7BE. E-mail: g.r.merchant@grm.co.uk Tel: 01408 450800 Website: www.grmerchant.co.uk			