




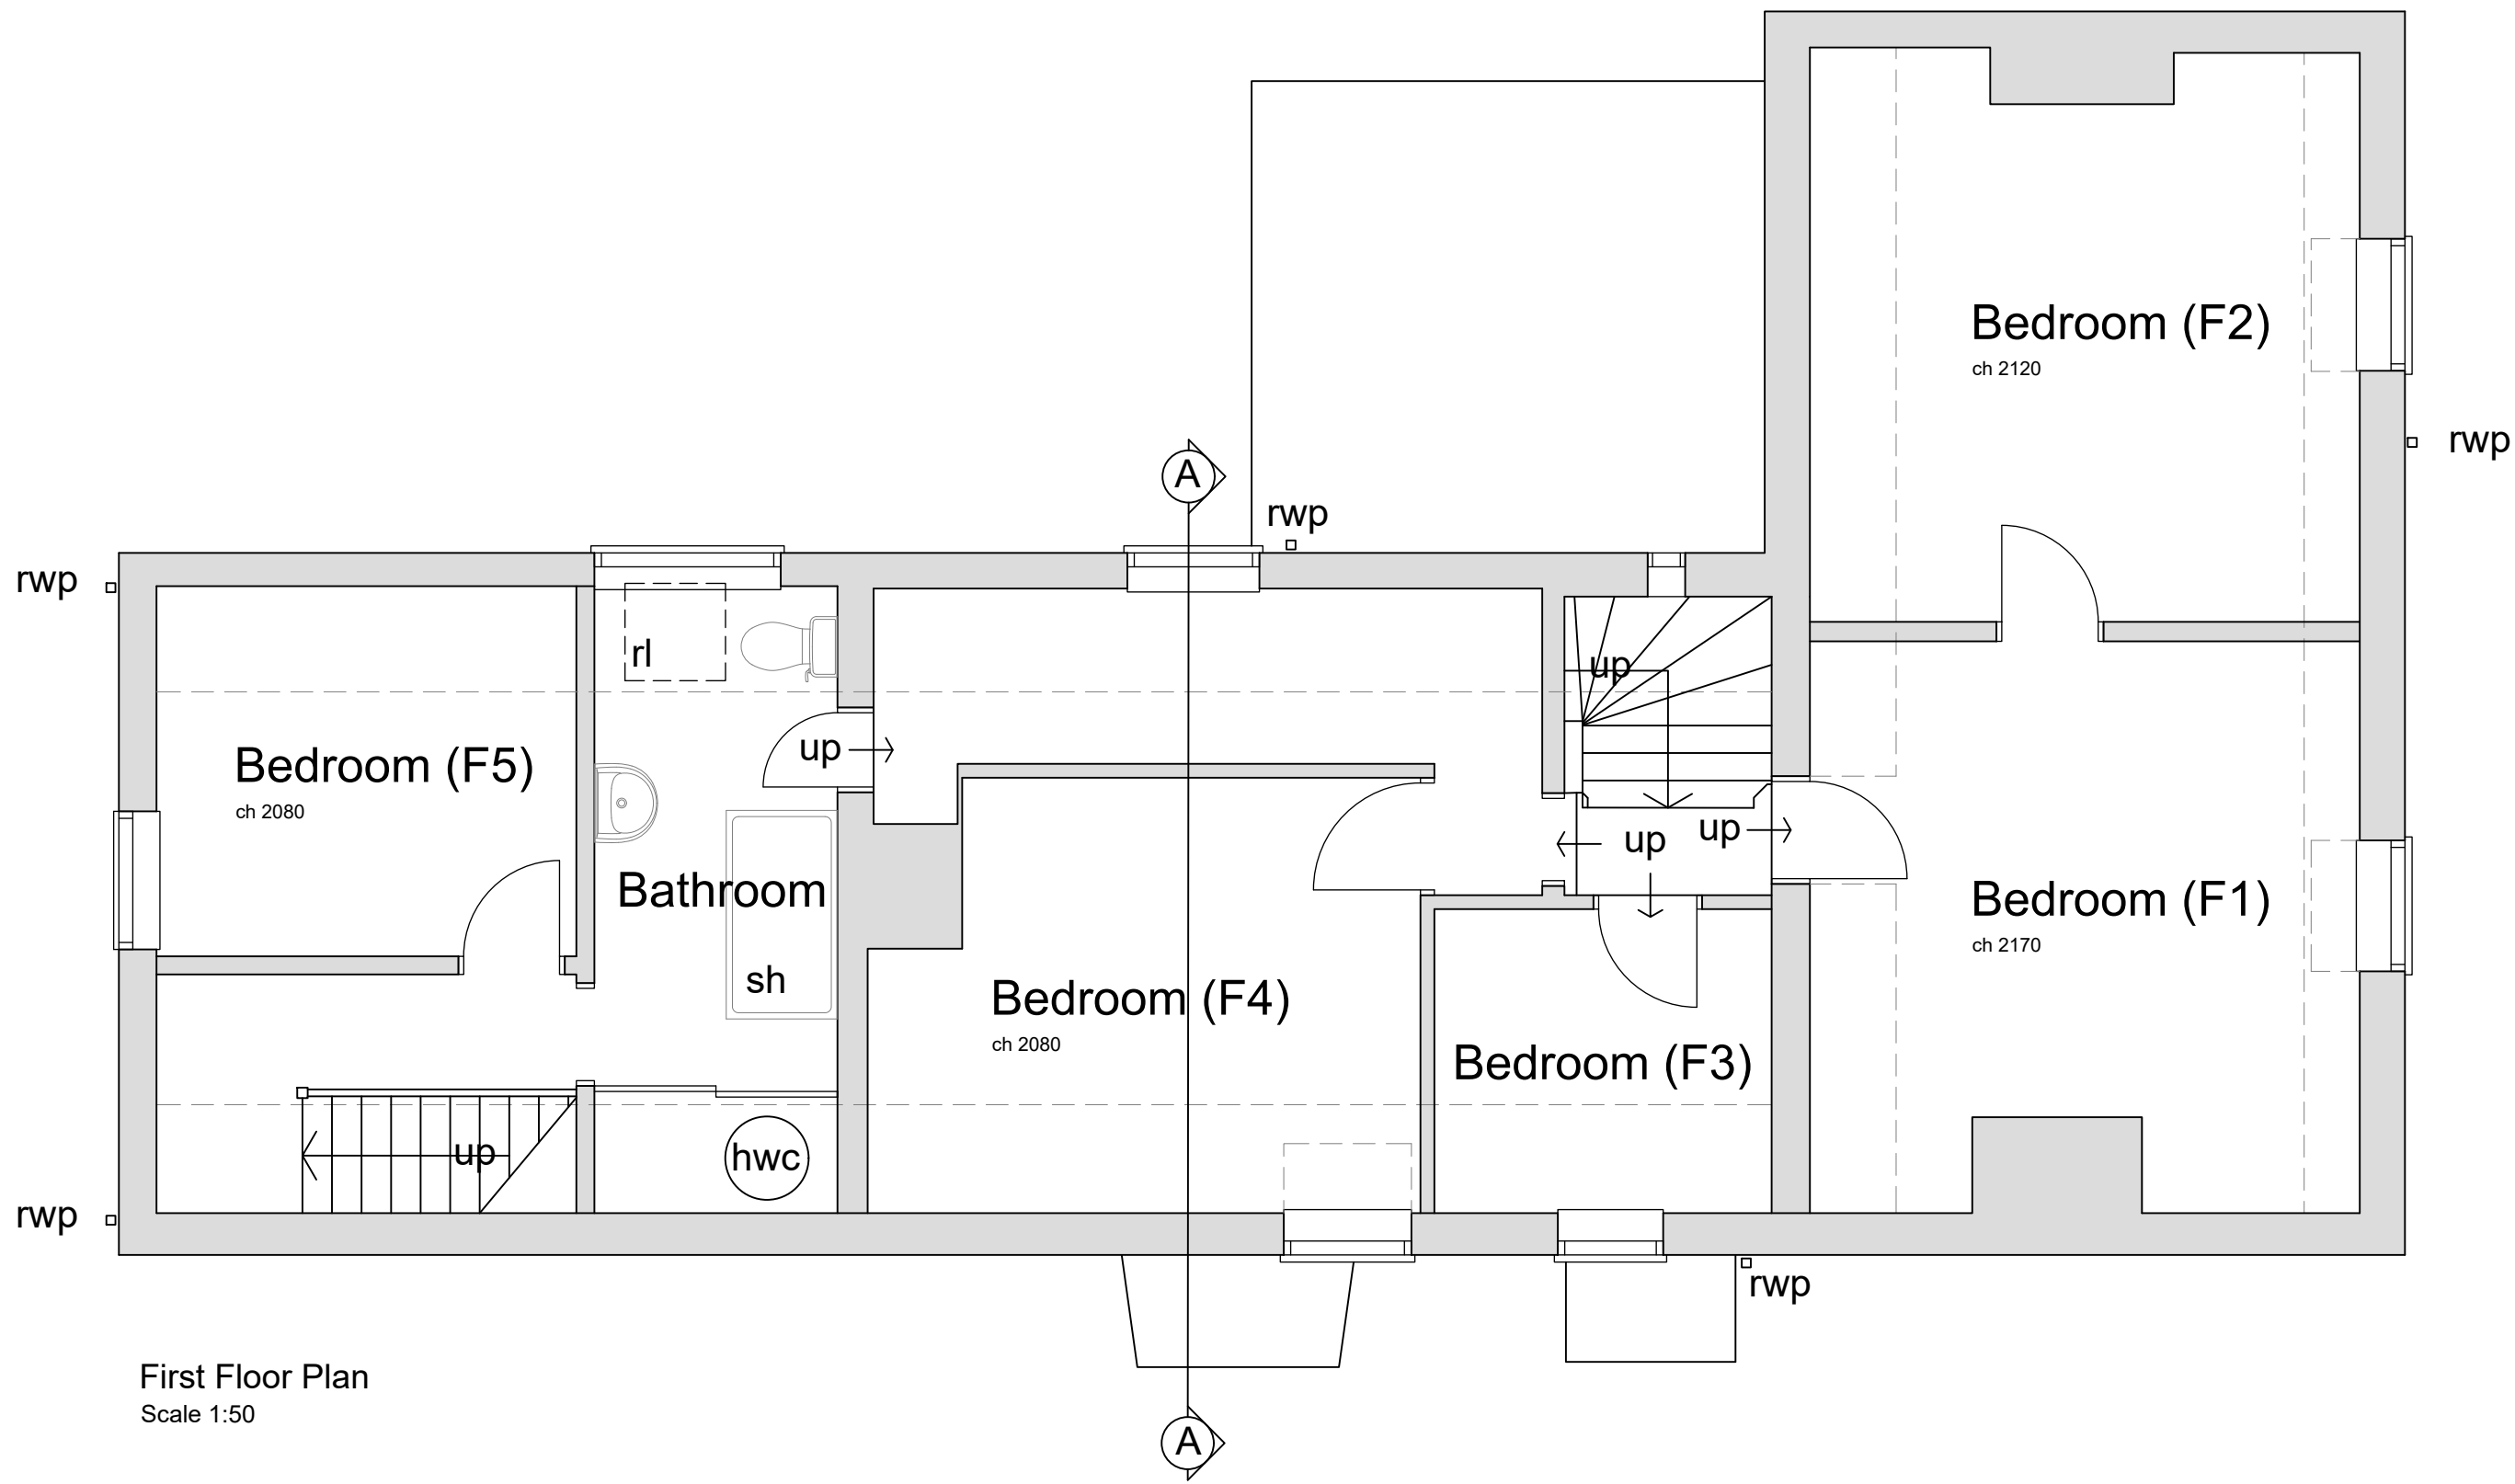



First Floor Plan
Scale 1:50

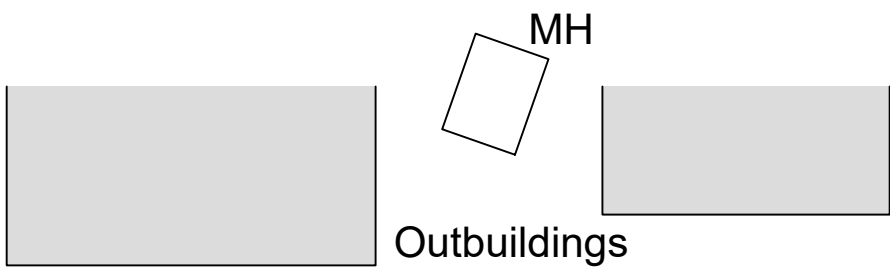

Outbuildings

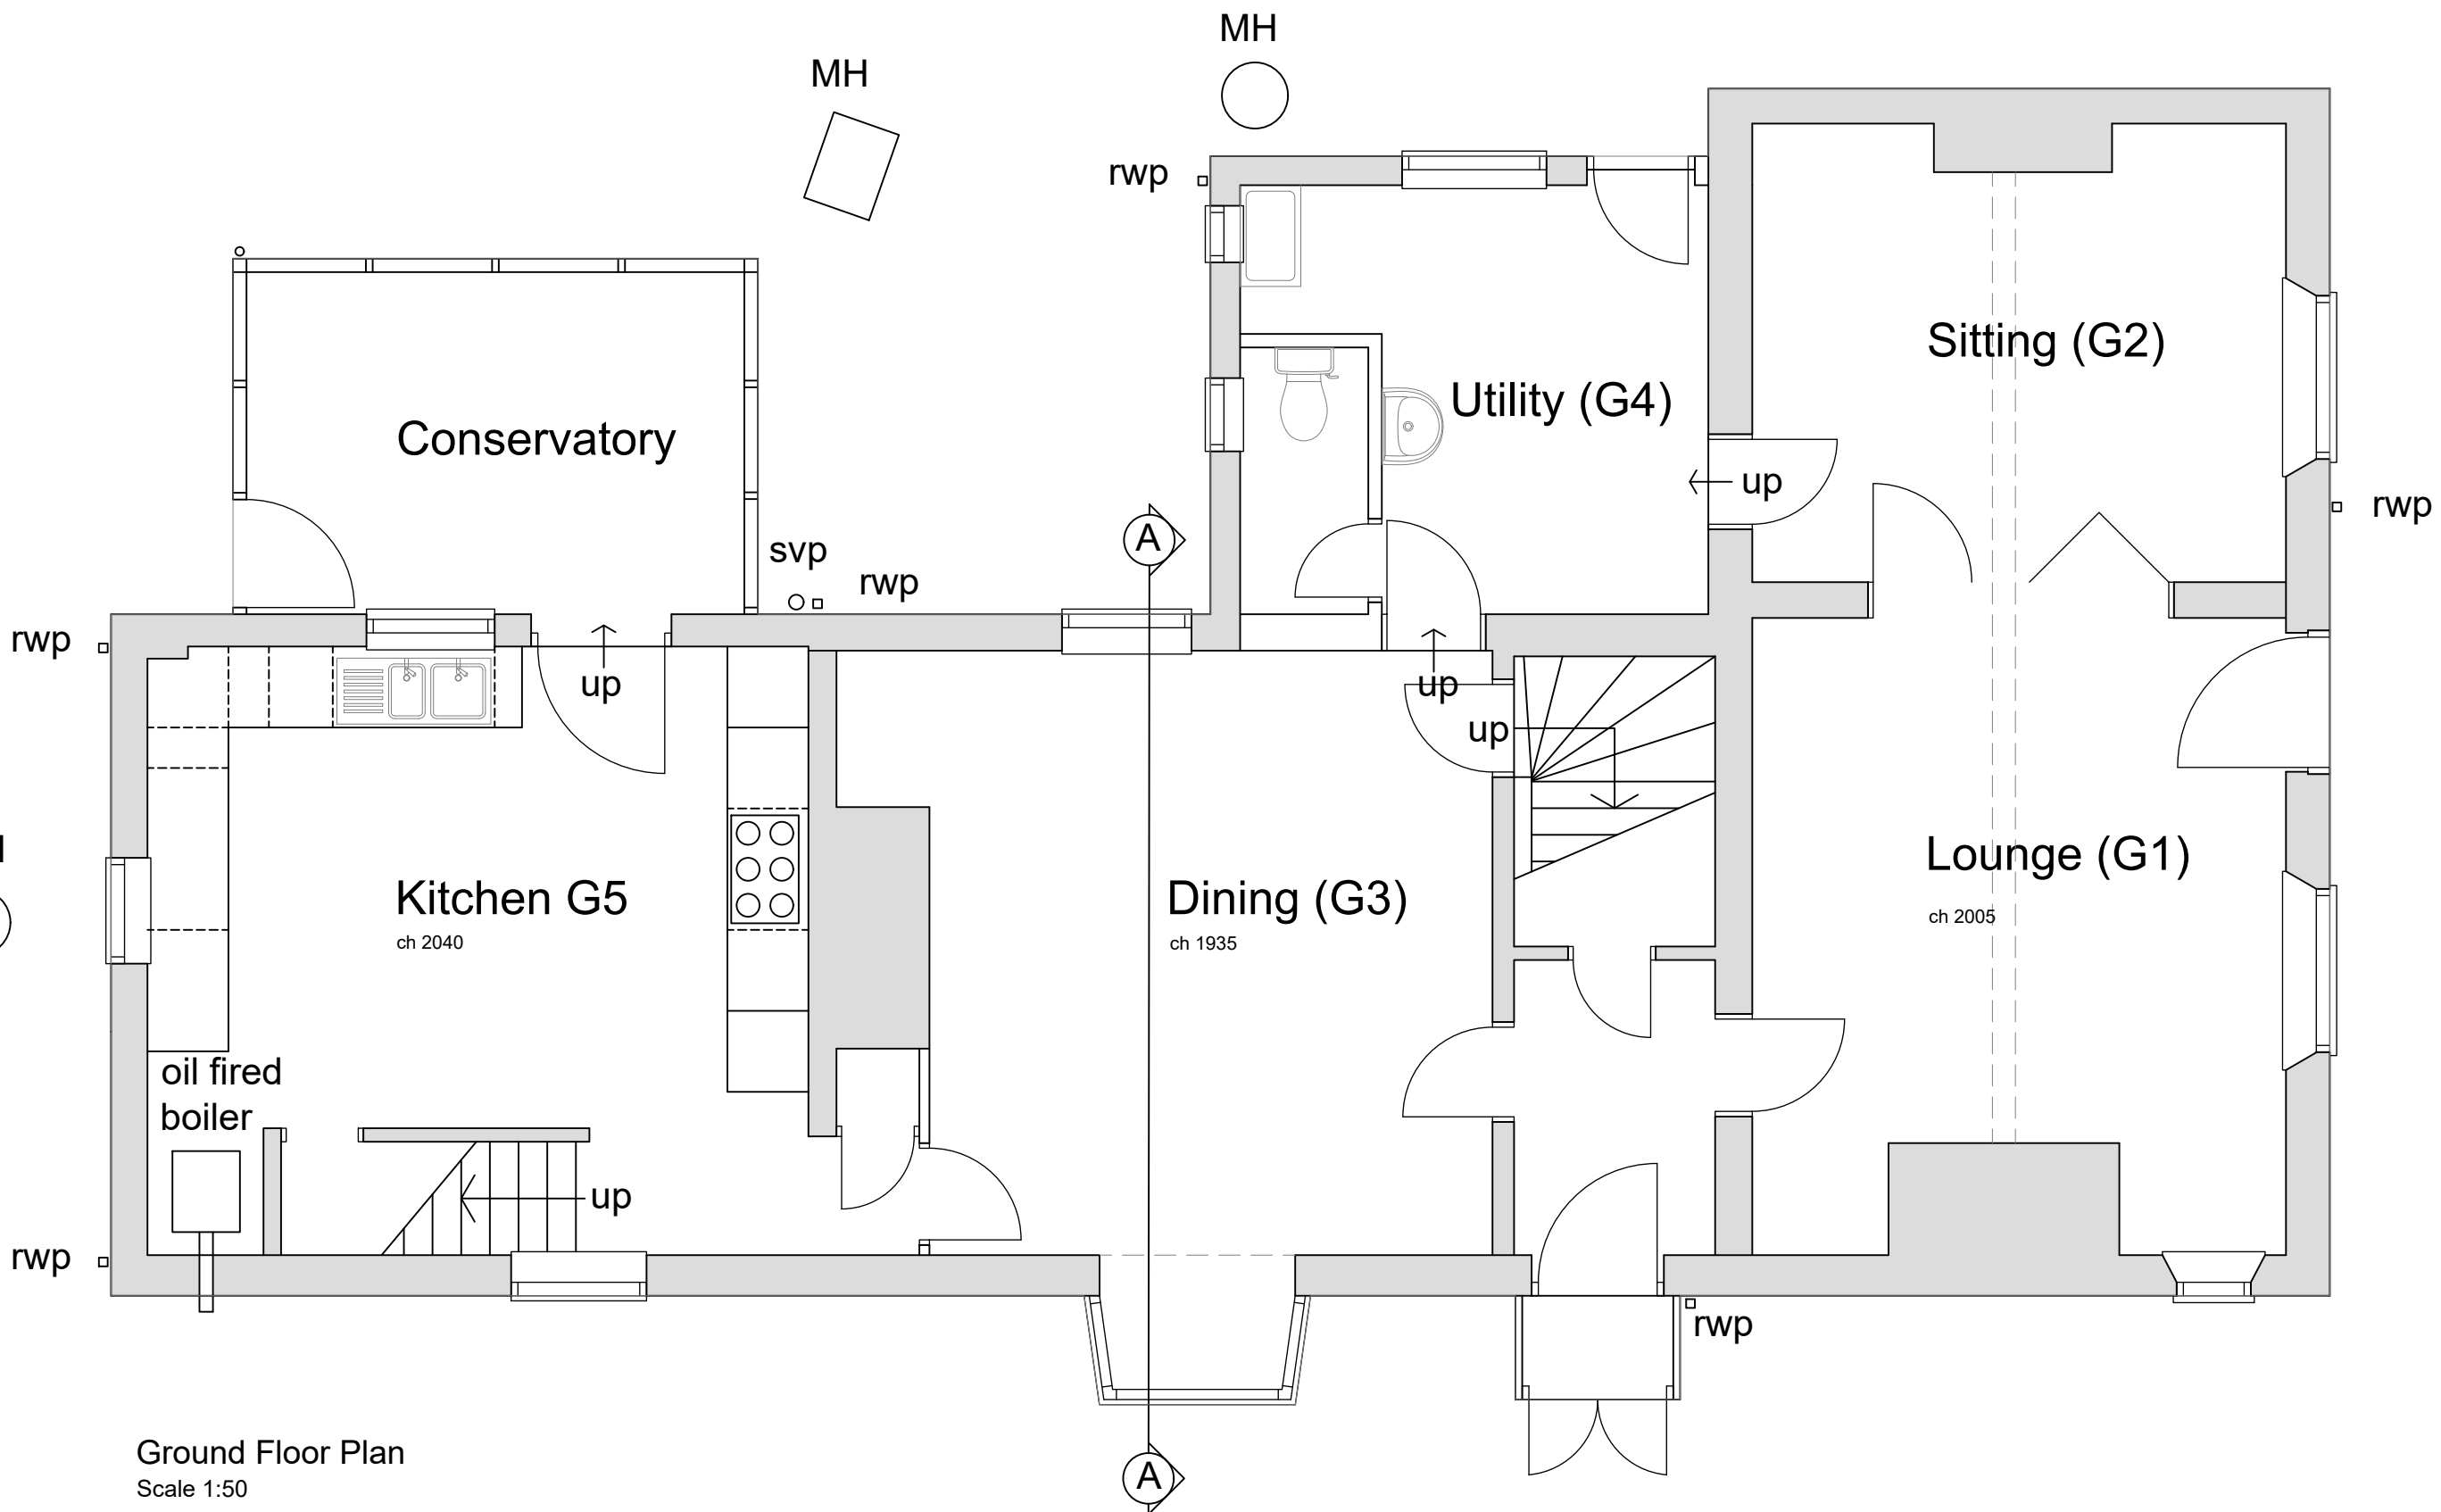

Ground Floor Plan
Scale 1:50

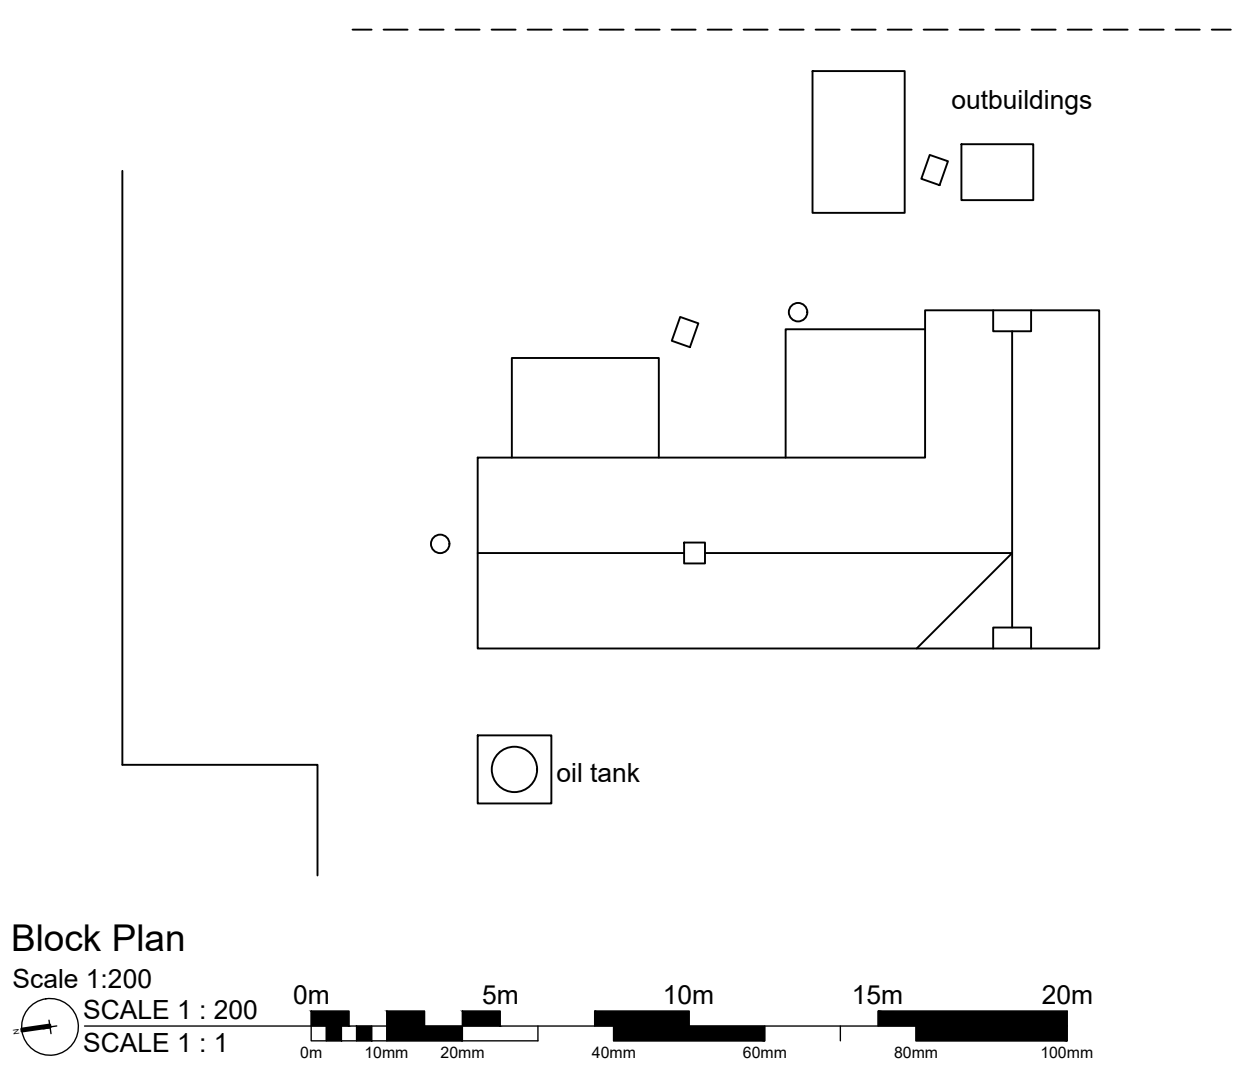 

Block Plan

Scale 1:200

SCALE 1 : 200

SCALE 1 : 1



South Elevation

Scale 1:100




East Elevation

Scale 1:100



North Elevation

Scale 1:100

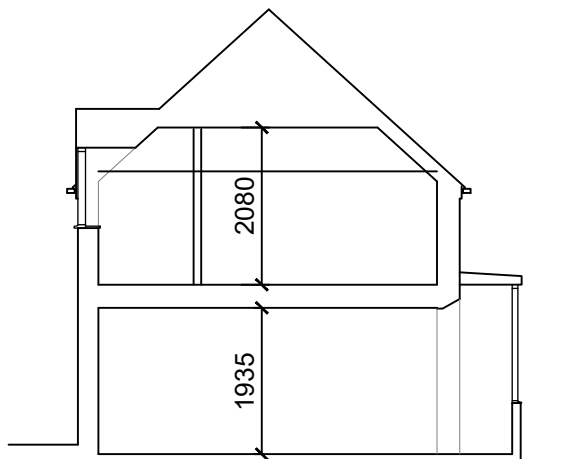


Section A-A

Scale 1:100



West Elevation

Scale 1:100

 

DO NOT SCALE THIS DRAWING. THE CONTRACTOR IS DEEMED TO HAVE CHECKED ALL DIMENSIONS ON SITE AND REPORT ANY DISCREPANCIES TO OGLESBY & LIMB LTD. THE CONTENTS OF THIS DRAWING ARE COVERED BY COPYRIGHT AND REMAIN THE PROPERTY OF OGLESBY & LIMB LTD. WRITTEN APPROVAL MUST BE OBTAINED FROM OGLESBY & LIMB LTD PRIOR TO DUPLICATION OR REPRODUCTION OF THIS DRAWING OR ITS CONTENTS. ANY DIMENSIONS NOT SHOWN ARE TO BE CHECKED AND AGREED WITH OGLESBY & LIMB LTD.

P1	21.03.25	Planning application issue	AP
PA1	29.01.25	Pre-application enquiry issue	AP
Ref.	Date	Description	Initial

Oglesby & Limb Ltd

Chartered Architect

Suite 1, Market Chambers
12 Market Place, Spalding, Lincs
PE11 1SL

Tel: 01775 761196

e-mail: design@o-l-ltd.co.uk

Client:
Tulipland Potatoes Ltd

Project:
**Proposed Replacement Dwelling
Holly Tree House
Fengate, Moulton Chapel
Spalding, PE12 0XR**

Drawing Title:

**Plans, Section and Elevations
as existing**

BUILDING RECORD

Date:	Dec 2024	Scale:	as shown @ A1
Drawn by:	AP	Checked by:	AJO

Drawing Number:

A1748-02

Rev.

P1