

DO NOT SCALE THIS DRAWING. THE CONTRACTOR IS DEEMED TO HAVE CHECKED ALL DIMENSIONS ON SITE AND REPORT ANY DISCREPANCIES TO OGLESBY & LIMB LTD. THE CONTENTS OF THIS DRAWING ARE COVERED BY COPYRIGHT AND REMAIN THE PROPERTY OF OGLESBY & LIMB LTD. WRITTEN APPROVAL MUST BE OBTAINED FROM OGLESBY & LIMB LTD PRIOR TO DUPLICATION OR REPRODUCTION OF THIS DRAWING OR ITS CONTENTS. ANY DIMENSIONS NOT SHOWN ARE TO BE CHECKED AND AGREED WITH OGLESBY & LIMB LTD.





South Elevation as Proposed

1 : 50




West Elevation as Proposed

1 : 50

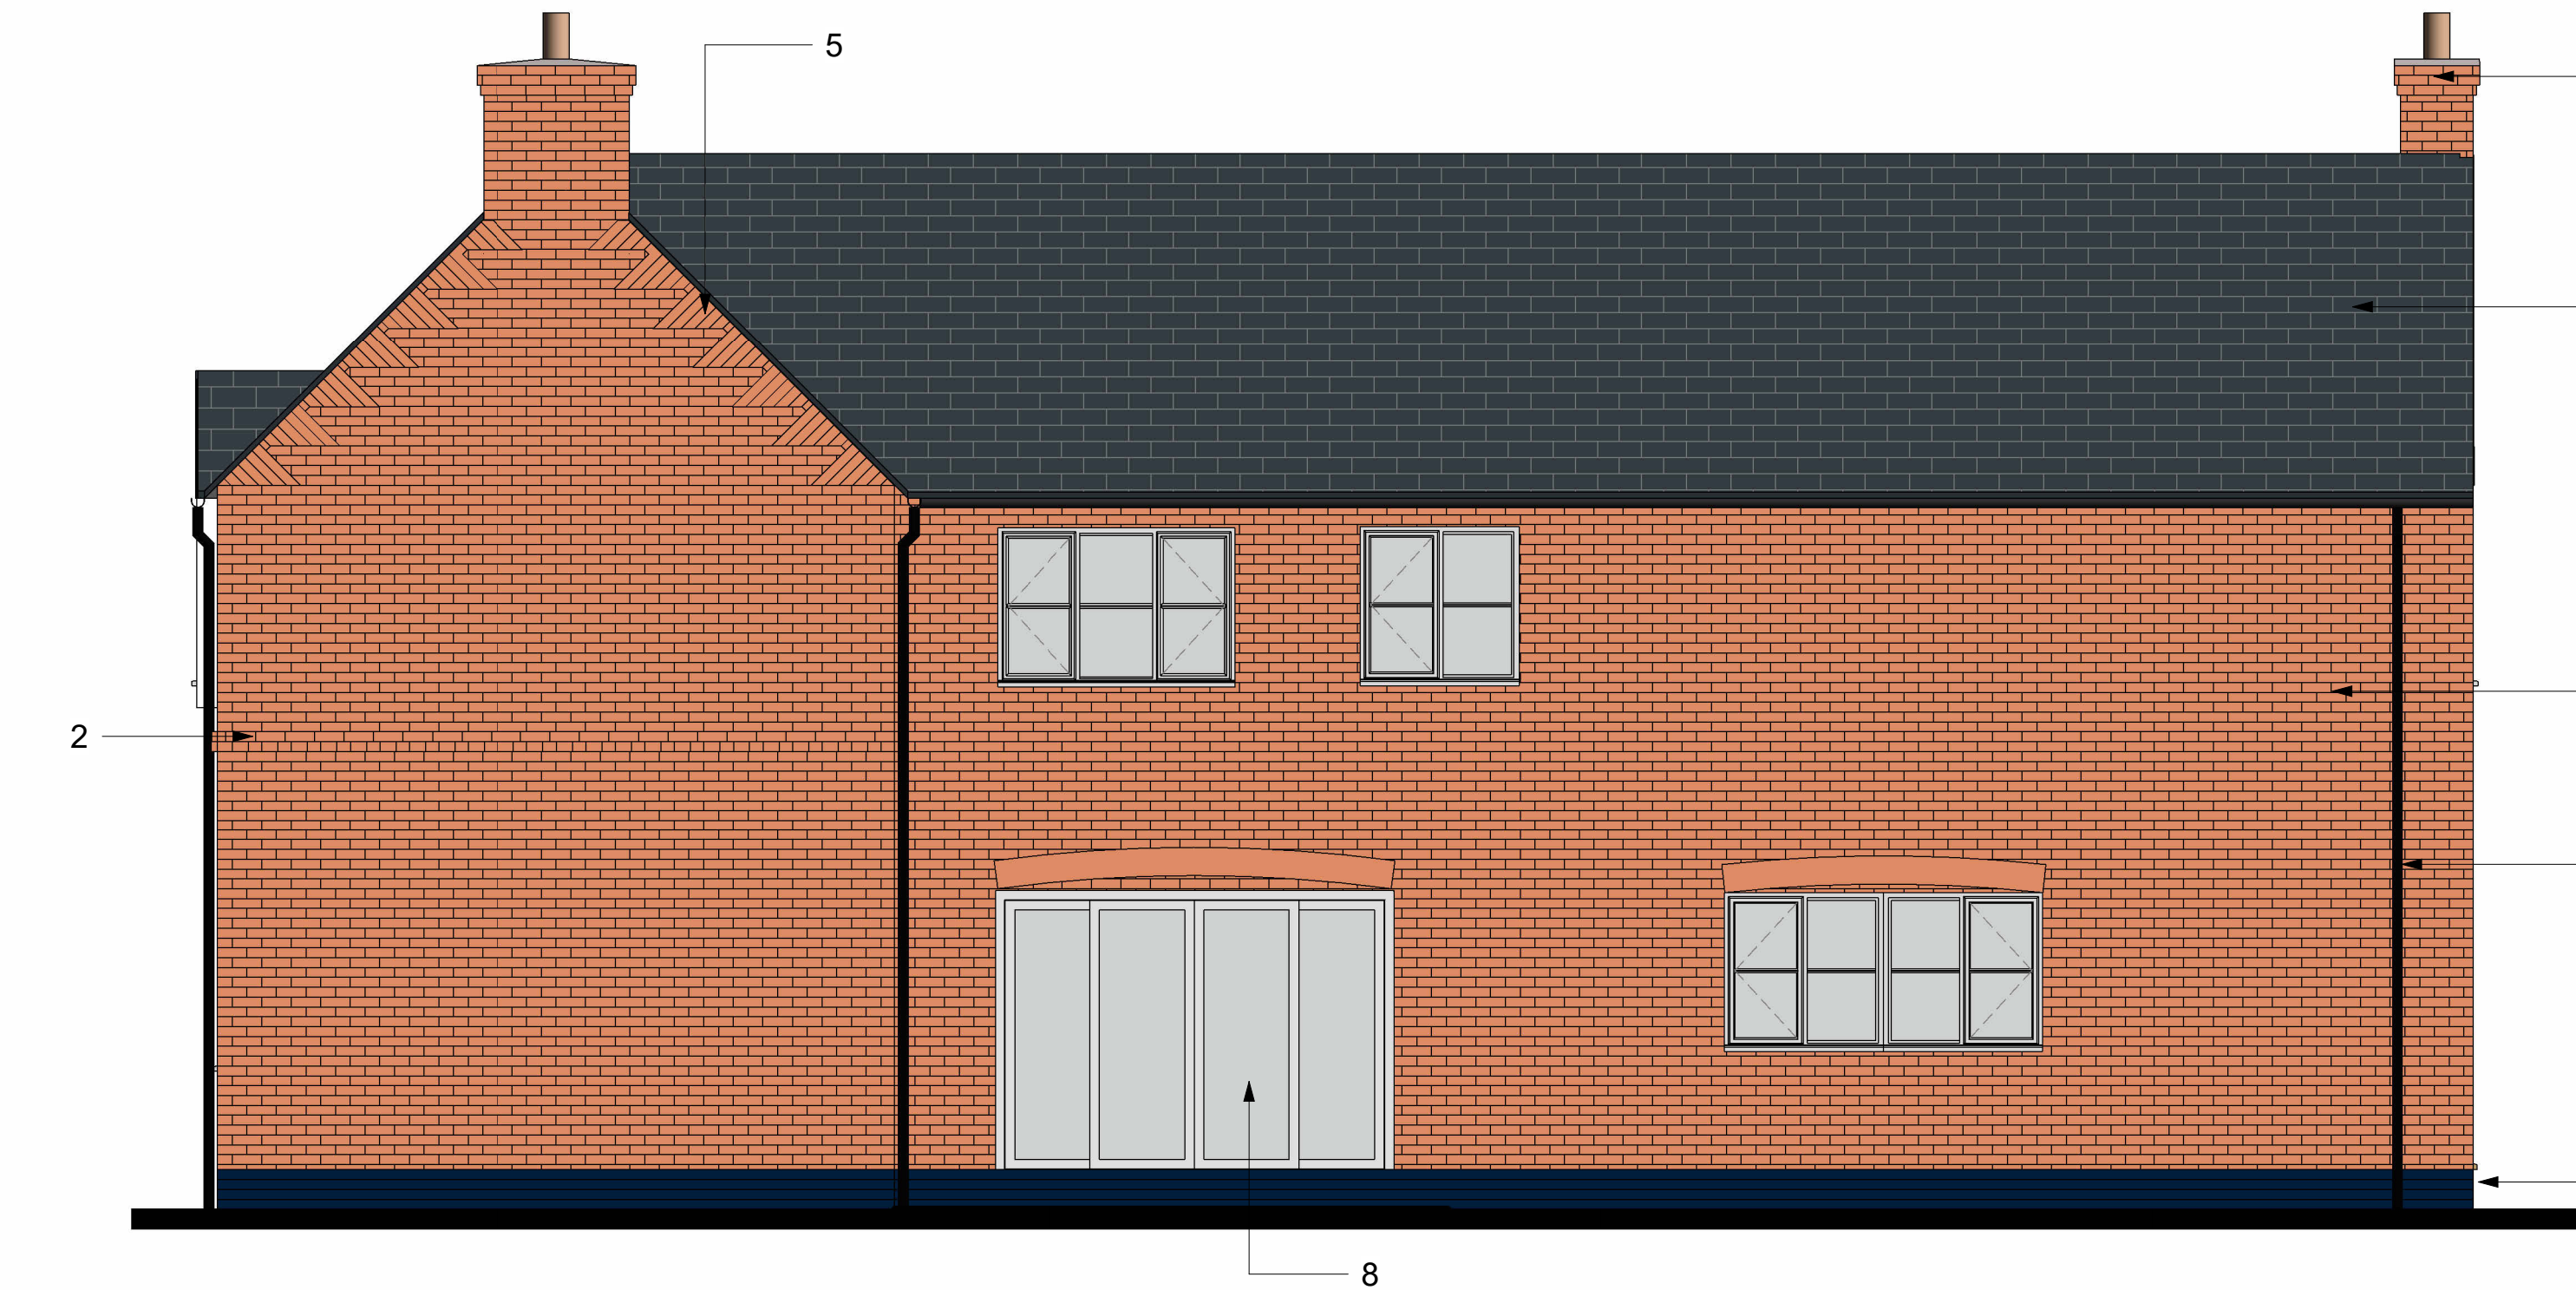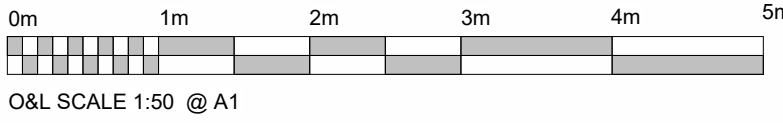

East Elevation as Proposed

1 : 50

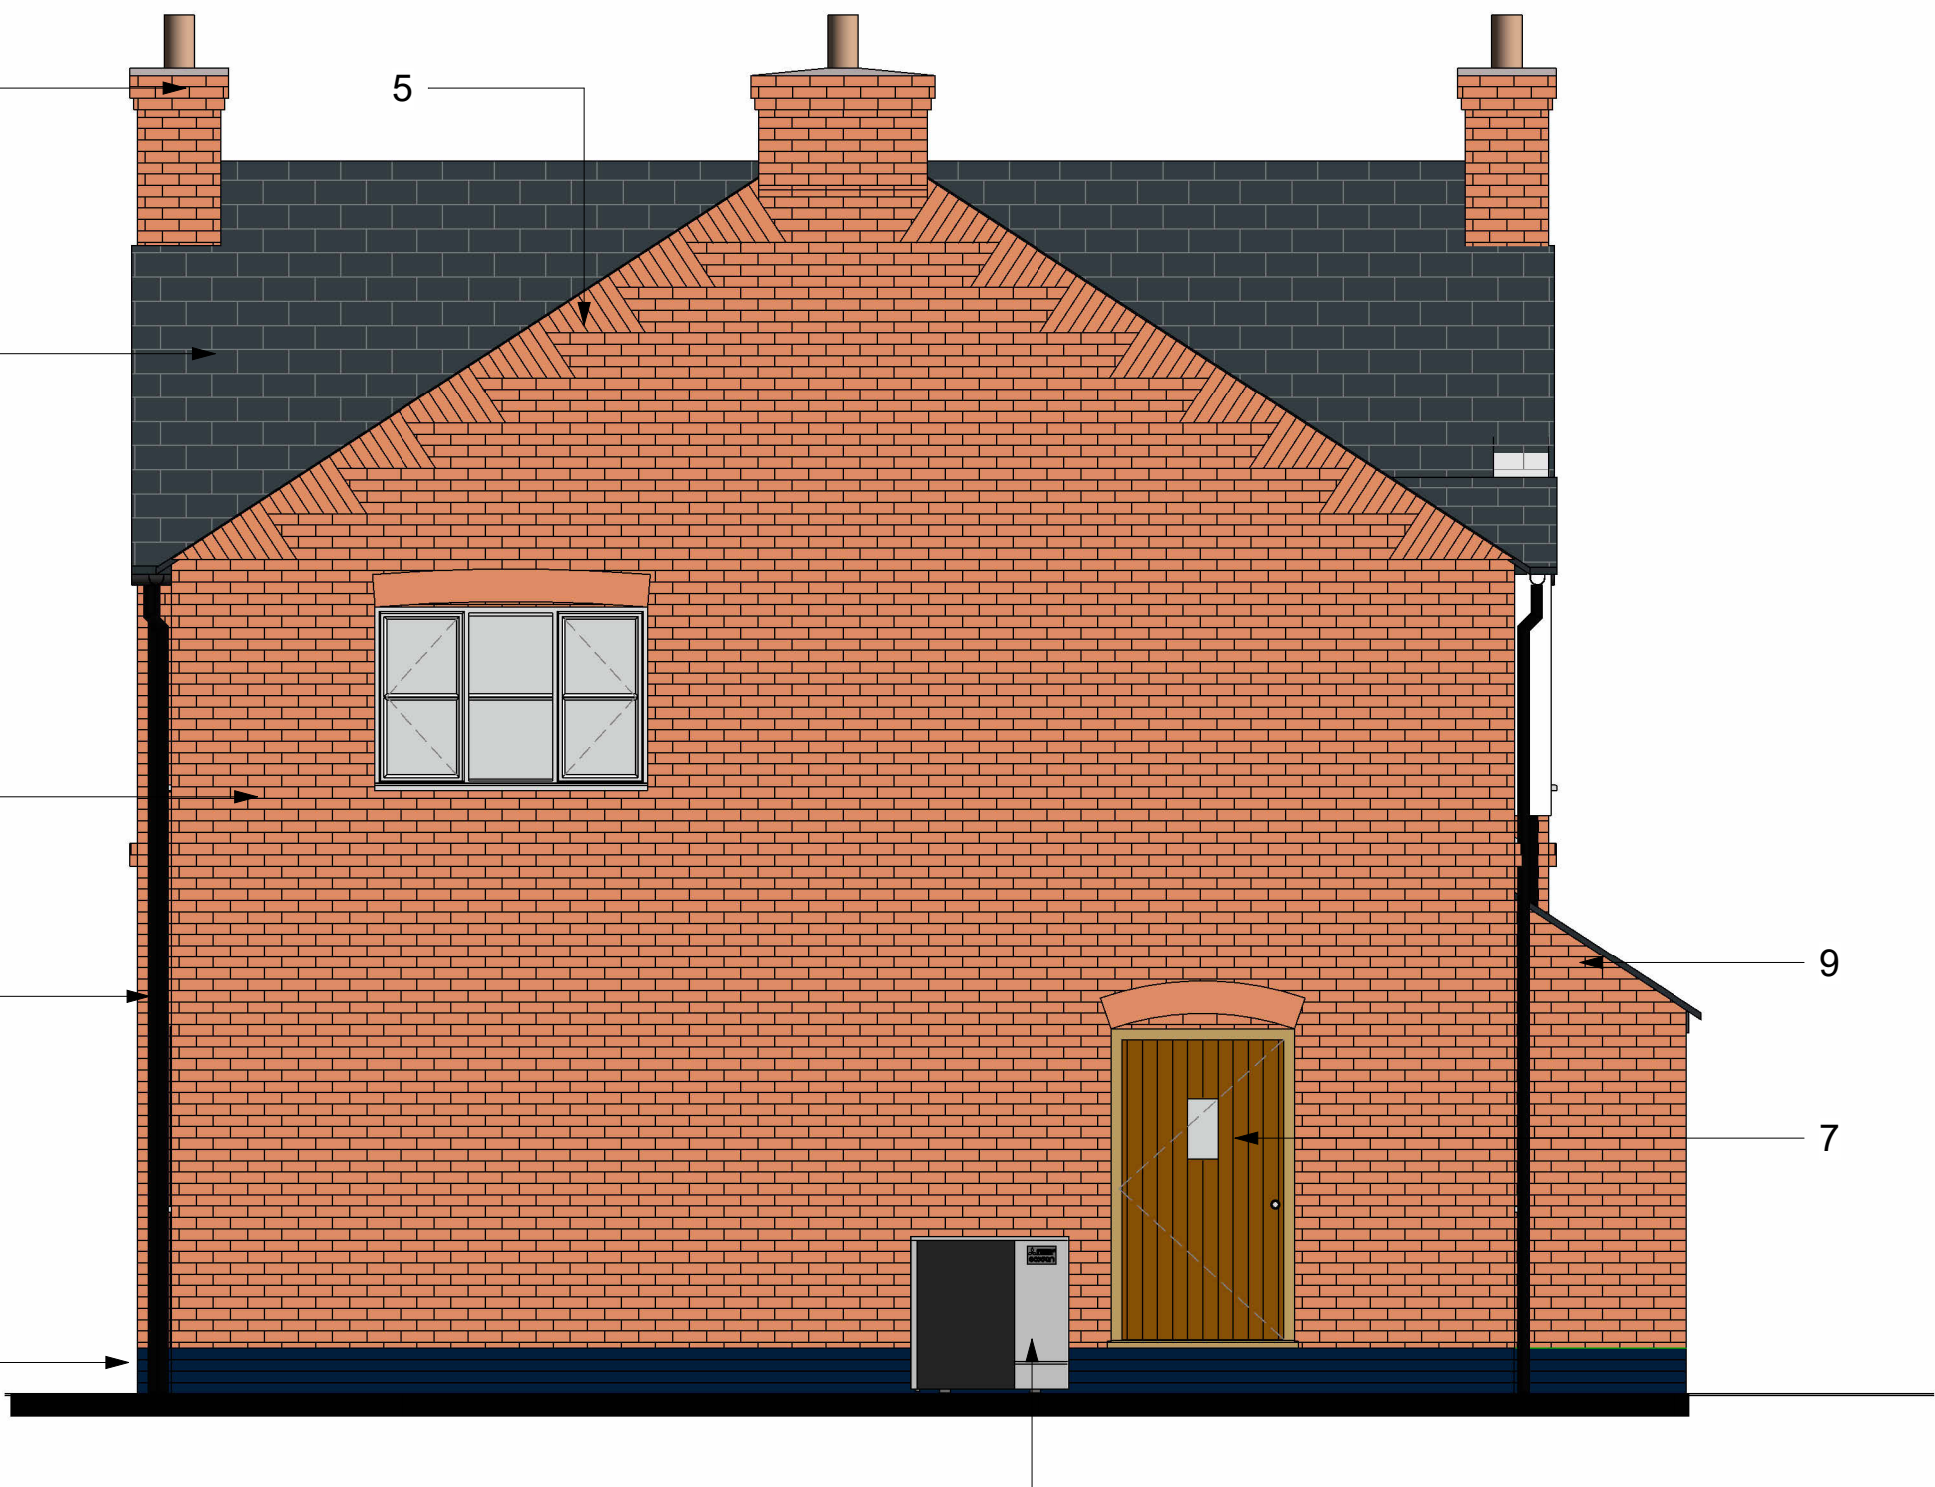

North Elevation as Proposed

1 : 50

| P3   | 10.07.25 | Amendment to west elevation, box windows added, porch added, entrance revised                                                   | AP      |
|------|----------|---|---------|
| P2   | 13.05.25 | Windows to west & north elevations revised, tumbling brickwork detail added to north gable. Oil tank removed, ASHP & PV's added | AP      |
| P1   | 21.03.25 | Planning application   | AP      |
| Ref. | Date     | Description   | Initial |

Oglesby & Limb Ltd

Chartered Architect

Suite 1, Market Chambers  
12 Market Place, Spalding, Lincs  
PE11 1SL

Tel: 01775 761196

e-mail: design@o-l-ltd.co.uk

O&L

Client:  
**Tulipland Potatoes Ltd**

Project:  
**Replacement Dwelling  
Holly Tree House,  
Fengate,  
Moulton Chapel,  
PE12 0XR**

Drawing Title:

**Elevations as proposed**

**FOR COMMENT  
PLANNING APPLICATION ISSUE**

|           |                 |             |                      |
|-----------|-----------------|-------------|----------------------|
| Date:     | <b>Jul 2025</b> | Scale:      | <b>as shown @ A1</b> |
| Drawn by: | <b>AP</b>       | Checked by: | <b>AJO</b>           |

|                   |           |
|-------------------|-----------|
| Drawing Number:   | Rev:      |
| <b>A1748 - 16</b> | <b>P3</b> |