



DO NOT SCALE THIS DRAWING. THE CONTRACTOR IS DEEMED TO HAVE CHECKED ALL DIMENSIONS ON SITE AND REPORT ANY DISCREPANCIES TO OGLESBY & LIMB LTD.
THE CONTENTS OF THIS DRAWING ARE COVERED BY COPYRIGHT AND REMAIN THE PROPERTY OF OGLESBY & LIMB LTD. WRITTEN APPROVAL MUST BE OBTAINED FROM OGLESBY & LIMB LTD PRIOR TO DUPLICATION OR REPRODUCTION OF THIS DRAWING OR ITS CONTENTS.
ANY DIMENSIONS NOT SHOWN ARE TO BE CHECKED AND AGREED WITH OGLESBY & LIMB LTD.


1. Slate roof to match house
2. Larch cladding
3. Timber garage doors
4. Blue brick plinth to match house
5. Aluminium rainwater goods to match house

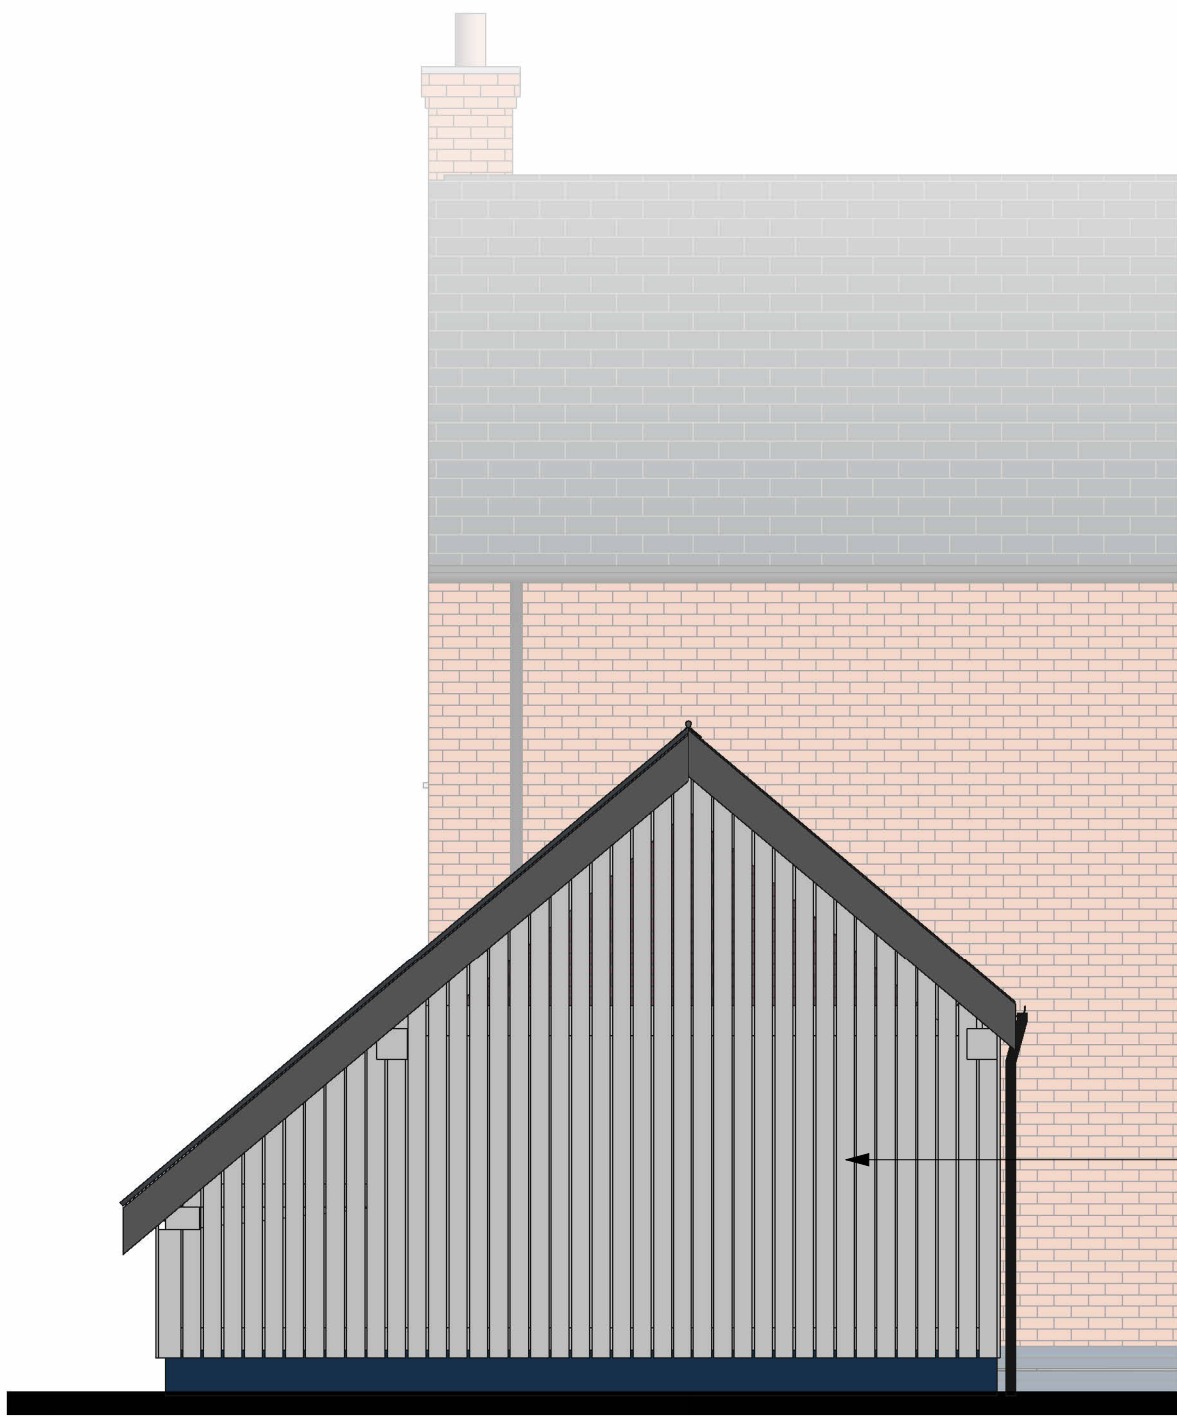


Car Port - West Elevation
1 : 50

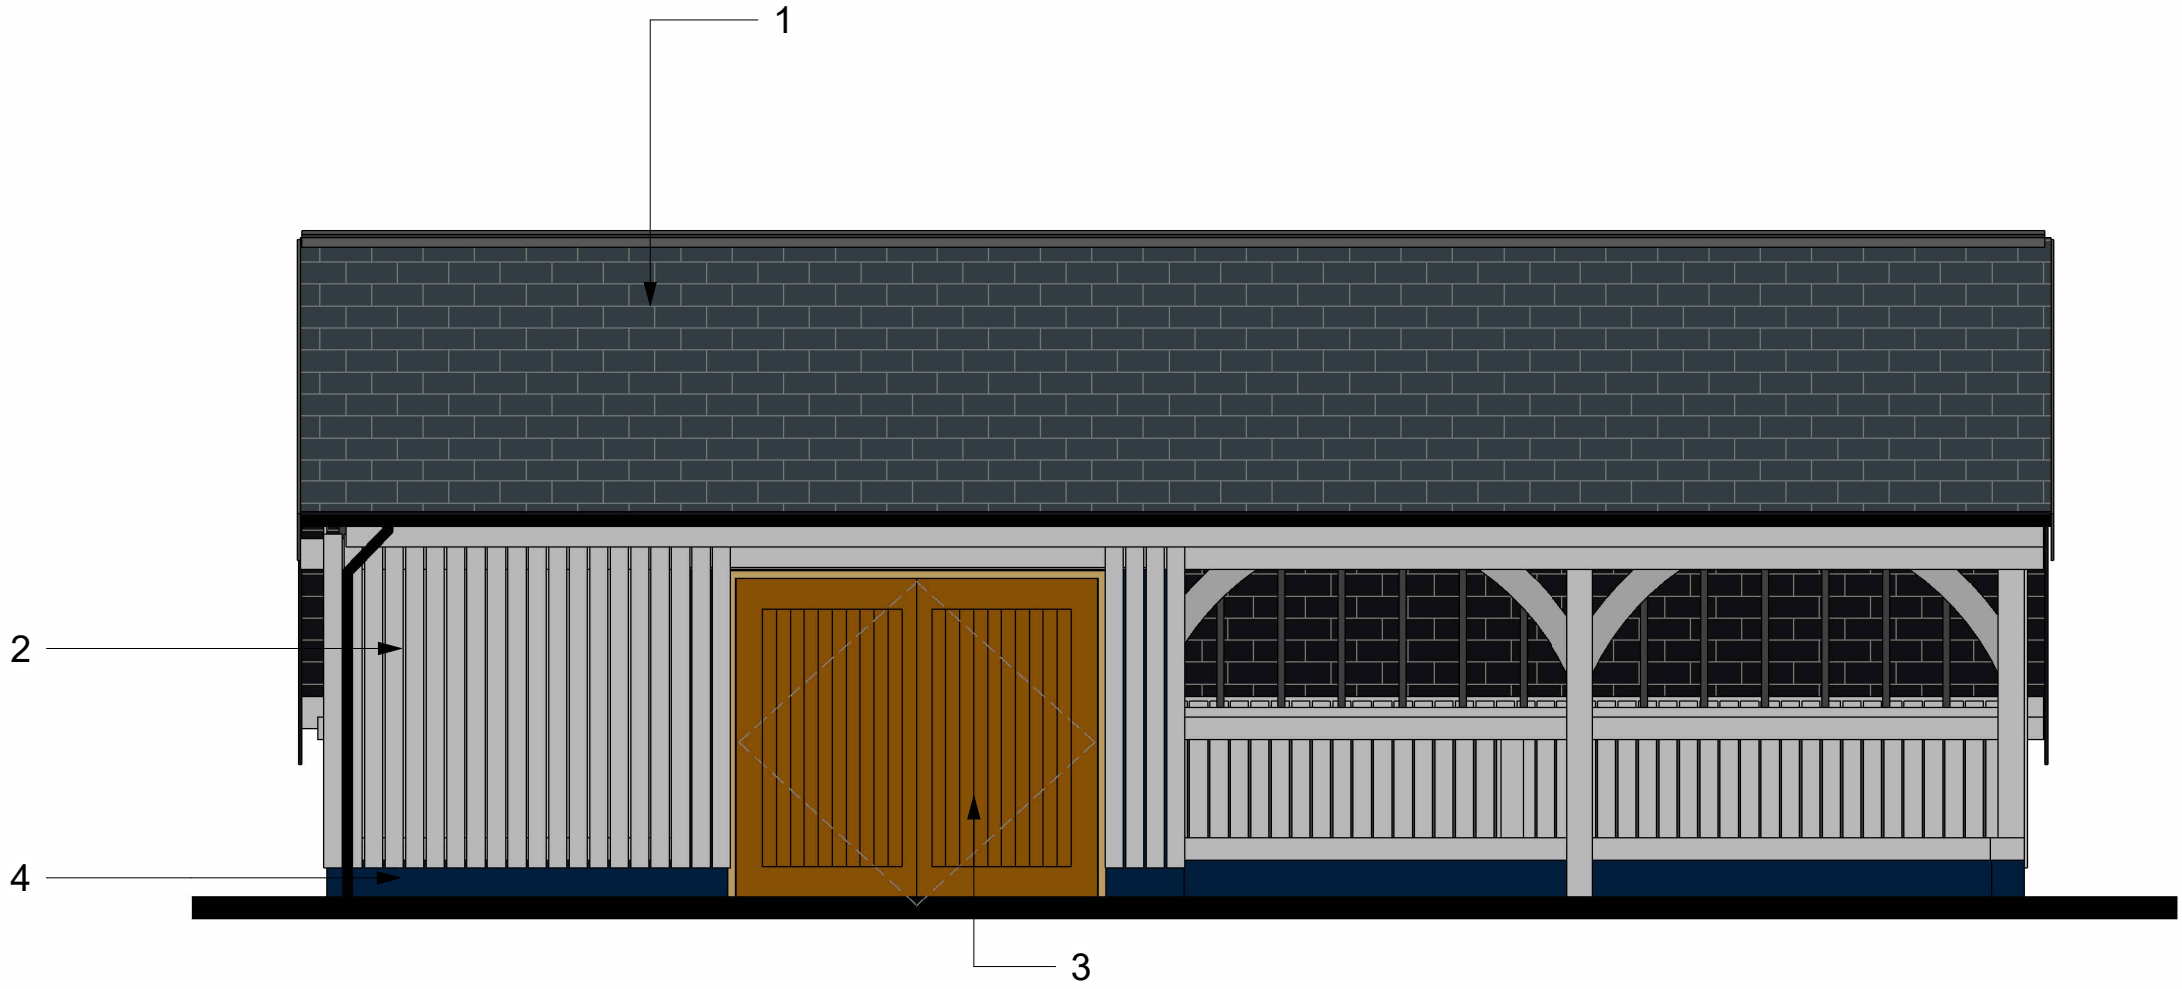


Car Port - South Elevation
1 : 50

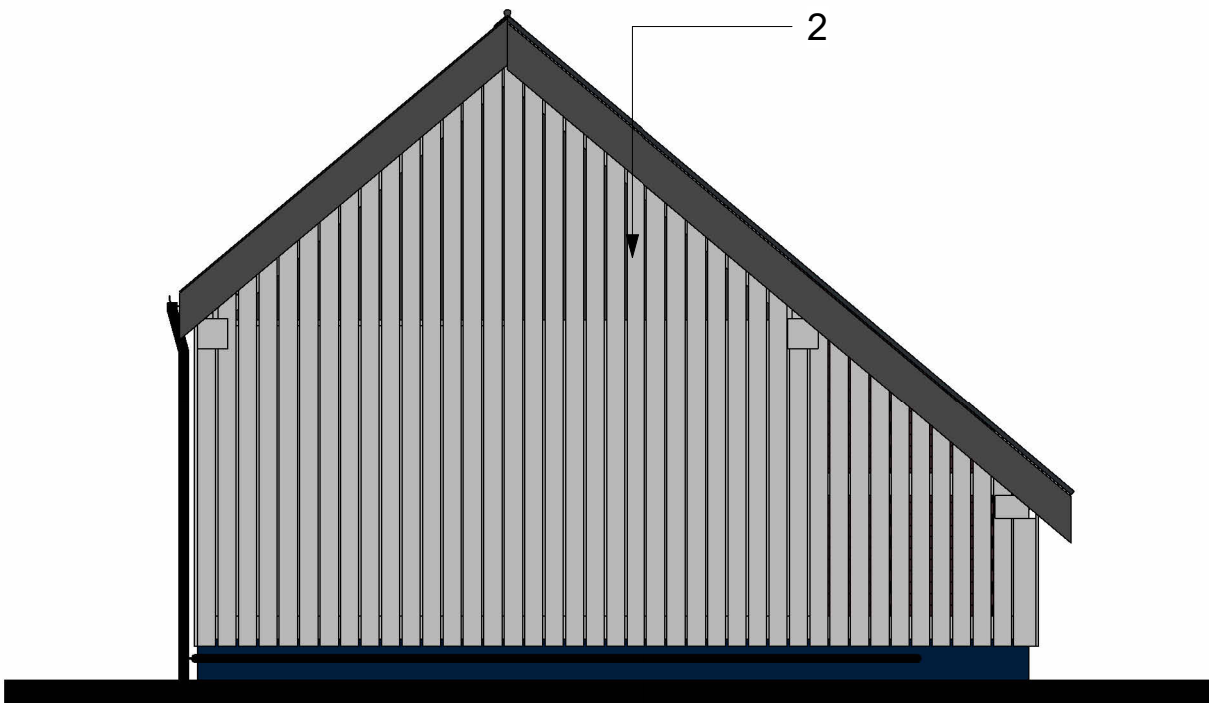

Car port - East Elevation
1 : 50

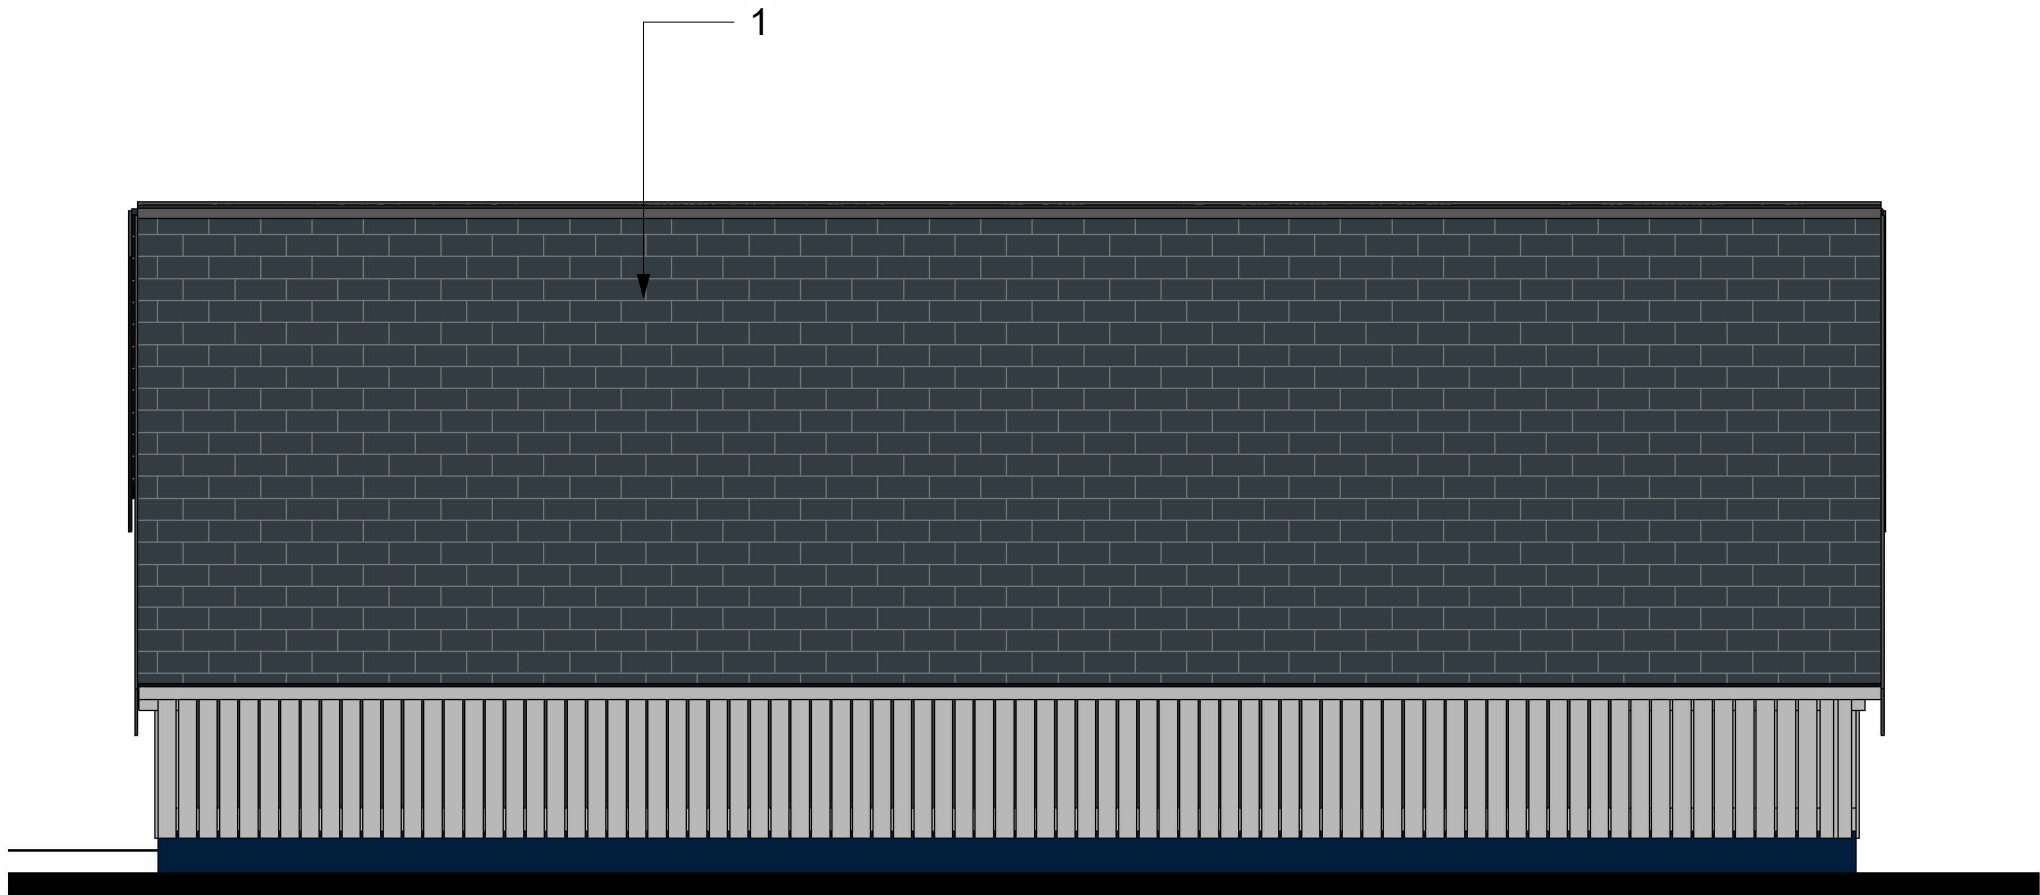

Car Port - North Elevation
1 : 50

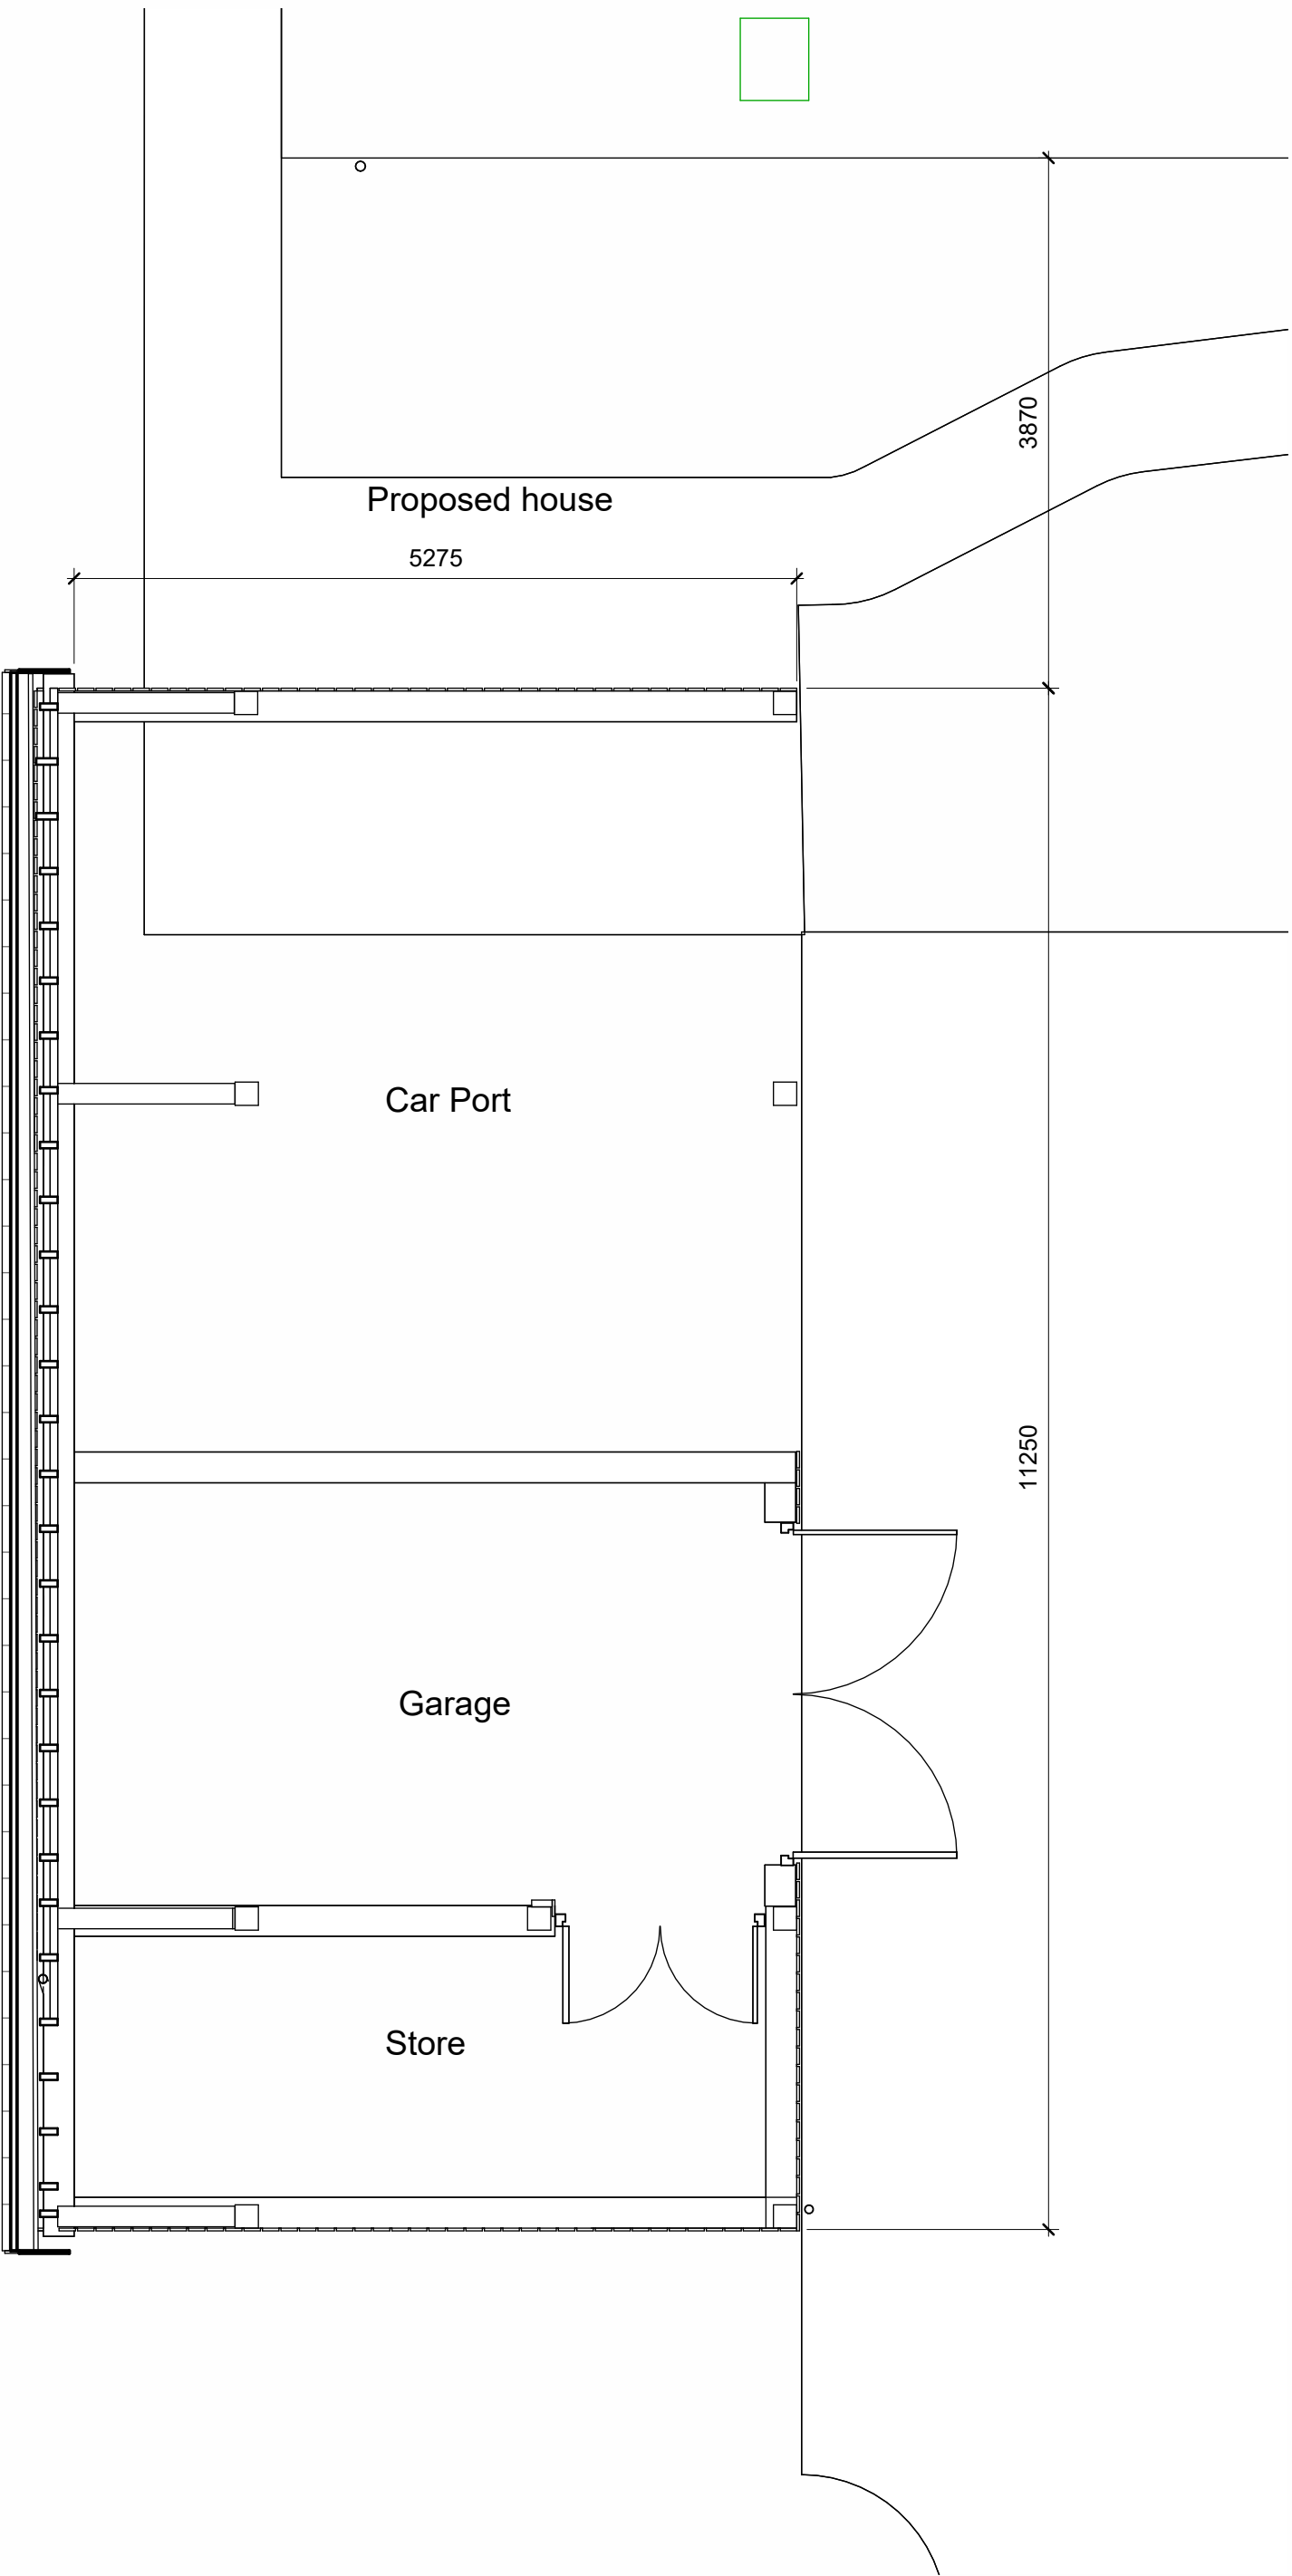

Car Port - Plan
1 : 50



O&L SCALE 1:50 @ A1

Ref.	Date	Description	Initial
------	------	-------------	---------

Oglesby & Limb Ltd
Chartered Architect
Suite 1, Market Chambers
12 Market Place, Spalding, Lincs
PE11 1SL
Tel: 01775 761196
e-mail: design@o-l-ltd.co.uk

O&L

Client:
Tulipland Potatoes Ltd

Project:
**Replacement Dwelling
Holly Tree House,
Fengate,
Moulton Chapel,
PE12 0XR**

Drawing Title:
Car port as proposed

PLANNING APPLICATION ISSUE

Date:	Jan 2025	Scale:	as shown @ A1
Drawn by:	AP	Checked by:	AJO

Drawing Number:	A1748 - 17	Rev:	P1
-----------------	-------------------	------	-----------