



SIDE ELEVATION - EXISTING




FRONT ELEVATION - EXISTING




SIDE ELEVATION - PROPOSED




FRONT ELEVATION - PROPOSED

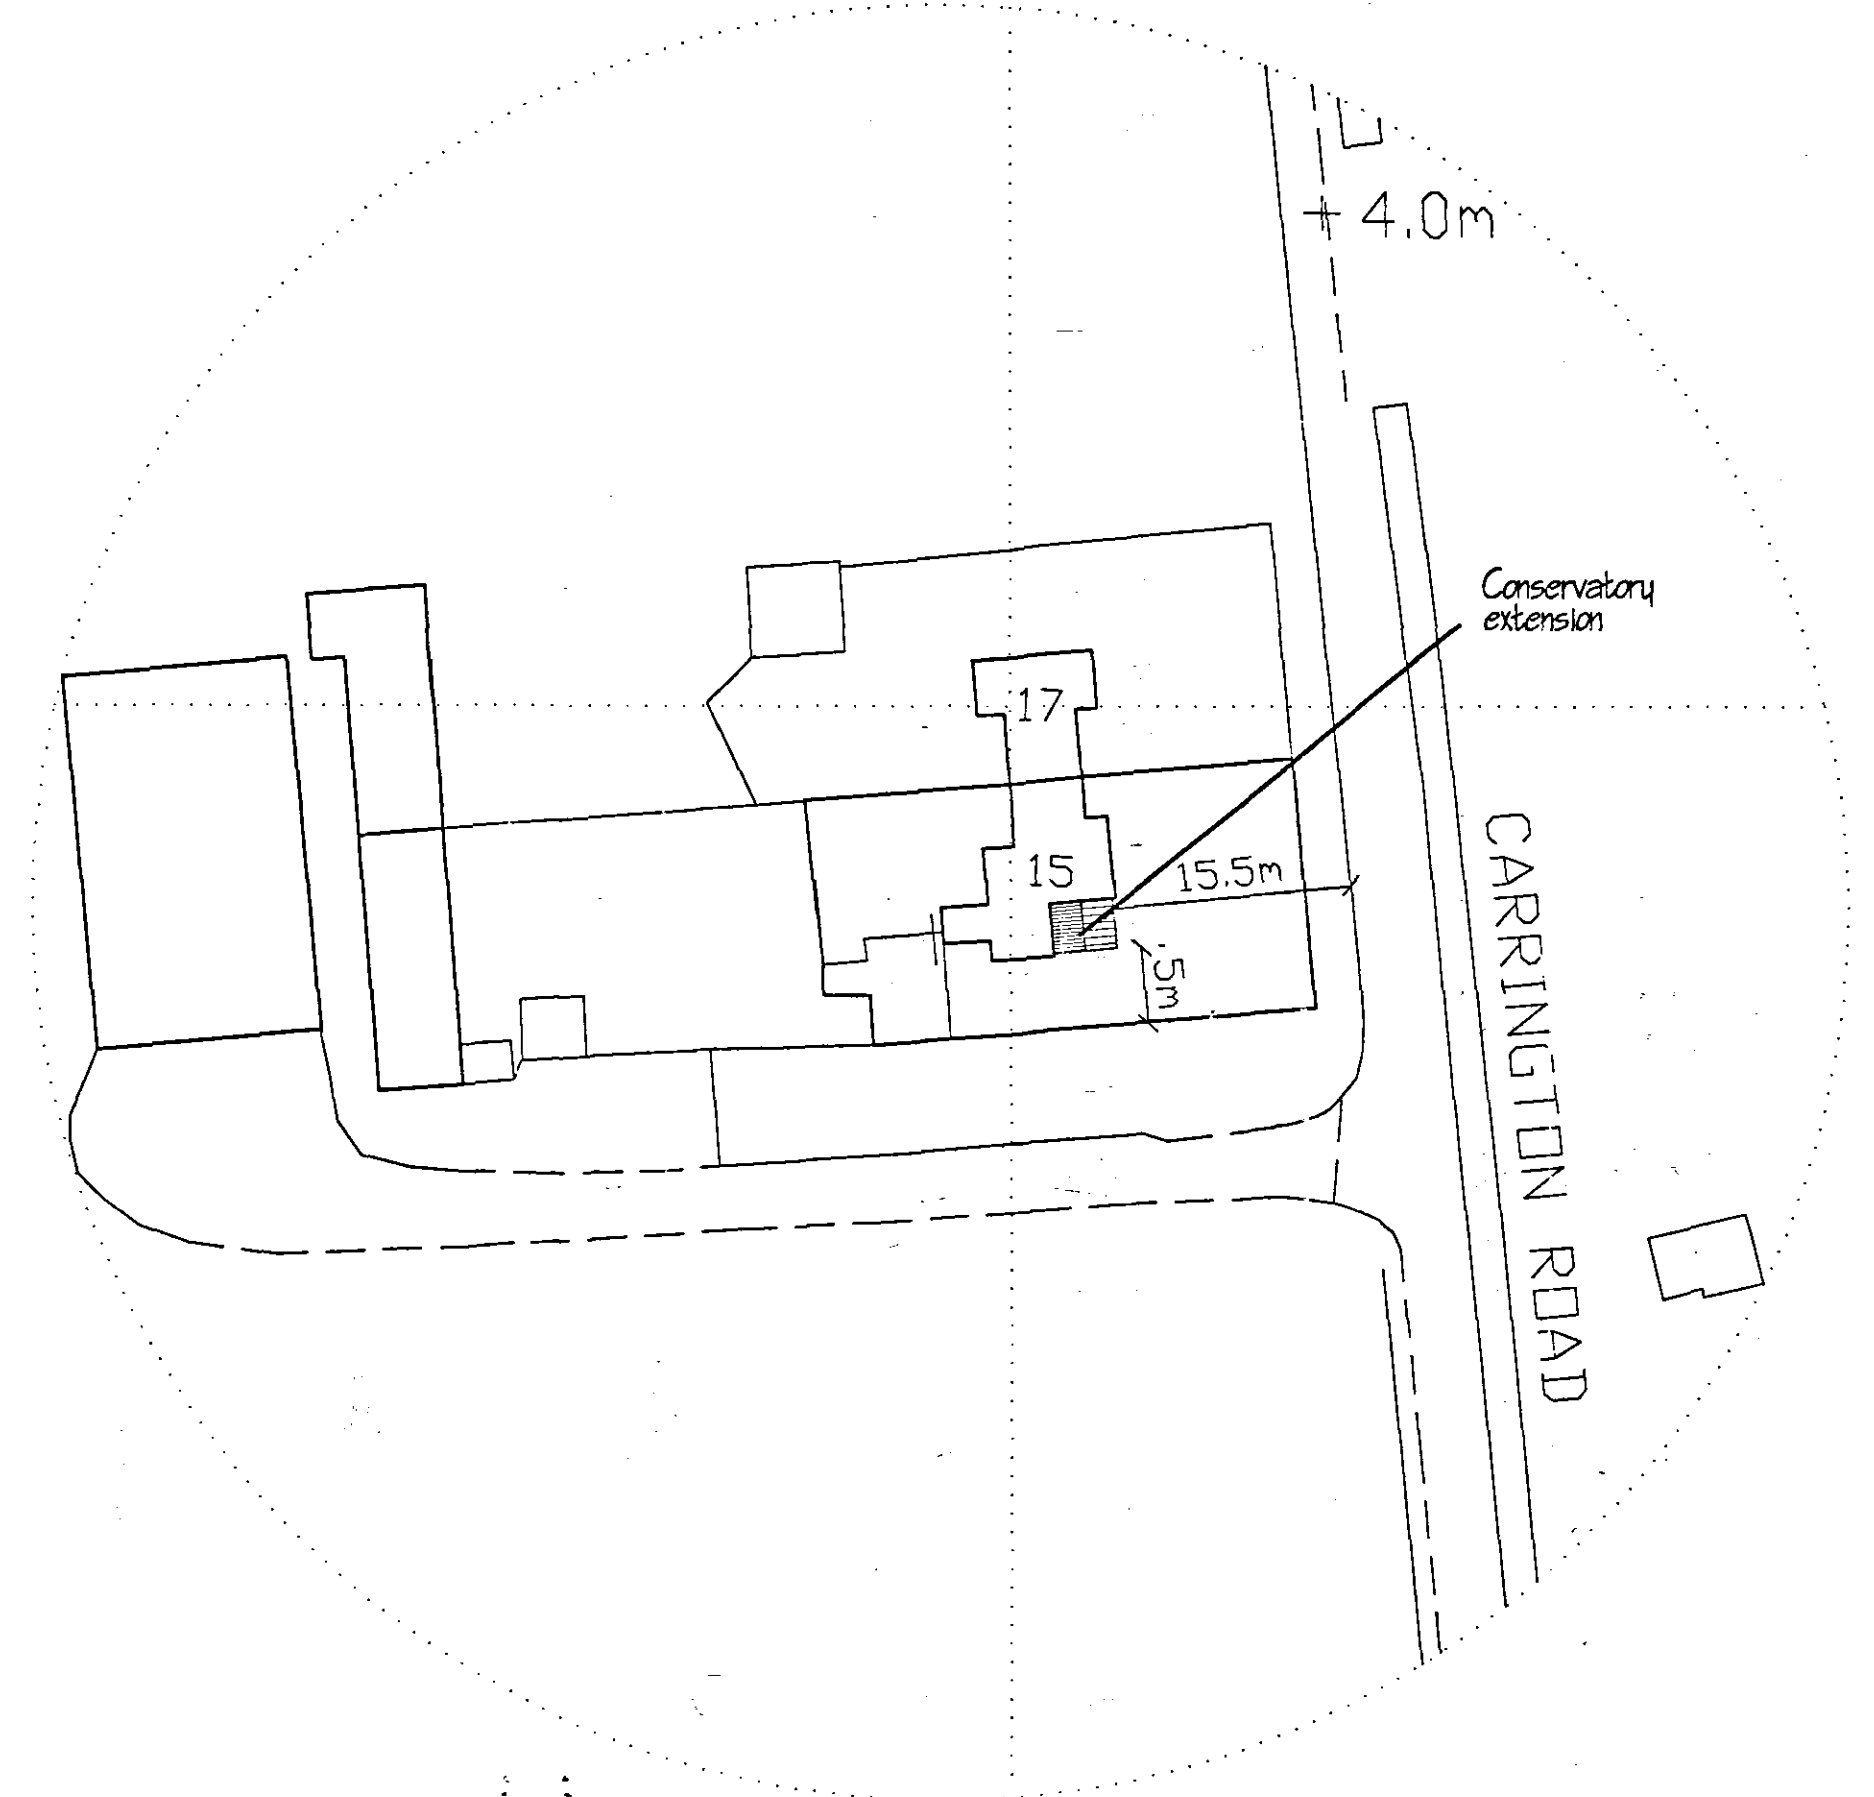

SITE PLAN
1/500

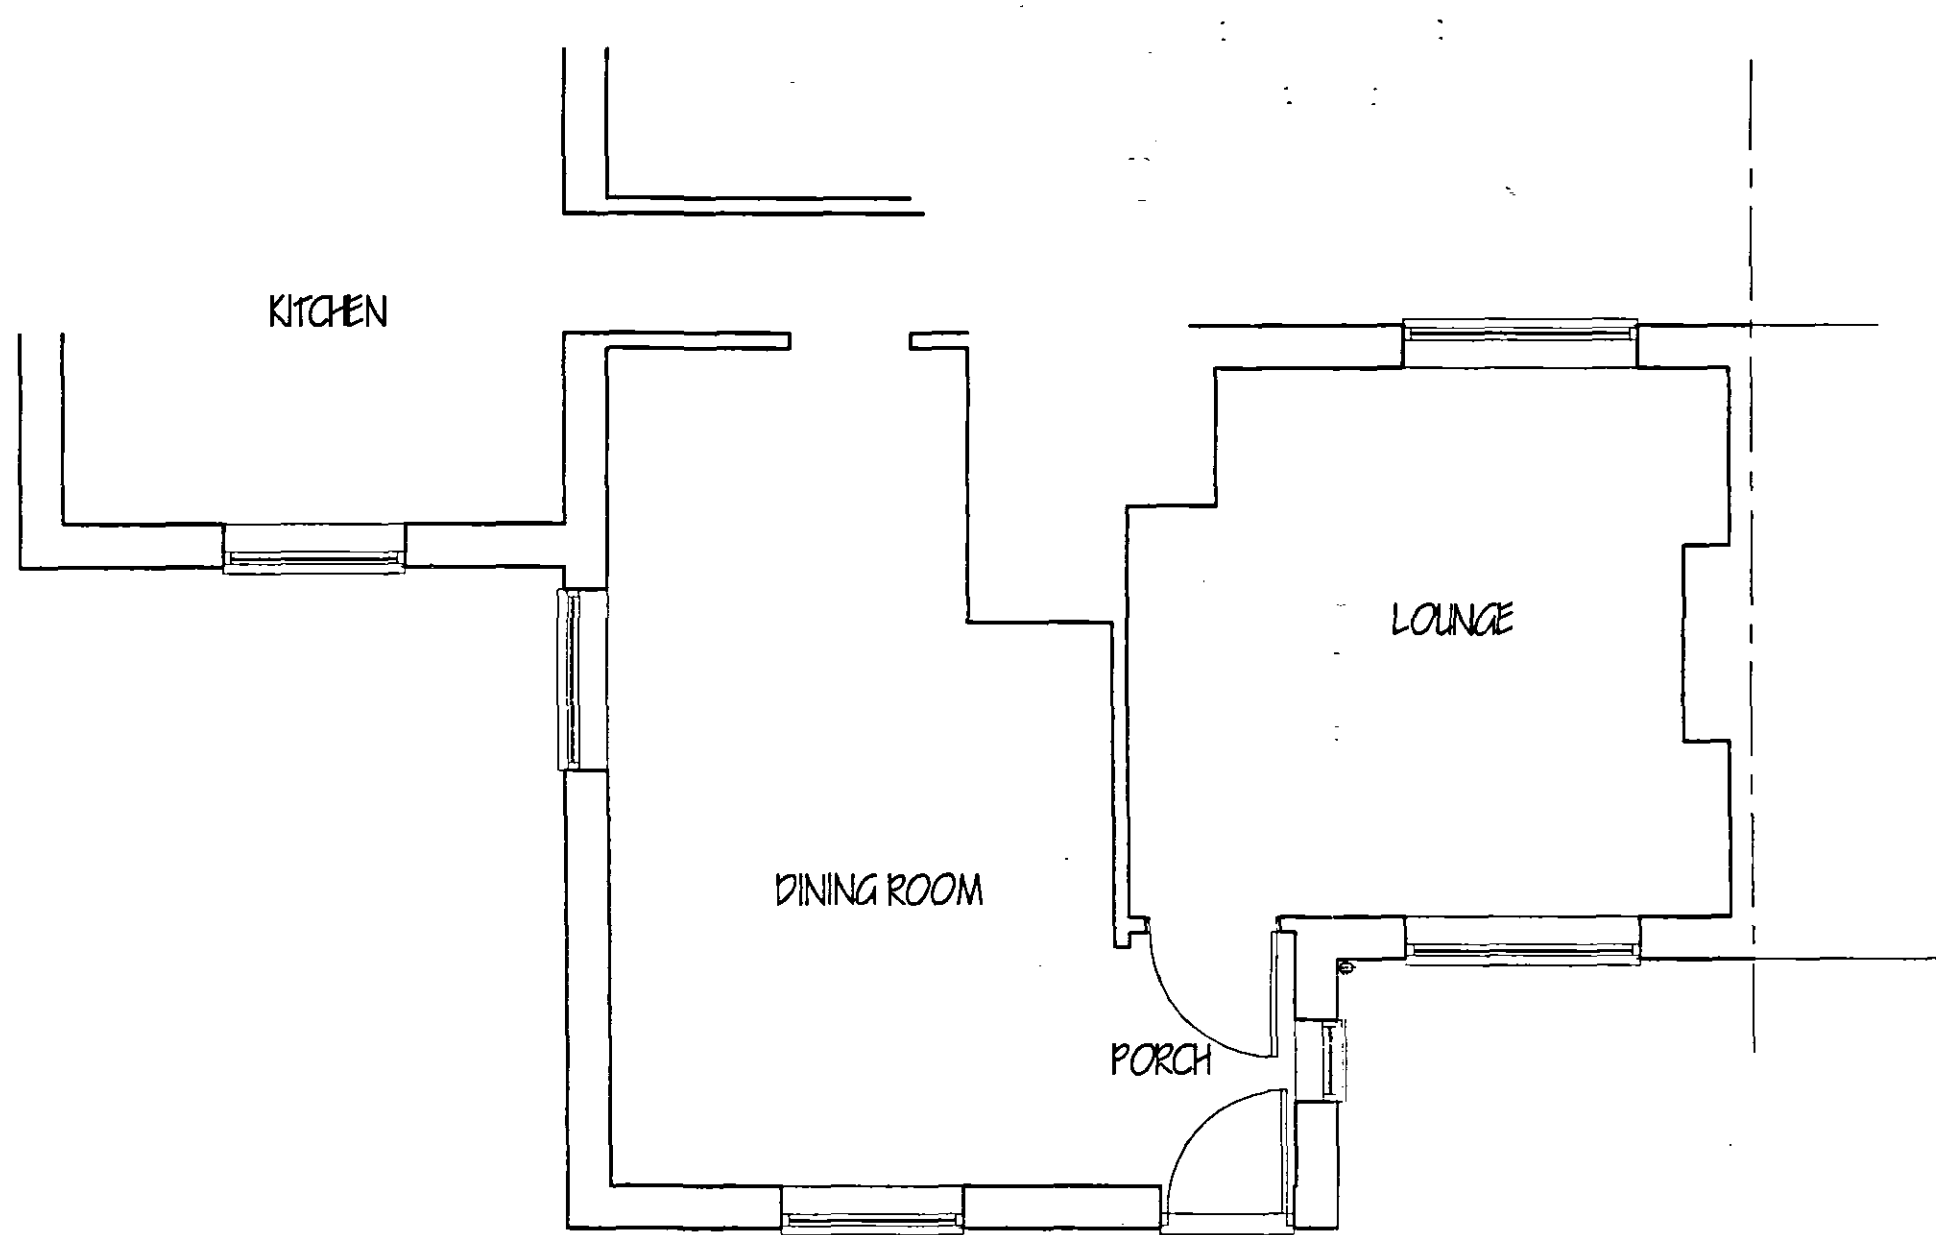

FLOOR PLAN - EXISTING

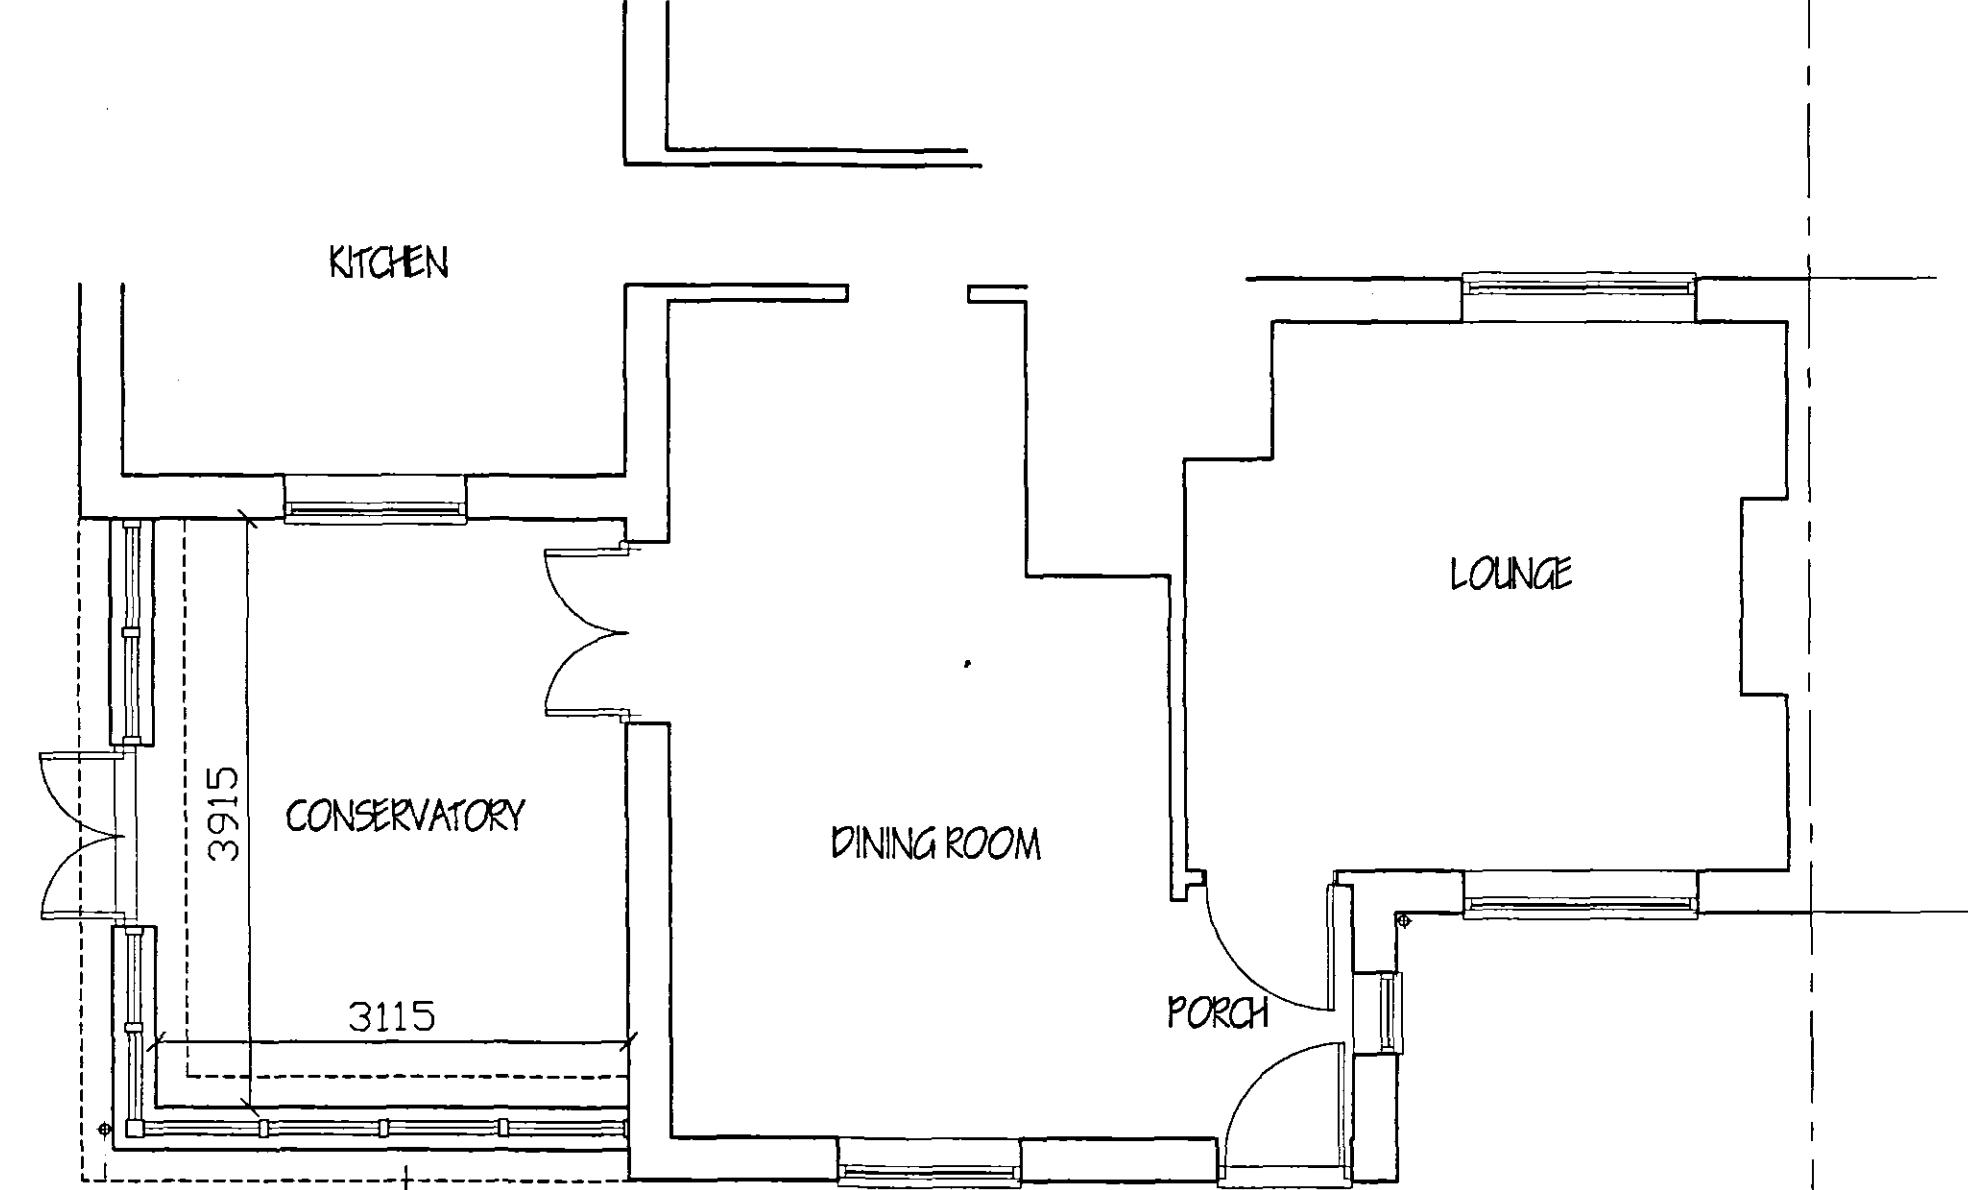


FLOOR PLAN - PROPOSED

MATERIALS SPECIFICATION.
 CAVITY WALLS - BLUFF COLOURED FACING BRICKS TO BE AGREED.
 GLAZED WALLING - WHITE UPVC GLAZED UNIT WITH DOUBLE GLAZED SEALED UNITS.
 ROOF - WHITE UPVC UNIT WITH POLY-CARBONATE SHEETING.
 GABLE END - WHITE UPVC SHIPLAP FRONTAGE

SHDC
 Planning & Development
 03 APR 2007
 Ref: 0294/07

AMENDED PLAN
 Ref: A1

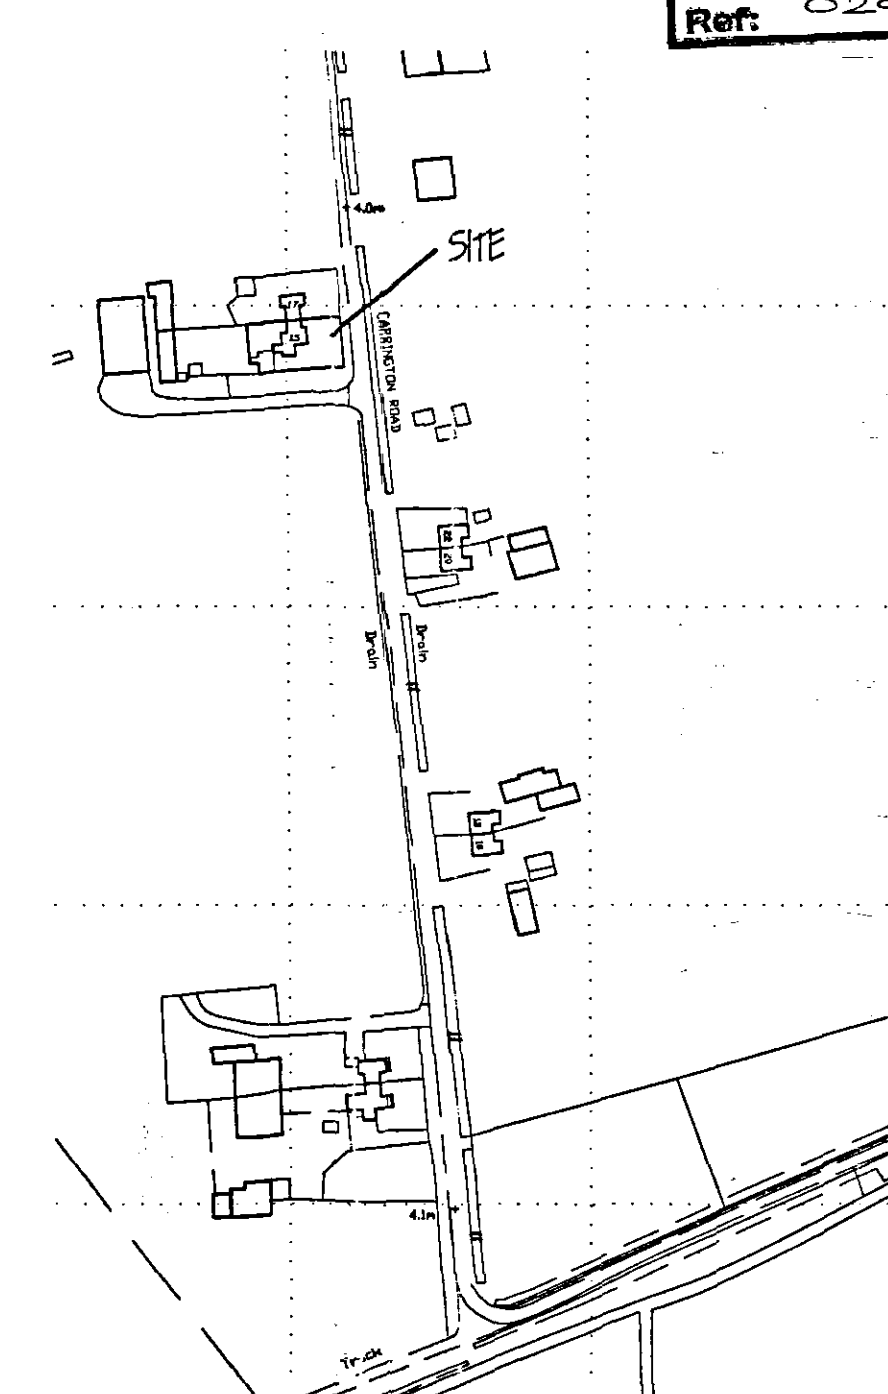

LOCATION PLAN
1/2500

G. R. MERCHANT LENG AMICE FIWO ARCHITECTURAL, STRUCTURAL AND LAND DRAINAGE CONSULTANTS	
Unit 4, Wrights House 12A Park Road, Horsham, Spalding, Lincs. PE12 7EX Tel: 01408 400800 Fax: 01408 435744 E-Mail: G. R. Merchant @ Merchant, PB. Co. UK	
Project PROPOSED CONSERVATORY, 15 CARRINGTON ROAD, MOLTON SEAS END, SPALDING, Lincs.	
Client MR & MRS. K. BINGHAM	
Drawing FLOOR PLANS & ELEVATIONS, SITE & LOCATION PLANS	
Job Ref. 1513-06	Drawing No. 029
Date NOV '06	Drawn GRM
Scales 1/50, 1/100, [unless otherwise stated]	
DO NOT SCALE FROM THIS DRAWING This drawing is for the use of the client only. It is not to be used for any other purpose without the written consent of the consultant. The consultant is not responsible for any errors or omissions in this drawing. The client is responsible for ensuring that the drawing is used for the purpose for which it was intended. The consultant is not responsible for any errors or omissions in this drawing. The client is responsible for ensuring that the drawing is used for the purpose for which it was intended.	