

All drawings to be verified for this by Mike Contreras before the start of any other drawings or work otherwise liability on their own behalf or that of sub-contractors.

Report any discrepancies to the Contract Administrator at once.

This drawing is to be used only as a guide and not a substitute for any other relevant information.


Andrew M Wright Ltd Registered in England & Wales No. 5292924

Registered Office: 22 Church Street, Louth, Lincolnshire, PE12 7TL


LEGEND: DO NOT SCALE

Materials:-


Materials are all as per those approved under planning permission H13-0058-14.

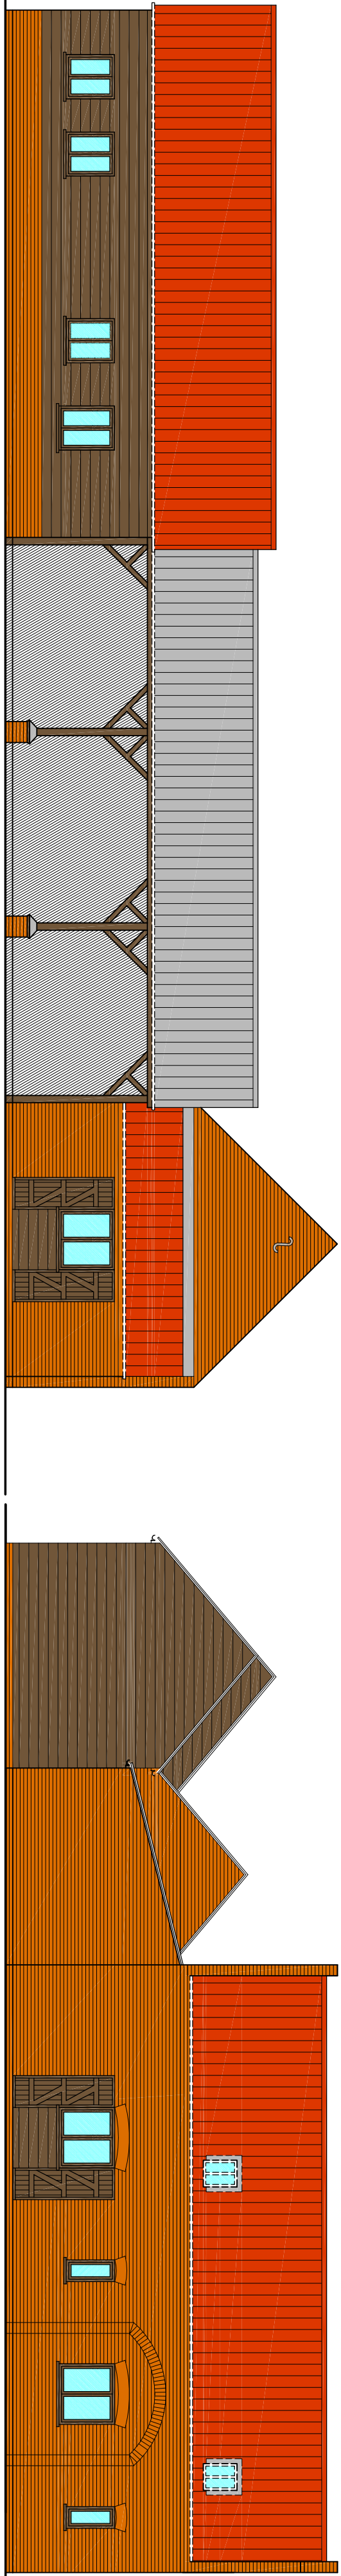


North East Elevation (1:100)

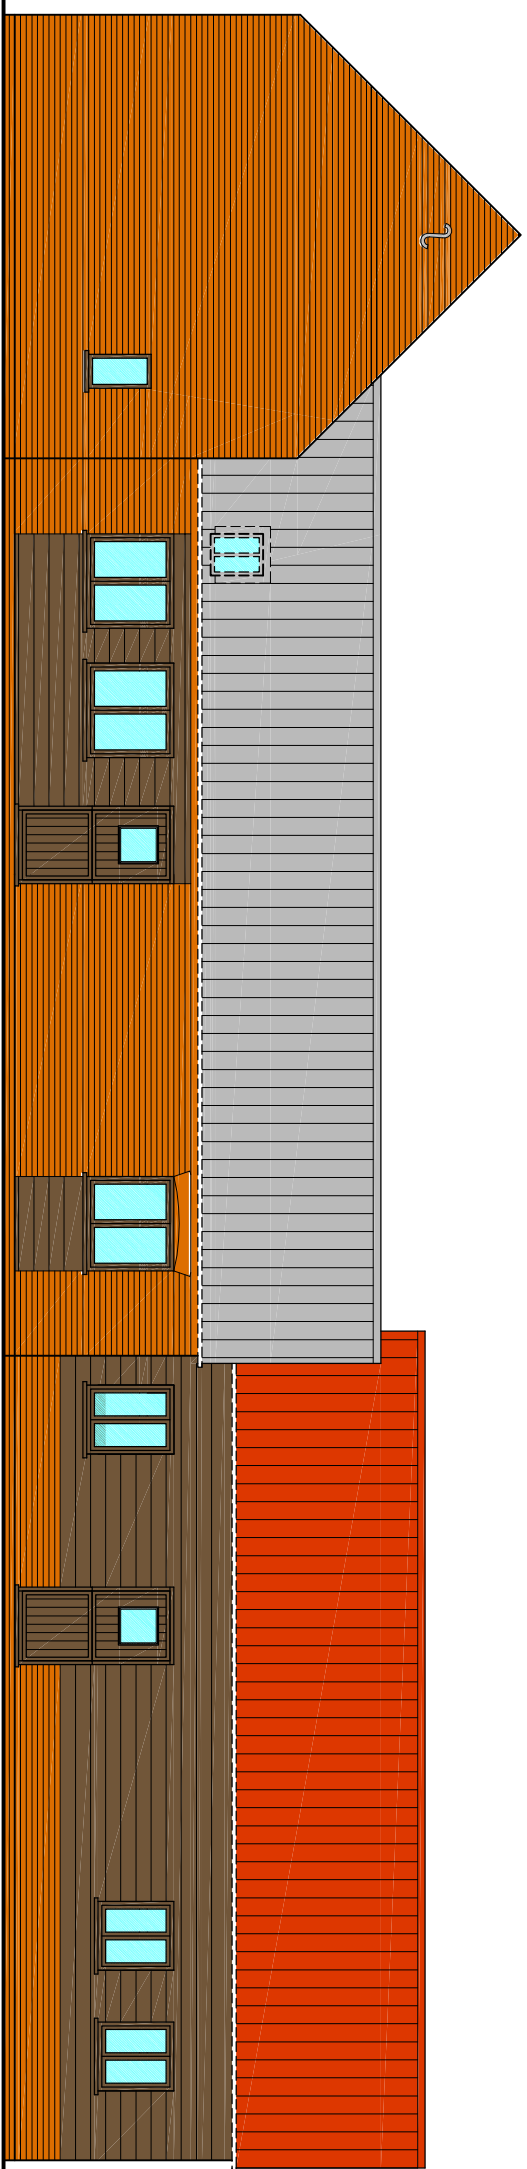



South West Elevation

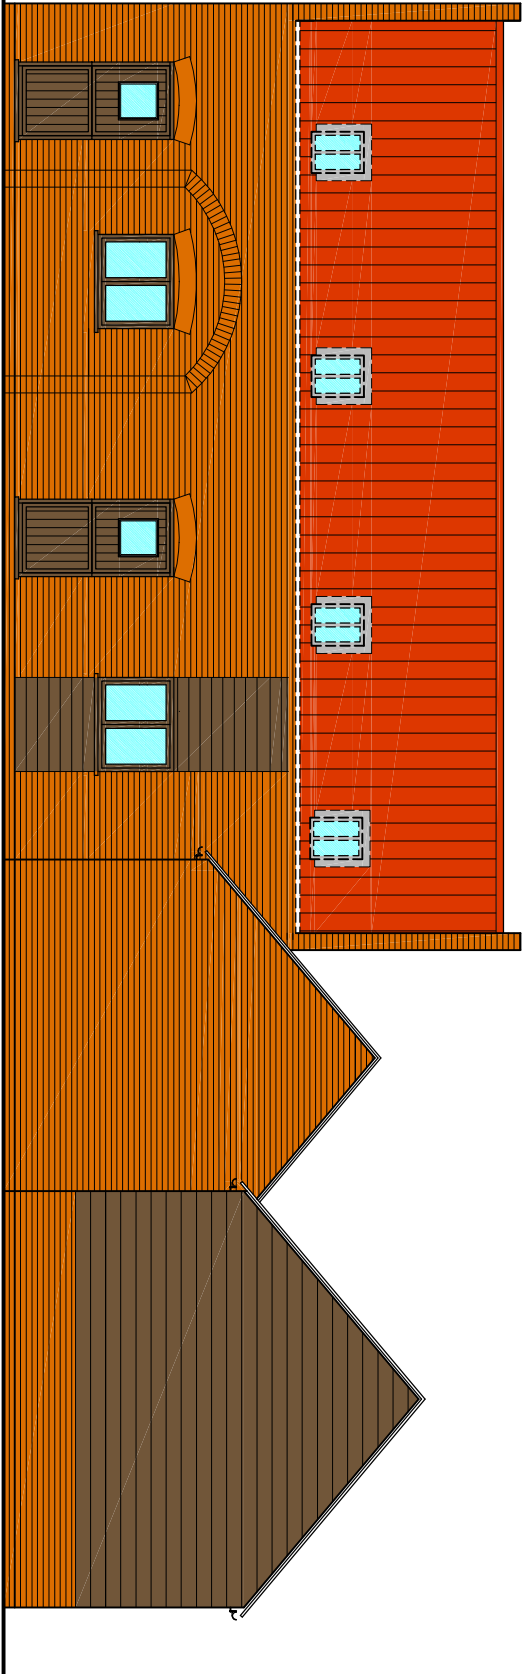


South East Elevation

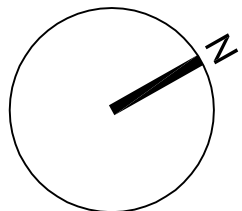


North East Elevation (1:100)

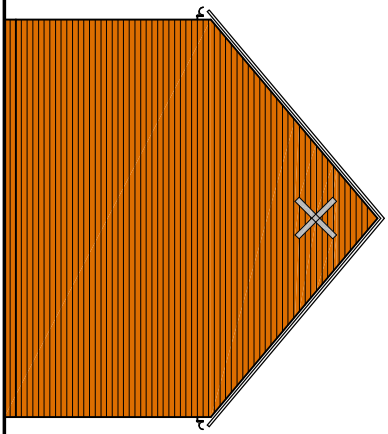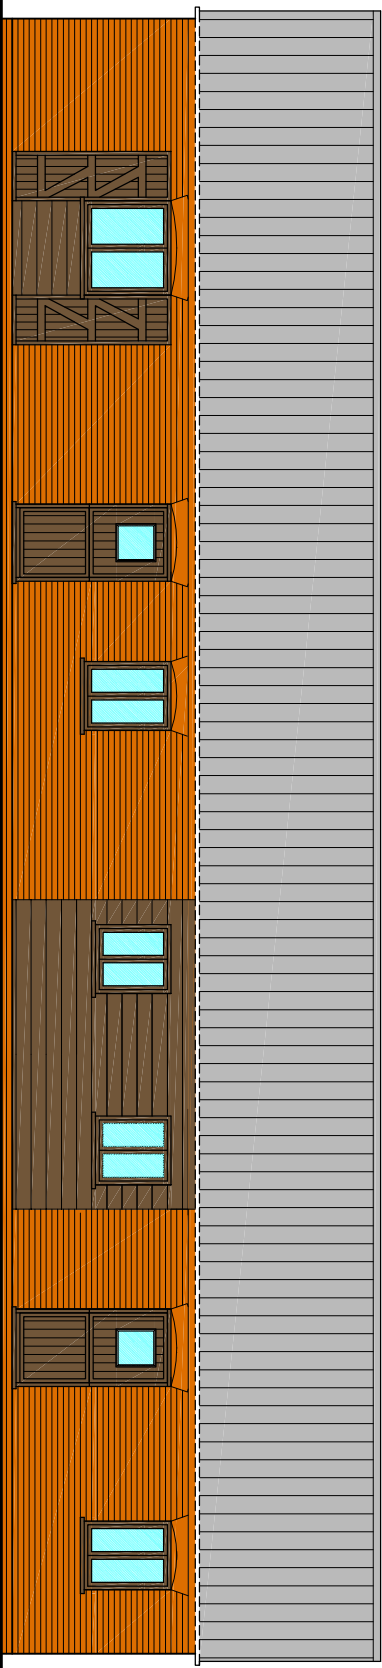


North West Elevation

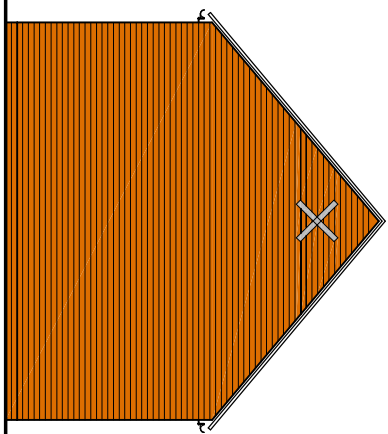


South East Elevation

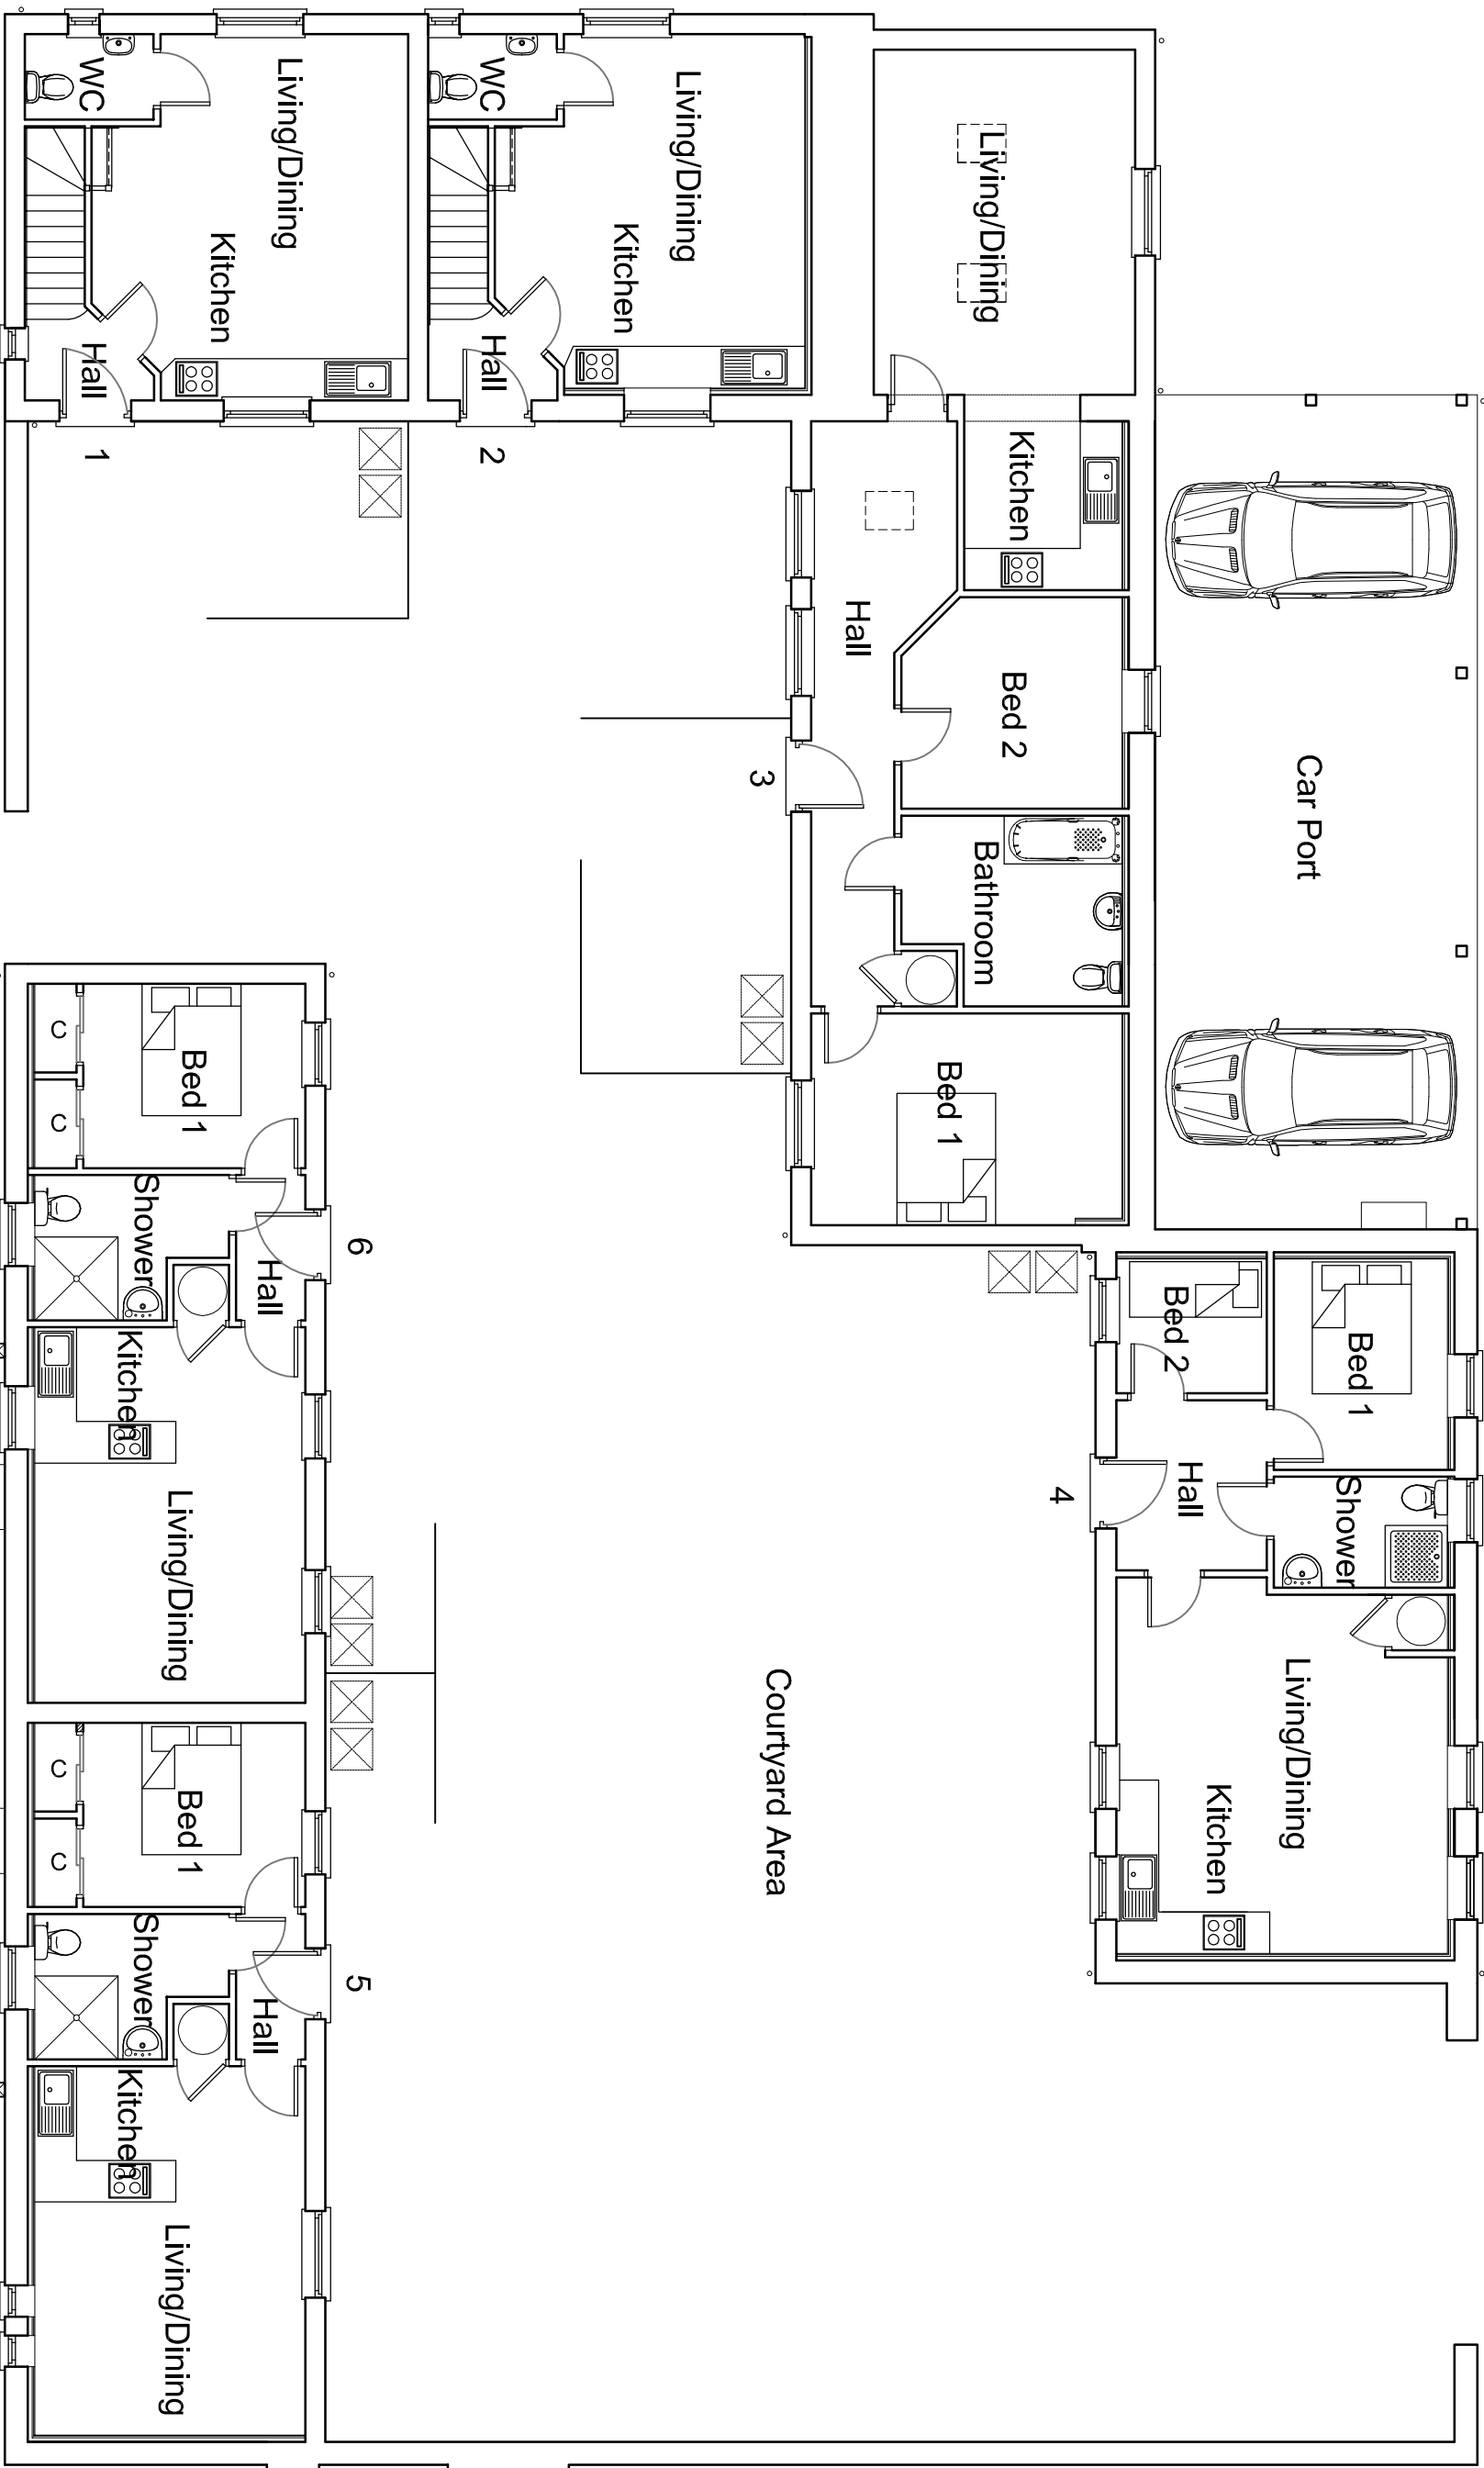

Ground Floor Plan (1:100)

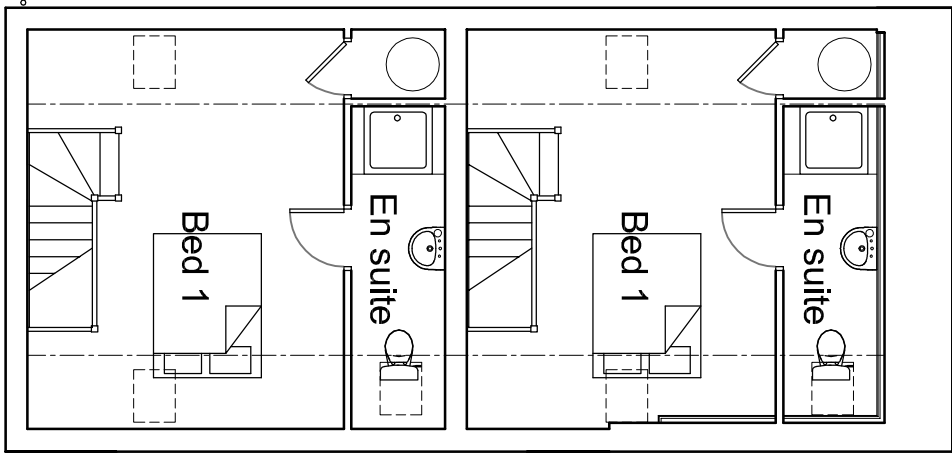

First Floor Plan (1:100)

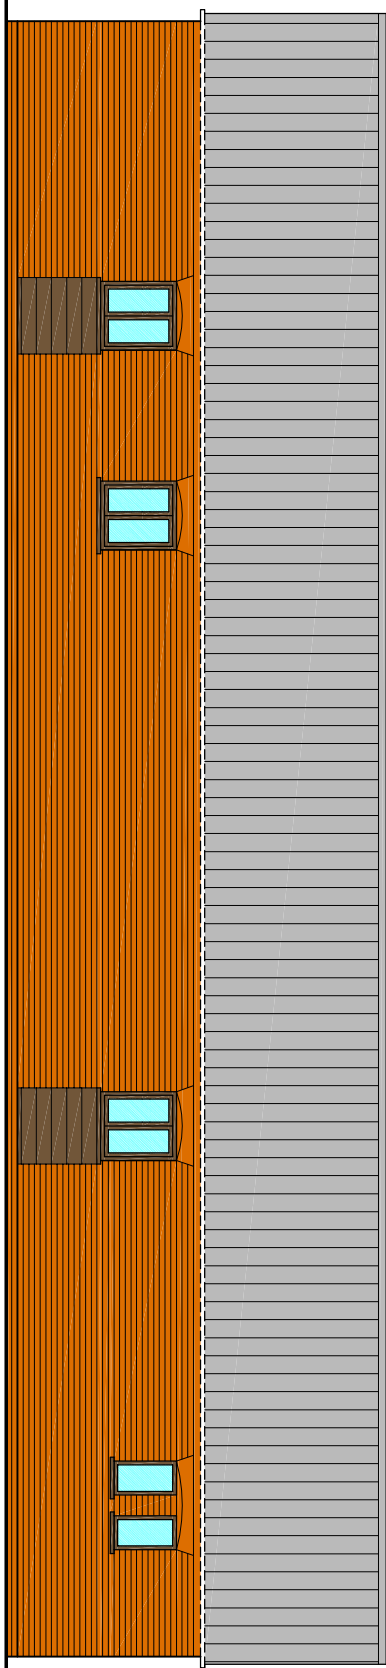


South West Elevation

Elevations of Units 5 & 6 Barn

P1	31.03.15	Planning Issue	AMW / AMW
T02	30.03.15	Draft Issue	AMW / AMW
T01	02.02.15	Draft Issue	AMW / AMW
Revision:	Date:	Description:	Drawn: CHK

ANDREW M WRIGHT LTD
CHARTERED ARCHITECT

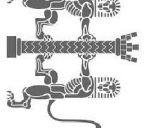

26 Jov's Bank, Holbeach St Johns, Spalding, Lincs. PE12 8SD
Telephone: 01405 540573 Mobile: 07940 914778

Project:	Barns
Client:	Seas End Road
Location:	Spalding
Drawings Title:	Plans & Elevations (Holiday Lets)
Notes:	(planning permission H13-0058-14)

Client: D Brown Building Contractors Ltd

Drawn:	Checked:	Date:	Scale:	Printed:
AMW	AMW	05.02.15	1:100	A1

Job No.:	Dwg No.:	Stage:	Revision:
061301	PD101	Planning	P1