

All drawings to be verified for this by Mike Contrados before the start of any other drawings or work otherwise liability on their own behalf or that of sub-contractors.

Report any discrepancies to the Contract Administrator at once.

This drawing is to be used only as advised by the Architect and Engineer's drawing and other relevant information.

Andrew M Wright Ltd, Registered in England & Wales No. 5292924

Registered Office: 22 Church Street, Letchworth, Spalding, Lincs, PE12 7TL.


LEGEND: DO NOT SCALE

Materials:-


Materials are all as per those approved under planning permission H13-0056-14.

The following additions apply to the proposals shown on this drawing:-


Conservatory - structural glazing.

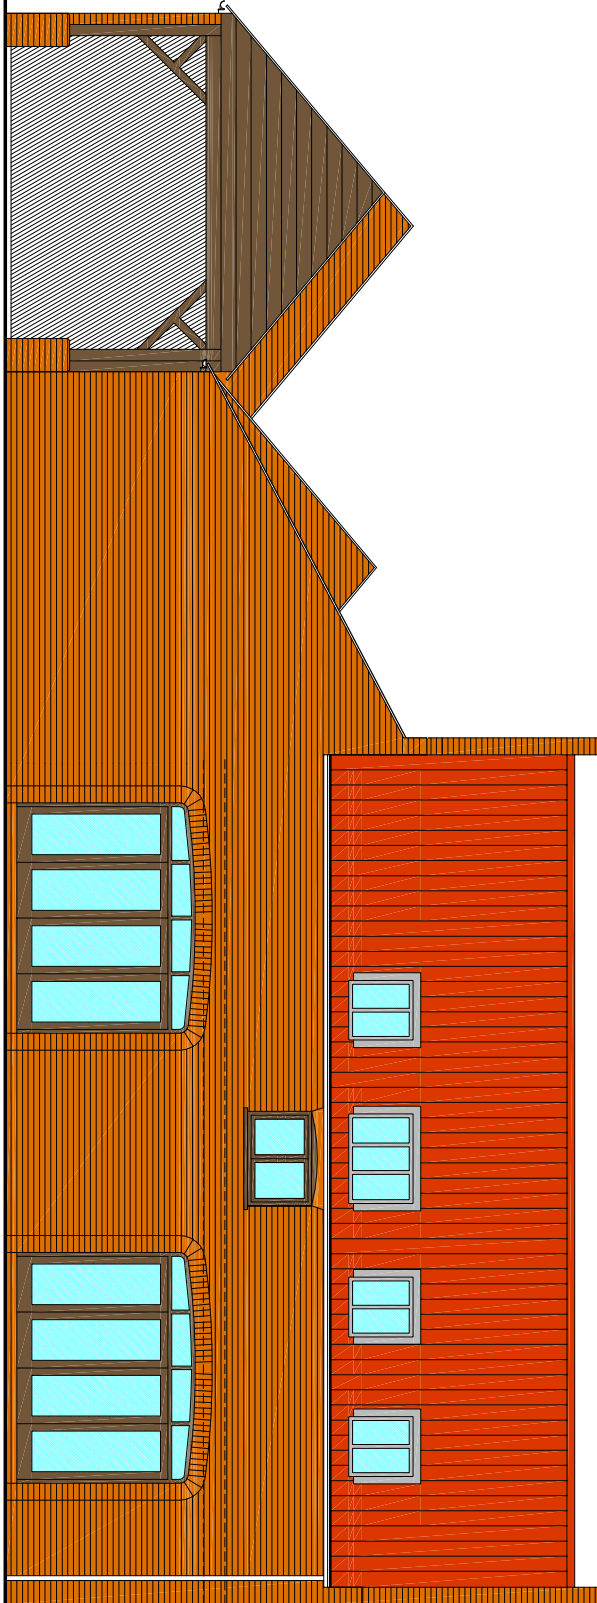


North West Elevation

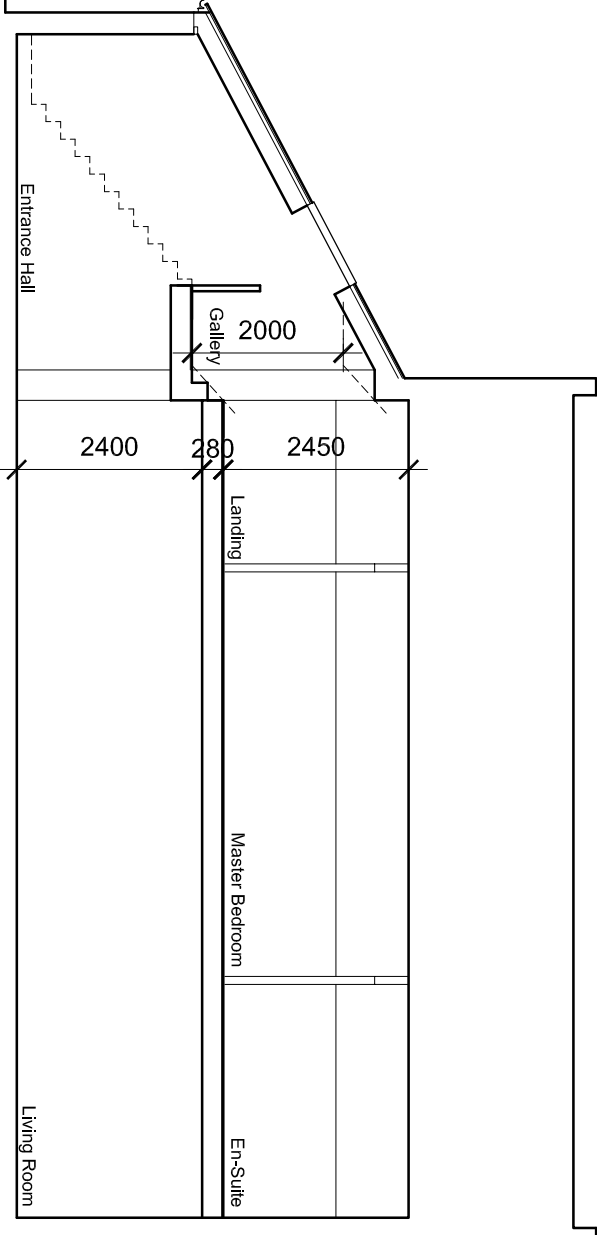


Longitudinal Section

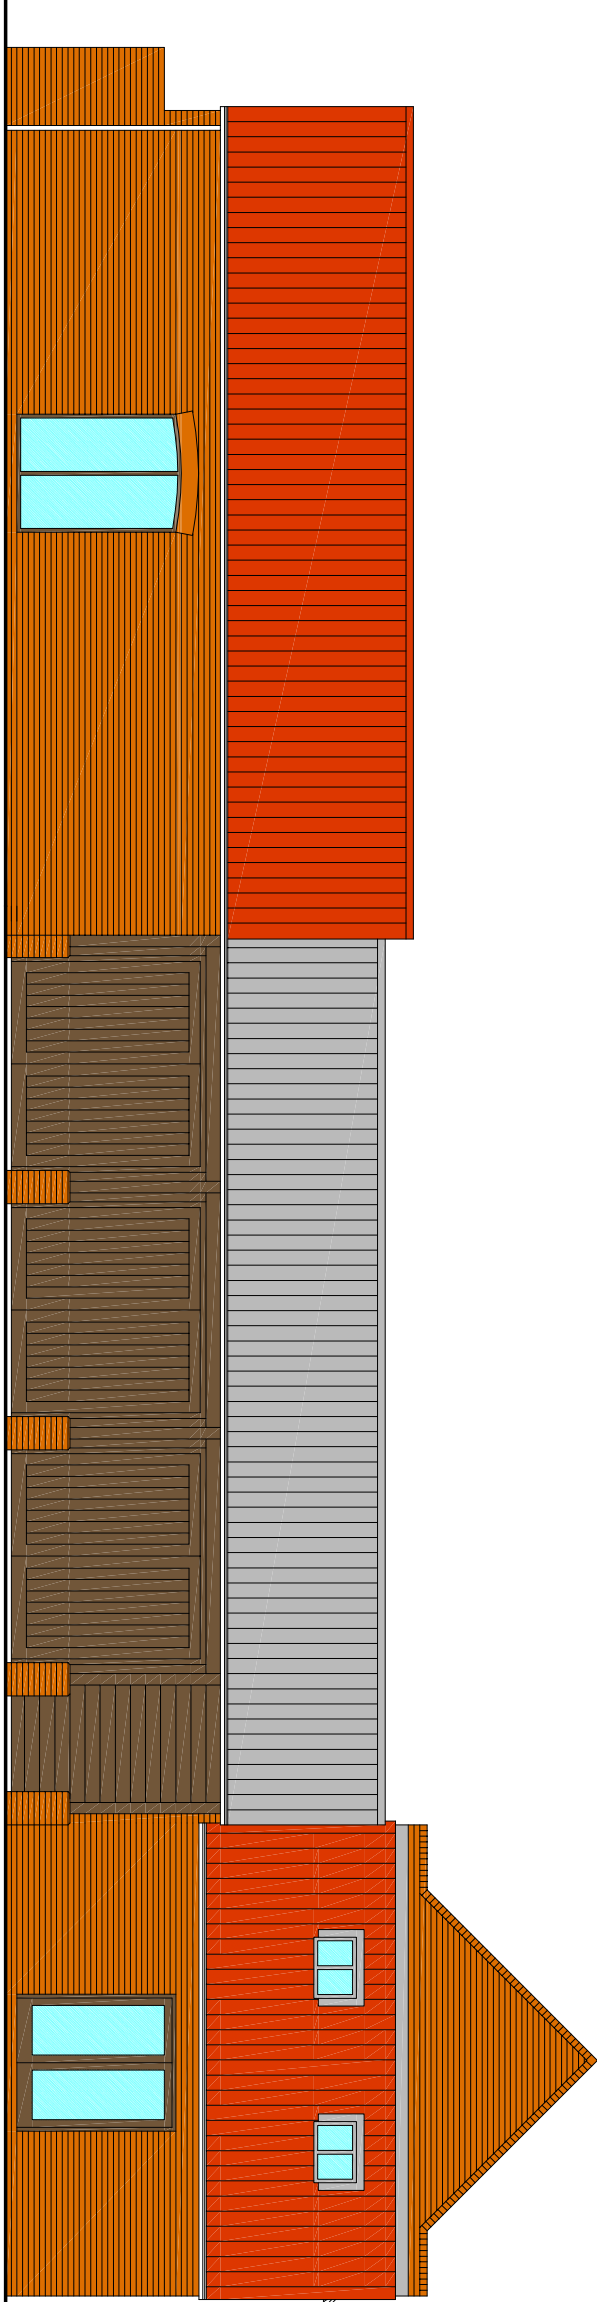


North East Elevation (1:100)

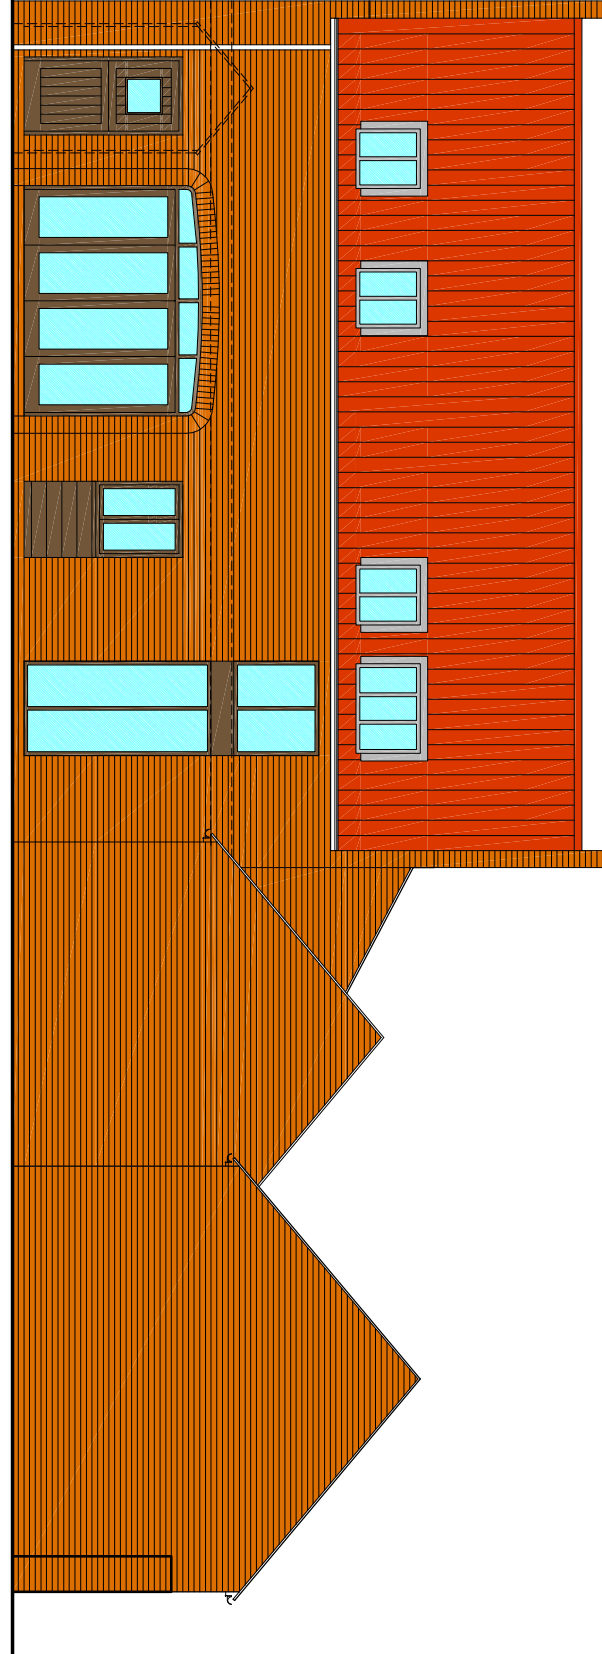


South East Elevation

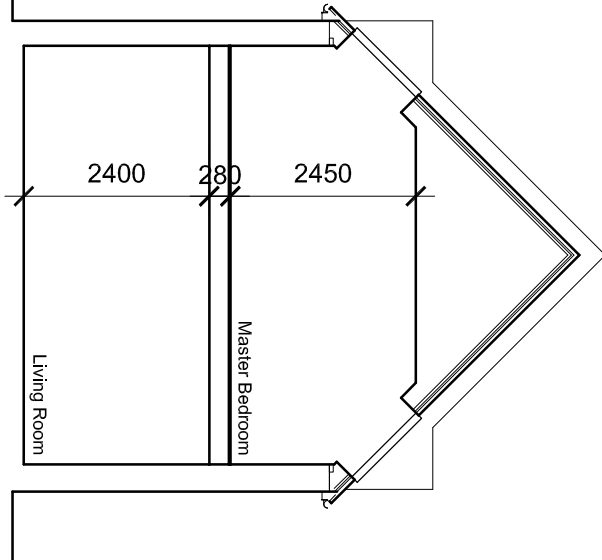


Cross Section

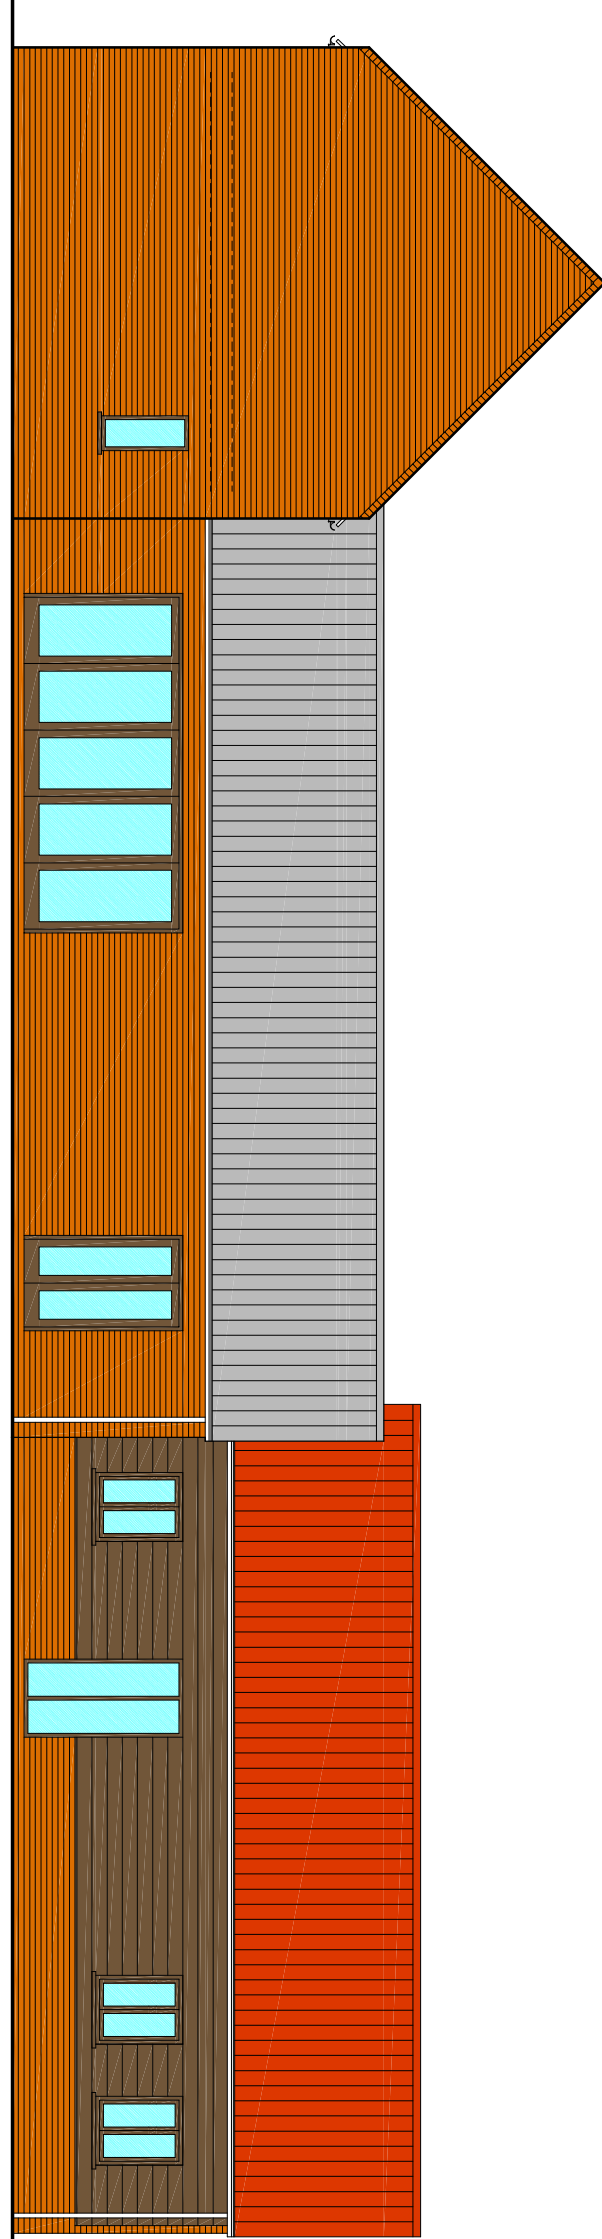


South West Elevation

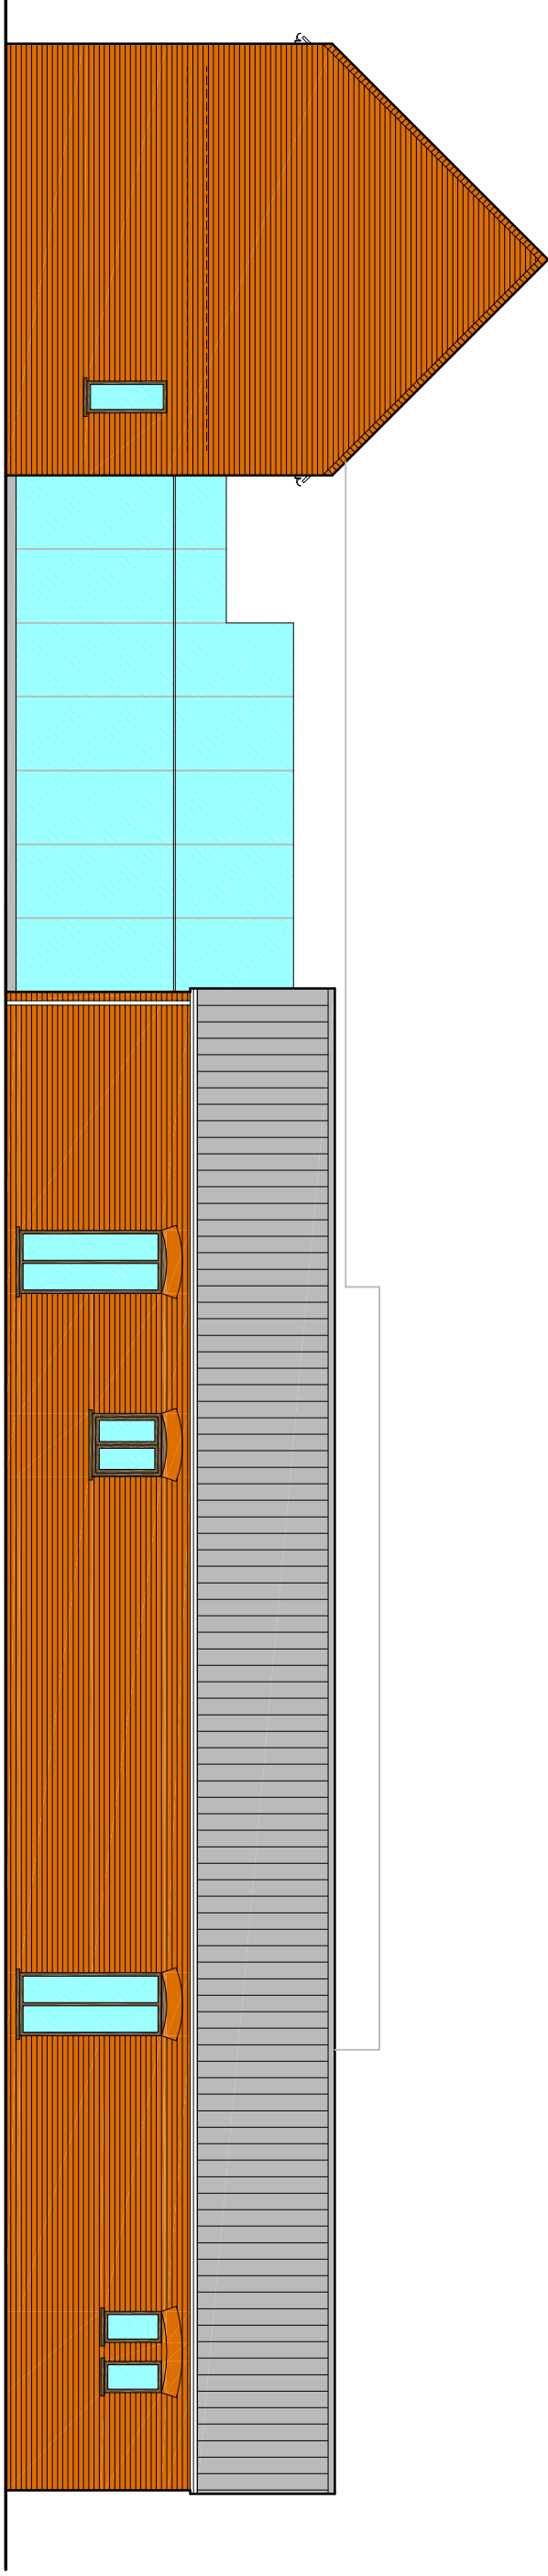


South West Elevation of Linked Barns

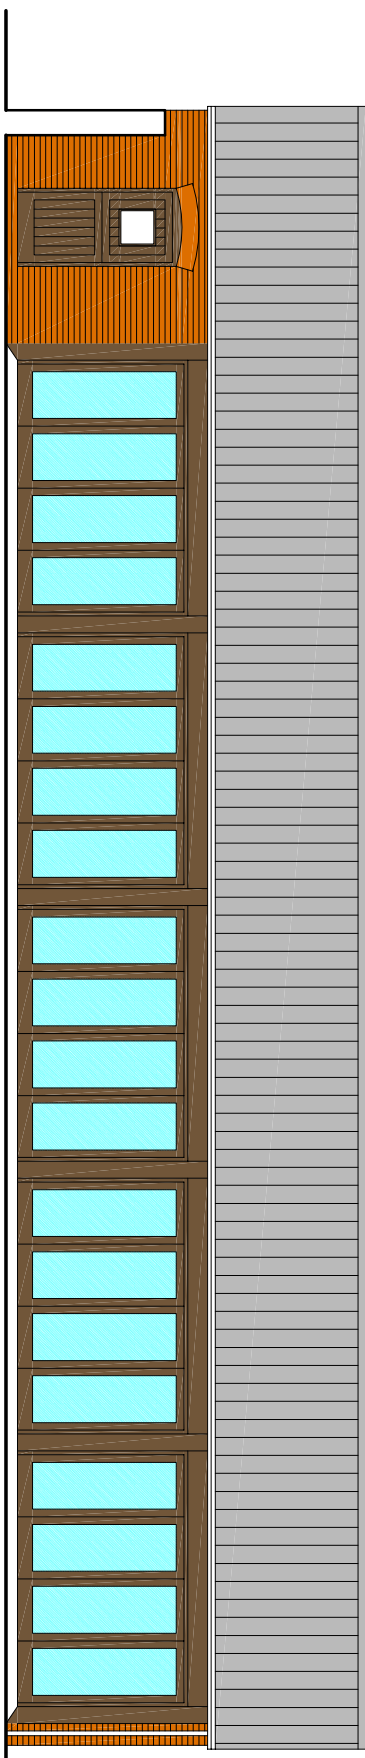


North East Elevation (1:100)

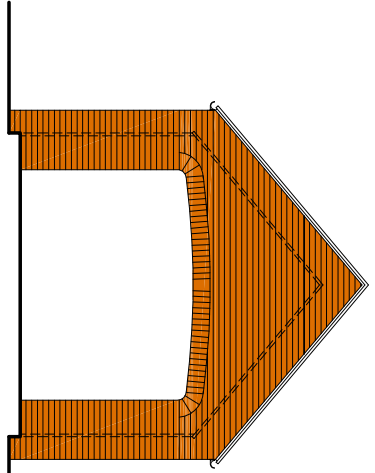

North West Elevation

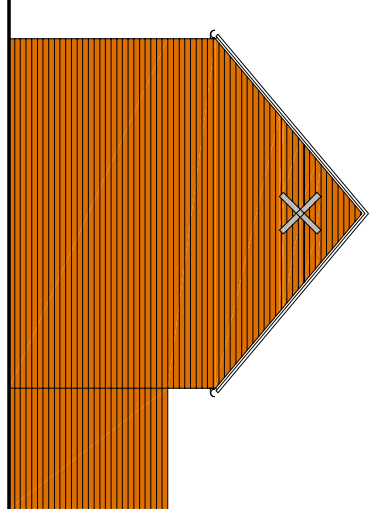


South East Elevation

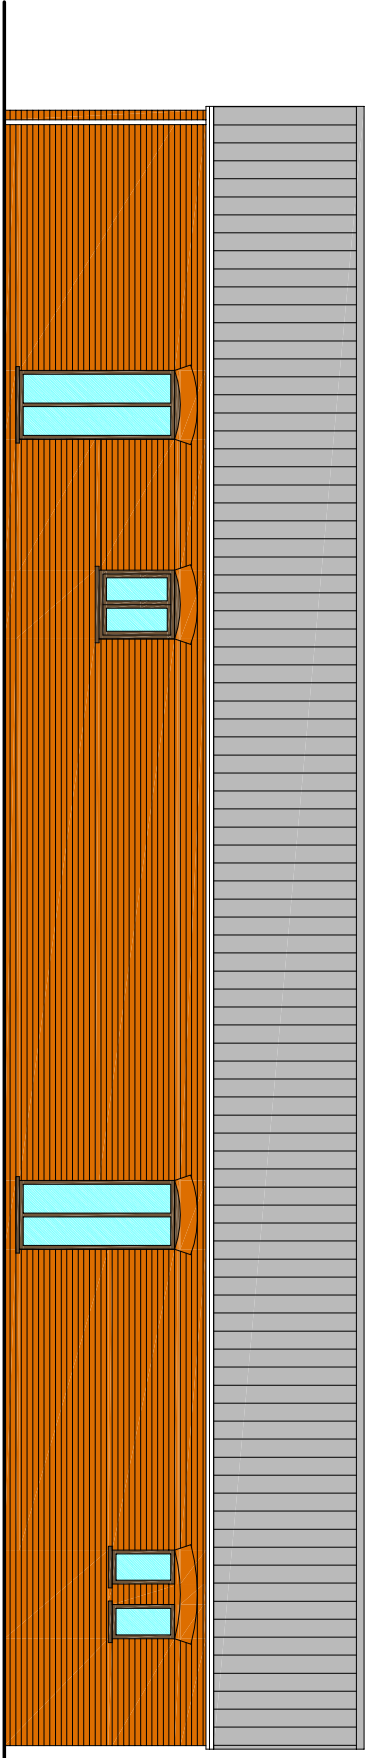


South West Elevation

Elevations of Gym/Pool Barn

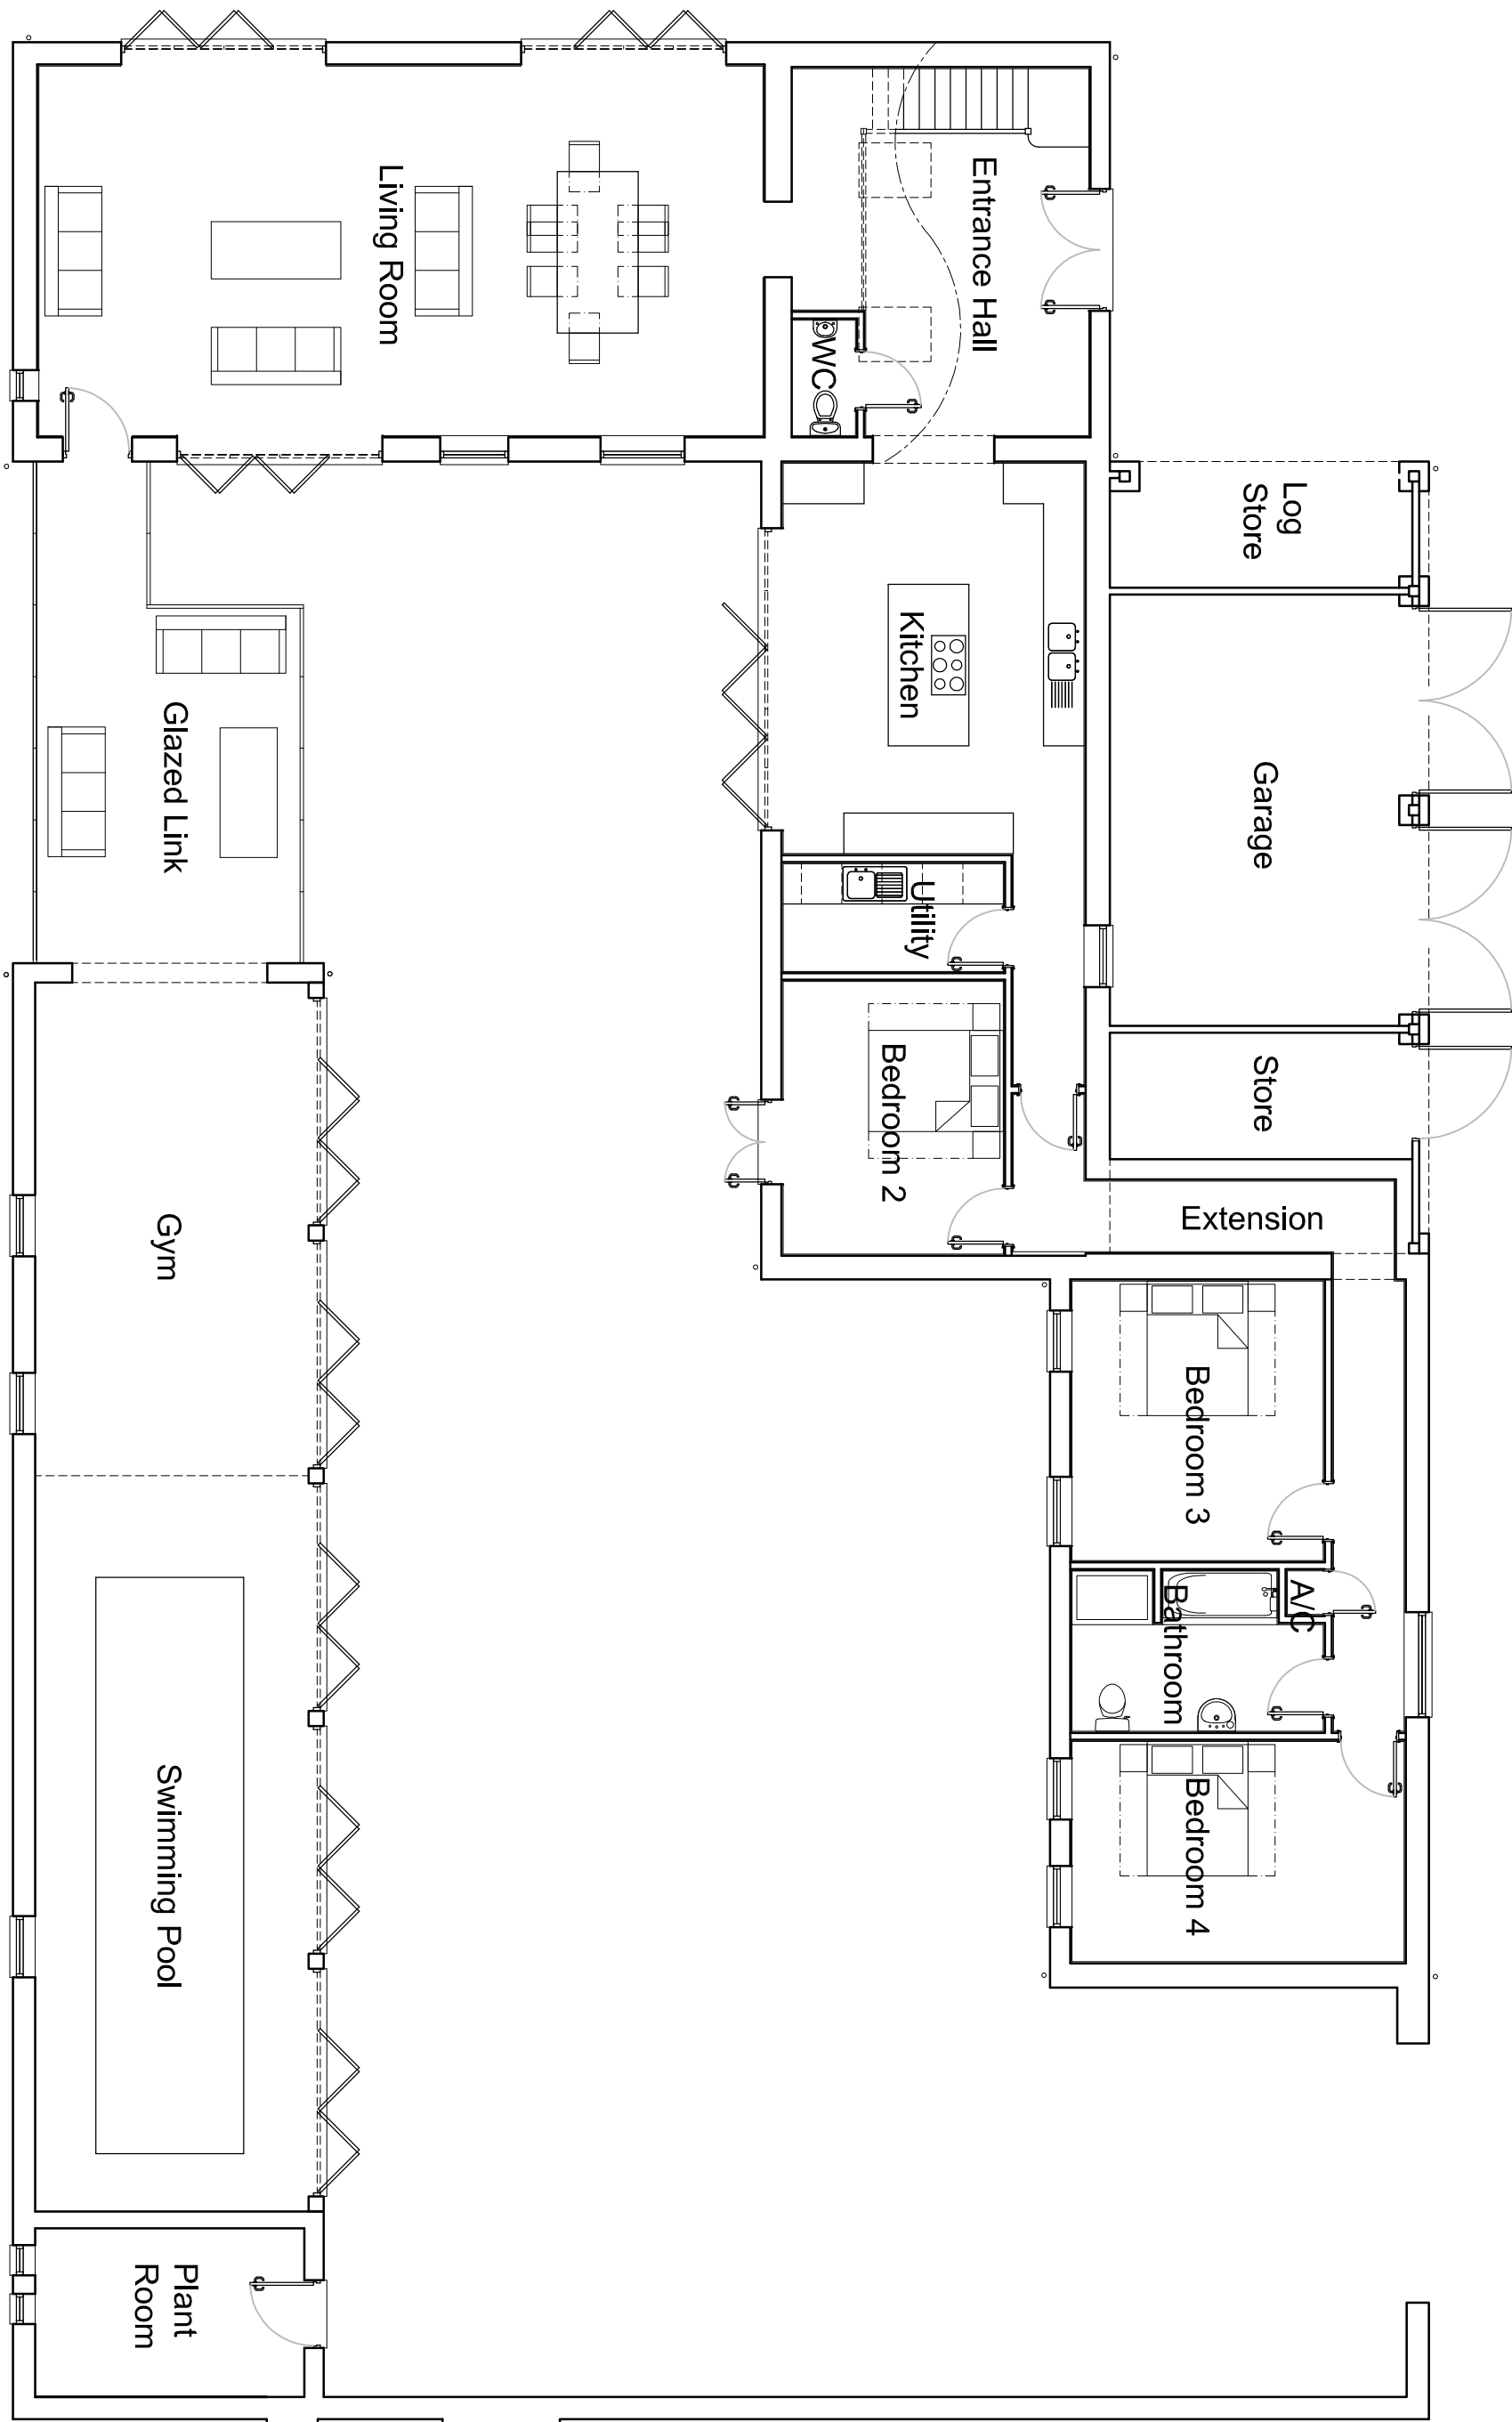

Ground Floor Plan (1:100)

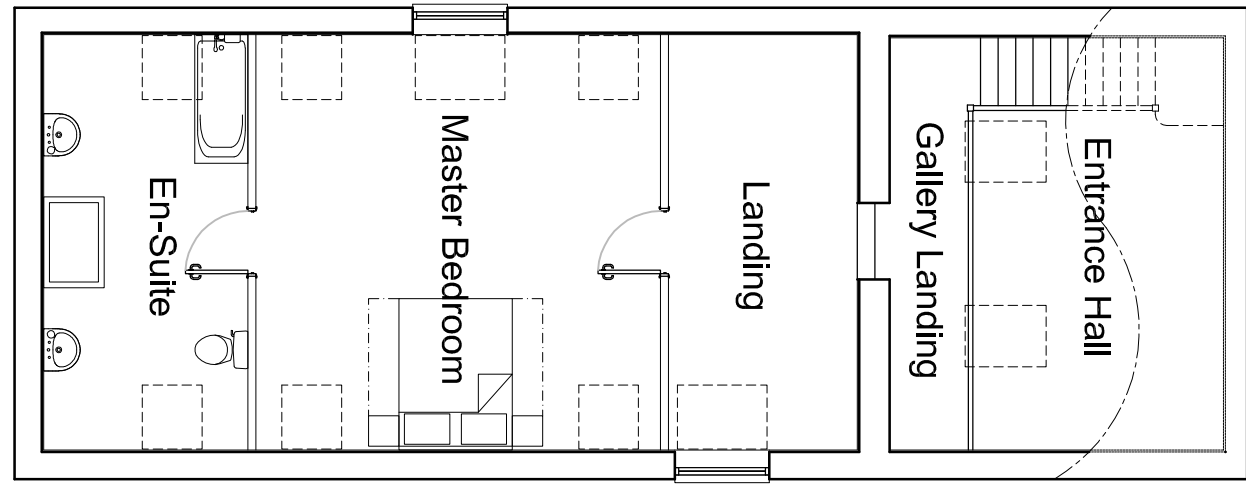


First Floor Plan (1:100)



Rev	Date	Description	Drawn	Checked
PT	31.03.15	Planning Issue	AMW	AMW
DS	30.03.15	Draft Issue	AMW	AMW
TD	03.03.15	Draft Issue	AMW	AMW
TS	18.02.15	Draft Issue	AMW	AMW
TS	18.02.15	Draft Issue	AMW	AMW
TD	02.02.15	Draft Issue	AMW	AMW
Revision:	Date:	Description:	Drawn:	Checked:

ANDREW M WRIGHT LTD
CHARTERED ARCHITECT

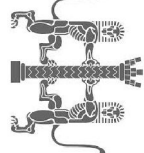

26 Jovs Bank, Holbeach St Johns, Spalding, Lincs. PE12 8SD
Telephone: 01406 540573 Mobile: 07940 914778

Project: Barns
Seas End Road
Spalding
Lincs

Drawing Title: Proposed Plans, Elevations & Sections

Client: D Brown Building Contractors Ltd

Drawn	Checked	Date	Scale	Paper Size
AMW	AMW	05.02.15	1:100	A1

Job No.:	Draw No.:	Stage	Revision:
061301	PD102	Planning	P1