


© Design Copyright reserved. Written consent must be obtained before copying or reproducing this drawing. Do not scale this drawing, use figured dimensions only. Contractors are responsible for taking and checking site dimensions. Any discrepancy must be reported to the Architectural Technologist immediately.


LEGEND / NOTES COLUMN :

Road Side Pedestrian Gate

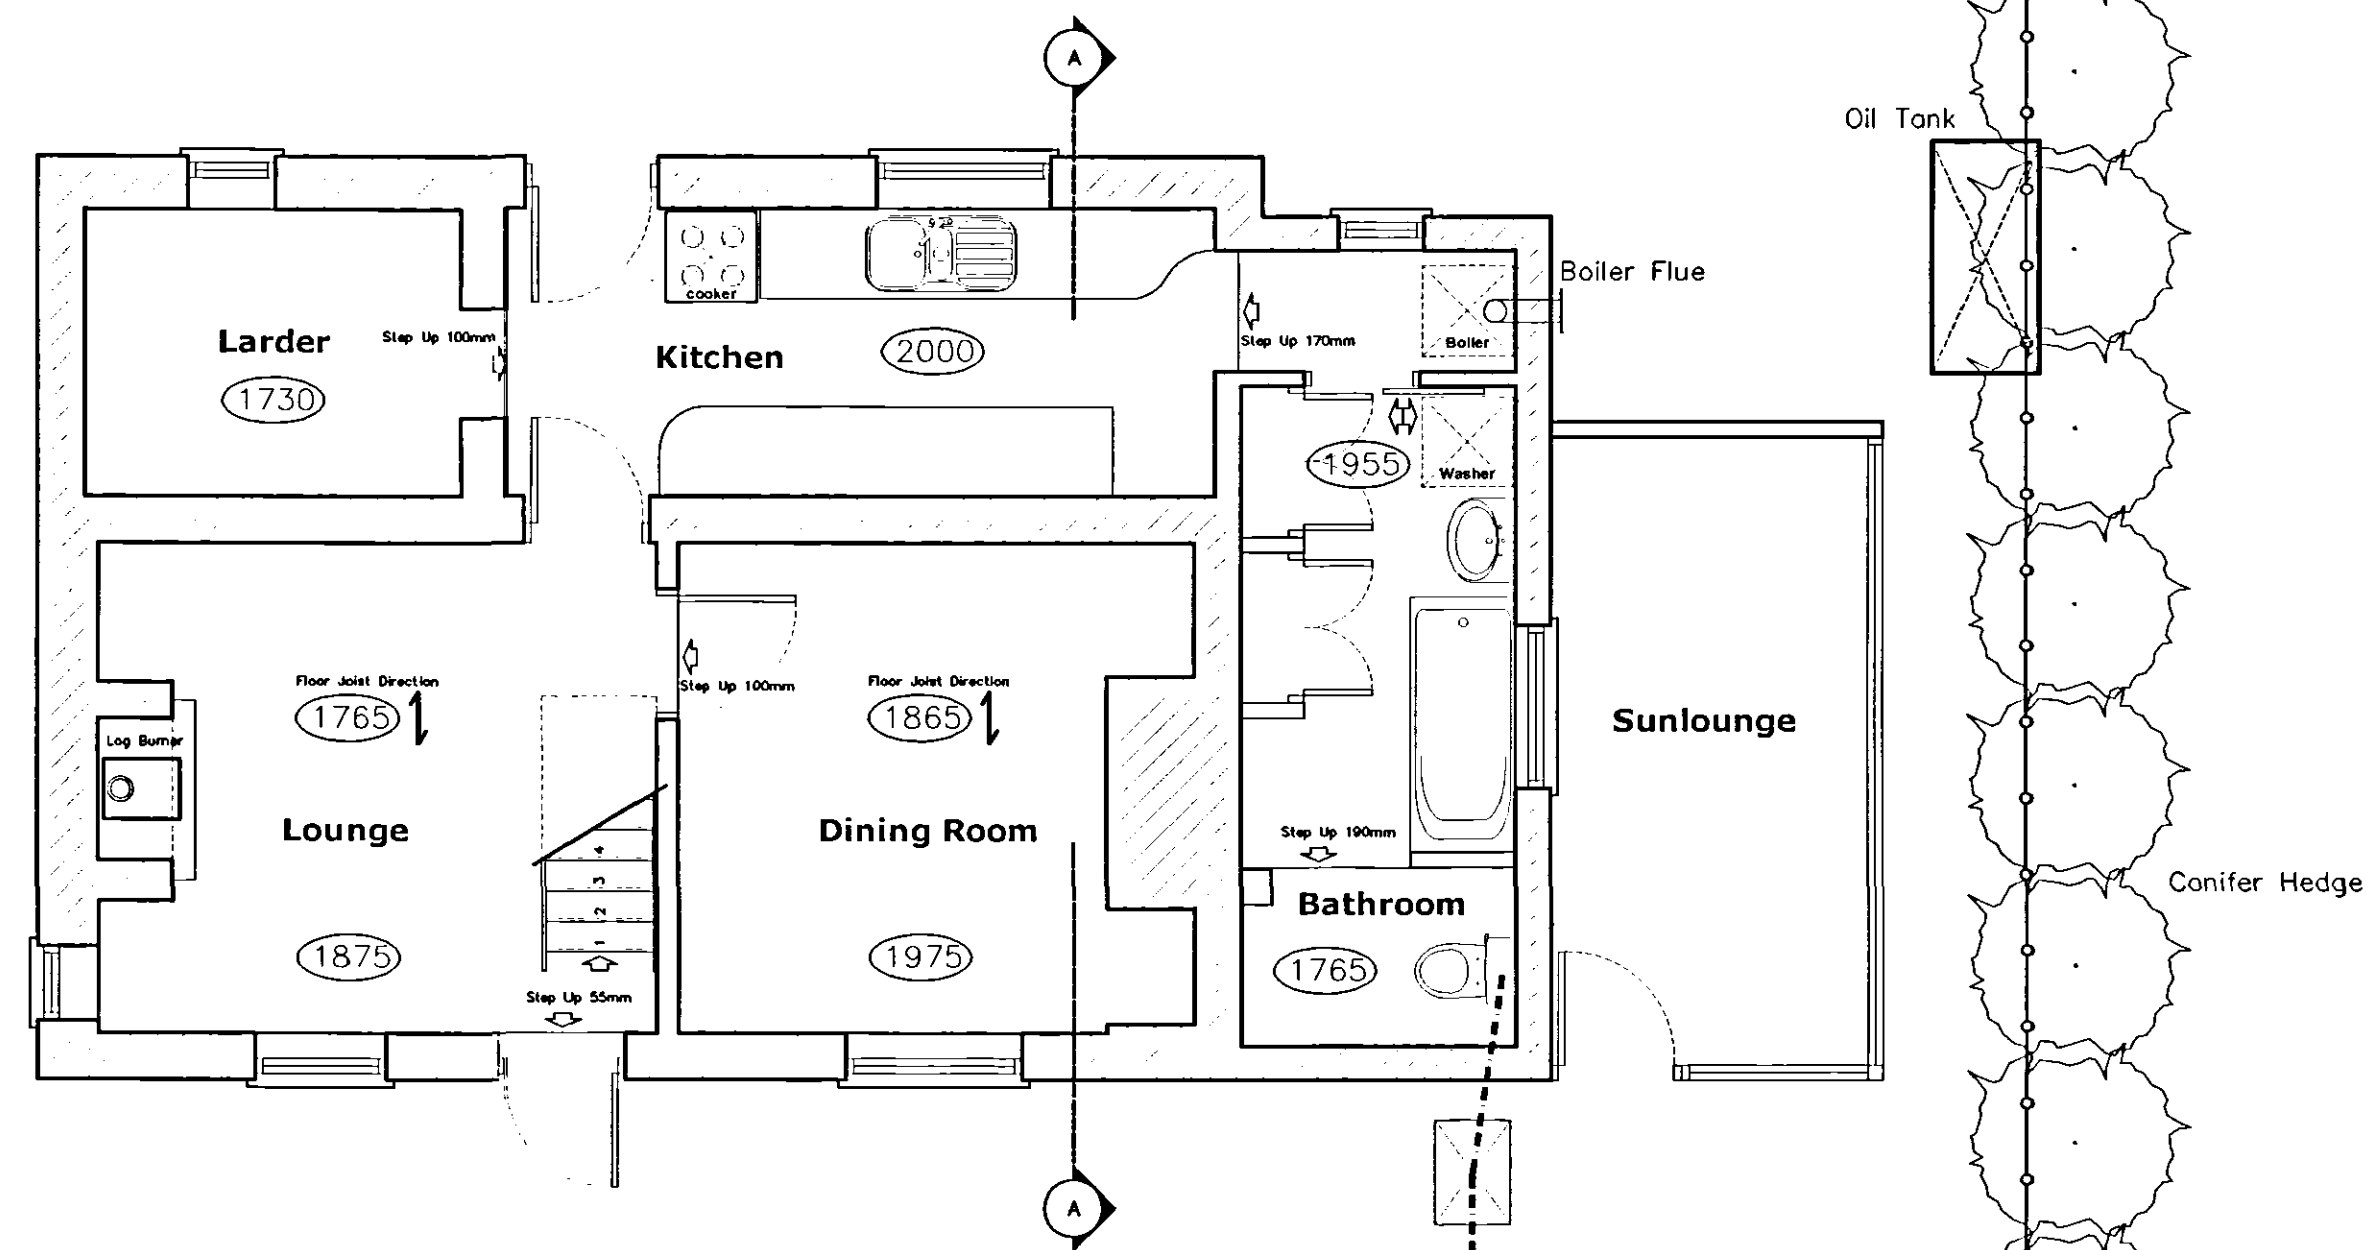


GROUND FLOOR PLAN

SCALE 1:50

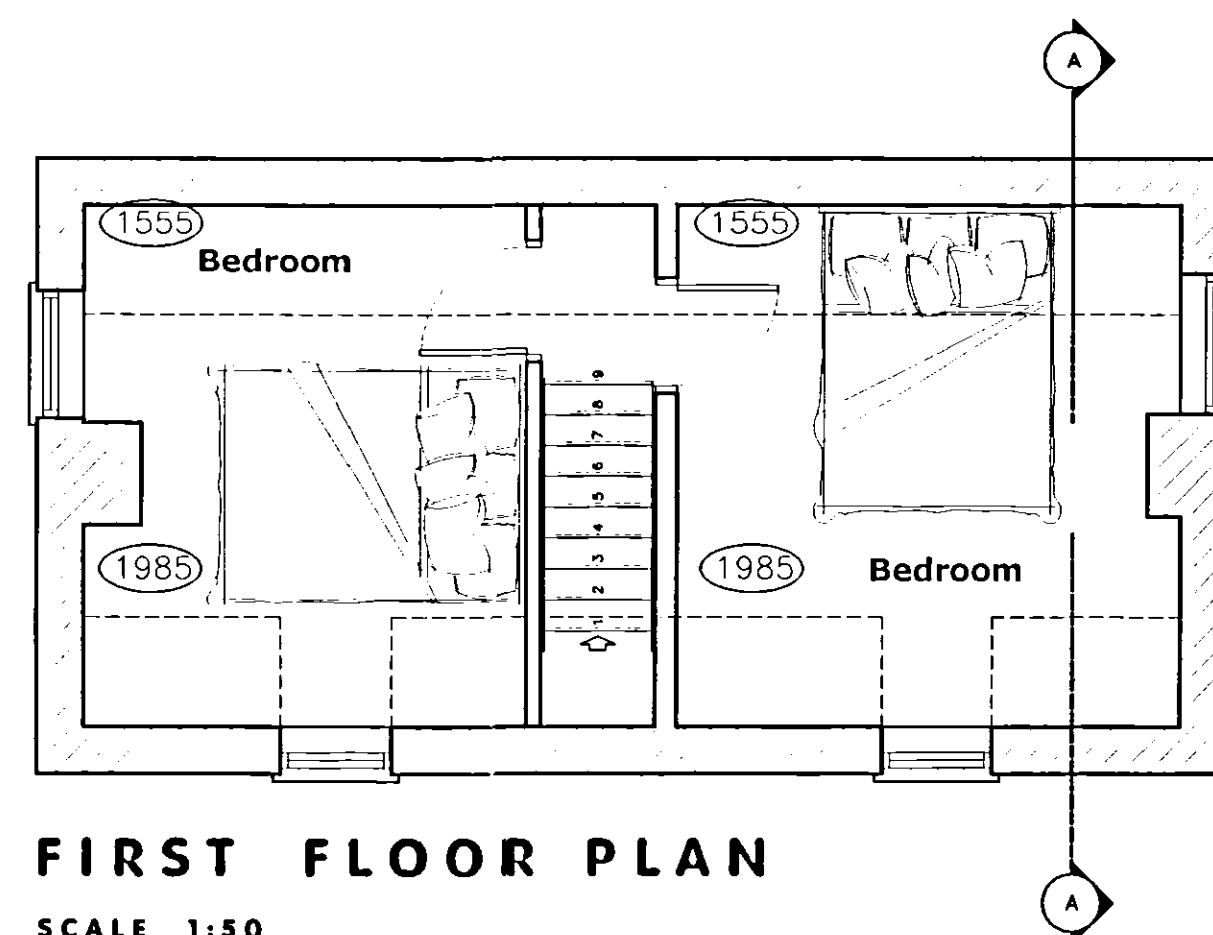


FIRST FLOOR PLAN

SCALE 1:50

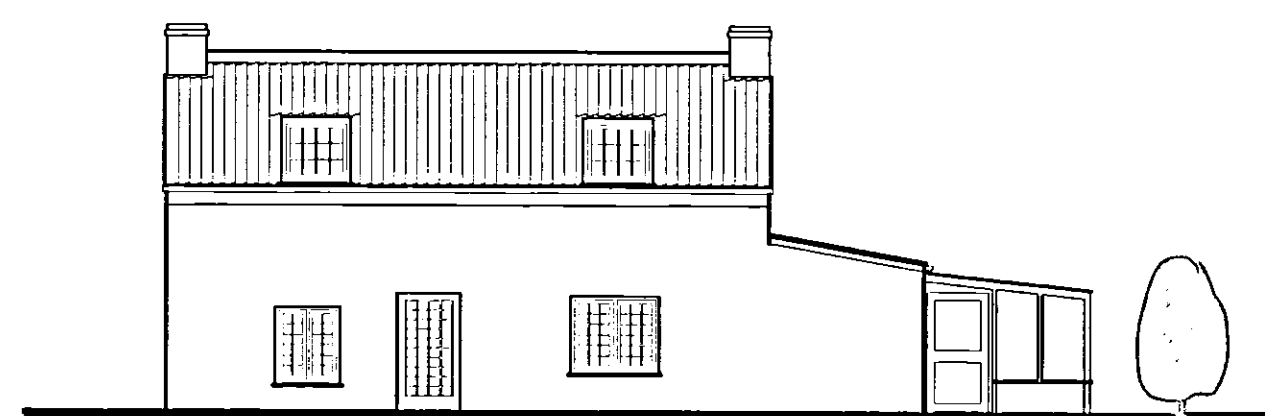


FRONT ELEVATION

SCALE 1:100

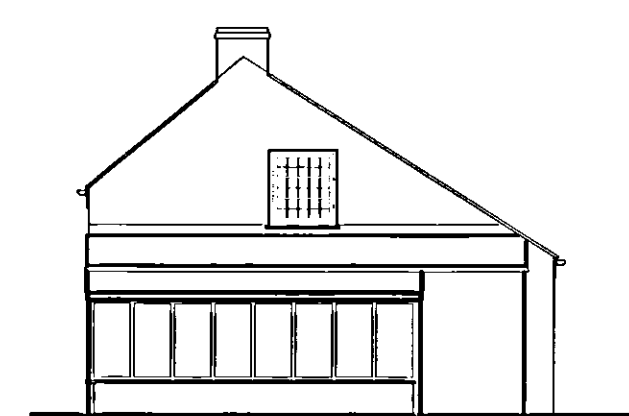


SIDE ELEVATION

SCALE 1:100

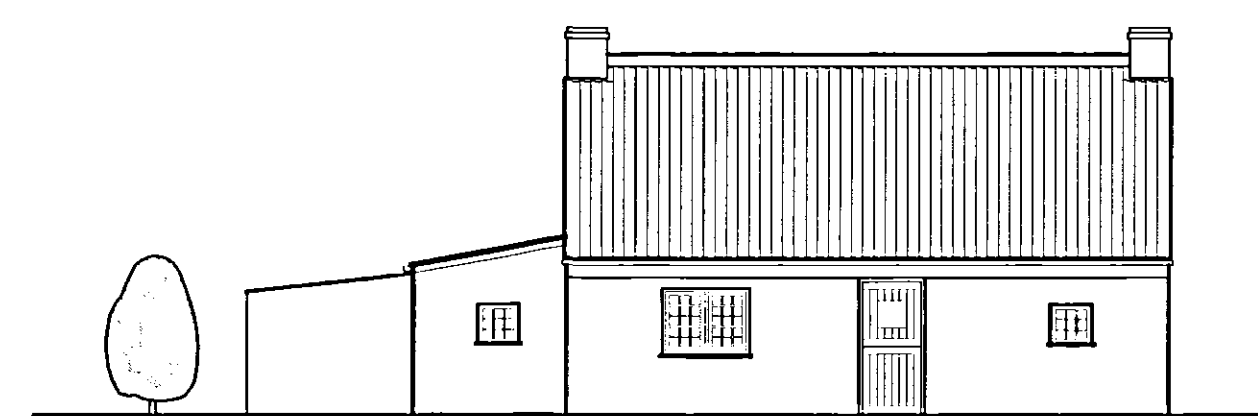

REAR ELEVATION

SCALE 1:100

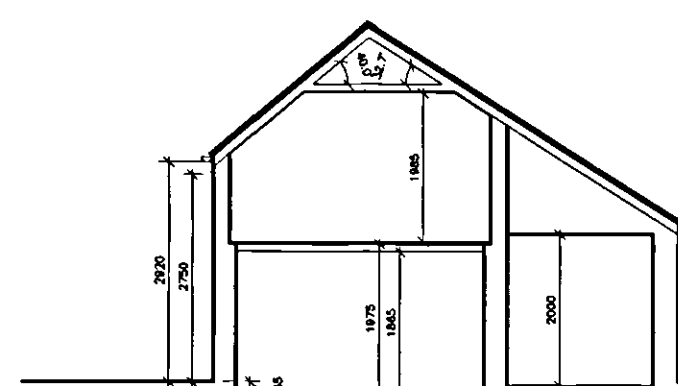

SECTION A-A


SCALE 1:100



ROAD SIDE ELEVATION


SCALE 1:100

BM 3.04m

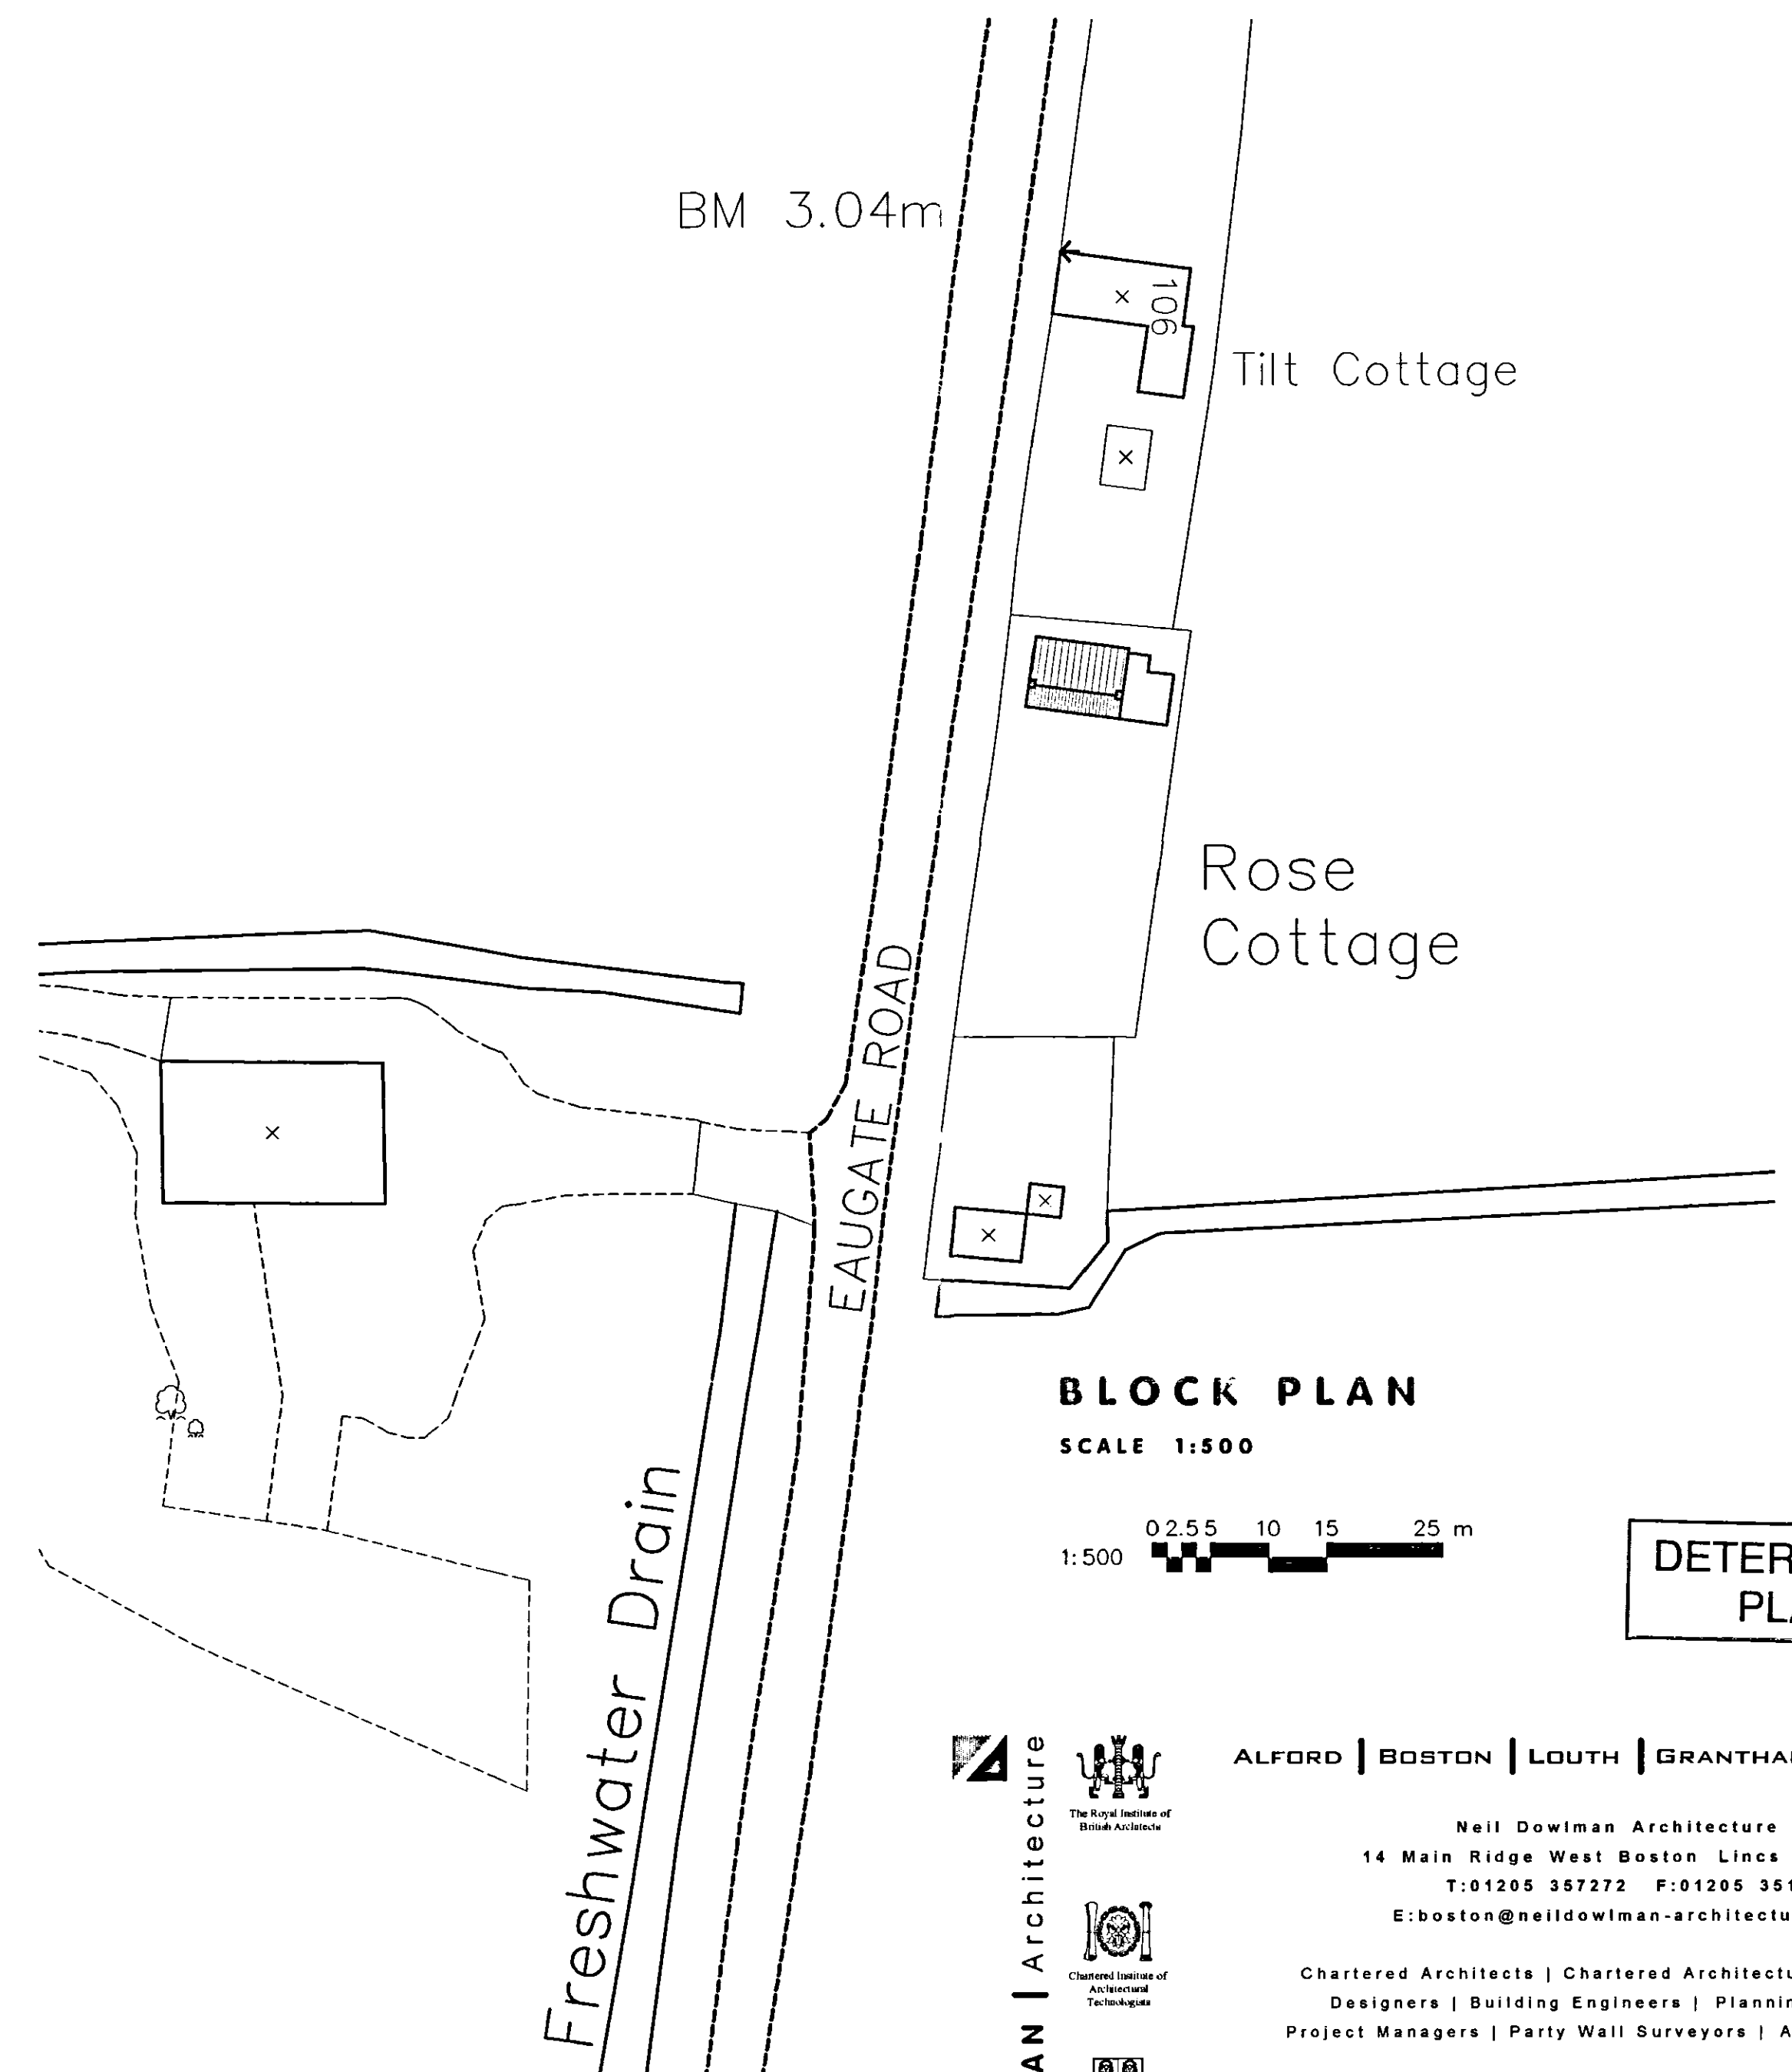


BLOCK PLAN

SCALE 1:500

 

**DETERMINED
PLAN**

NEIL DOWLMAN | Architecture

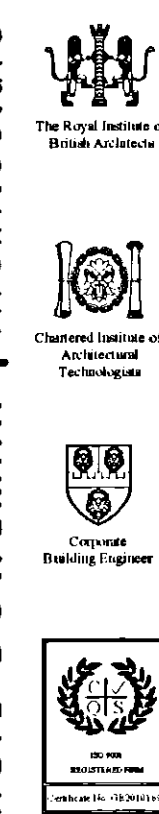

ALFORD | BOSTON | LOUTH | GRANTHAM | SKEGNESS

Neil Dowlman Architecture Ltd
14 Main Ridge West Boston Lincs PE21 6QQ
T:01205 367272 F:01205 361115
E:boston@neildowman-architecture.co.uk

Chartered Architects | Chartered Architectural Technologist
Designers | Building Engineers | Planning Supervisors
Project Managers | Party Wall Surveyors | Access Consultants



www.neildowman-architecture.co.uk

Client
Mr K Reaves

Project
Proposed Demolition of Outbuildings &
construction of 2 storey extension
Rose Cottage, 108 Eaugate Road,
Moulton Eaugate. Spalding.
Lincolnshire.

Title
Existing Site & Floor Plans

Scale
As Shown

Date
Feb '07
Drawn By
MGD
Checked By
GR

Drawing No.
B\1960-01
Revision

nda