


© Design Copyright reserved. Written consent must be obtained before copying or reproducing this drawing. Do not scale this drawing, use figured dimensions only. Contractors are responsible for taking and checking site dimensions. Any discrepancy must be reported to the Architectural Technologist immediately.

LEGEND / NOTES COLUMN :



FRONT ELEVATION

SCALE 1:50

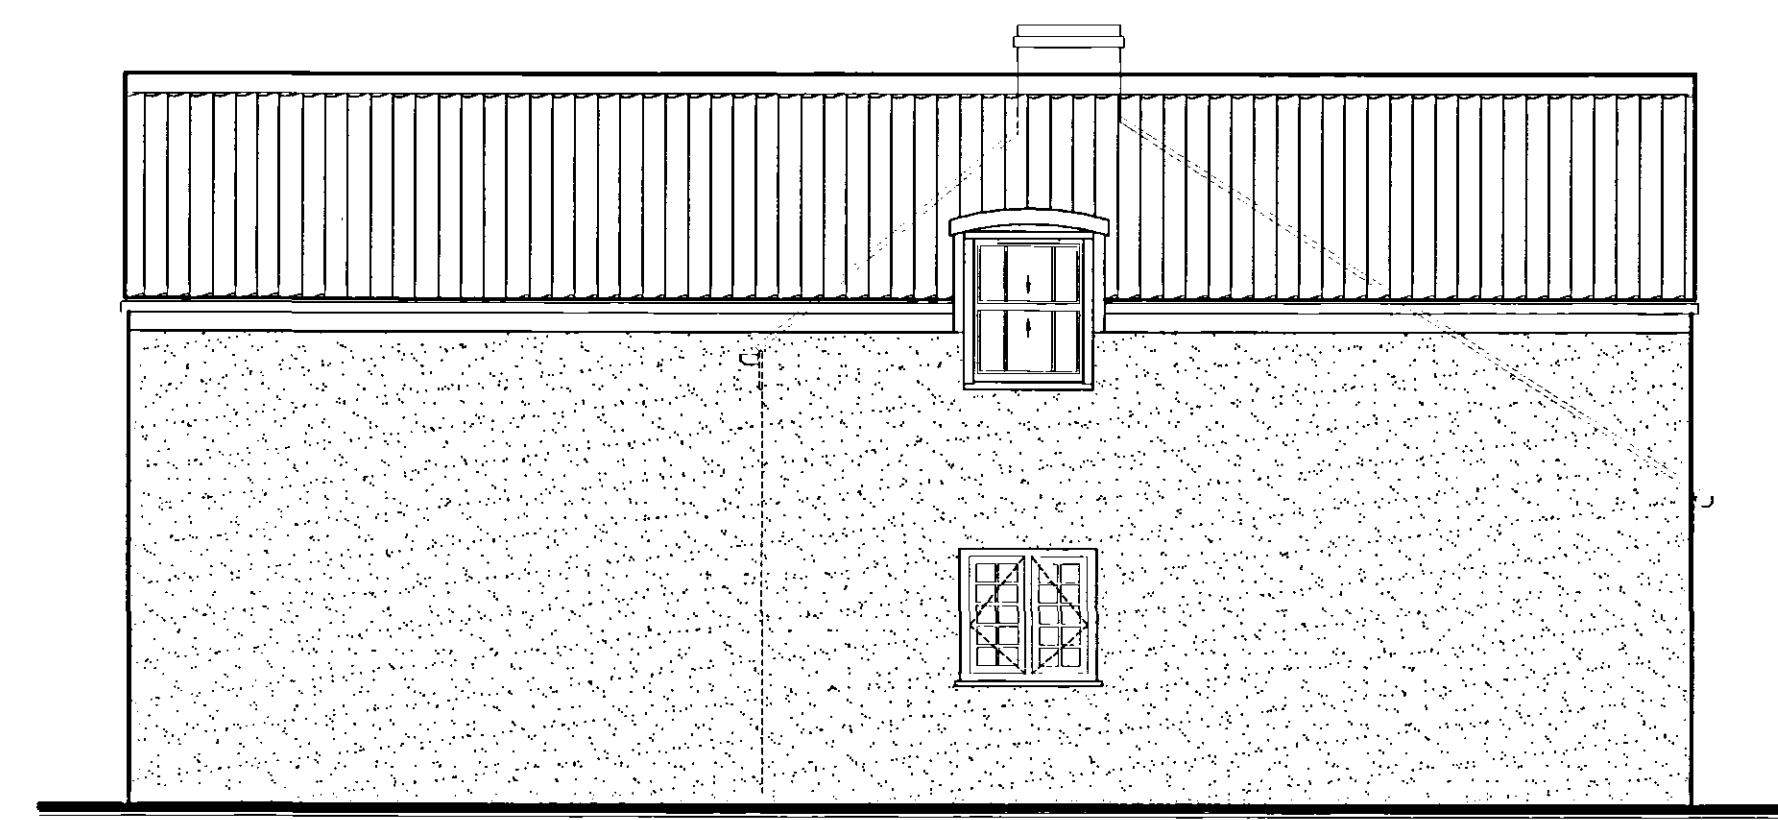


SIDE ELEVATION

SCALE 1:50




REAR ELEVATION

SCALE 1:50

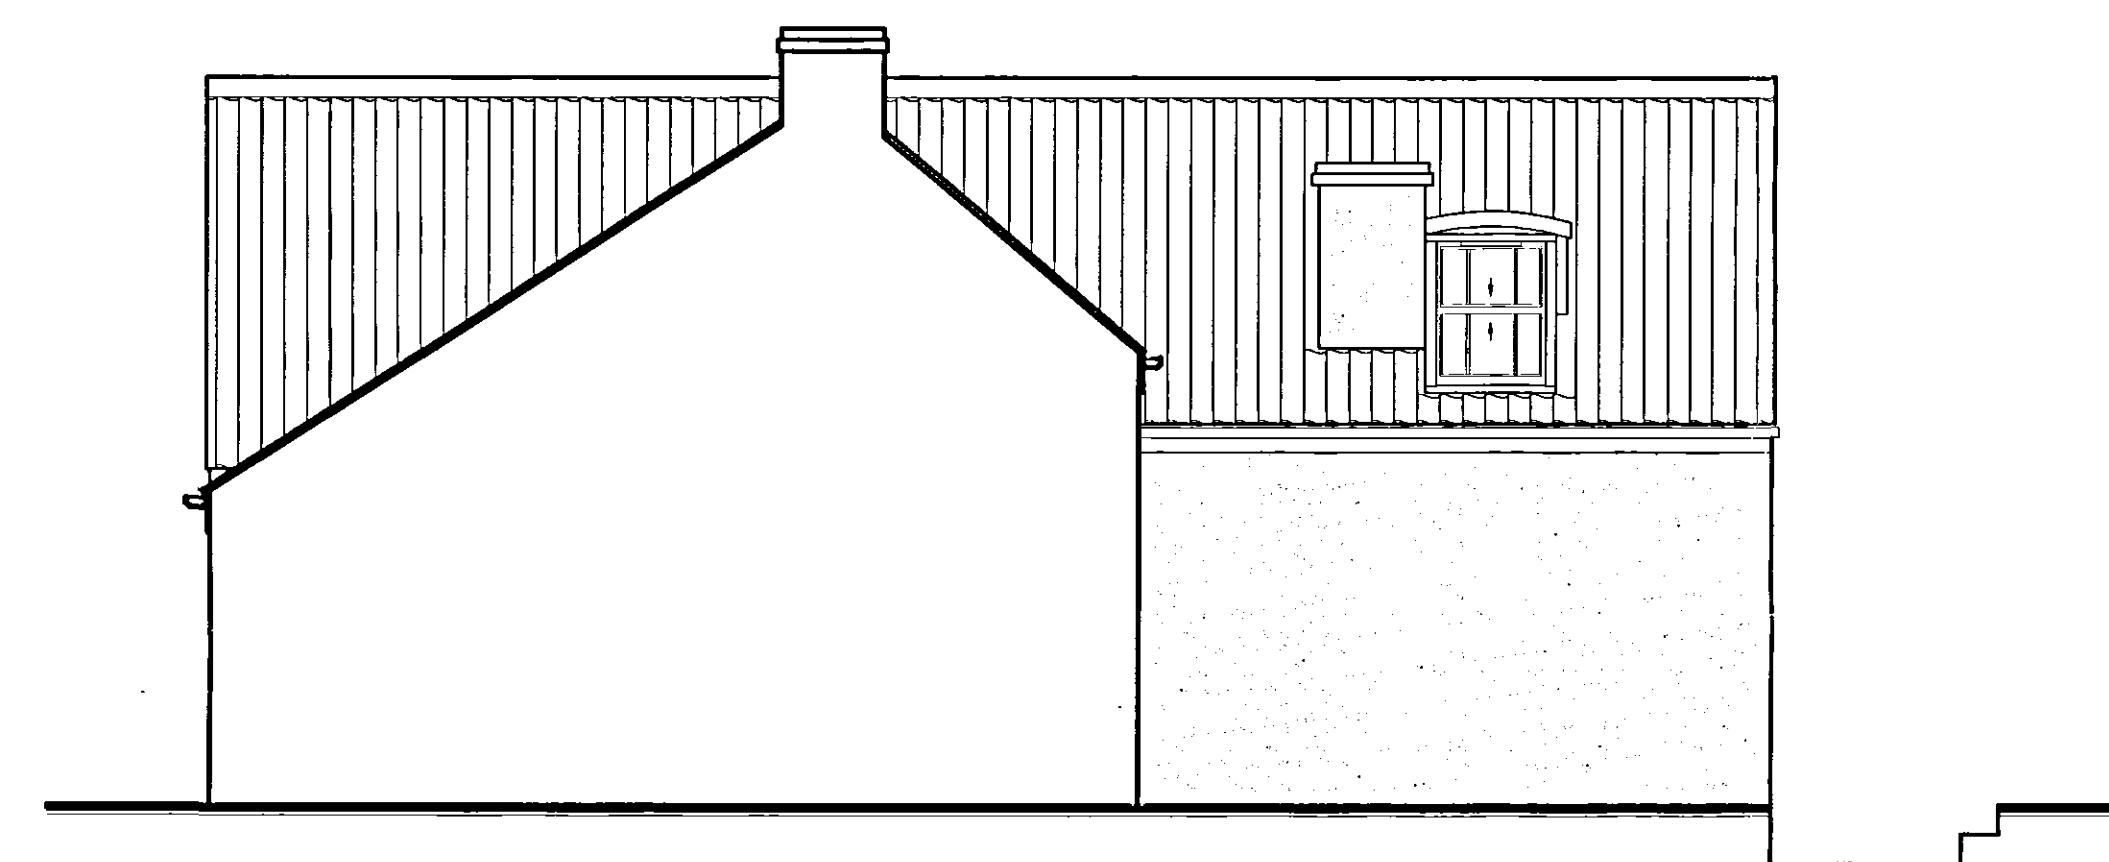

ROAD SIDE ELEVATION

SCALE 1:50

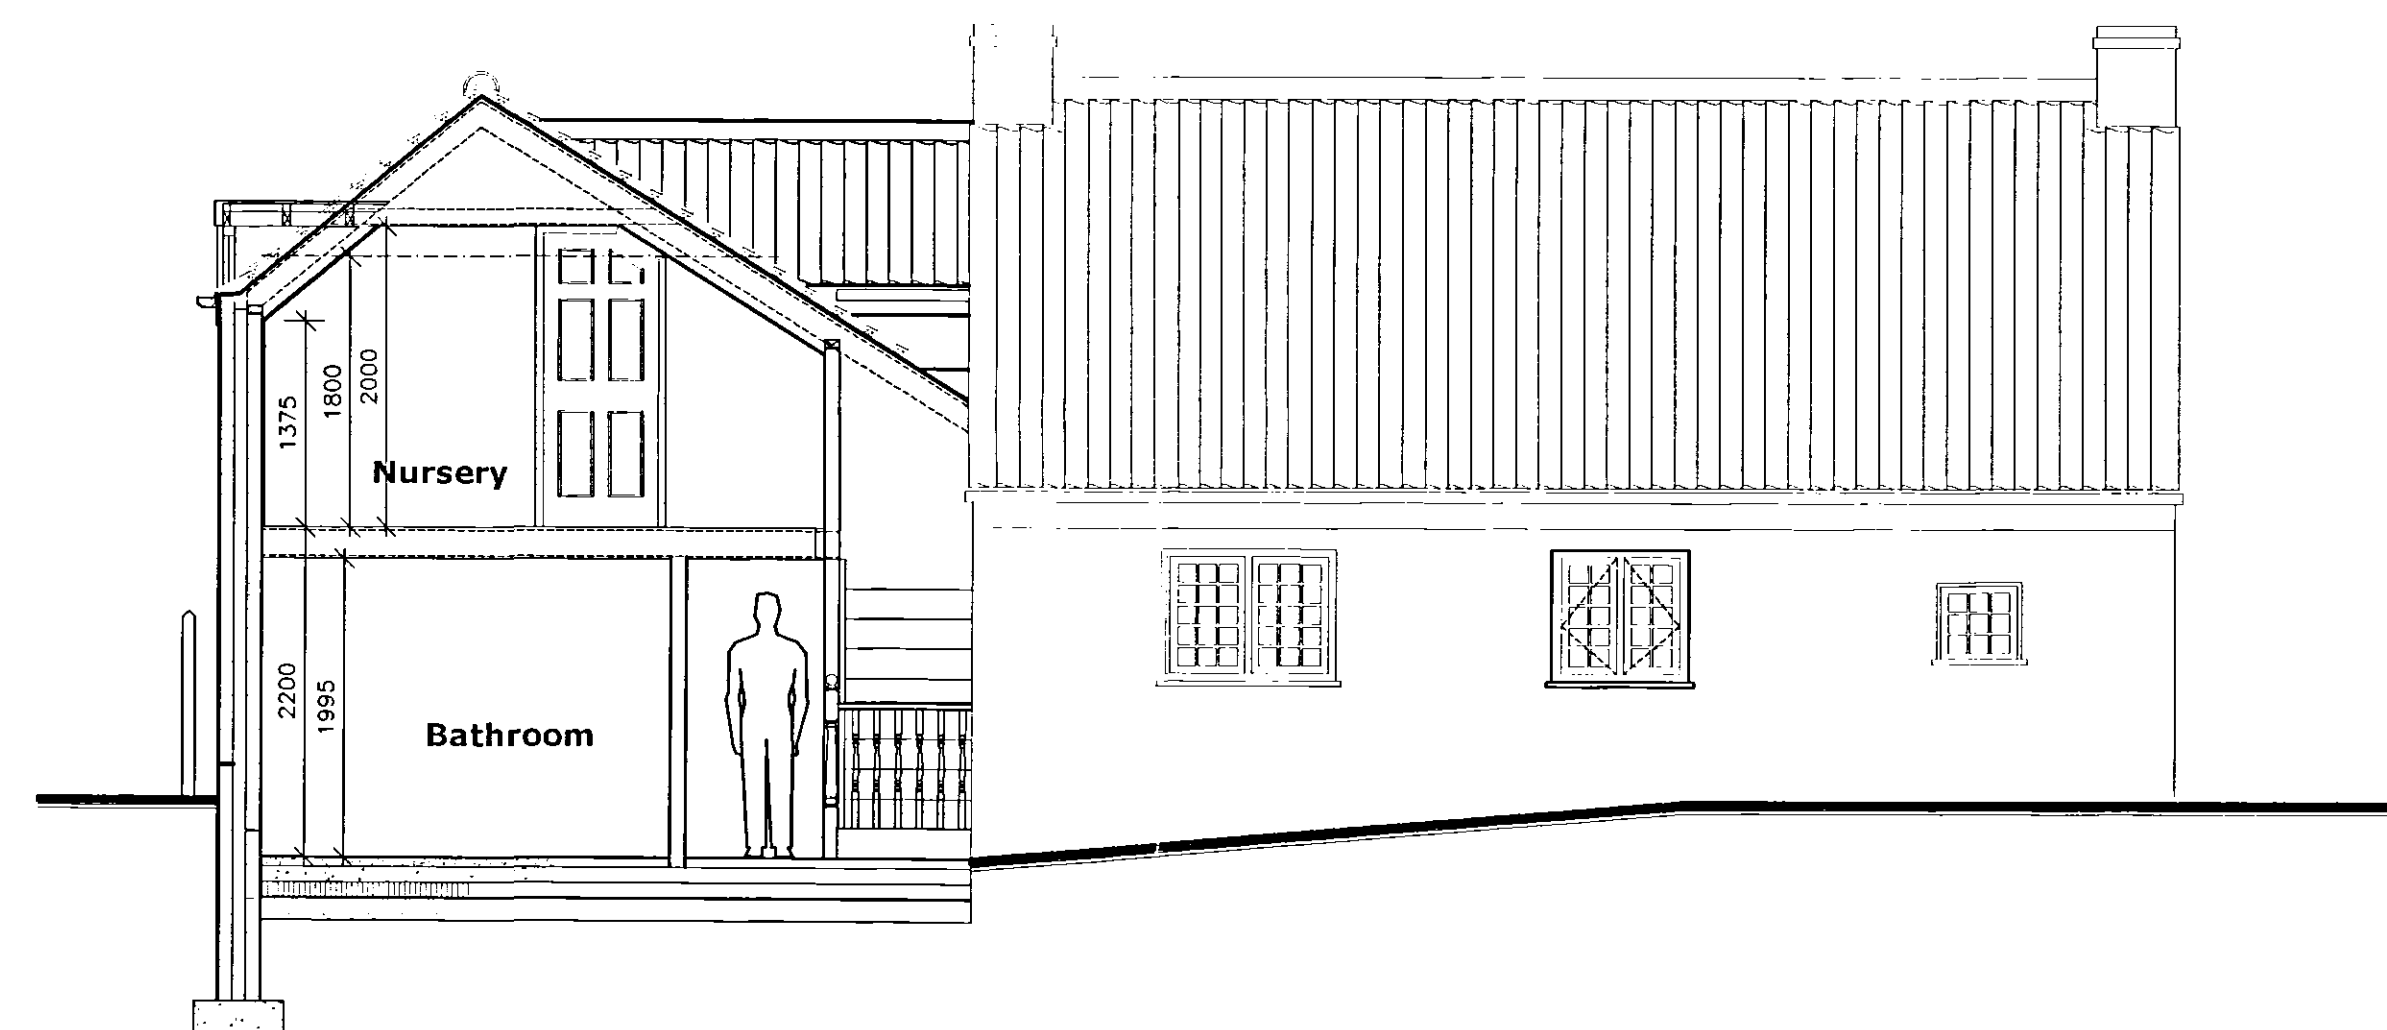


SECTION

SCALE 1:50

0 0.5 1 1.5 2.5 m
1:50

**DETERMINED
PLAN**

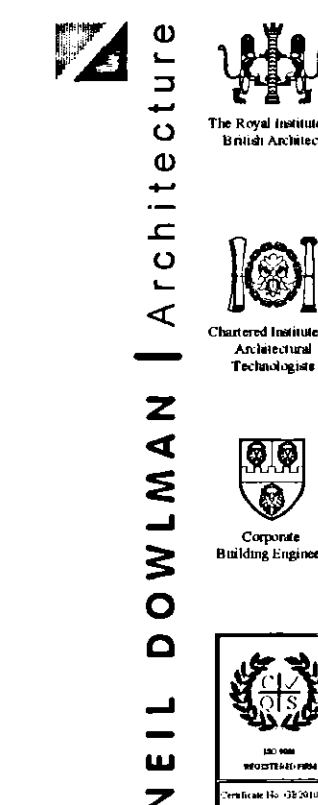

www.neildowlman-architecture.co.uk

ALFORD | BOSTON | LOUTH | GRANTHAM | SKEGNESS

Neil Dowlman Architecture Ltd
14 Main Ridge West Boston Lincs PE21 6QQ
T:01205 357272 F:01205 351115
E:boston@neildowlman-architecture.co.uk

Chartered Architects | Chartered Architectural Technologist
Designers | Building Engineers | Planning Supervisors
Project Managers | Party Wall Surveyors | Access Consultants

0302107

nda

Client
Mr K Reaves

Project
Proposed Demolition of Outbuildings &
construction of 2 storey extension
Rose Cottage, 108 Eaugate Road,
Moulton Eaugate. Spalding.
Lincolnshire.

Title
Proposed Elevations

Scale
As Shown

Date
Feb '07
Drawn By
MGD
Checked By
GR

Drawing No.
B\1960-04
Revision