

SHDC
PLANNING & DEVELOPMENT
- 3 MAR 2006
Ref. 031216


DETERMINED
PLAN




East (Front) Elevation






West Elevation

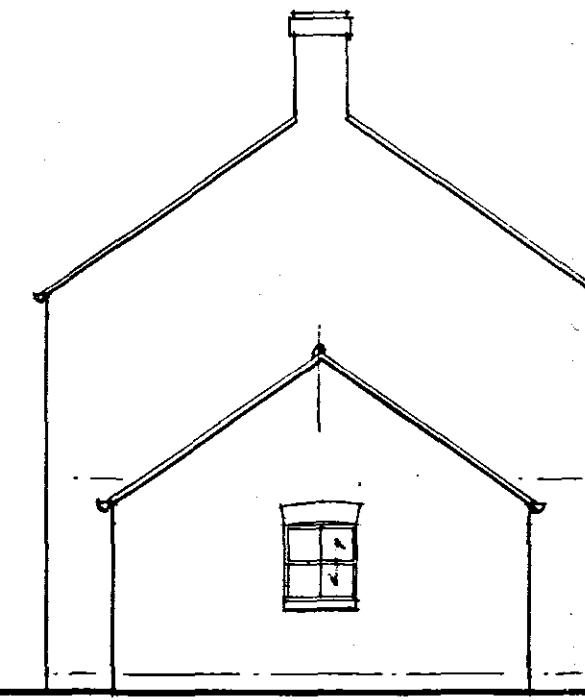

South Elevation

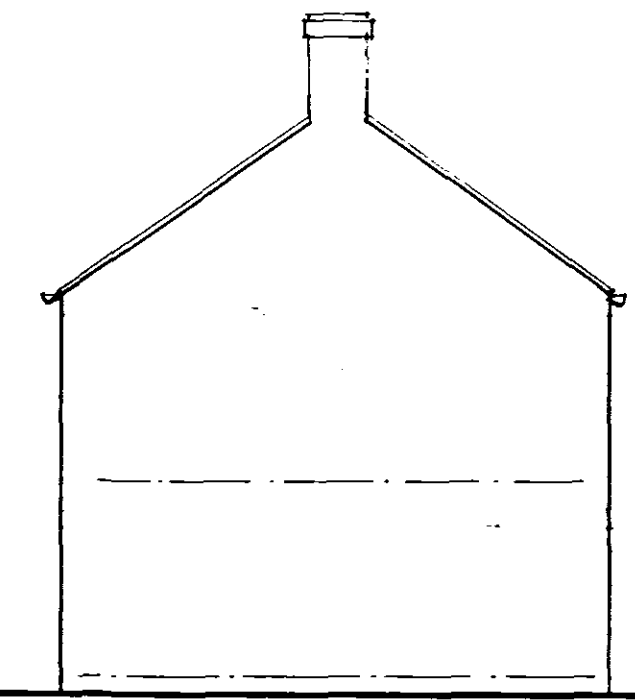

North Elevation

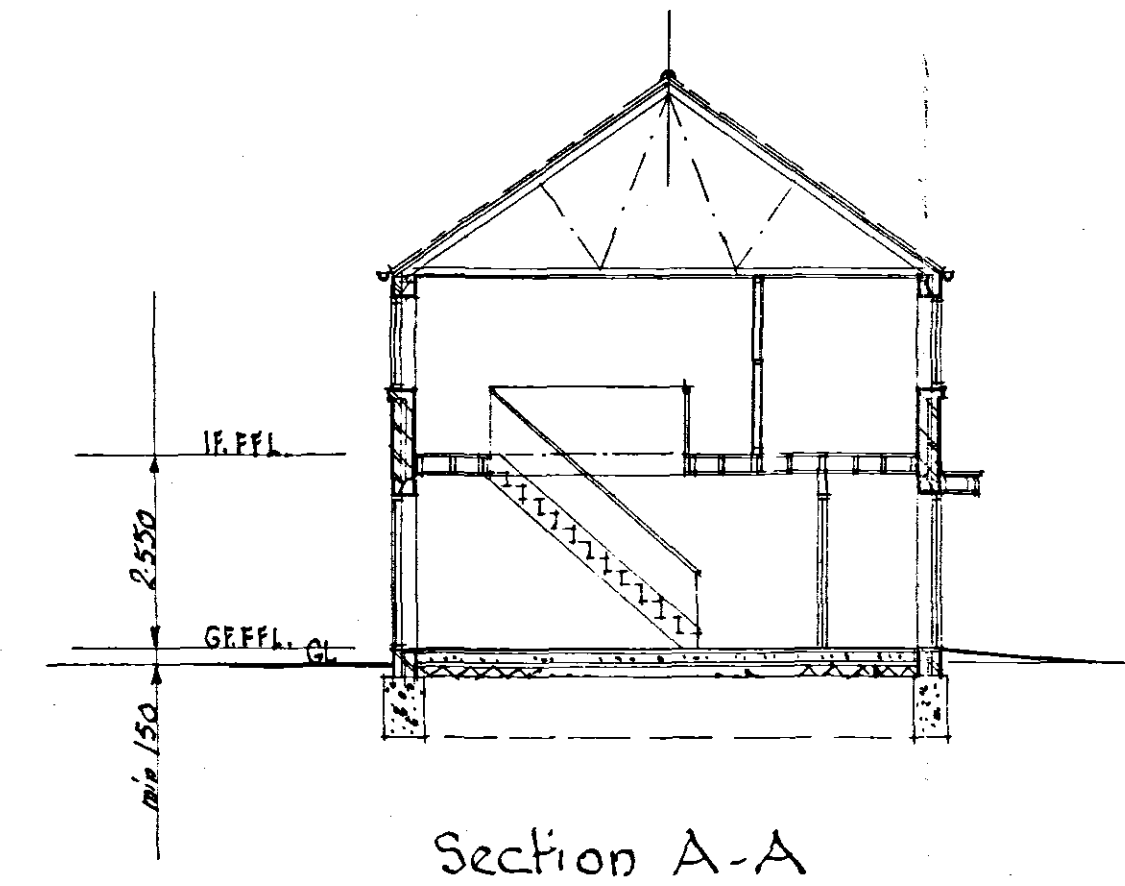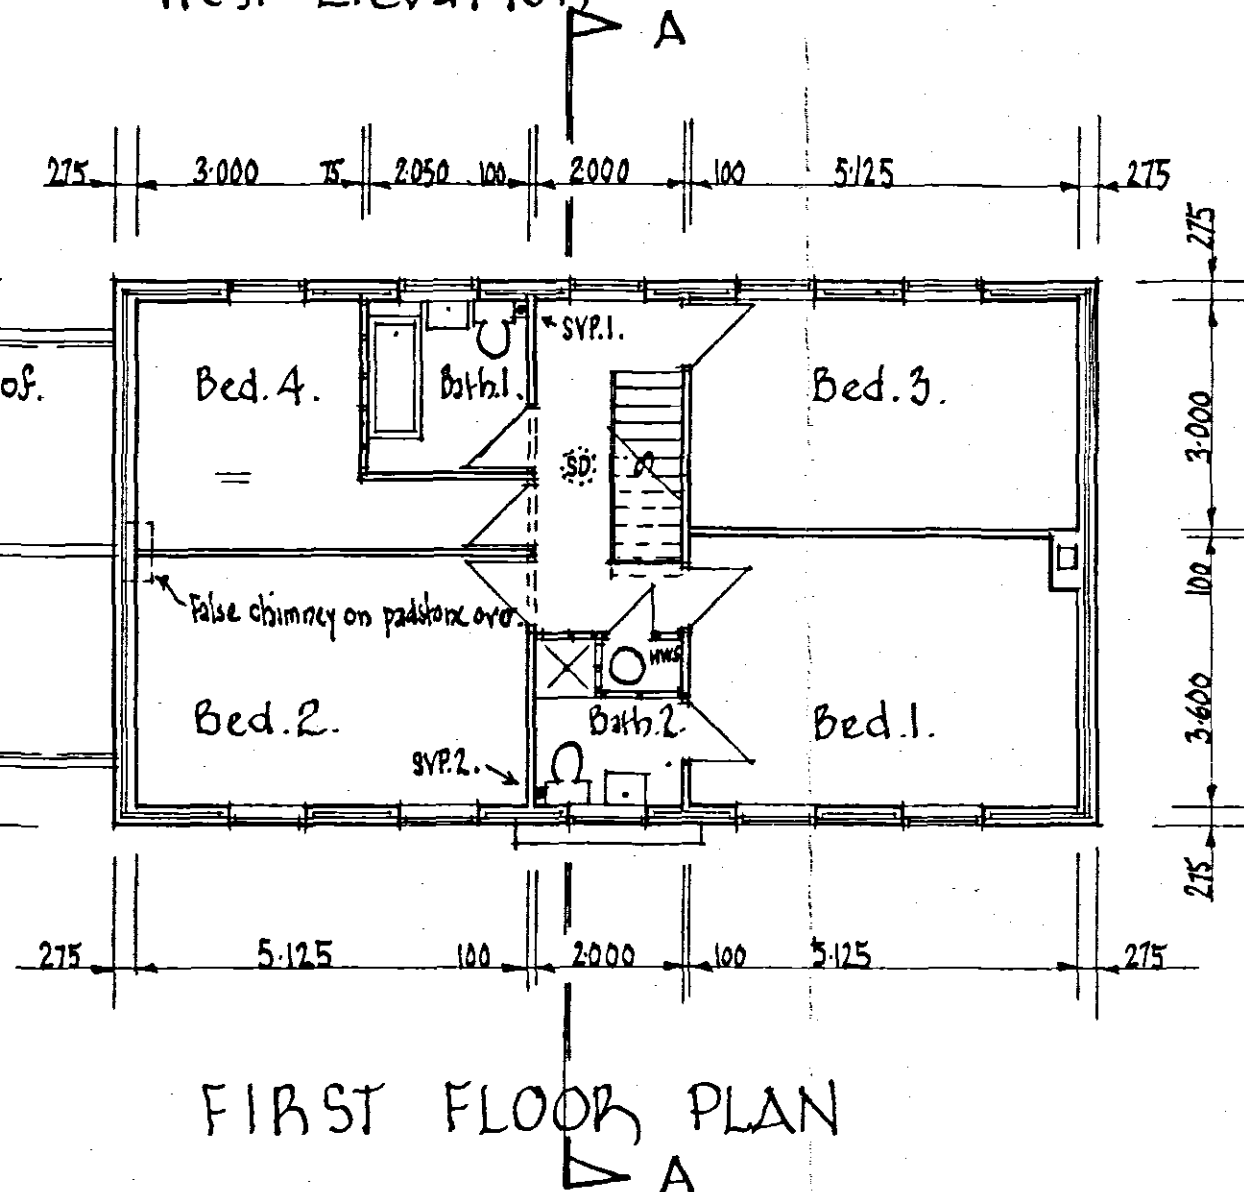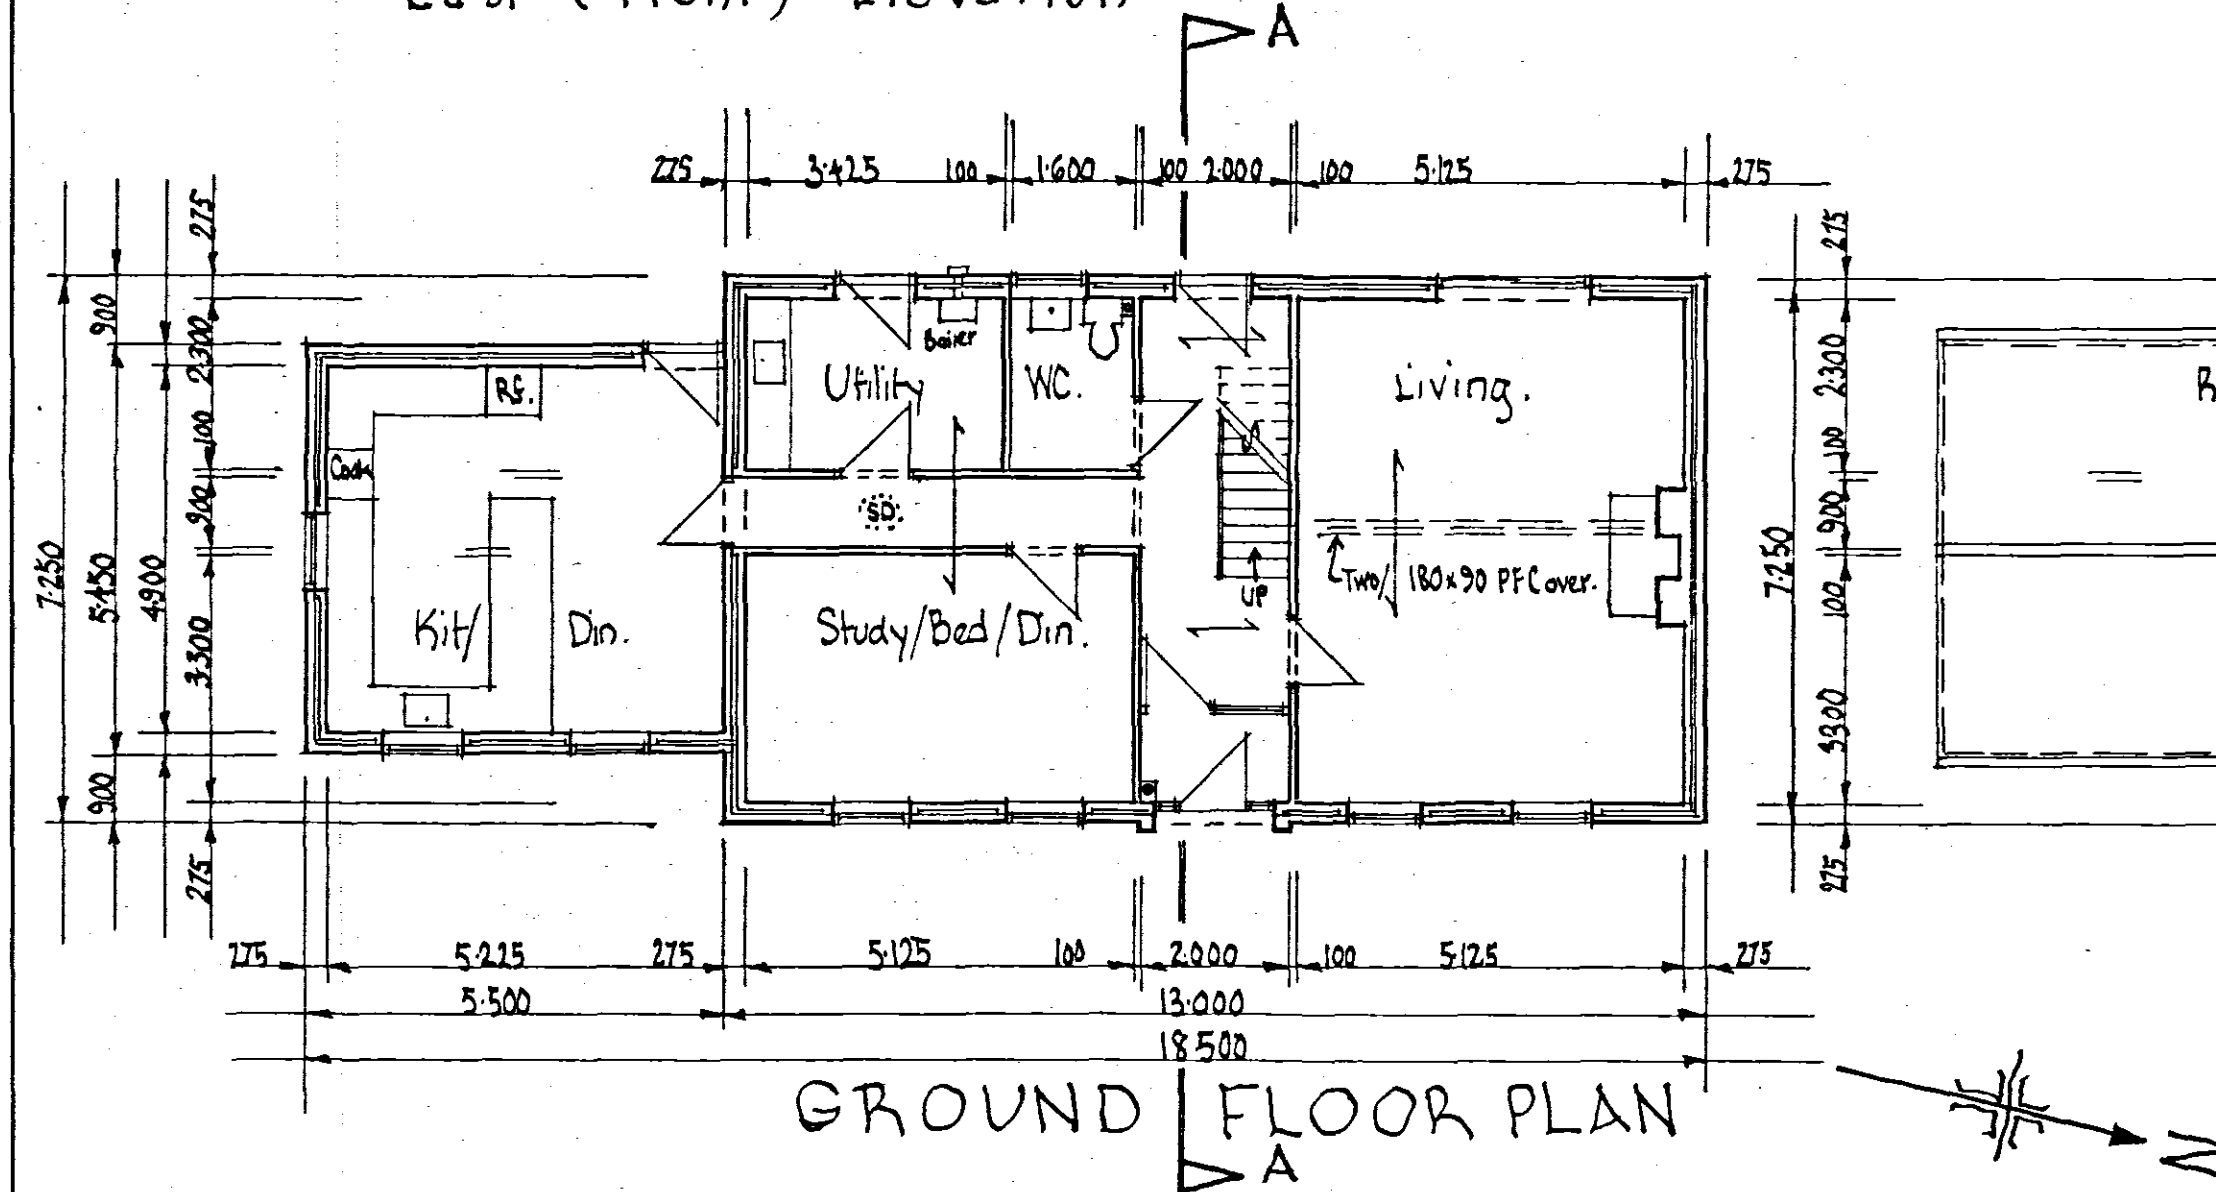

Section A-A

2/03/06. OPENING WINDOWS CLARIFIED (ALL VERTICAL SLIDERS)

ROMAN ROAD, MOULTON CHAPEL
Residential Development

HOUSE 12.

DIXON ARCHITECTS
Gerald Dixon, Dip.Arch., RIBA, Dip.TP
Chartered Architects and Planning Consultants 12 Oaklands Road London N20 8BA
Tel: 020 8445 1954 Fax: 020 8446 4015

Scale:
1:100

Date: 11/1/05
11/1/05

Drg. No:
1005-15