

FALSE CHIMNEY DETAIL
HOUSE 3 ONLY

Reinforced conc. partition / base slab, bearing
on inner leaf of flank wall, +
on 152x83x16 UB

Elevation within Roofspace

Internal loadbearing 100 wall

ABOVE: Elevation from within Roofspace


LEFT: FALSE CHIMNEY DETAIL

External Flank wall example shown (ie House 1, but 2, 4 + 5 similar)
Scale: 1:50

APPLIES to HOUSE 12 ALSO.


Paststone base on inner leaf, + on internal
100 loadbearing wall.

ABOVE LEFT: SECTION THRU FLANK WALL

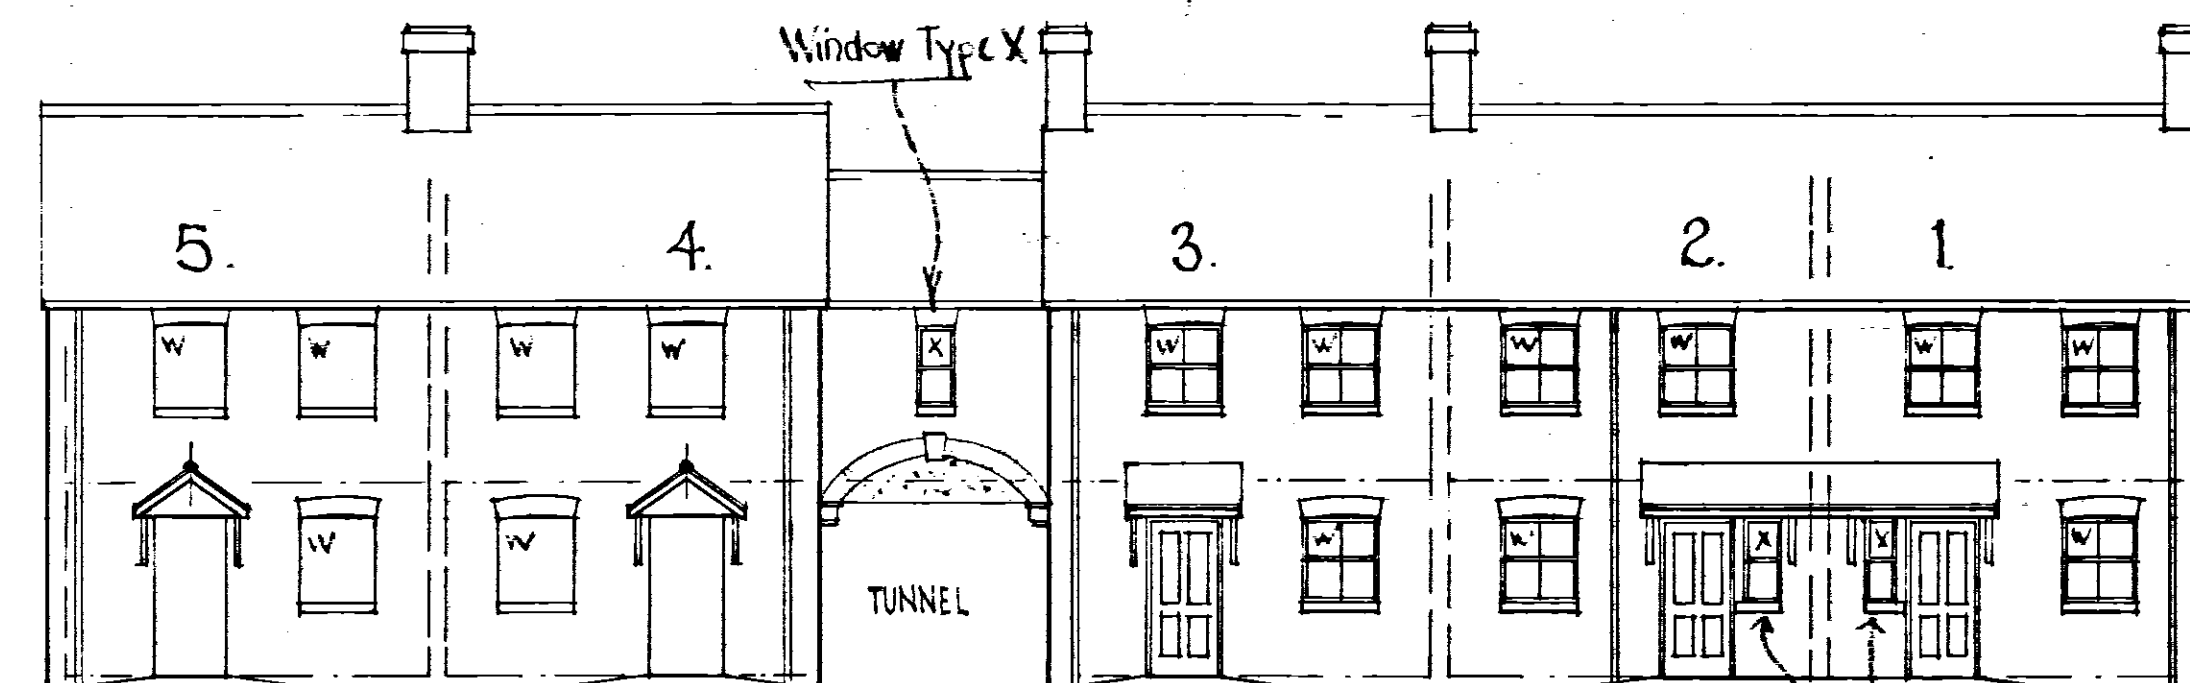

All Windows on this elevation to be Type W, except where shown as Type X.
North (Roman Road) Elevation


Windows Type X

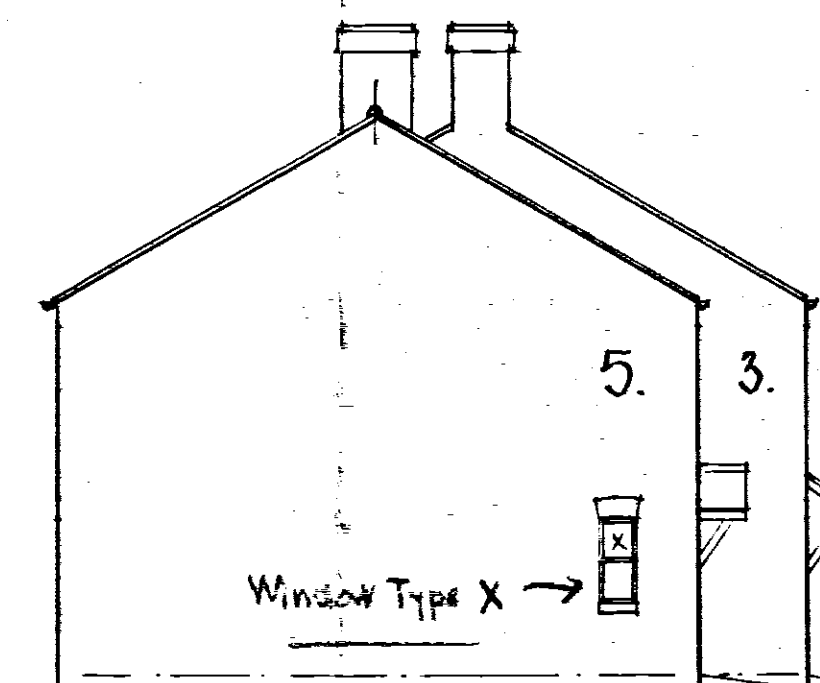


East Elevation, 5.
West Elevation of no.1 similar but handed + window omitted,
and chimney on gable/flank.

South Elevation


First Floor Windows to be Type Y; Ground Floor Windows to be Type Z.

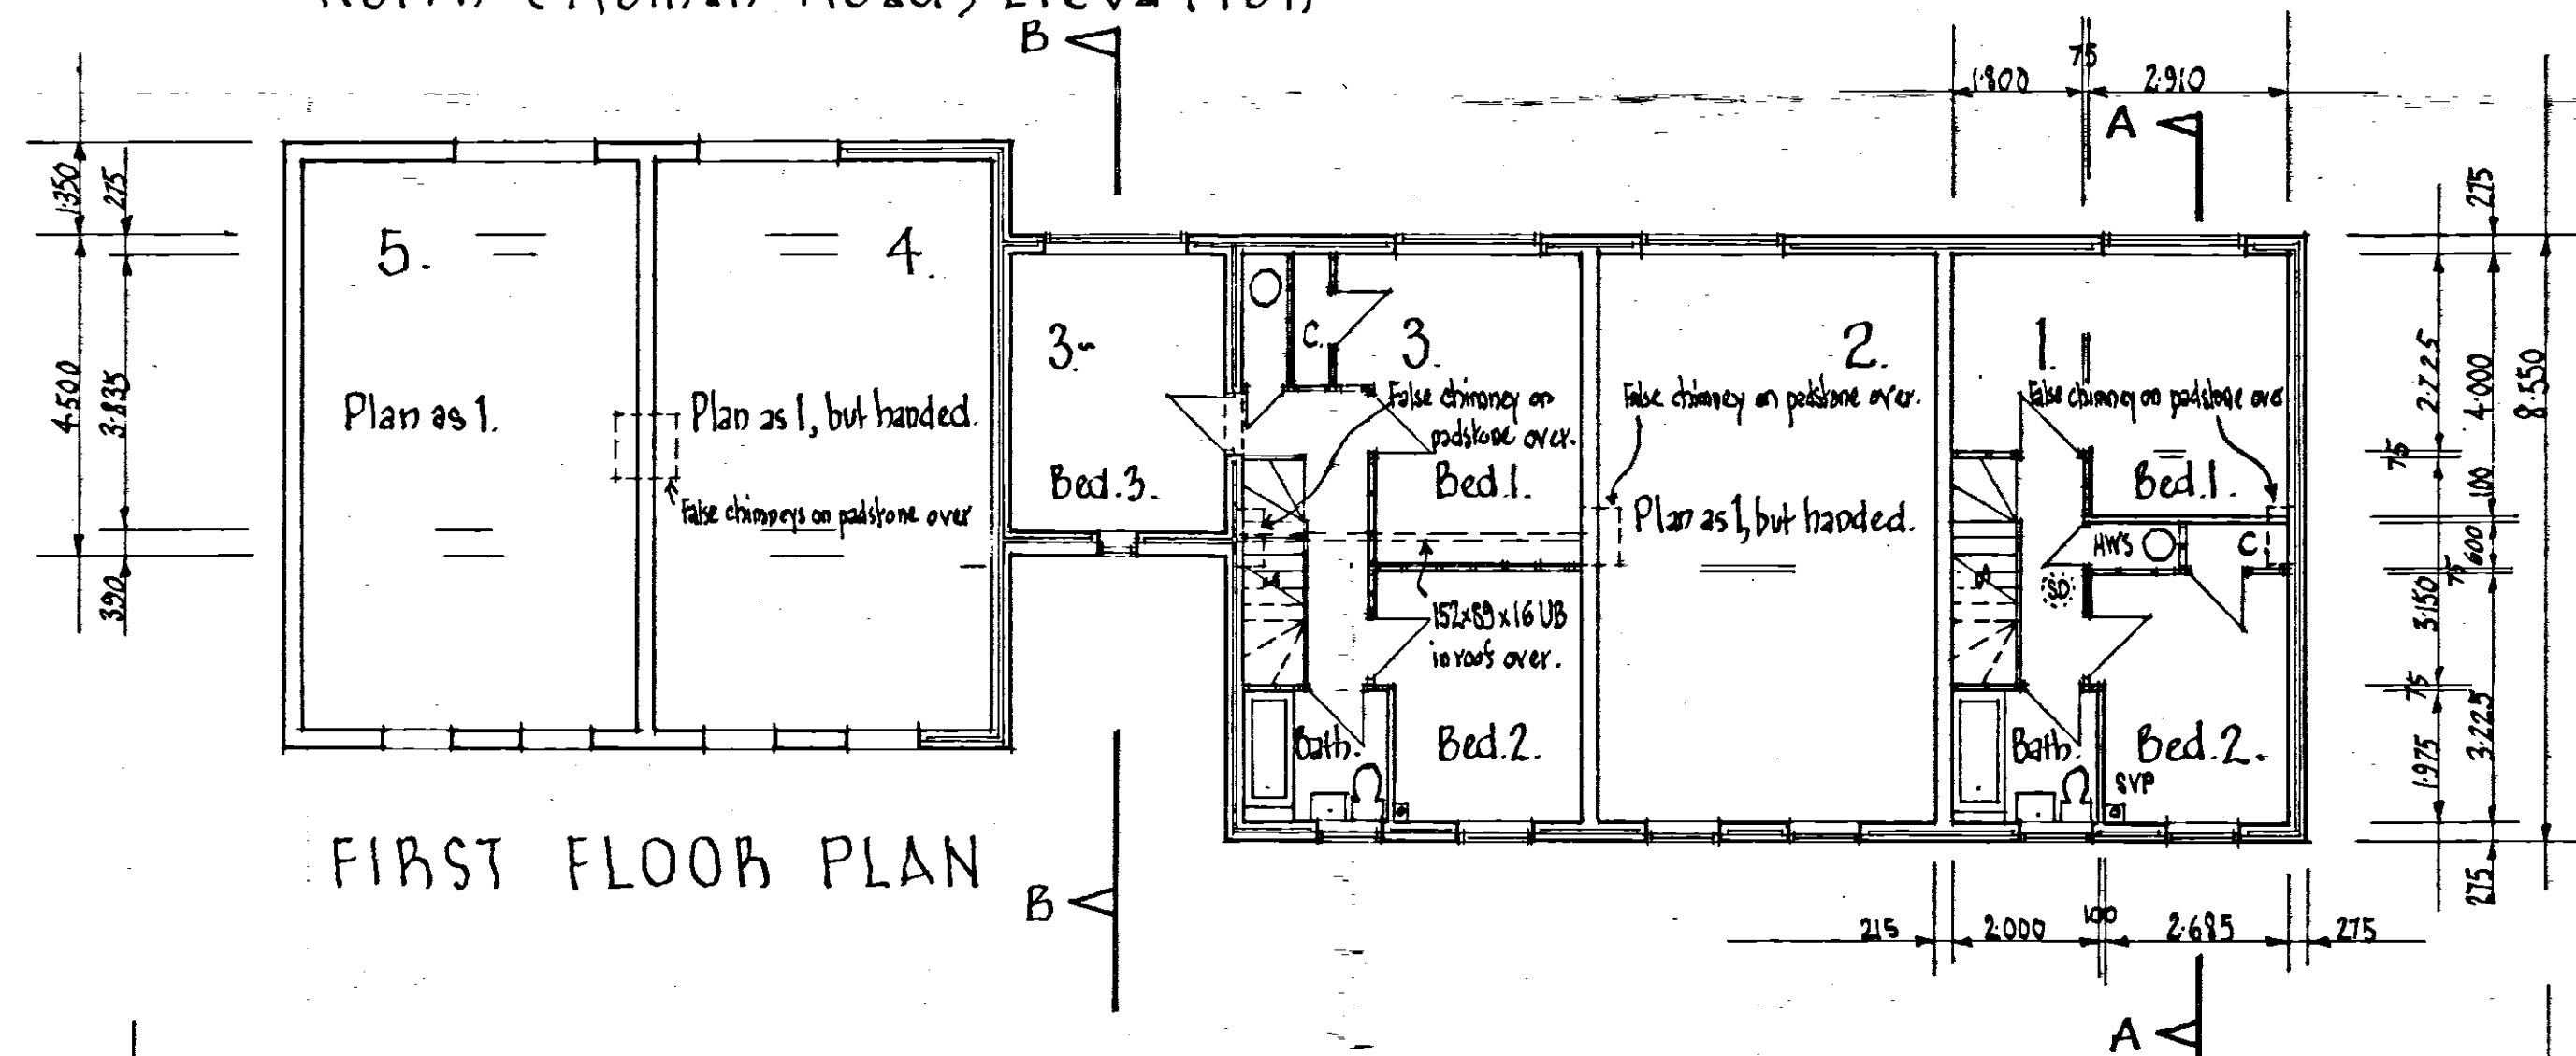

FIRST FLOOR PLAN

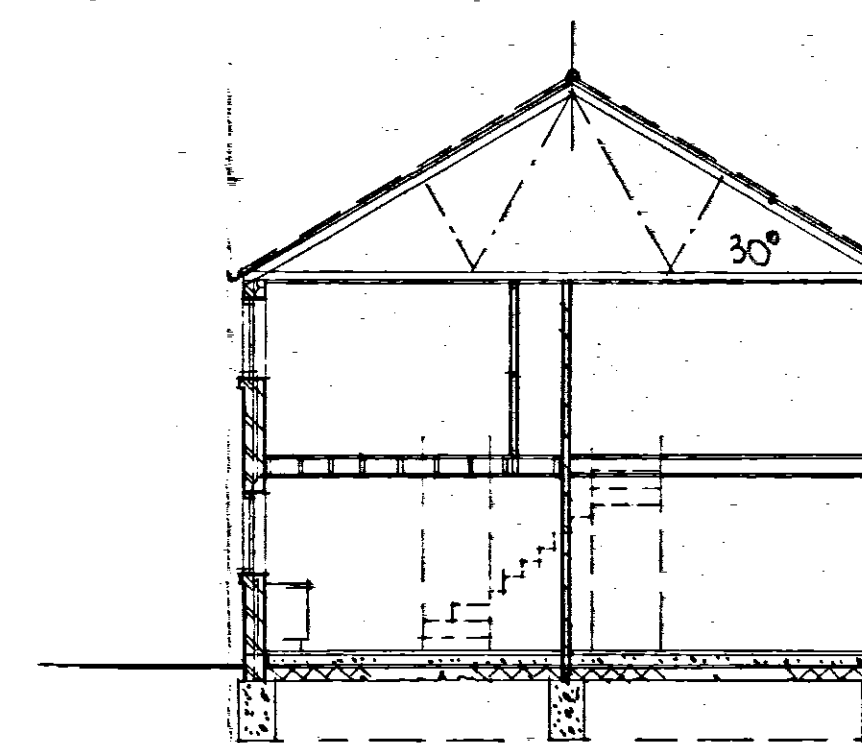


Section A-A

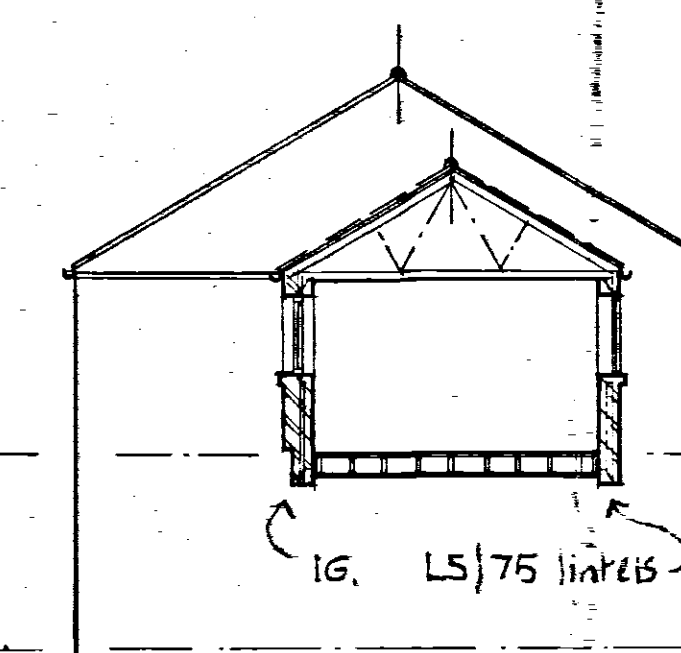

Section B-B


DETERMINED
PLAN

SHDC
PLANNING & DEVELOPMENT
- 3 MAR 2005
Ref. 0312/06

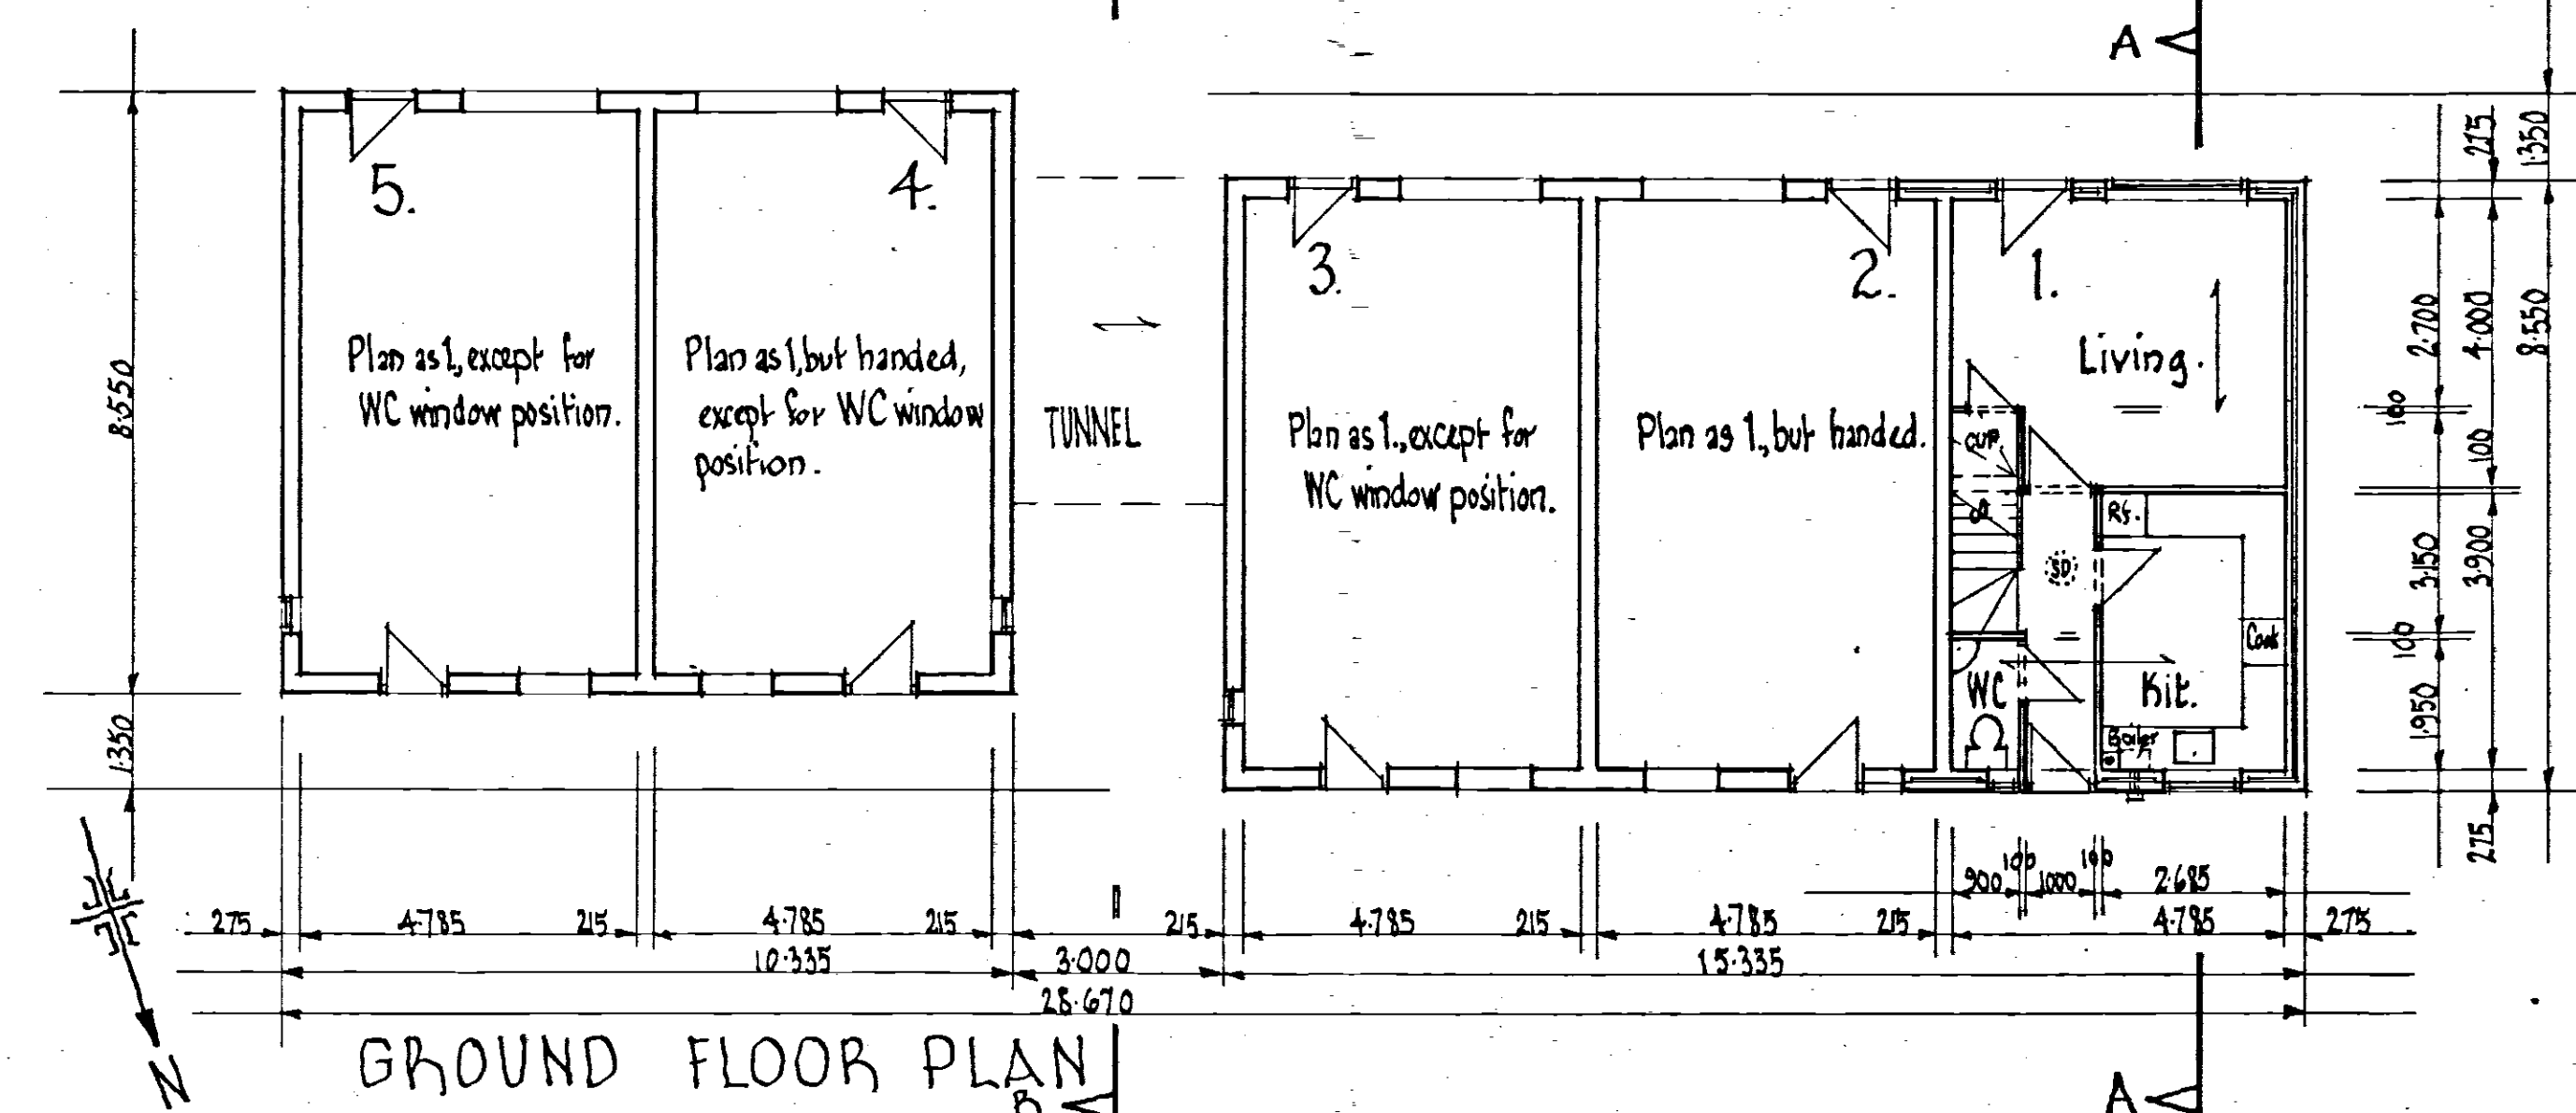

GROUND FLOOR PLAN

WINDOW TYPE DIAGRAMS
Scale: 1:50.

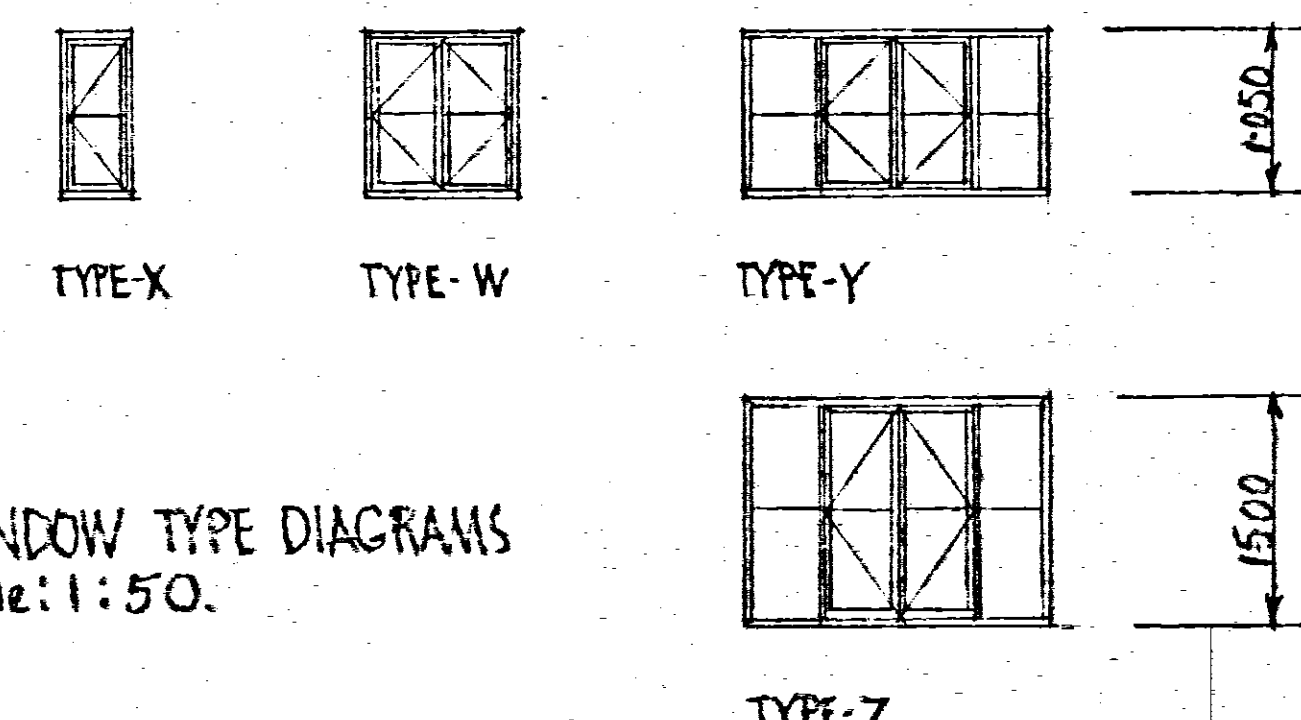

2/03/06. OPENING WINDOWS CLARIFIED (ALL SIDE HUNG).

ROMAN ROAD, MOULTON CHAPEL
Residential Development

HOUSES 1-5

DIXON ARCHITECTS

Gerald Dixon, Dip.Arch., RIBA, Dip.TP Jennifer Anne Dixon, Dip.Arch., RIBA
Chartered Architects and Planning Consultants 12 Oaklands Road London N20 8BA
Tel: 020 8445 1954 Fax: 020 8446 4015

Scale:
1:100
+ 35 shown

Date: 5/1/05
5/2/05
7/11/05

Drg. No:
1005.12