

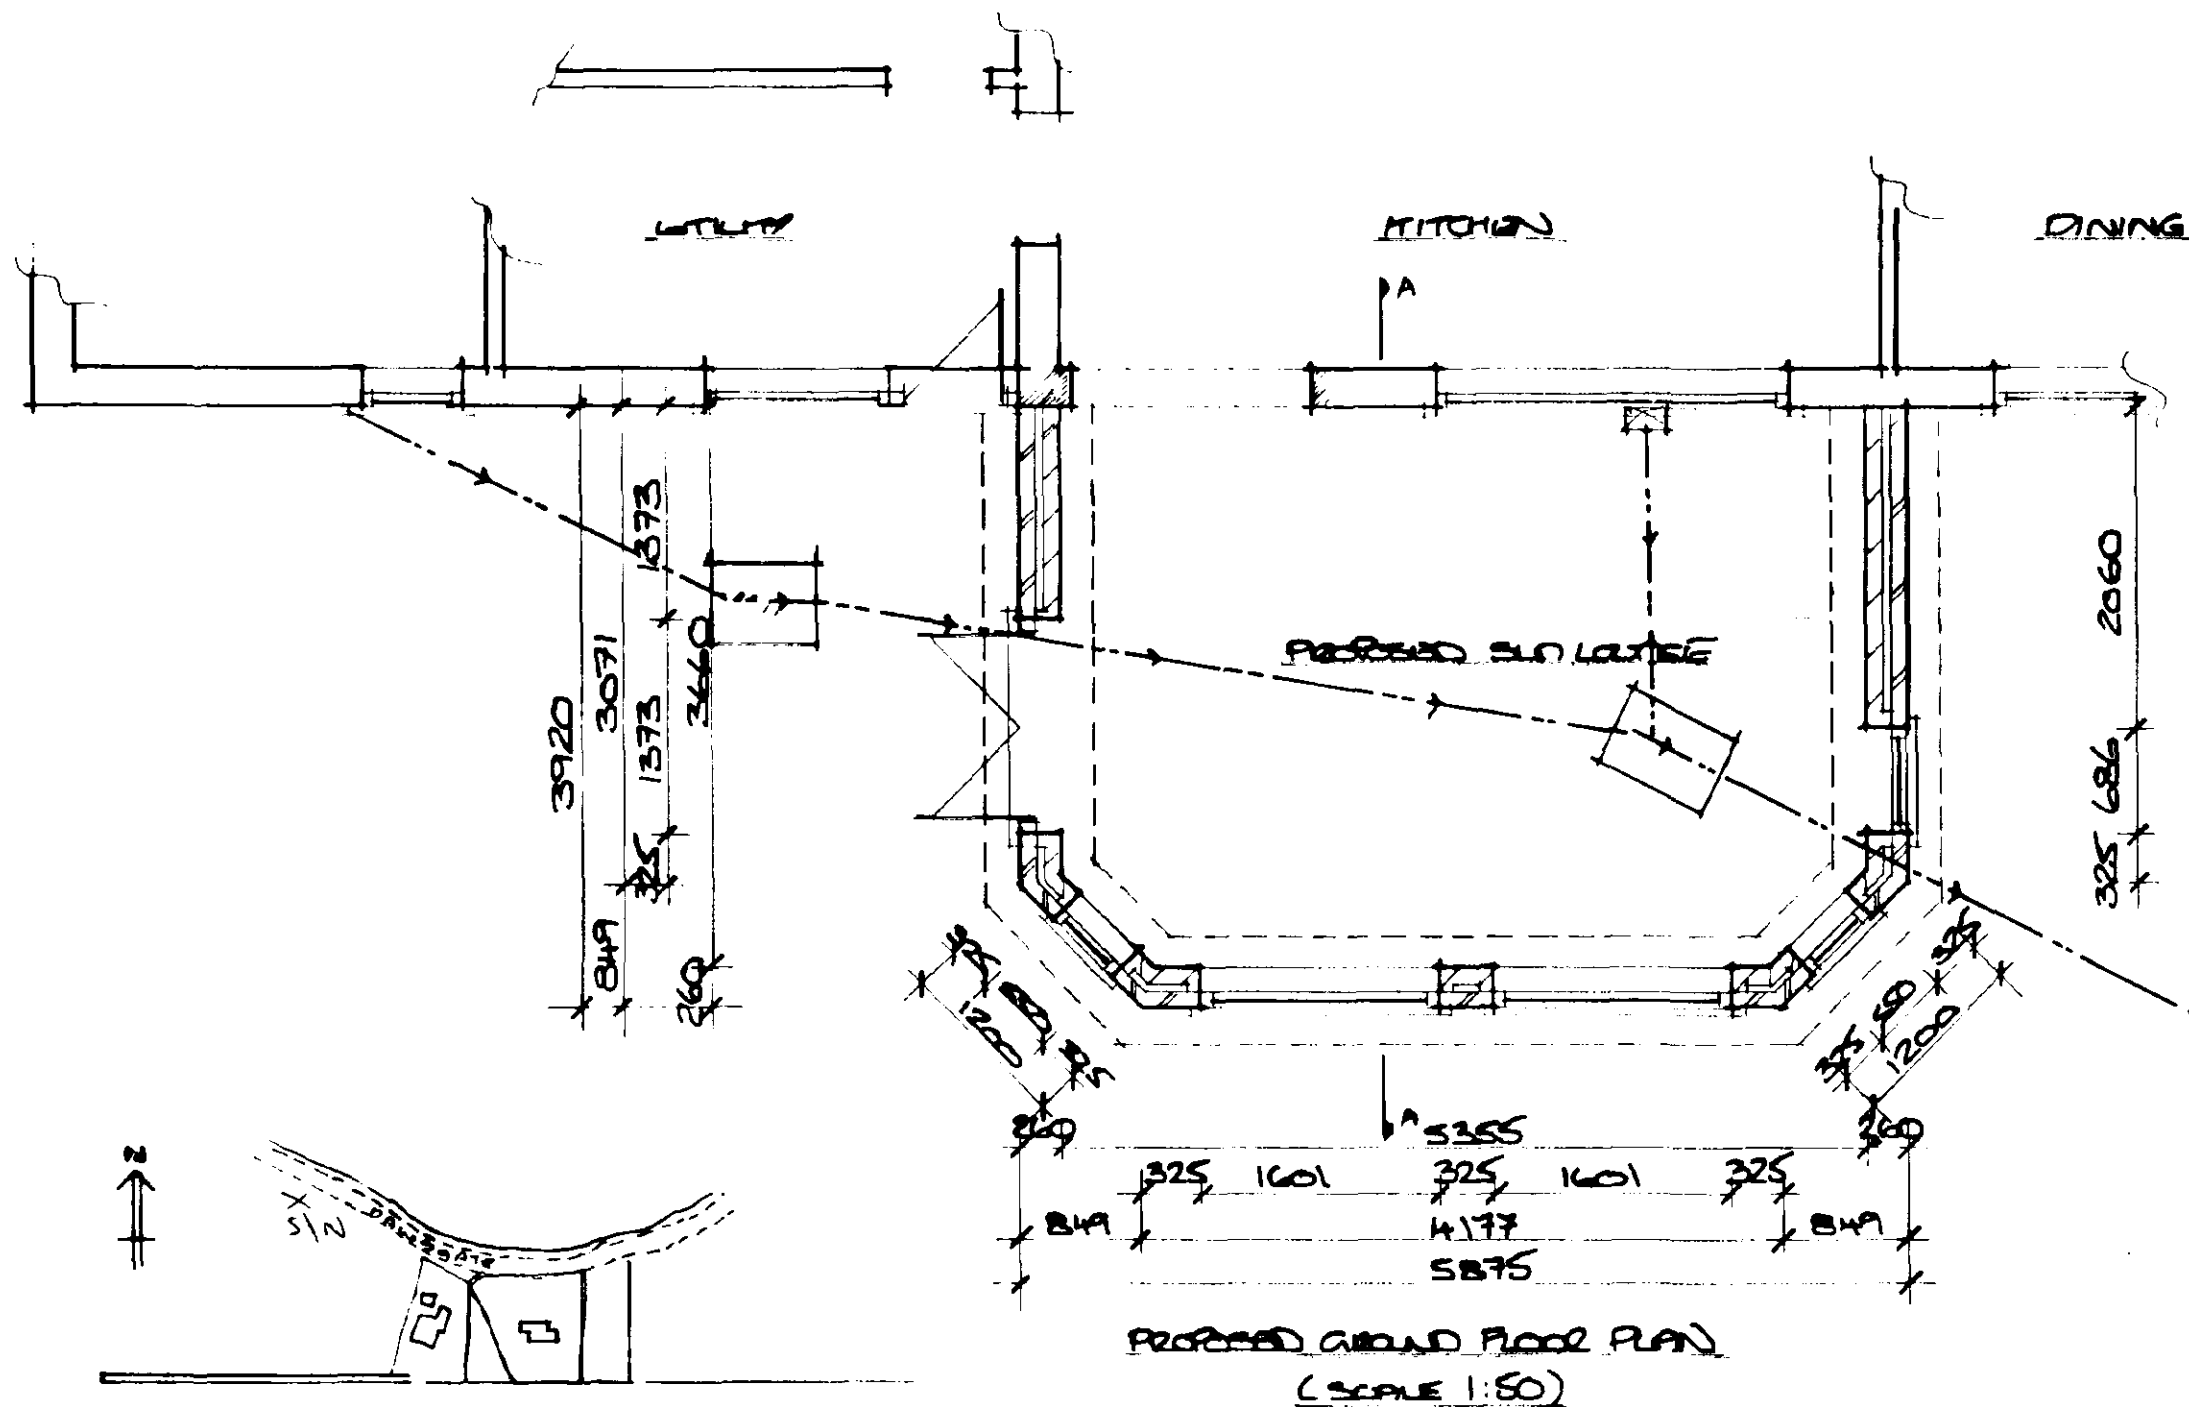


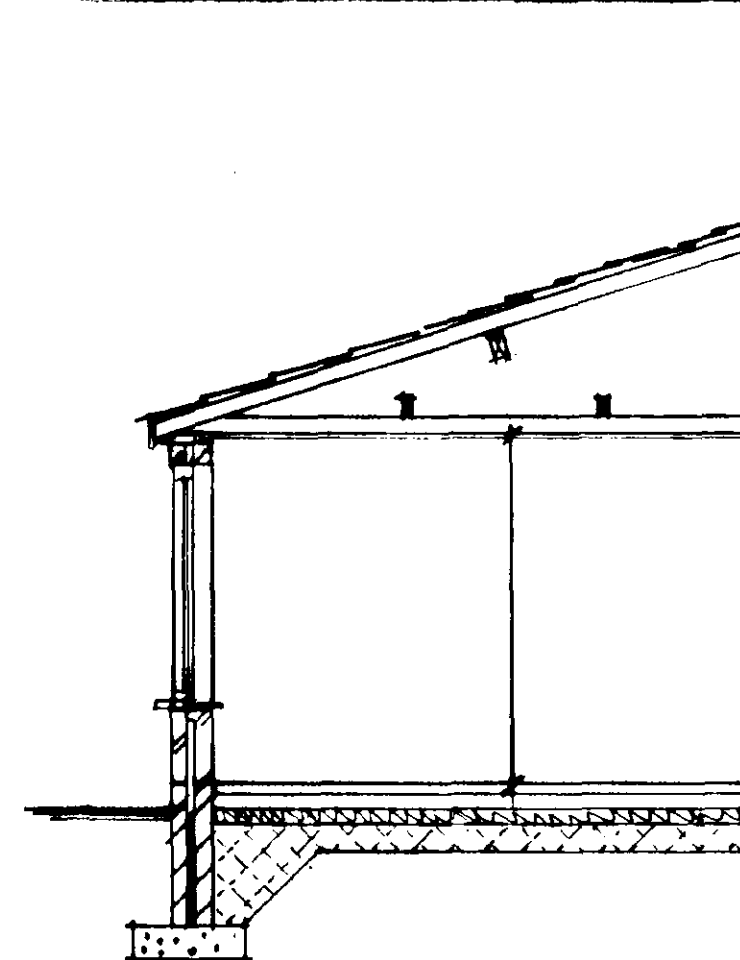

PROPOSED ELEVATION
(SCALE 1:100)

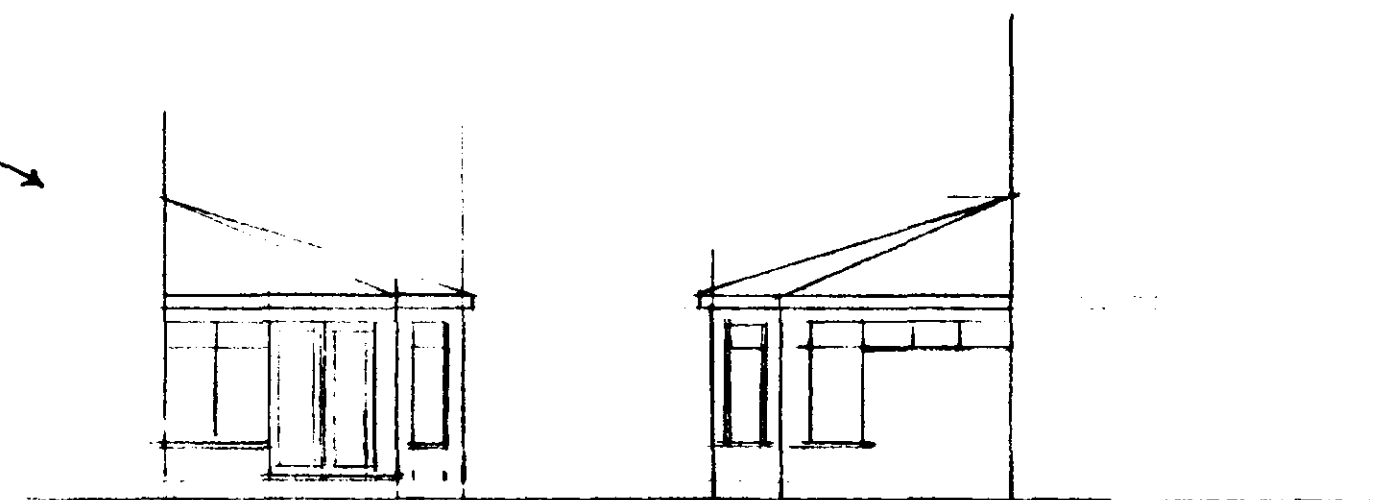

SECTION A-A
(SCALE 1:50)

PROPOSED GREENLAND FOR

MR. B. FISHER
DAWSON HOUSE
DAWSON
MAYON CHAPEL
SPALDING
LINCOLNSHIRE

DRAWING No 1 of 2 3/2/00

SOUTH
HOU
16
Ref: 0323/00

PROPOSED
PLAN

LOCATION PLAN
(SCALE 1:2500)

PROPOSED GROUND FLOOR PLAN
(SCALE 1:50)

PROPOSED ROOF PLAN
(SCALE 1:50)

BLOCK PLAN
(SCALE 1:500)