
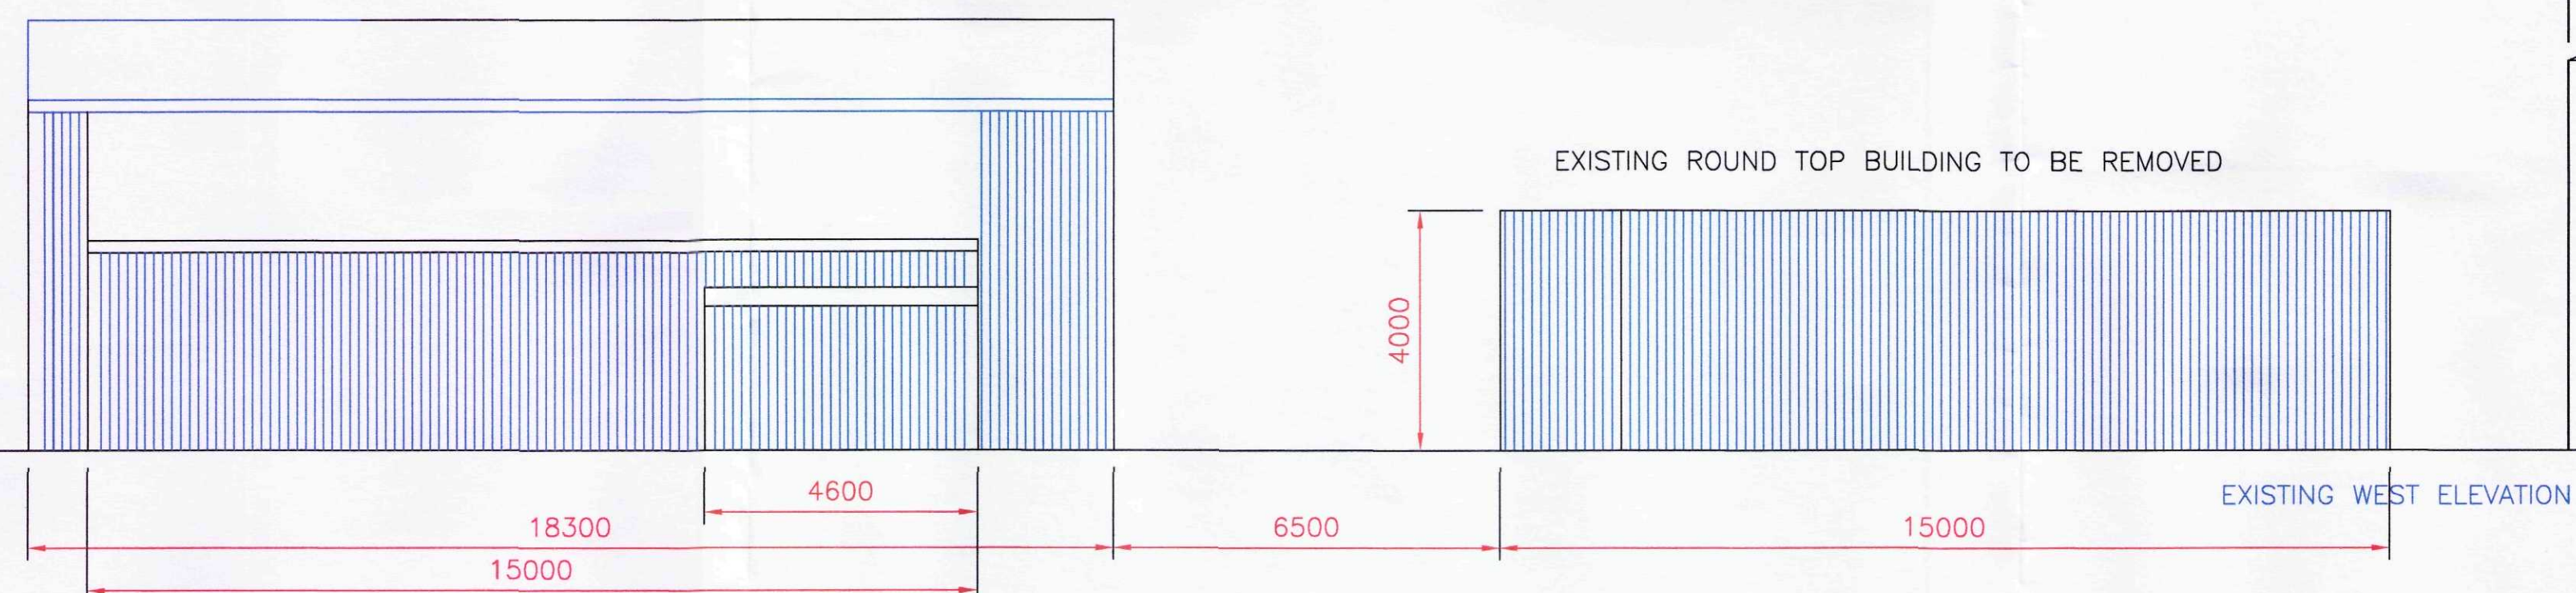


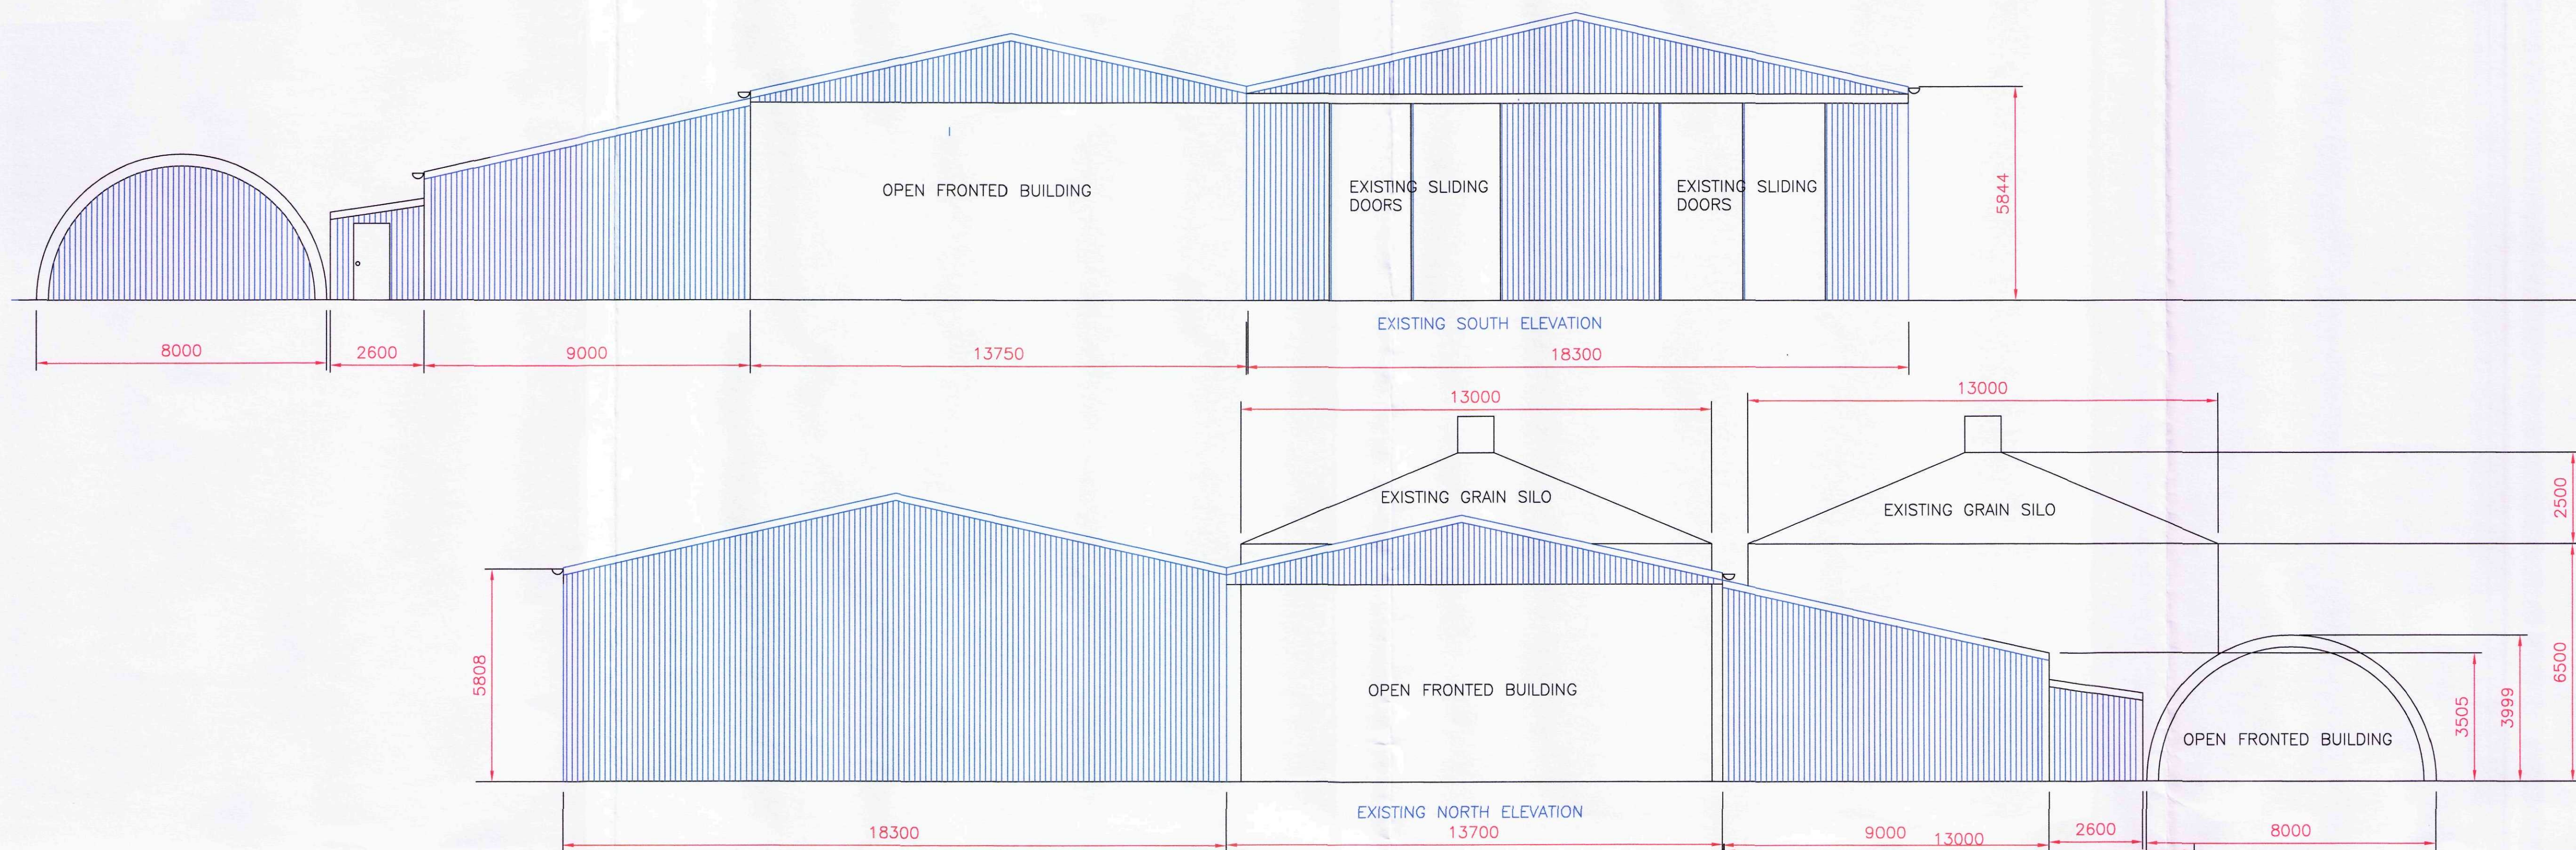

EXISTING BUILDINGS ROOF CLAD WITH PROFILE 6 CEMENT FIBRE SHEETS
SIDES AND GABLE CLAD WITH JUNIPER GREEN TIN SHEETS
150MM H/R GUTTER TO EAVES OF BUILDING WITH 100MM DOWN PIPES
CONNECTED TO SOAK AWAY
DOORS, SLIDING METAL DOORS TO FRONT ELEVATION

BY DATE

J B TAYLOR CONSTRUCTION LTD
HOLMEFIELD FARM
HOLMEFIELD LANE
ORBY
SKEGNESS Lincs

TELE 01754 811406

Client
L G WAKEFIELD AND SONS

Job Title
EXISTING STORE BUILDING AT
HOLLY TREE FARM
183 EAUGATE ROAD
MOULTON EAUGATE
SPALDING
Lincs
PE12 0SZ

Project
EXISTING ELEVATION

Scale
1-100

Date
10 april 2015

Drawn by
SHAUN

Checked by

DRAWING NO
062/2015

REV
A