


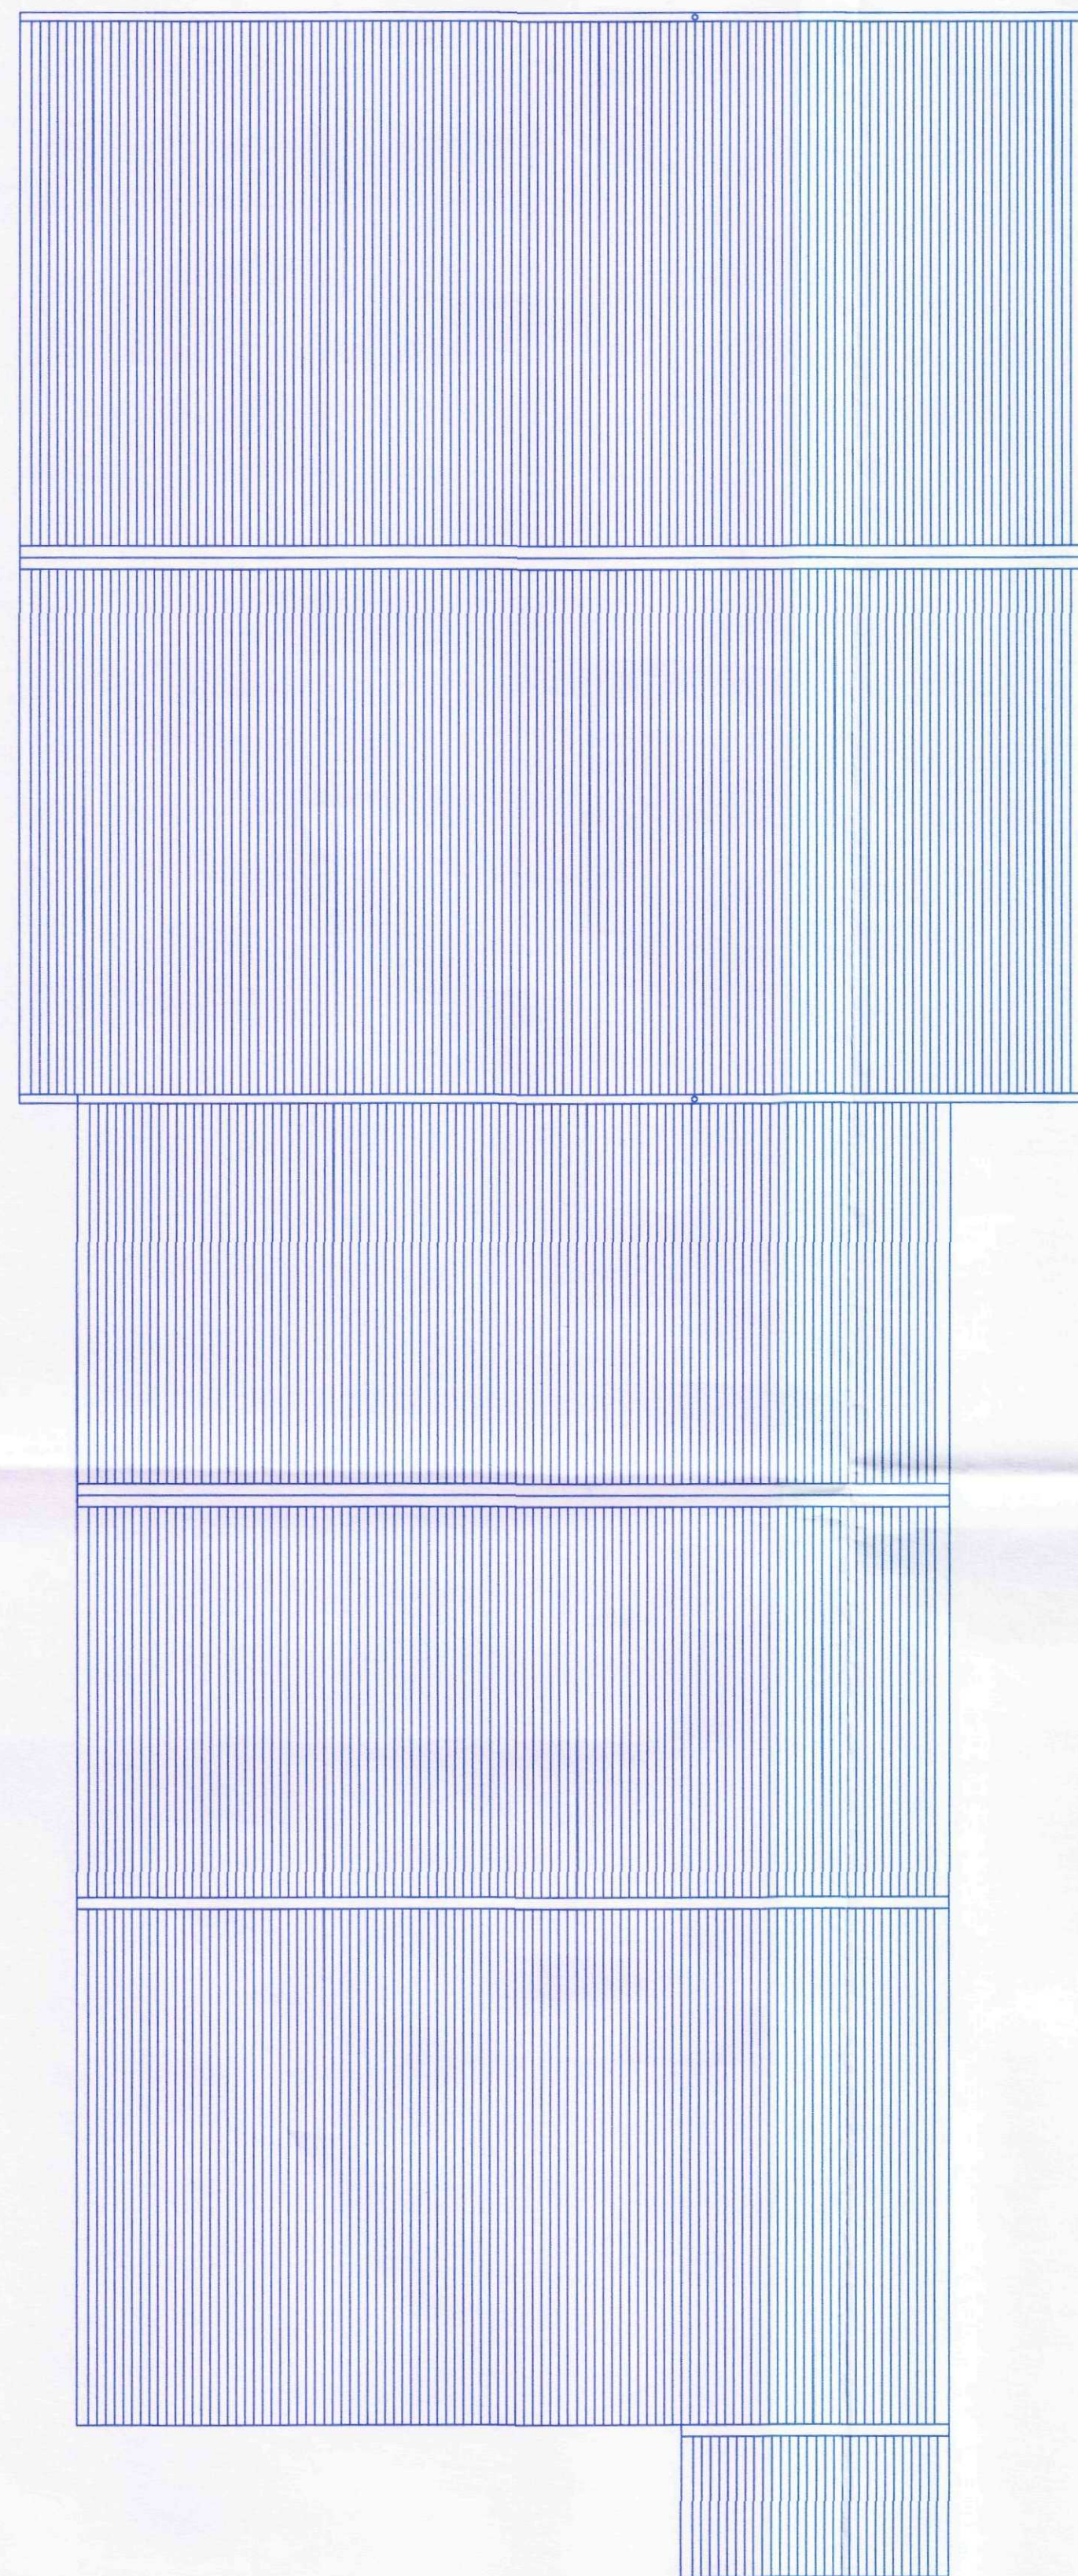


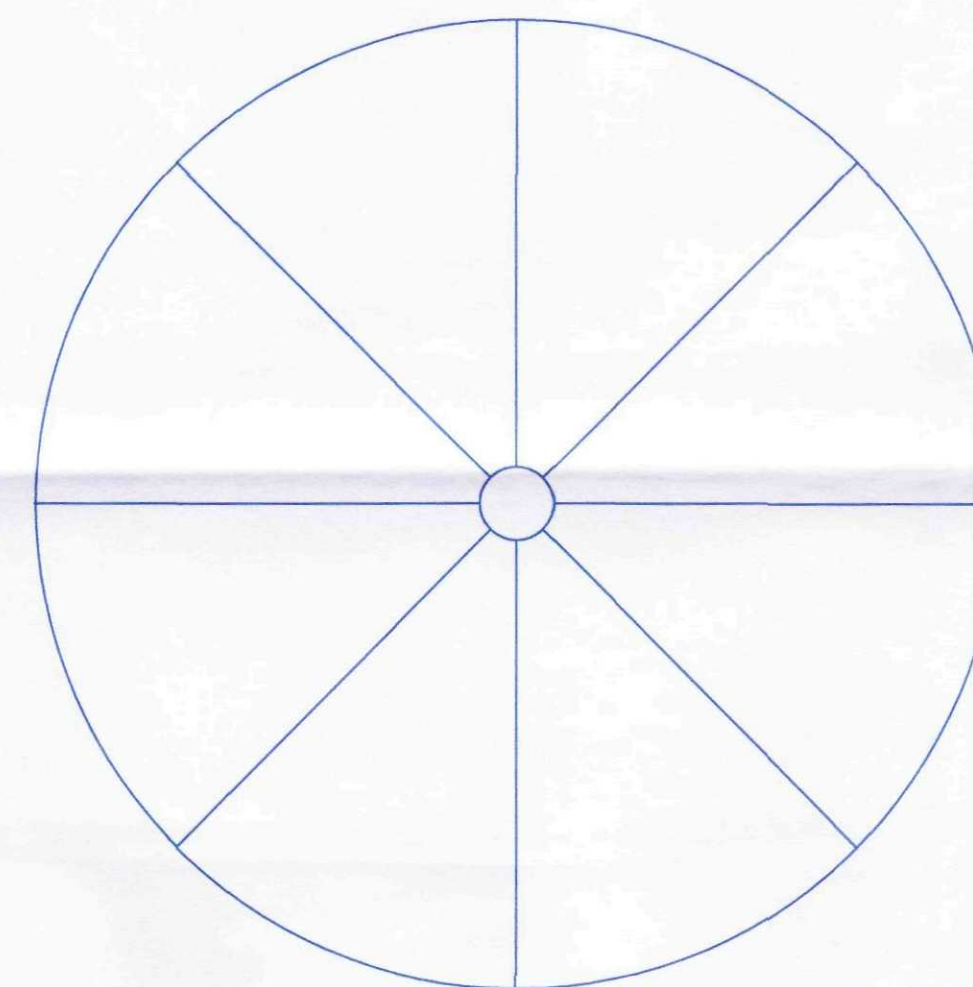

EXISTING ROUND TOP TO BE REMOVED

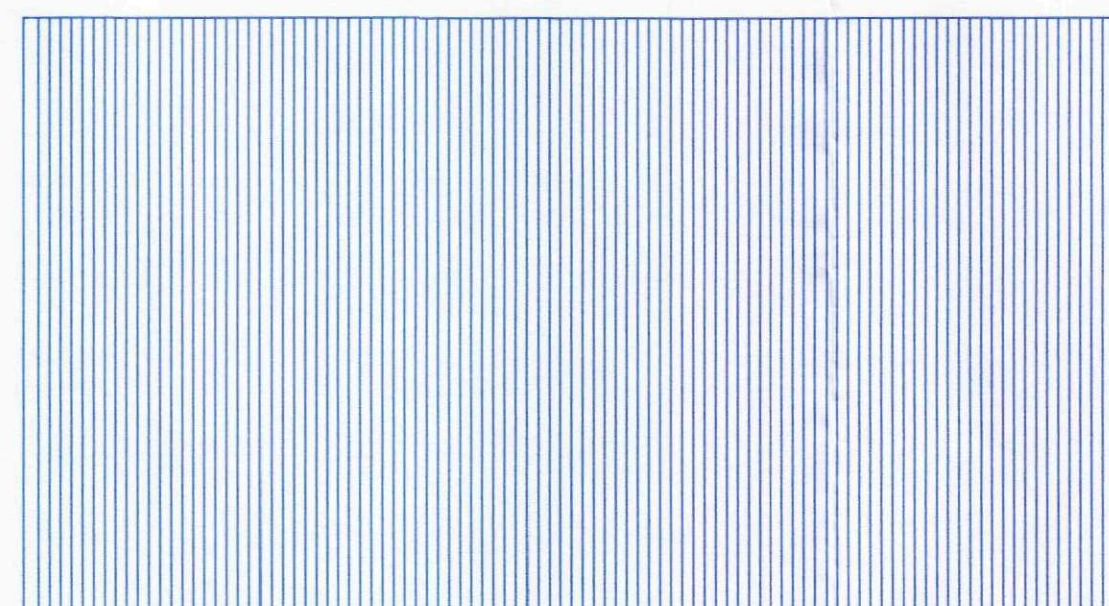

EXISTING GRAIN SILOS

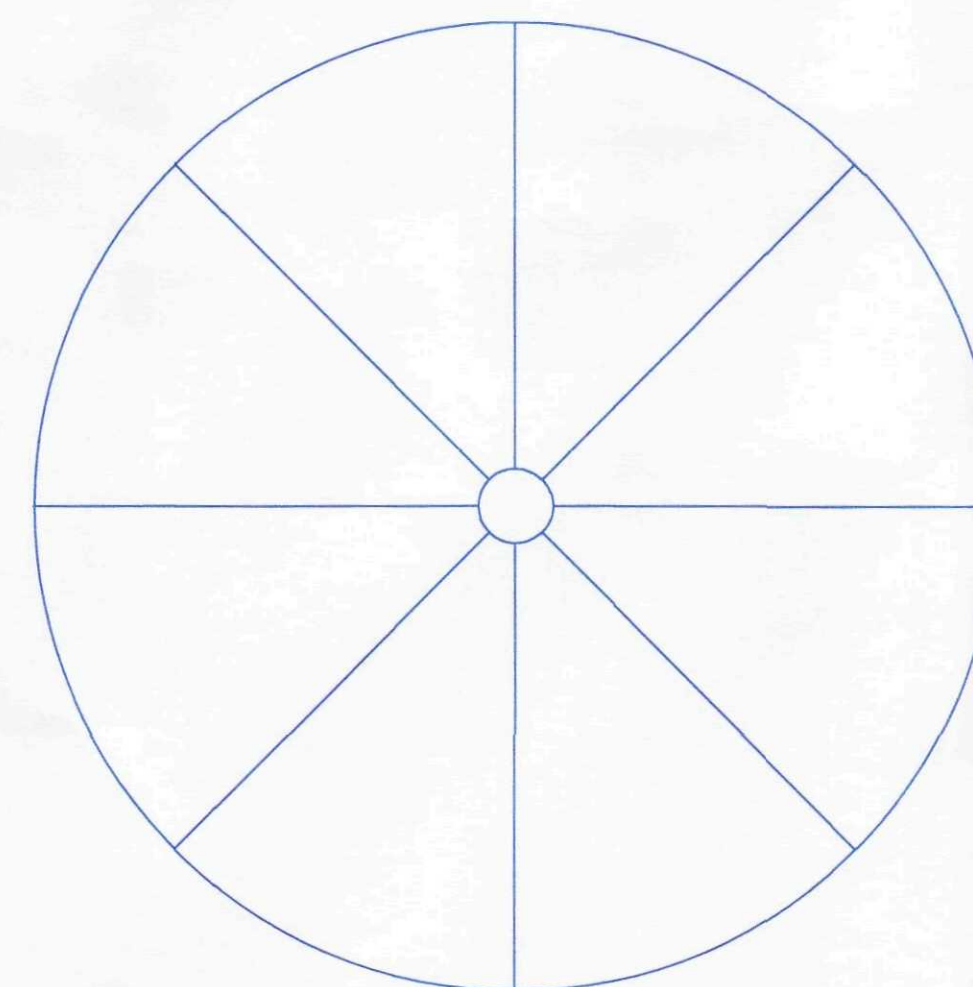

		BY	DATE
J B TAYLOR CONSTRUCTION LTD			
HOLMEFIELD FARM			
HOLMEFIELD LANE			
ORBY			
SKEGNESS Lincs			
TELE 01754 811406			
Client			
L G WAKEFIELD AND SONS			
Job Title			
NEW STORE BUILDING AT HOLLY TREE FARM 183 EAUGATE ROAD MOULTON EAUGATE SPALDING Lincs PE12 0SZ			
Project			
EXISTING ROOF PLANS			
Scale	1-100	Date	10 APRIL 2015
Drawn by	SHAUN	Checked by	
DRAWING NO 062/2015		REV A	