




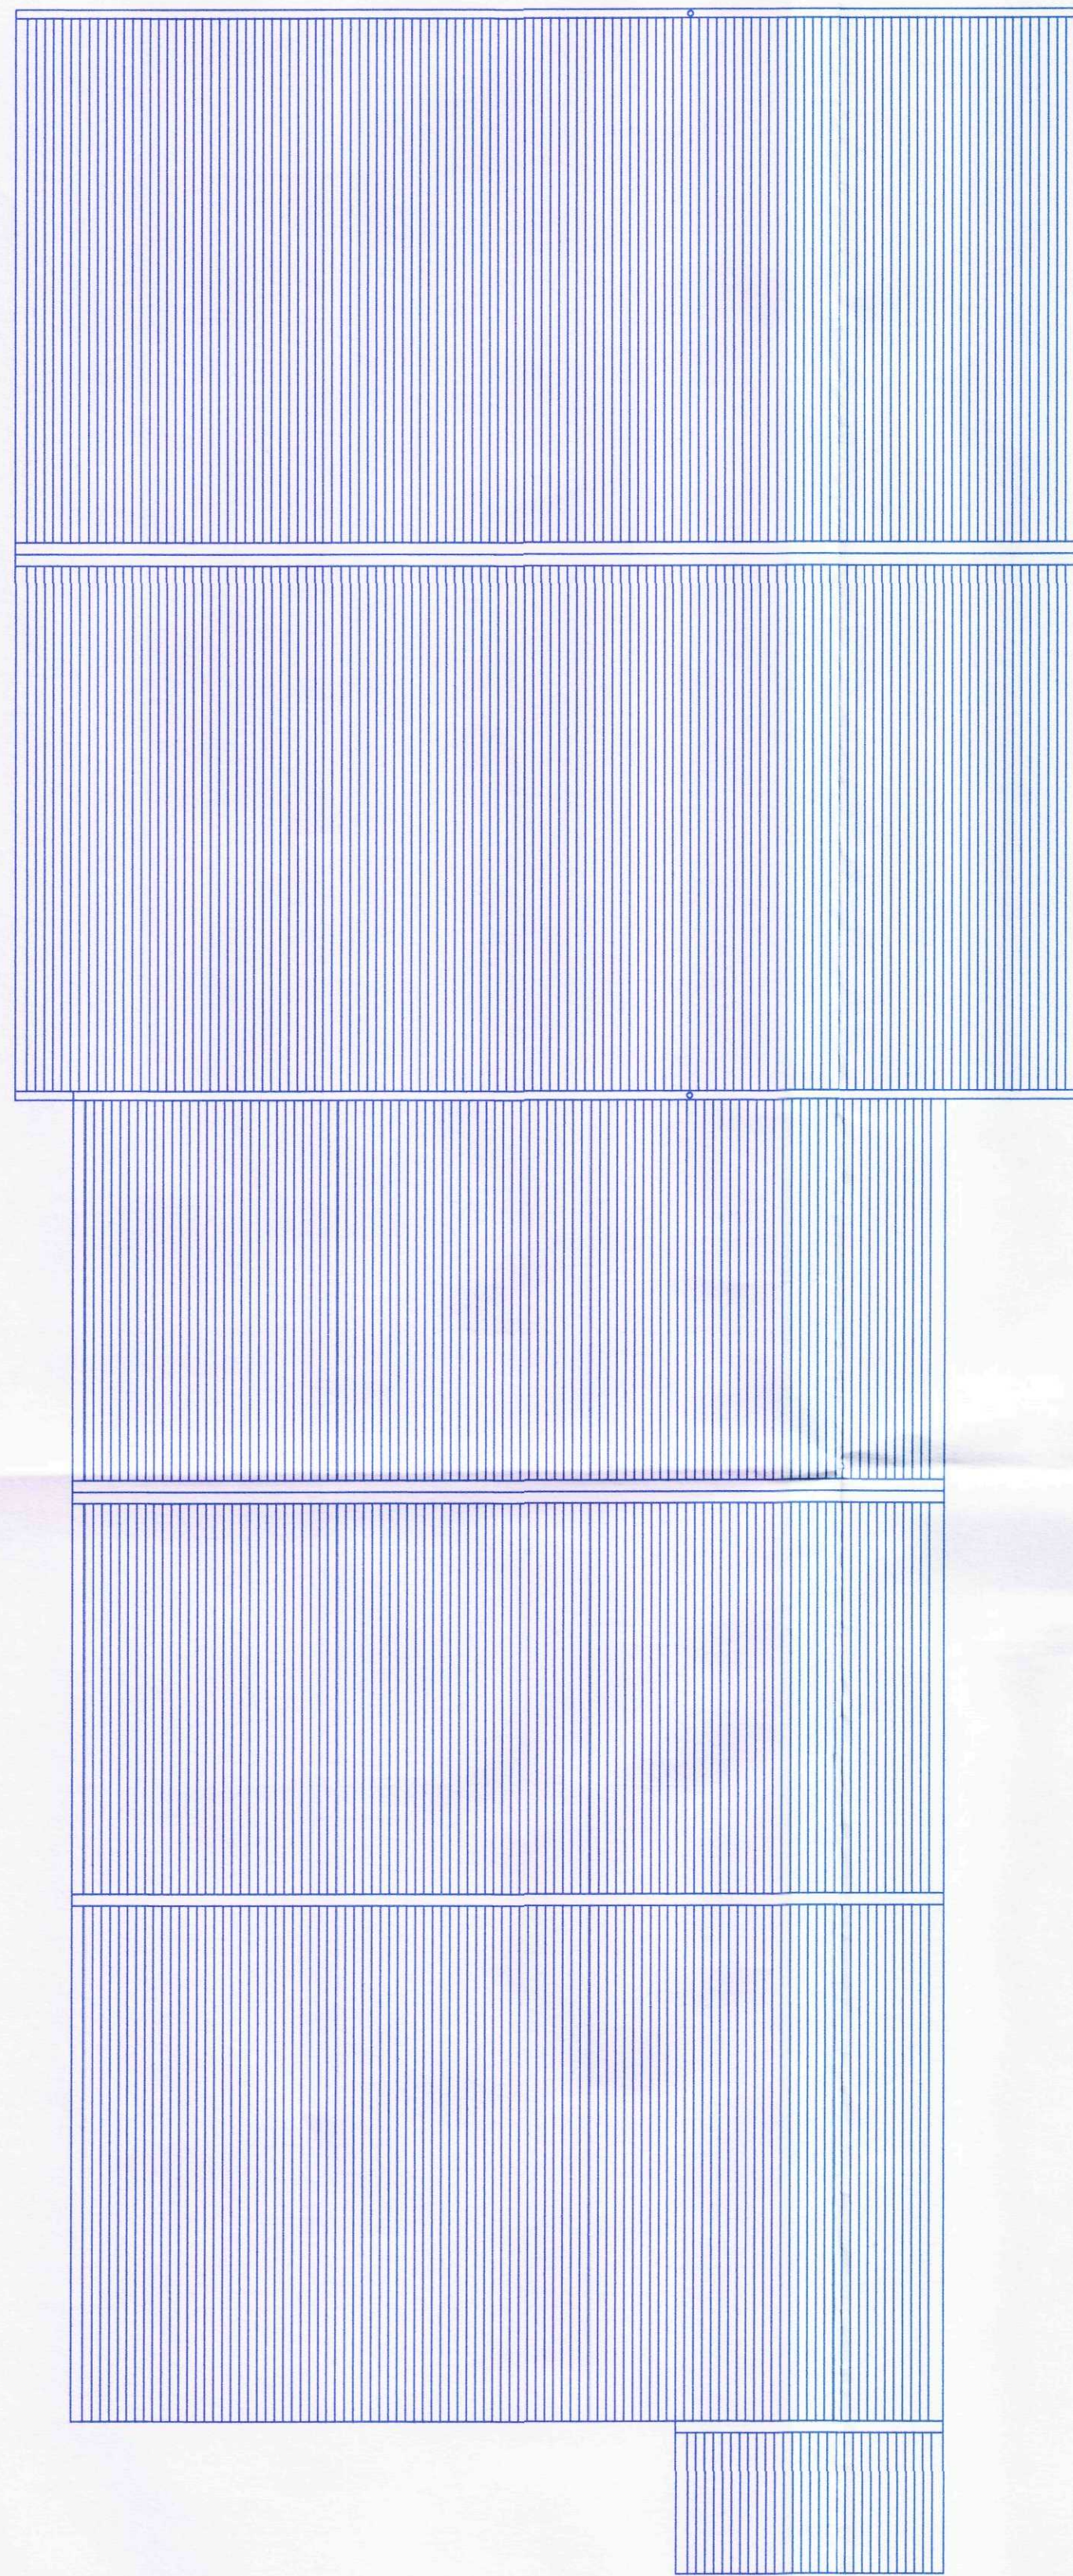


NEW PROPOSED BUILDING HAS PROFILE 6 FIBRE CEMENT ROOF
CLADDING IN NATURAL GREY
3NO SIDES CLAD IN JUNIPER GREEN BOX PROFILE TIN SHEET
FRONT OF BUILDING TO YARD SIDE IS OPEN FOR ACCESS FOR
LOADING BULK BOXS

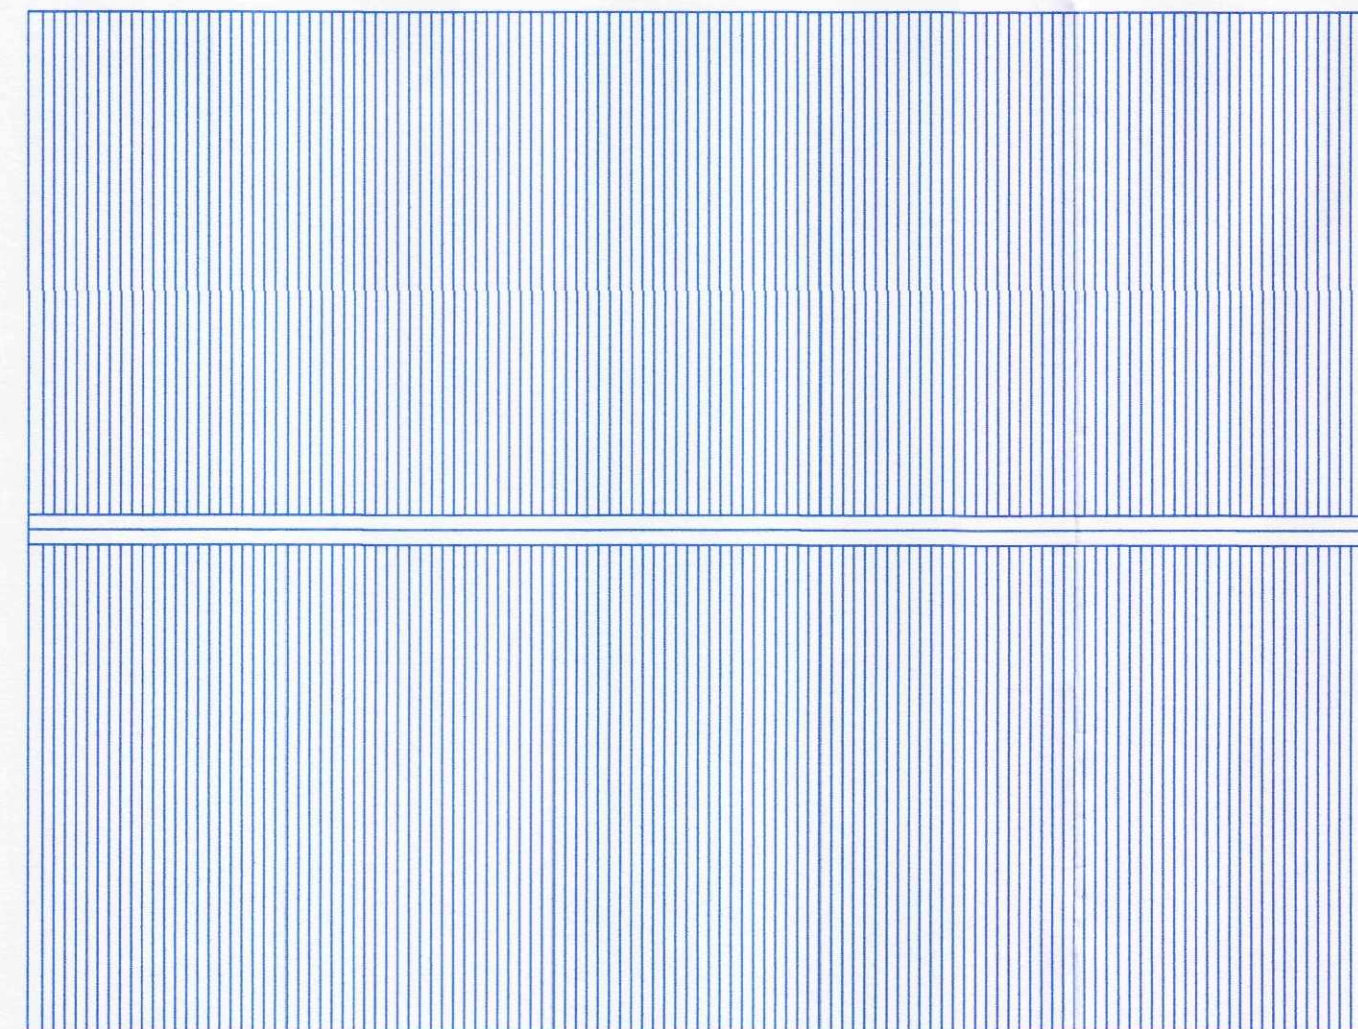

PROPOSED NEW FLOOR PLAN

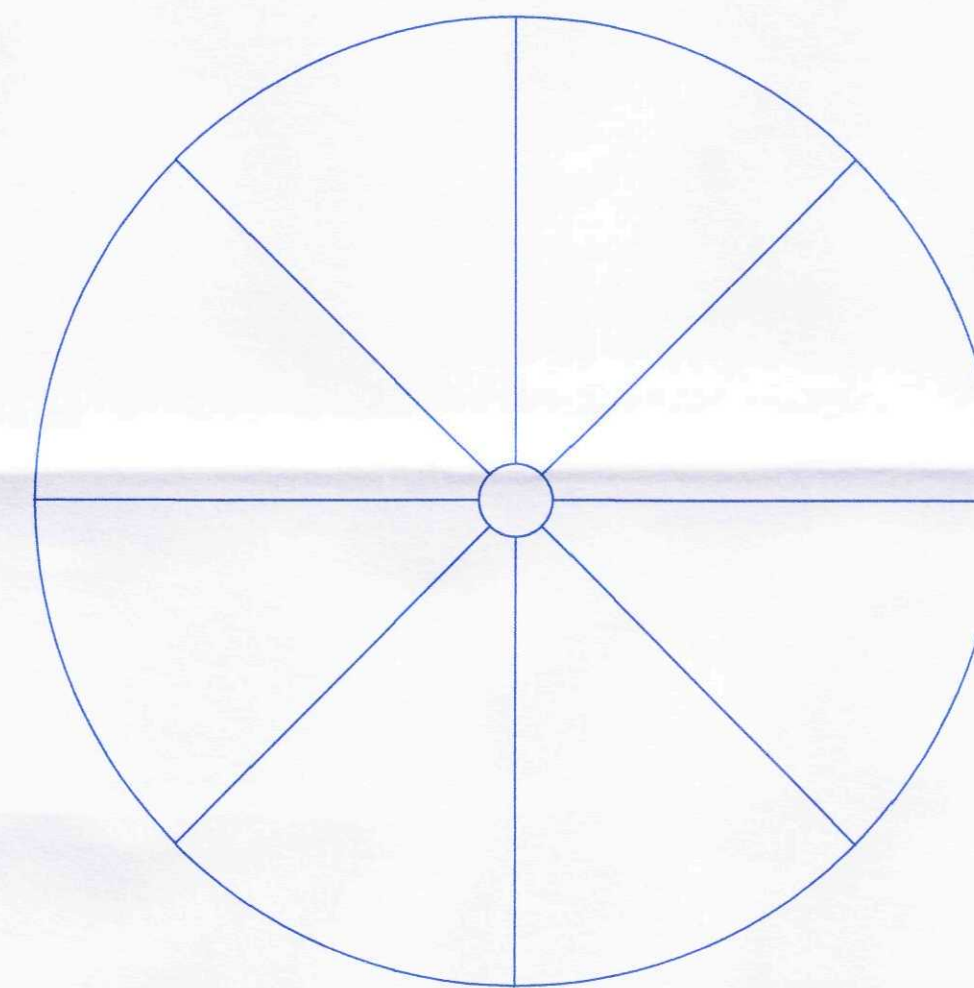

EXISTING GRAIN SILOS

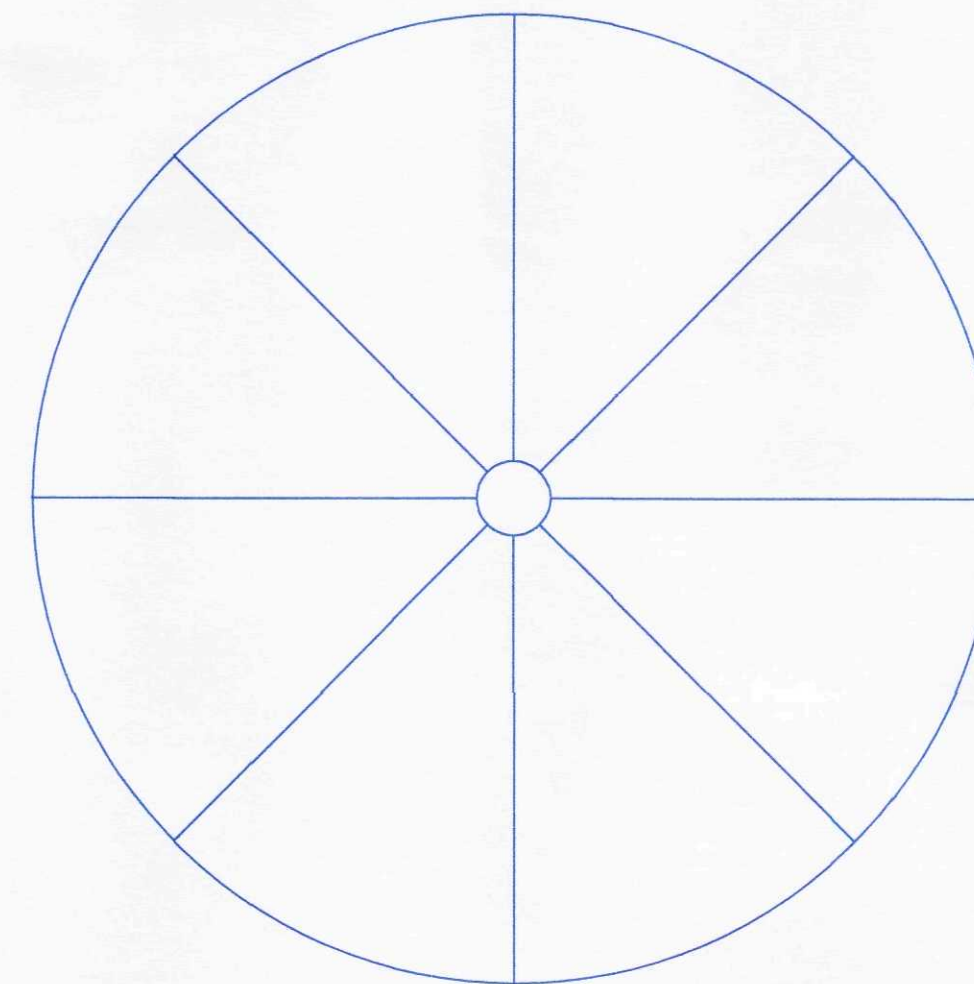

J B TAYLOR CONSTRUCTION LTD
HOLMEFIELD FARM
HOLMEFIELD LANE
ORBY
SKEGNESS Lincs
TELE 01754 811406

Client
L G WAKEFIELD AND SONS

Job Title
NEW STORE BUILDING AT
HOLLY TREE FARM
183 EAUGATE ROAD
MOULTON EAUGATE
SPALDING
Lincs
PE12 0SZ

Project
PROPOSED ROOF PLANS AND
FLOOR PLAN

Scale
1-100
Date
10 APRIL 2015
Drawn by
SHAUN
Checked by

DRAWING NO
062/2015
REV
A