



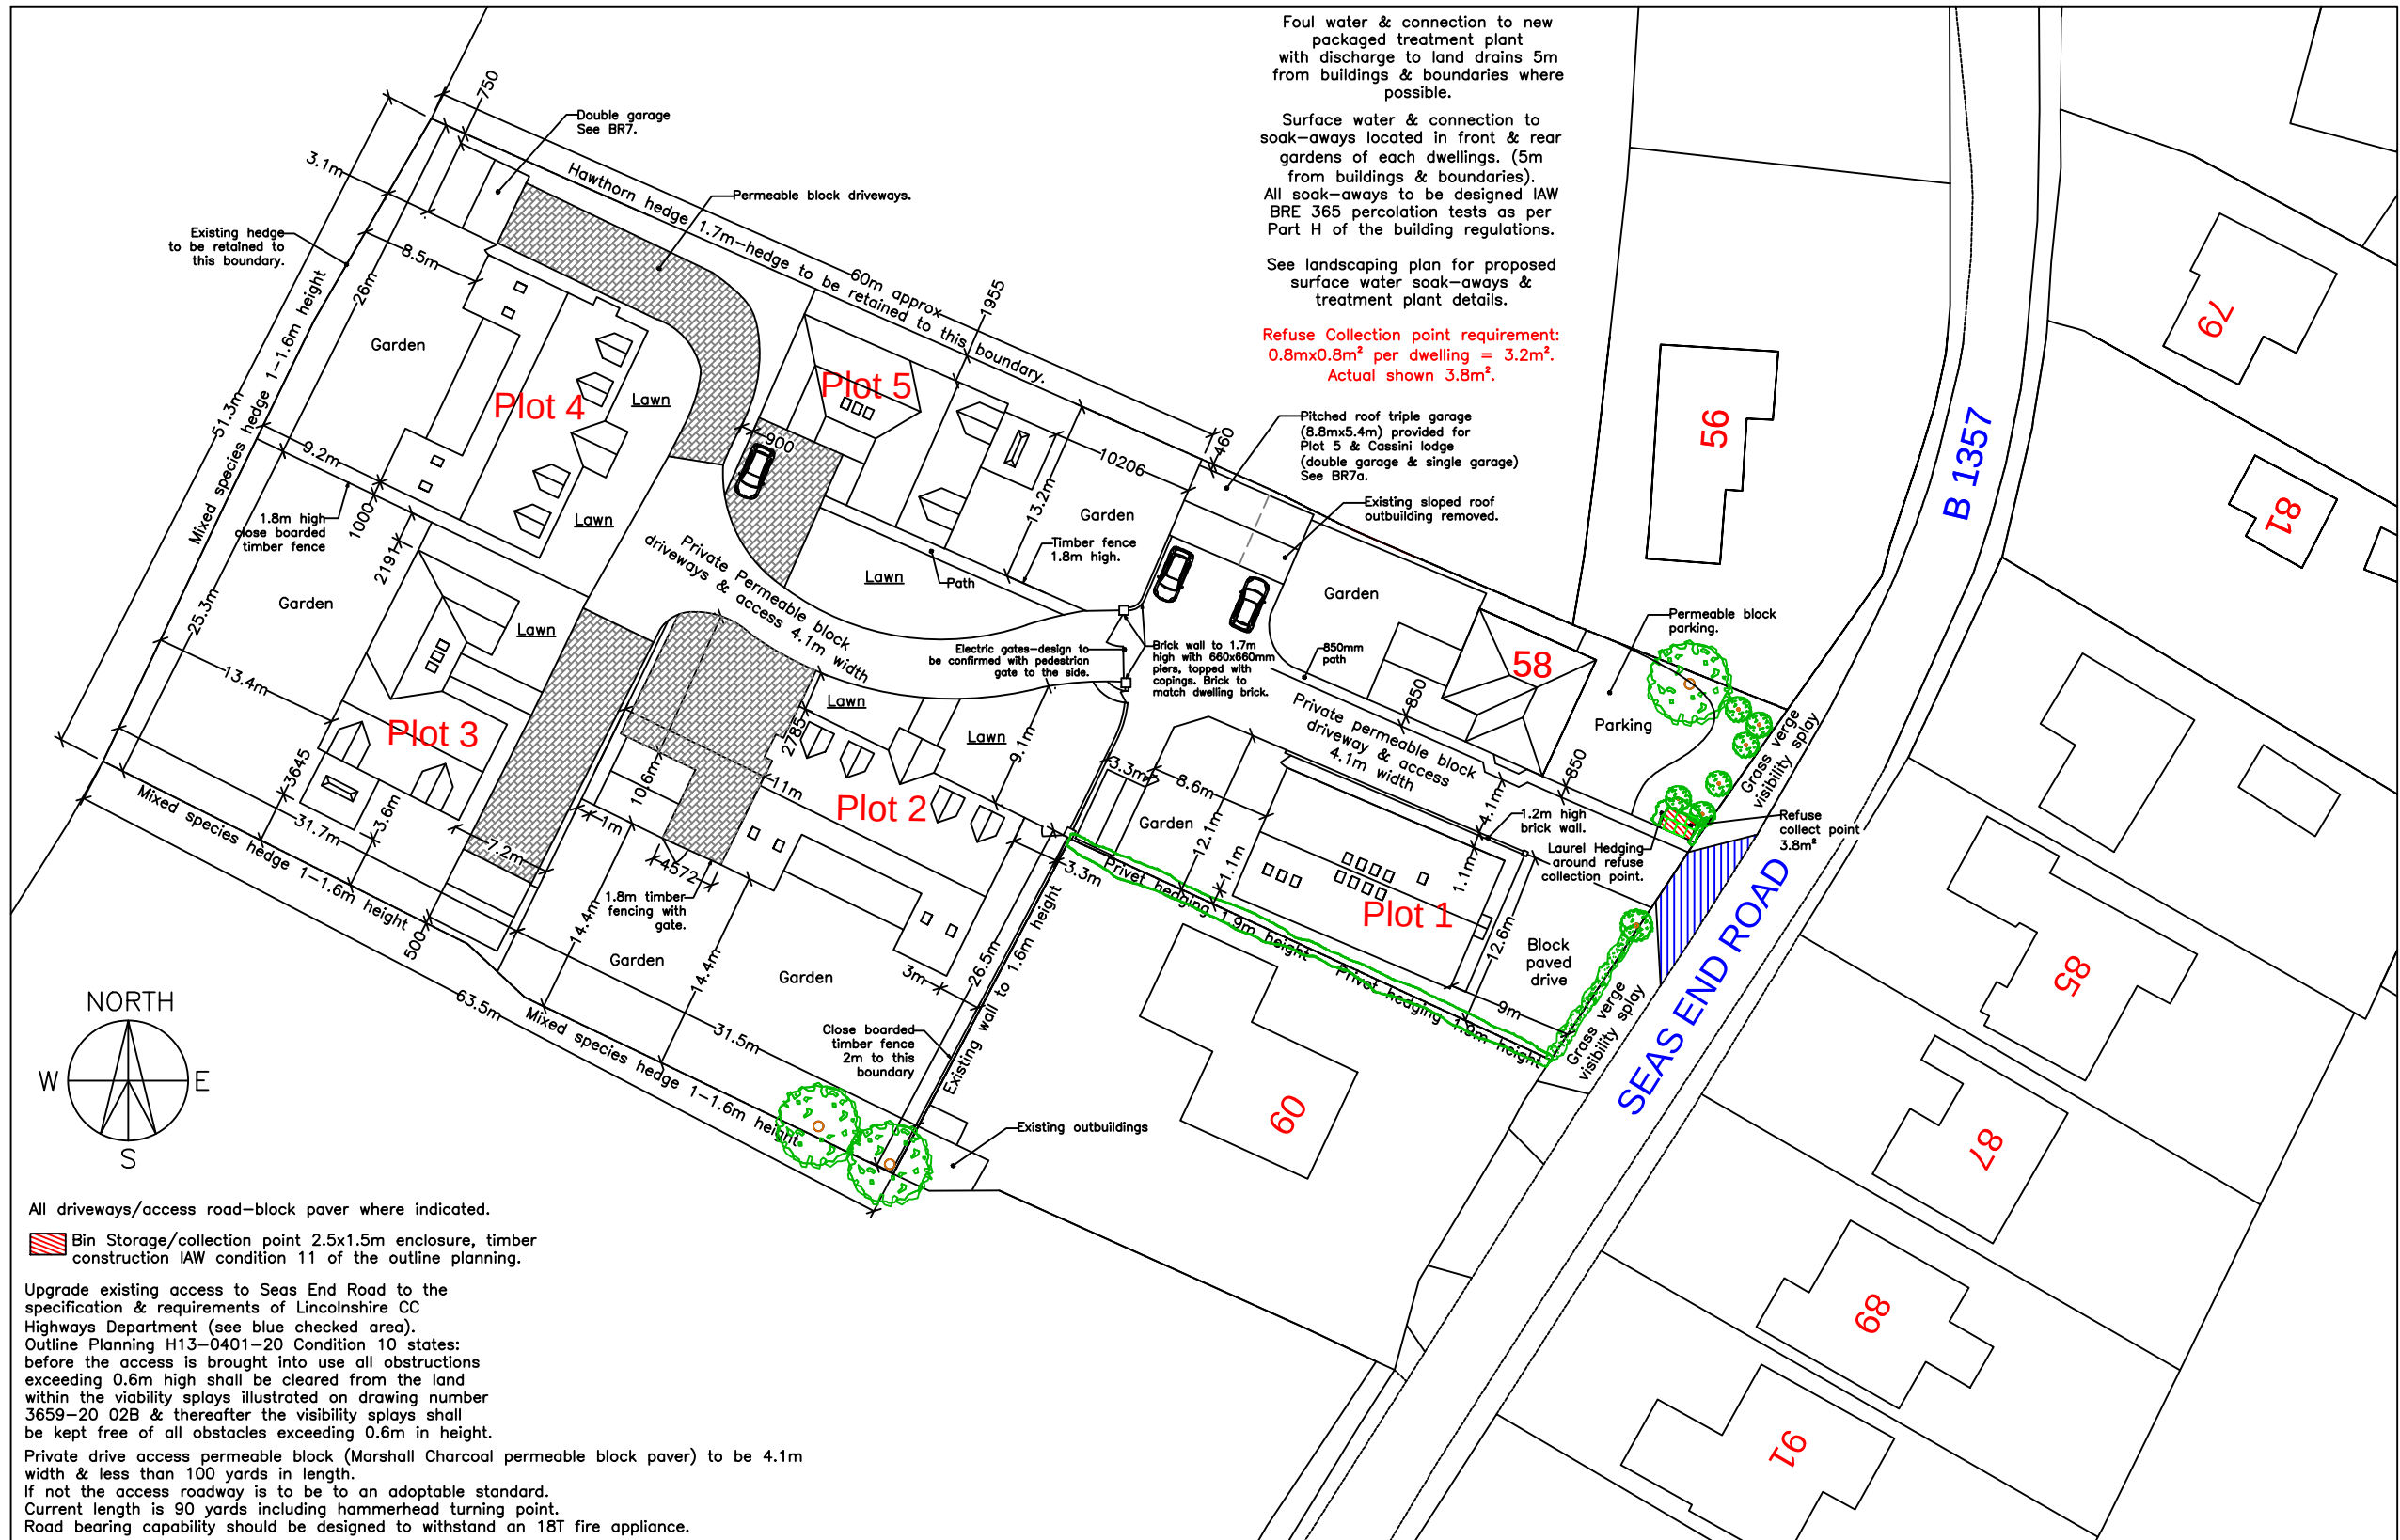

Ordnance Survey (c) Crown Copyright 2020. All rights reserved. Licence number 100022432

## Proposed Site Plan

@ 1/500.

 

|                              |          |                                                 |                          |   |   |   |                          |   |                                                                                       |  |  |
|------------------------------|----------|-------------------------------------------------|--------------------------|---|---|---|--------------------------|---|---------------------------------------------------------------------------------------|--|--|
| Client<br>DMT Developements. |          |                                                 |                          | Project<br>Developement @ 58 Seas End Road,<br>Moulton Seas End, Spalding. PE12 6LD.<br>(Planning Approval H13-0189-21). |   |   |                          | Drawing Title<br>Proposed Block/Site Plan.   |                                                                                       |  |  |
| C<br>B<br>A                  | 23-03-22 | Plan revised.<br>Plan revised.<br>Plan revised. | JPT<br>JPT<br>JPT        | Drawn   | Date   |  Follow us on Facebook @<br>Architectural Design<br>Services-Jason Thomas | ADS Reference No.        | Dwg No.   | Revision                                                                              |  |  |
|                              | JPT      |                                                 |                          | 15-03-22   | 2021-06   |   | BR2                      | C   |                                                                                       |  |  |
|                              | Scale    |                                                 |                          | Paper Size   | No part of this drawing may be<br>copied in any way whatsoever without<br>the prior written permission of<br>ADServices.<br> |   |                          |   |                                                                                       |  |  |
| 1/500                        | A3       |                                                 |                          |   |   |   |                          |   |                                                                                       |  |  |
| Rev.                         | Date     | Amendment                                       | Initial                  |   |   |   |                          | <a href="#">Architectural Design Services</a><br>Glinton, Peterborough.<br>JASON THOMAS<br>JasonADServices@yahoo.co.uk<br>01733 252850 & 07841 521271 |                                                                                       |  |  |
| Preliminary                  |          | For Info                                        | For Comment              | Planning   | Building Regs   | Construction   | As built                 | LBC   |  |  |  |
| <input type="checkbox"/>     |          | <input type="checkbox"/>                        | <input type="checkbox"/> | <input type="checkbox"/>                                                                                                 | <input checked="" type="checkbox"/>   | <input type="checkbox"/>   | <input type="checkbox"/> | <input type="checkbox"/>   |                                                                                       |  |  |

Architectural Design Services  
Glinton, Peterborough.  
JASON THOMAS  
JasonADServices@yahoo.co.uk  
01733 252850 & 07841 521271

