



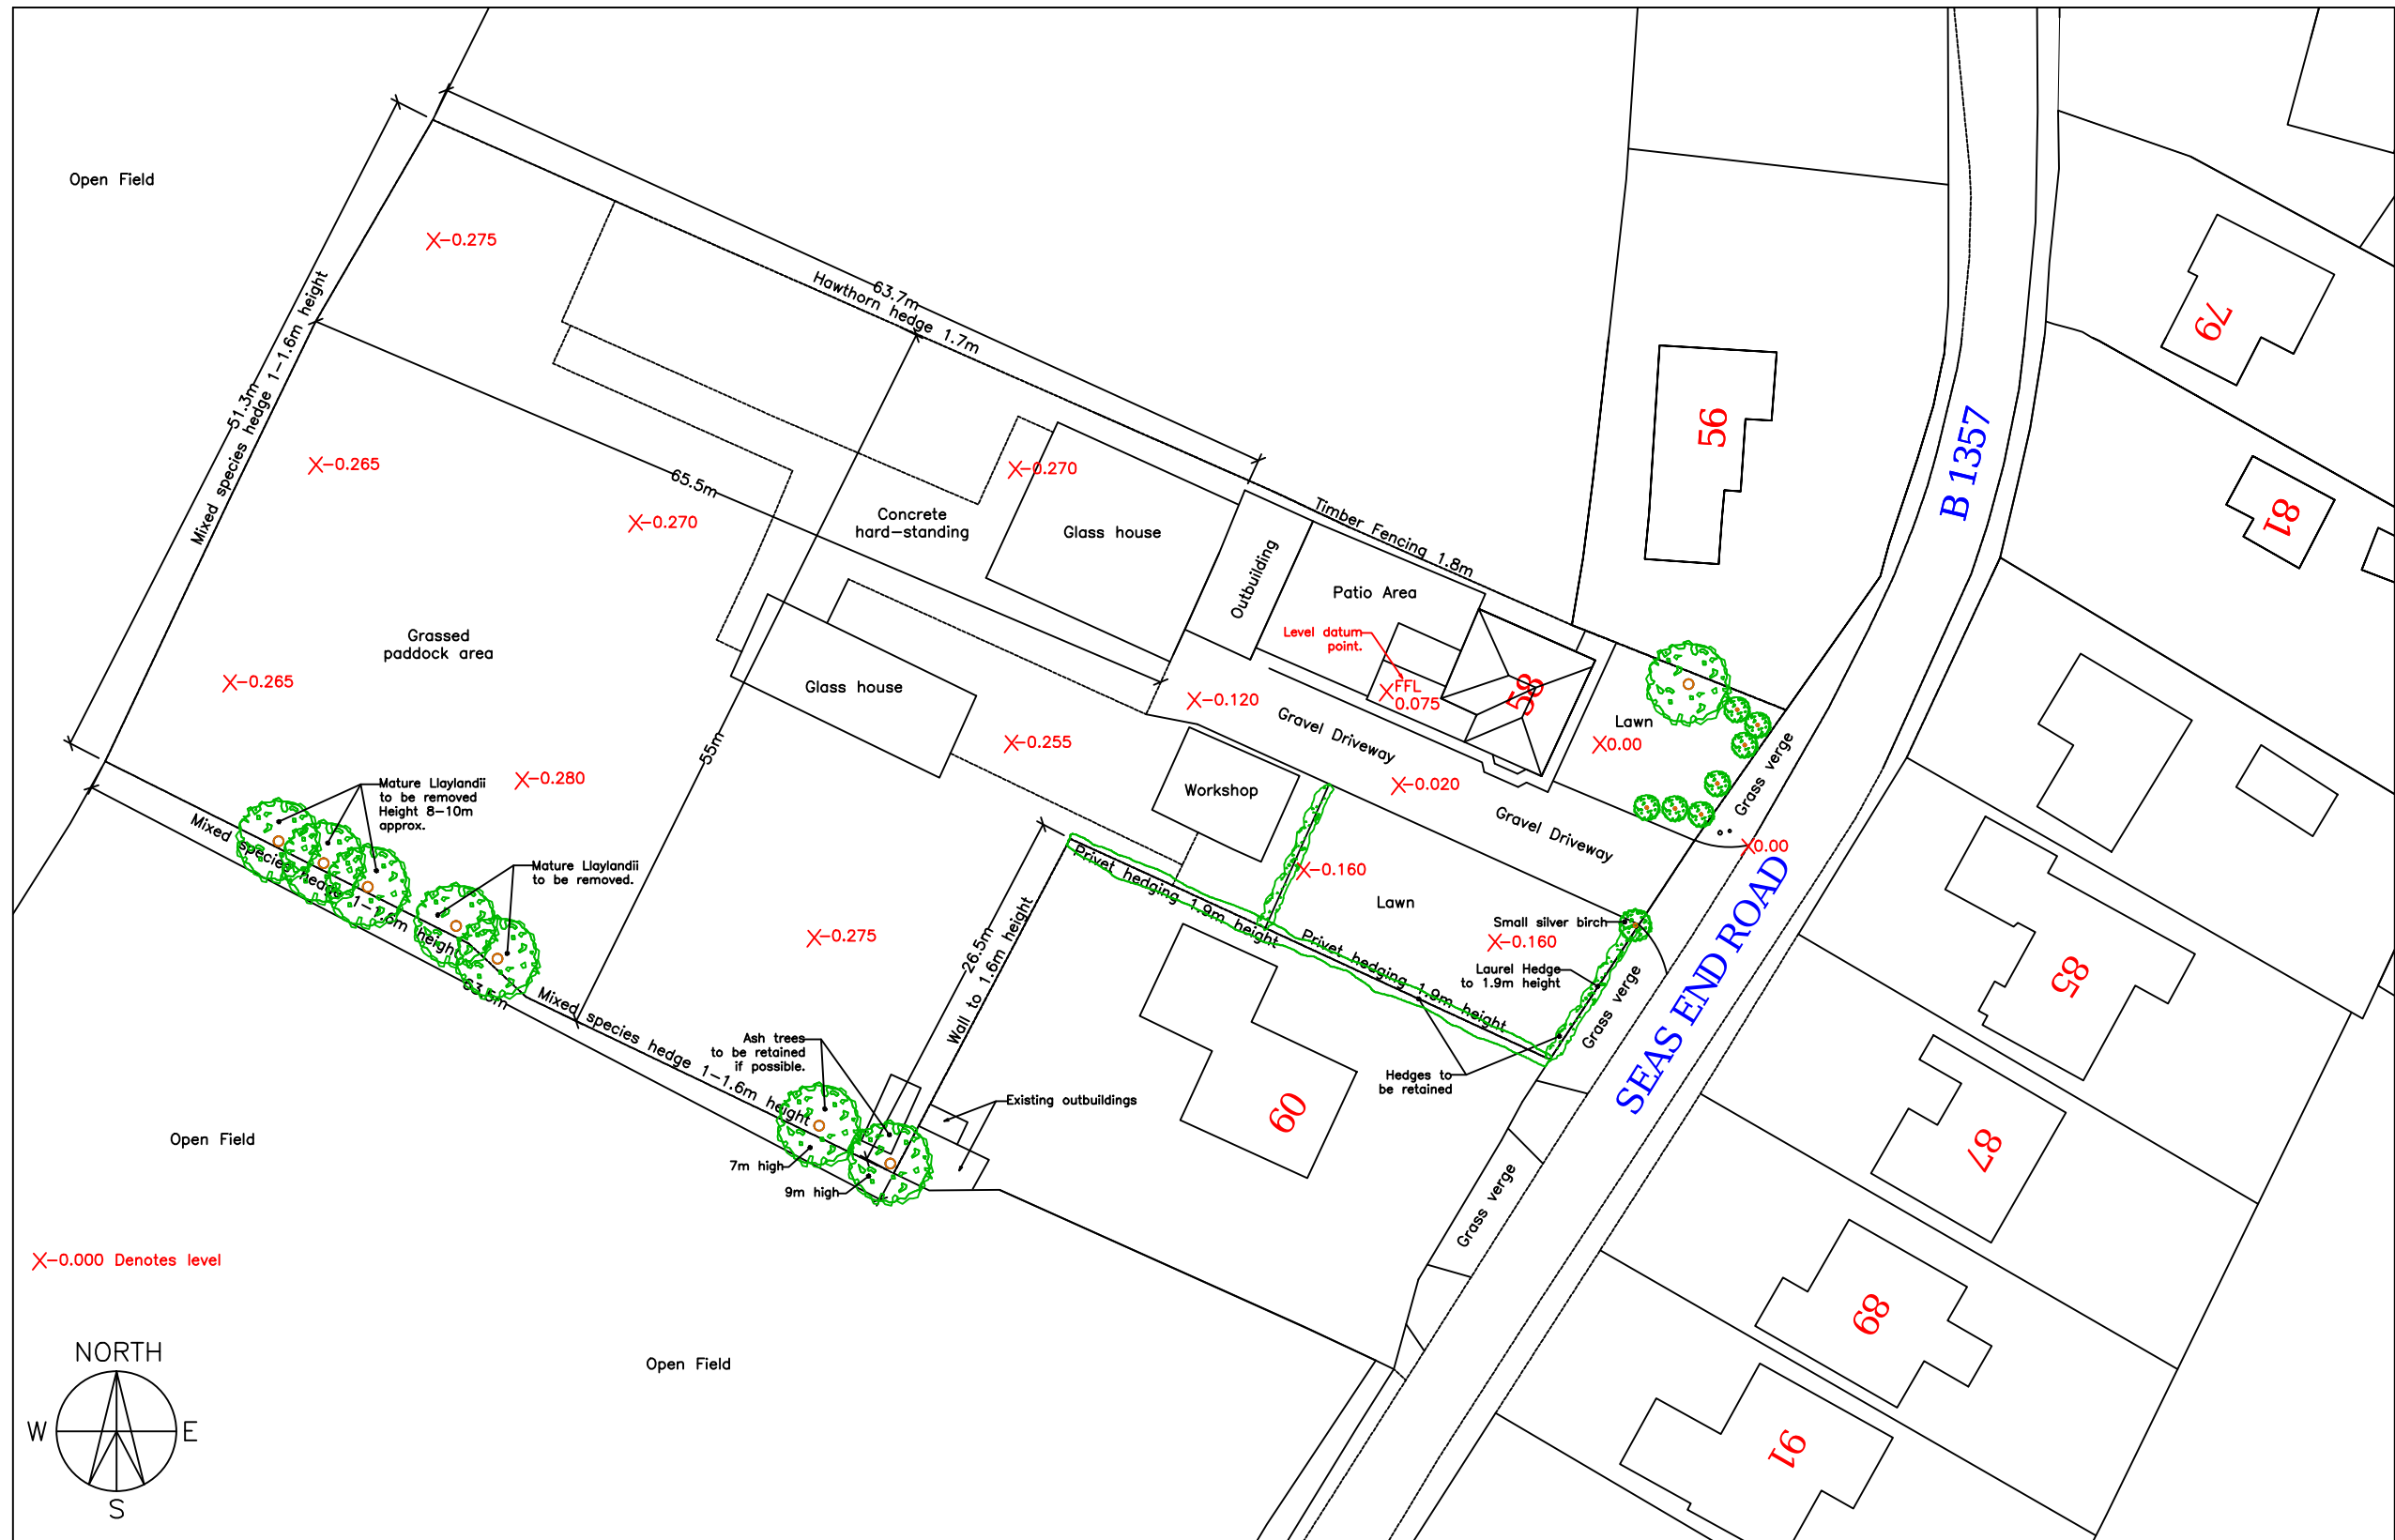

Ordnance Survey (c) Crown Copyright 2020. All rights reserved. Licence number 100022432

Existing Site Plan Levels.

@ 1/500.

 

Client DMT Developements.				Project Developement @ 58 Seas End Road, Moulton Seas End, Spalding. PE12 6LD. (Planning Approval H13-0189-21).				Drawing Title Existing Site Plan Levels.			
A	31-03-22	Plan amended.	JPT	Drawn	Date	 Follow us on Facebook @ Architectural Design Services-Jason Thomas	ADS Reference No.	Dwg No.	Revision		
				JPT	28-03-22		2021-06	BR3a	A		
				Scale		Paper Size	No part of this drawing may be copied in any way whatsoever without the prior written permission of ADServices. © Copyright 2022	Architectural Design Services Glinton, Peterborough. JASON THOMAS JasonADServices@yahoo.co.uk 01733 252850 & 07841 521271			
Rev. Date		Amendment	Initial	1/500	A3						
Preliminary		For Info	For Comment	Planning	Building Regs	Construction	As built	LBC			
☐		☐	☐	☒	☒	☐	☐	☐			