

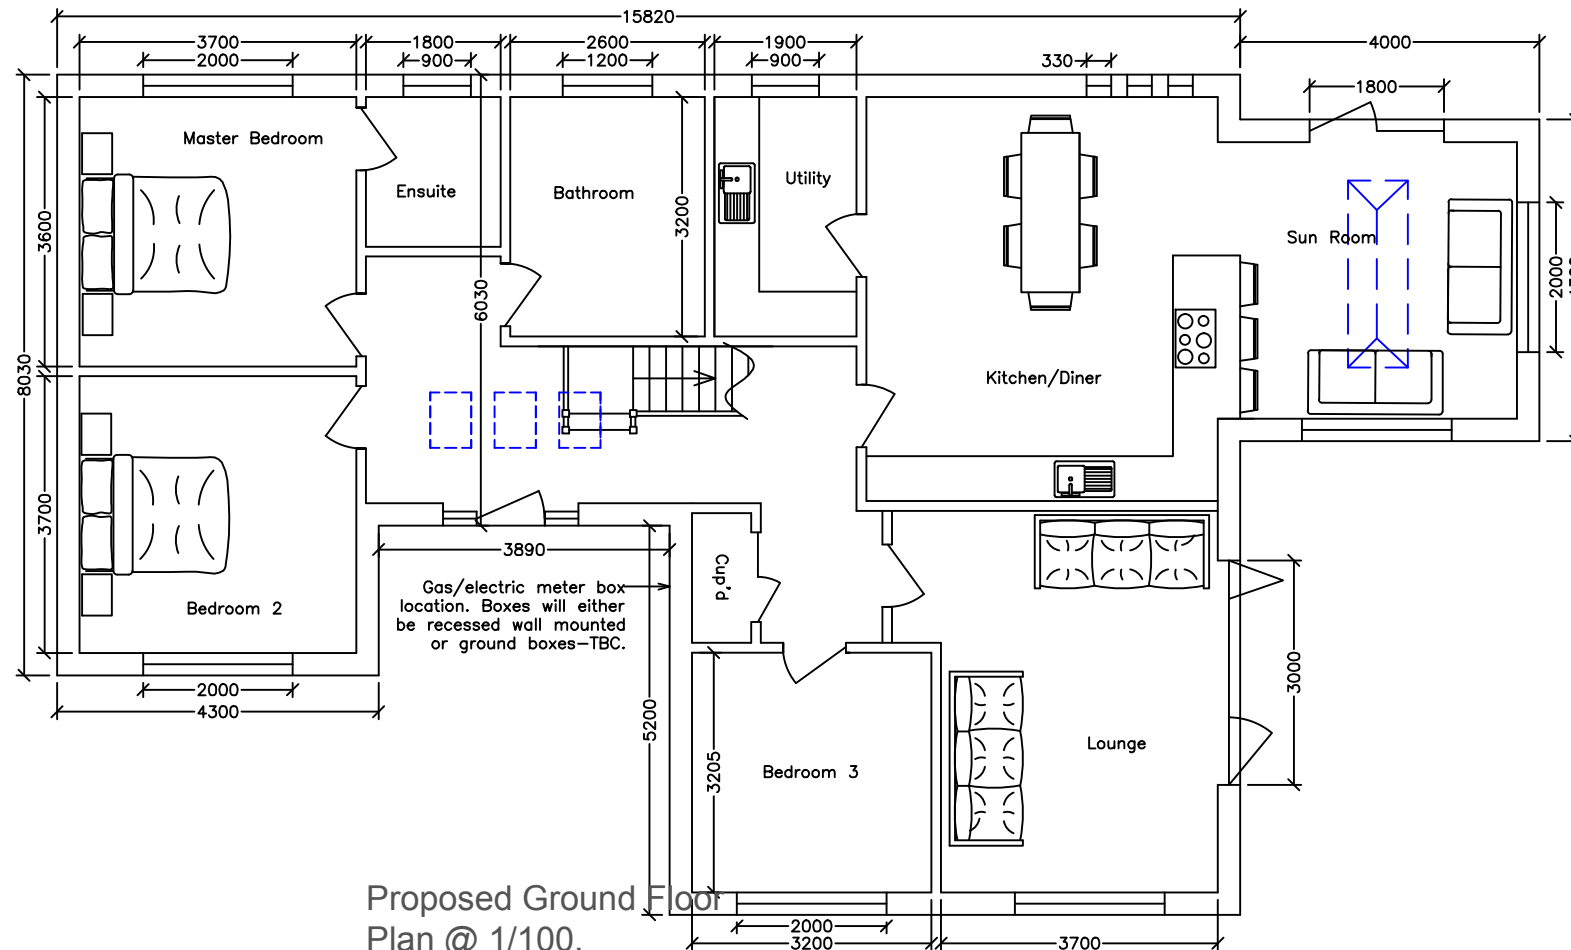


 

Proposed Ground Floor
Plan @ 1/100.

Ramped level access to all dwellings.
Flood Risk: Measures IAW Flood risk
report submitted with outline planning
application H13-0401-20.
FFL's +350mm above GL's.
Flood resilient construction to be
incorporated up to 300mm above FFL's.

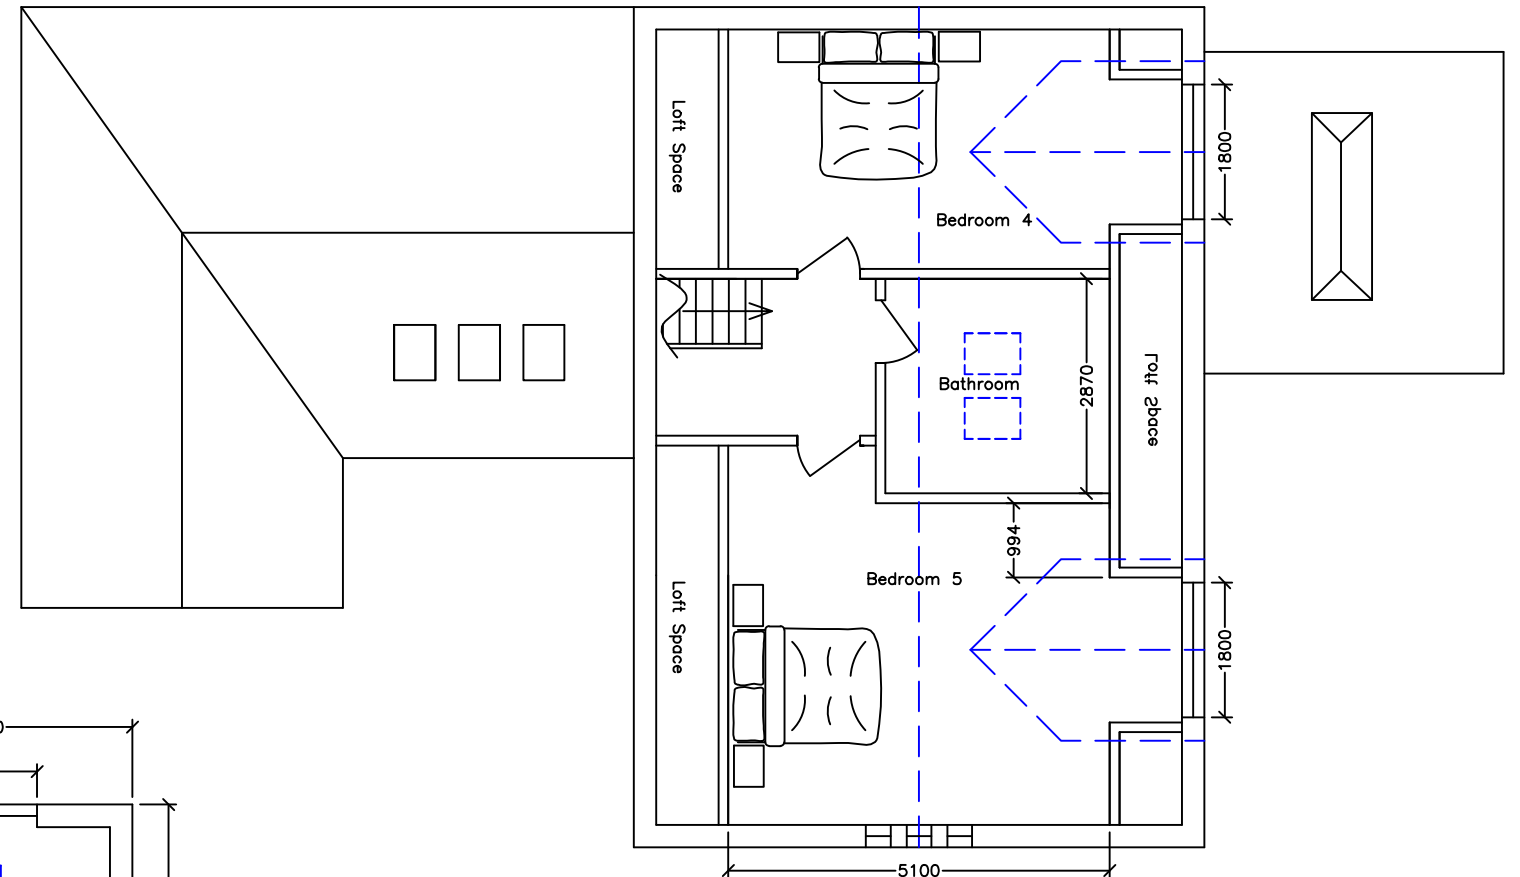

Proposed First Floor
Plan @ 1/100.

Client DMT Developements.				Project Developement @ 58 Seas End Road, Moulton Seas End, Spalding. PE12 6LD. (Planning Approval H13-0189-21).				Drawing Title Dwelling Type 2 RH. Proposed Ground & First Floor Plans. Plot 5.							
A	10-05-22	Gas/electric note added.	JPT	Drawn		Date		 Follow us on Facebook @ Architectural Design Services-Jason Thomas	ADS Reference No.		Dwg No.		Revision		
				JPT		21-03-22			2021-06		BR5b		A		
				Scale		Paper Size			No part of this drawing may be copied in any way whatsoever without the prior written permission of ADServices. © Copyright 2022						
Rev. Date		Amendment		Initial				Architectural Design Services Glington, Peterborough. JASON THOMAS JasonADServices@yahoo.co.uk 01733 252850 & 07841 521271							
Preliminary		For Info		For Comment		Planning		Building Regs		Construction		As built		LBC	
☐		☐		☐		☐		☒		☐		☐		☐	