

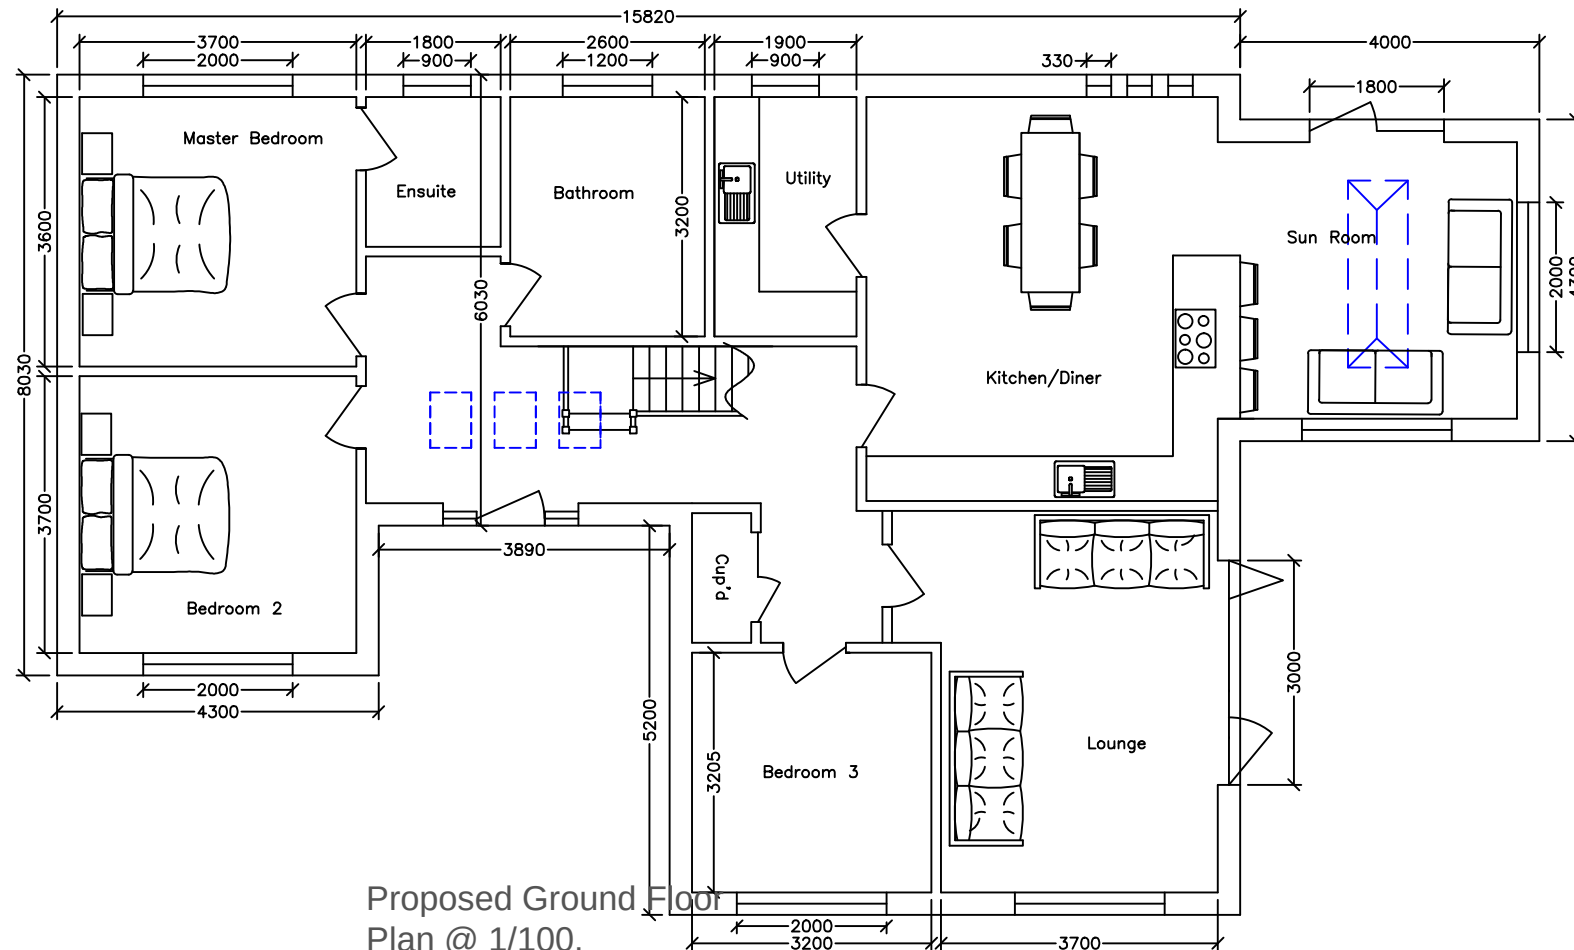


 

Proposed Ground Floor
Plan @ 1/100.

Ramped level access to all dwellings.
Flood Risk: Measures IAW Flood risk
report submitted with outline planning
application H13-0401-20.
FFL's +350mm above GL's.
Flood resilient construction to be
incorporated up to 300mm above FFL's.

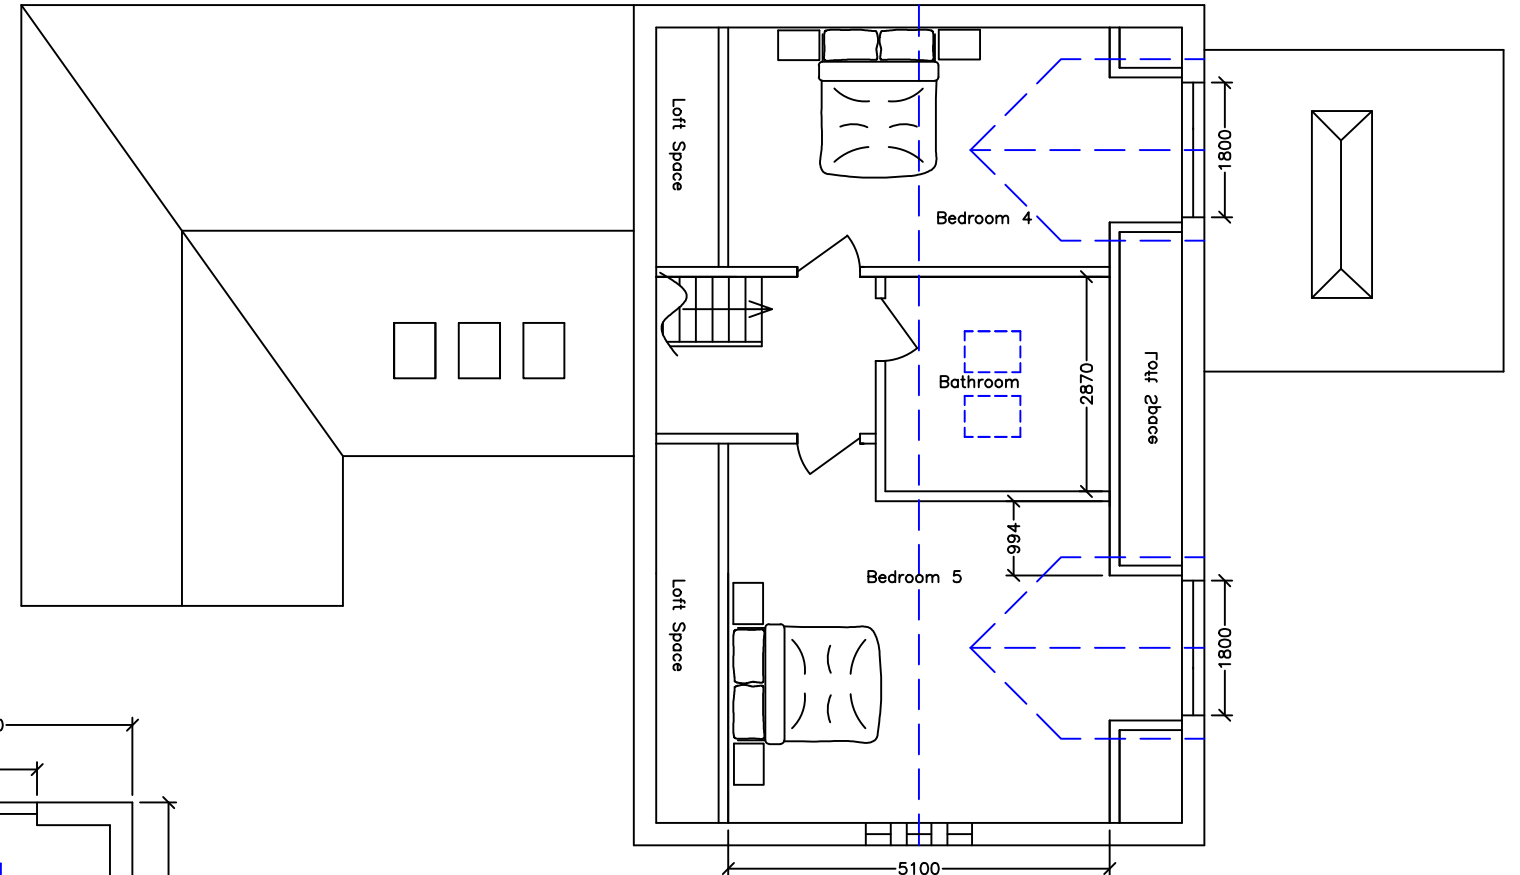

Proposed First Floor
Plan @ 1/100.

Client DMT Developements.				Project Developement @ 58 Seas End Road, Moulton Seas End, Spalding. PE12 6LD. (Planning Approval H13-0189-21).				Drawing Title Dwelling Type 2 RH. Proposed Ground & First Floor Plans. Plot 5.									
-	-	-	-	Drawn JPT		Date 21-03-22		 Follow us on Facebook @ Architectural Design Services-Jason Thomas	ADS Reference No. 2021-06		Dwg No. BR5b		Revision -				
				Scale 1/100		Paper Size A3			No part of this drawing may be copied in any way whatsoever without the prior written permission of ADServices. © Copyright 2022								
Rev. Date Amendment Initial				<div>Architectural Design Services Glinton, Peterborough. JASON THOMAS JasonADServices@yahoo.co.uk 01733 252850 & 07841 521271</div> 													
Preliminary ☐				For Info ☐		For Comment ☐		Planning ☐		Building Regs ☒		Construction ☐		As built ☐		LBC ☐	