

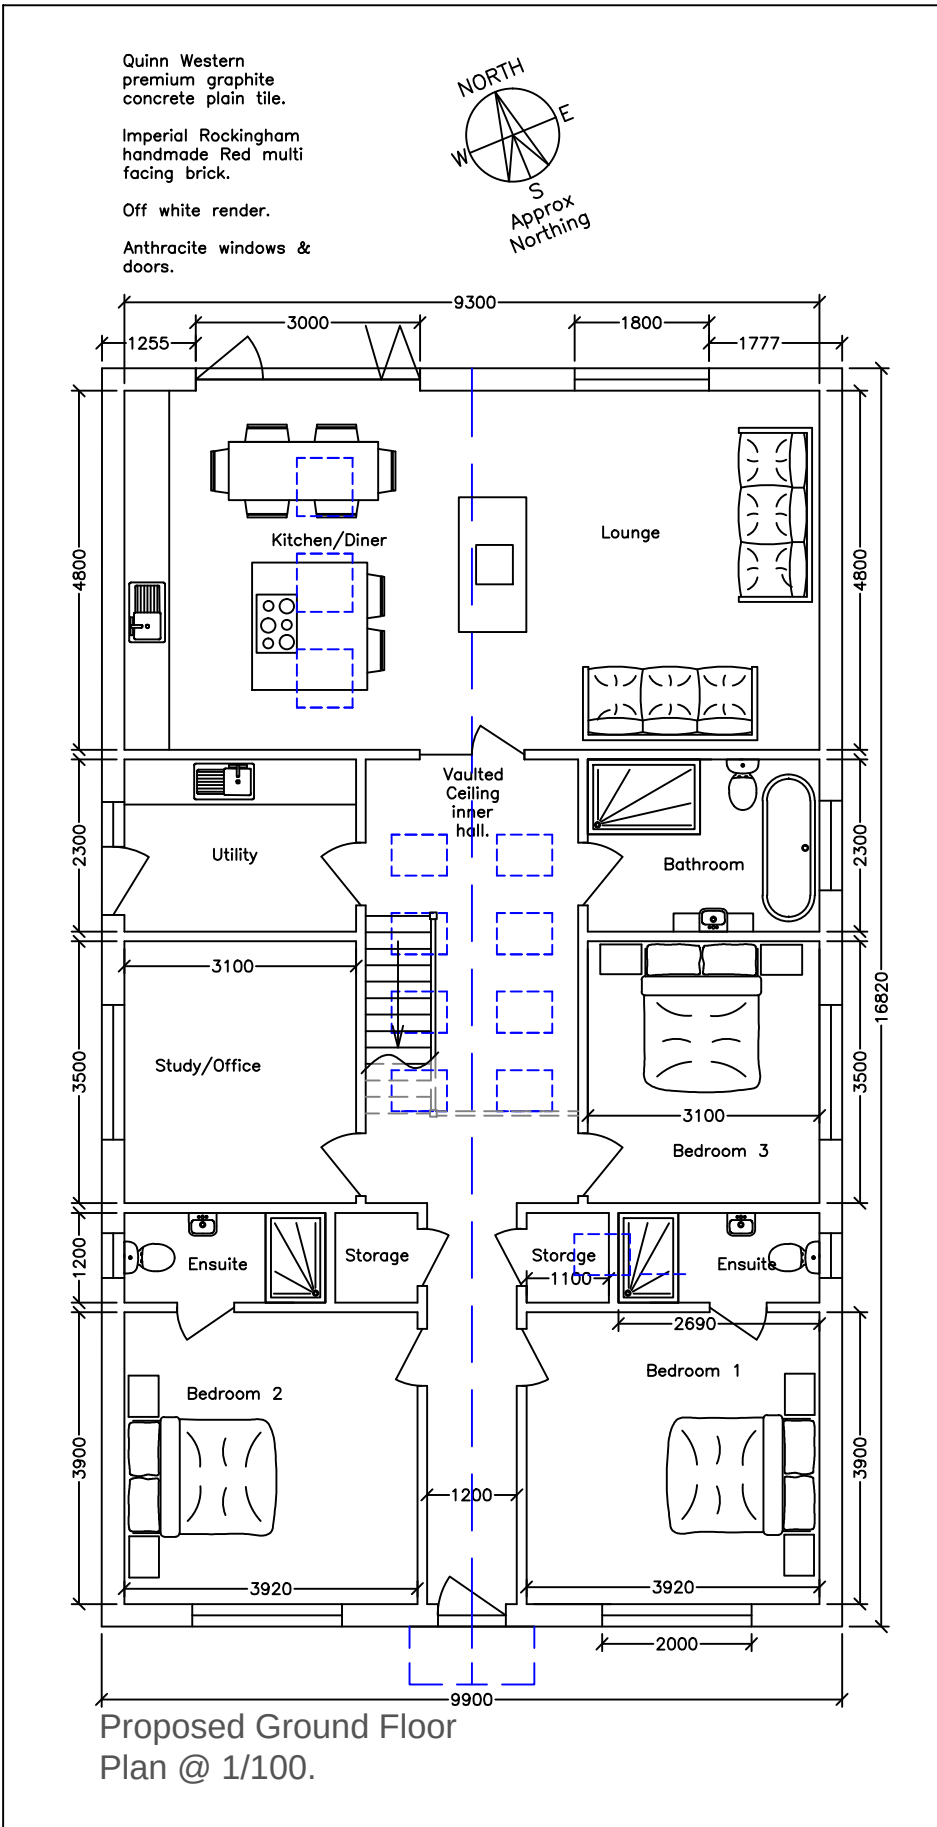


 

Flood Risk: Measures IAW Flood risk
report submitted with outline planning
application H13-0401-20.
FFL's +350mm above GL's.
Flood resilient construction to be
incorporated up to 300mm above FFL's.

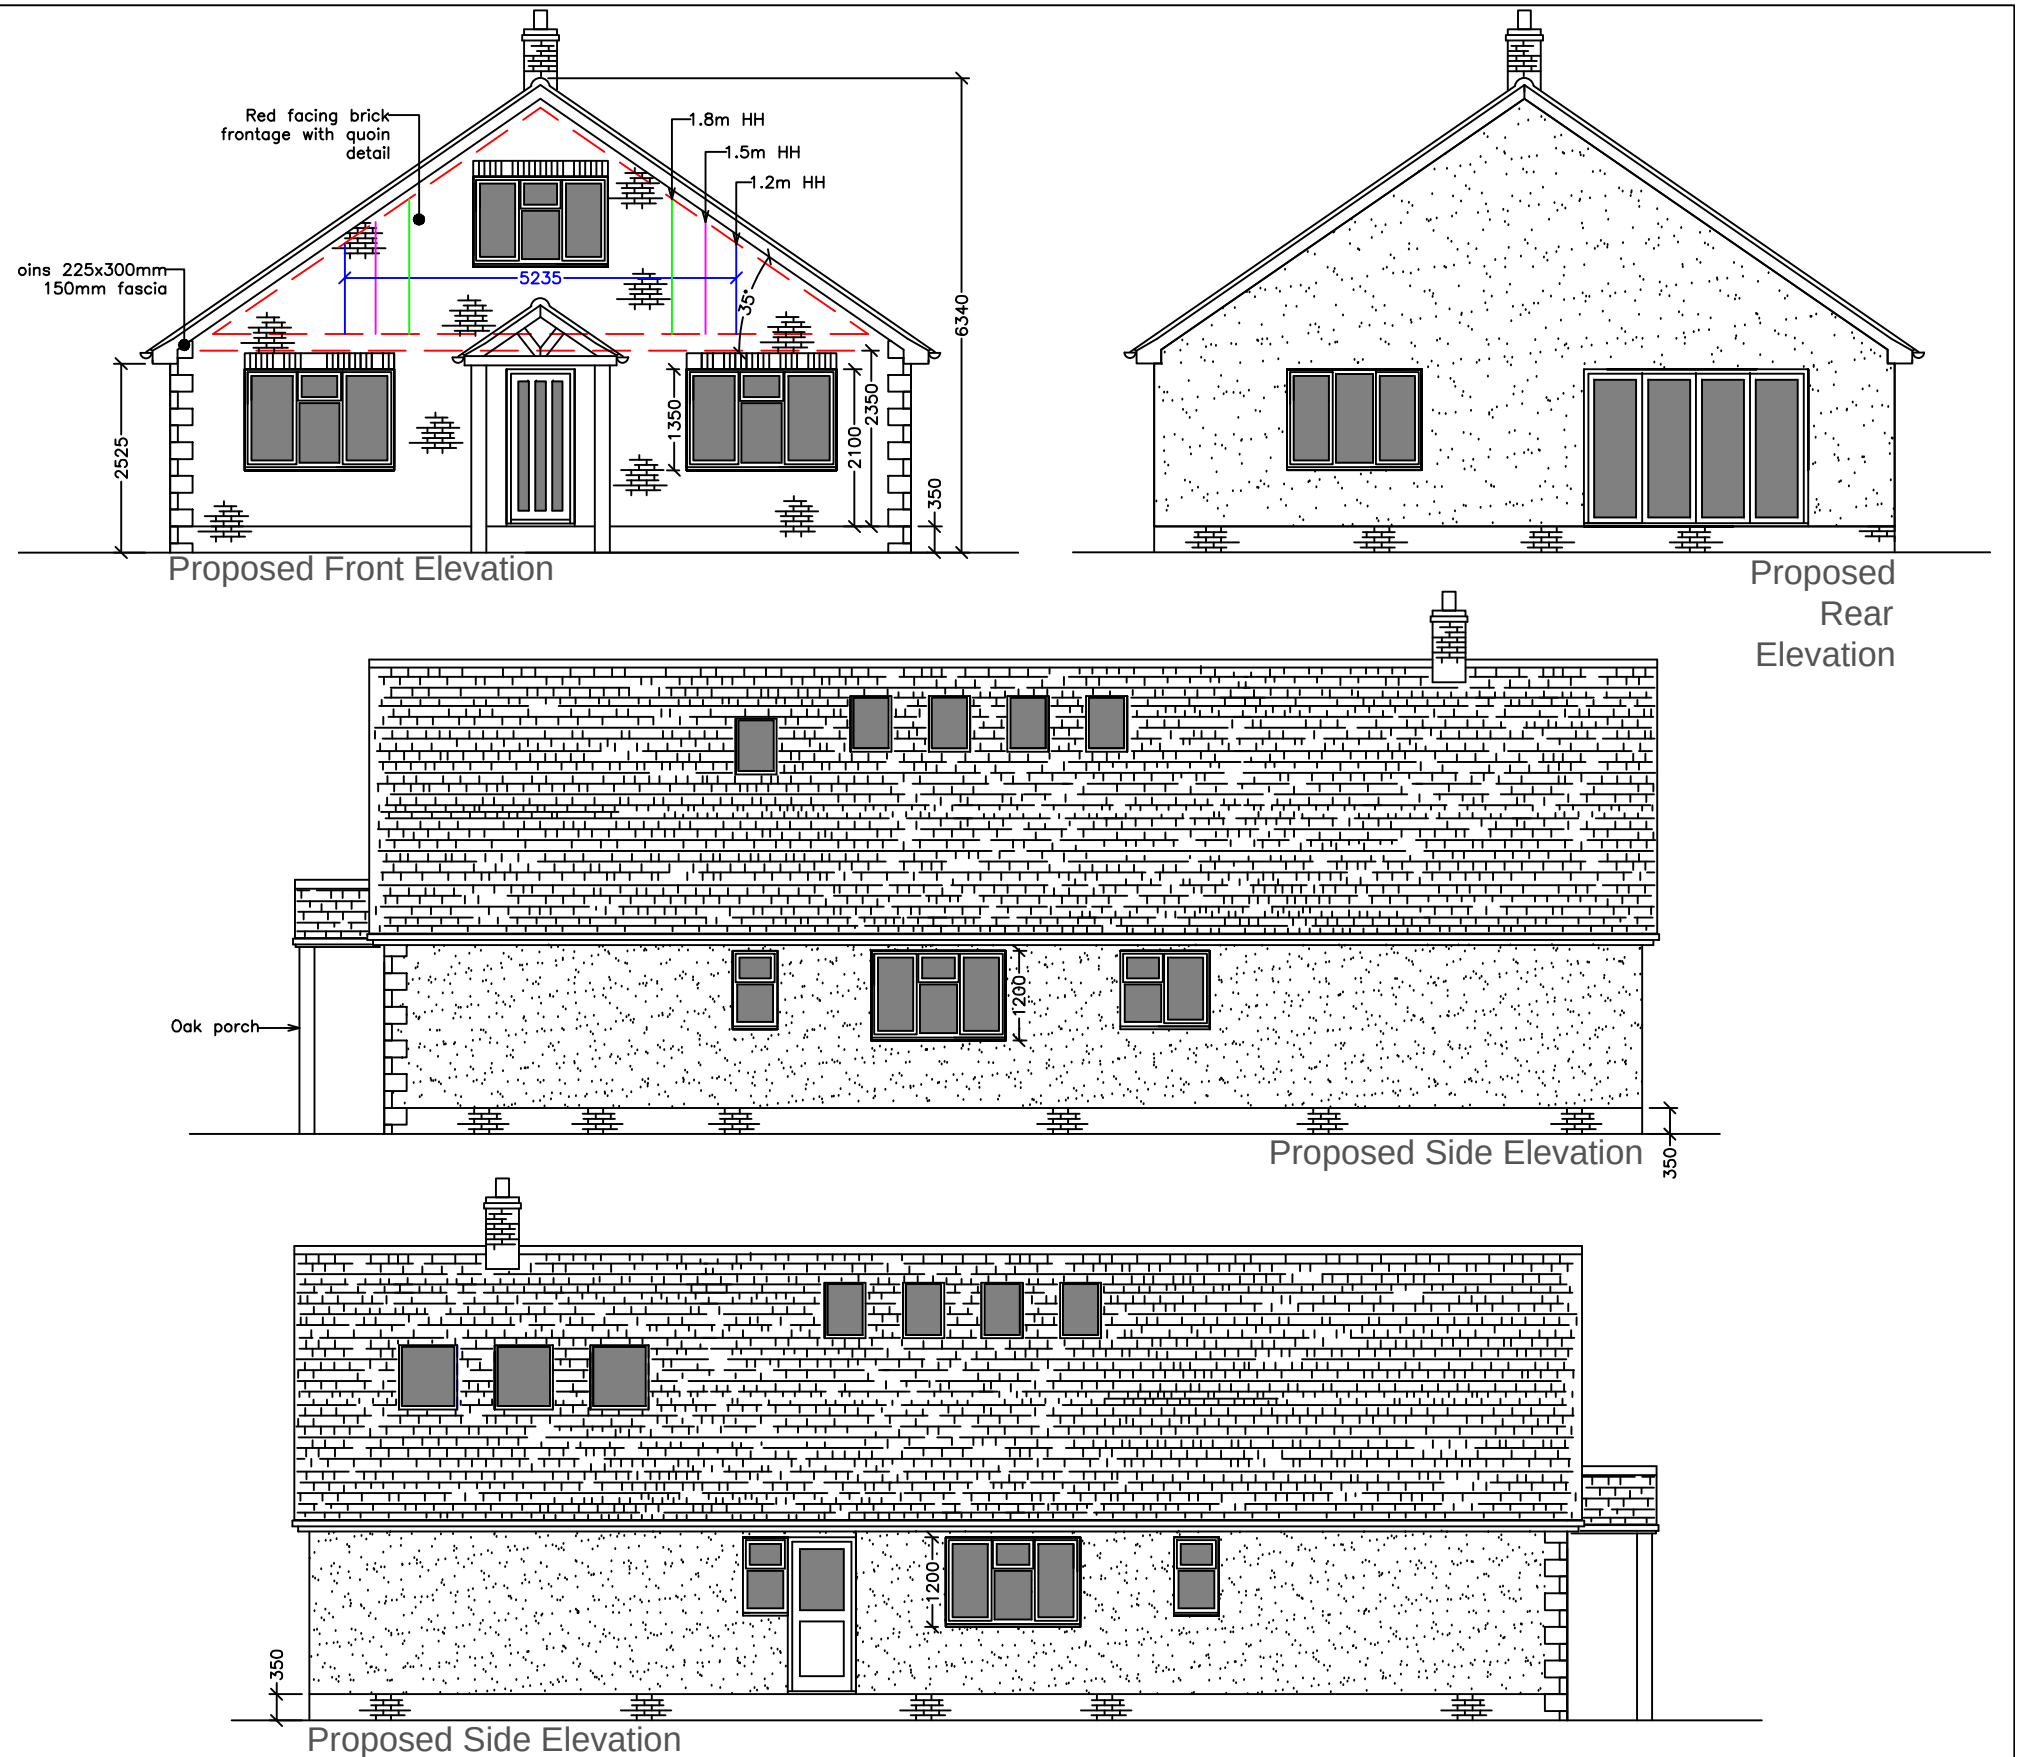

Client DMT Developements.			Project Development @ 58 Seas End Road, Moulton Seas End, Spalding. PE12 6LD. (Planning Approval H13-0189-21).			Drawing Title Dwelling Type 3. Proposed Ground Floor Plan & Elevations. Plot 1.		
Drawn JPT			Date 15-03-22			ADS Reference No. 2021-06		
Scale 1/100			Paper Size A3			Dwg No. BR6		
Revision A			Date 21-03-22			Revision A		
Plan & elevations amended.			JPT Initial			Architectural Design Services Glinton, Peterborough. JASON THOMAS Jason.ADServices@yahoo.co.uk 01733 252850 & 07841 521271		
Preliminary ☐			For Info ☐			For Comment ☐		
Planning ☐			Building Regs ☒			Construction ☐		
						As built ☐		
						LBC ☐		